




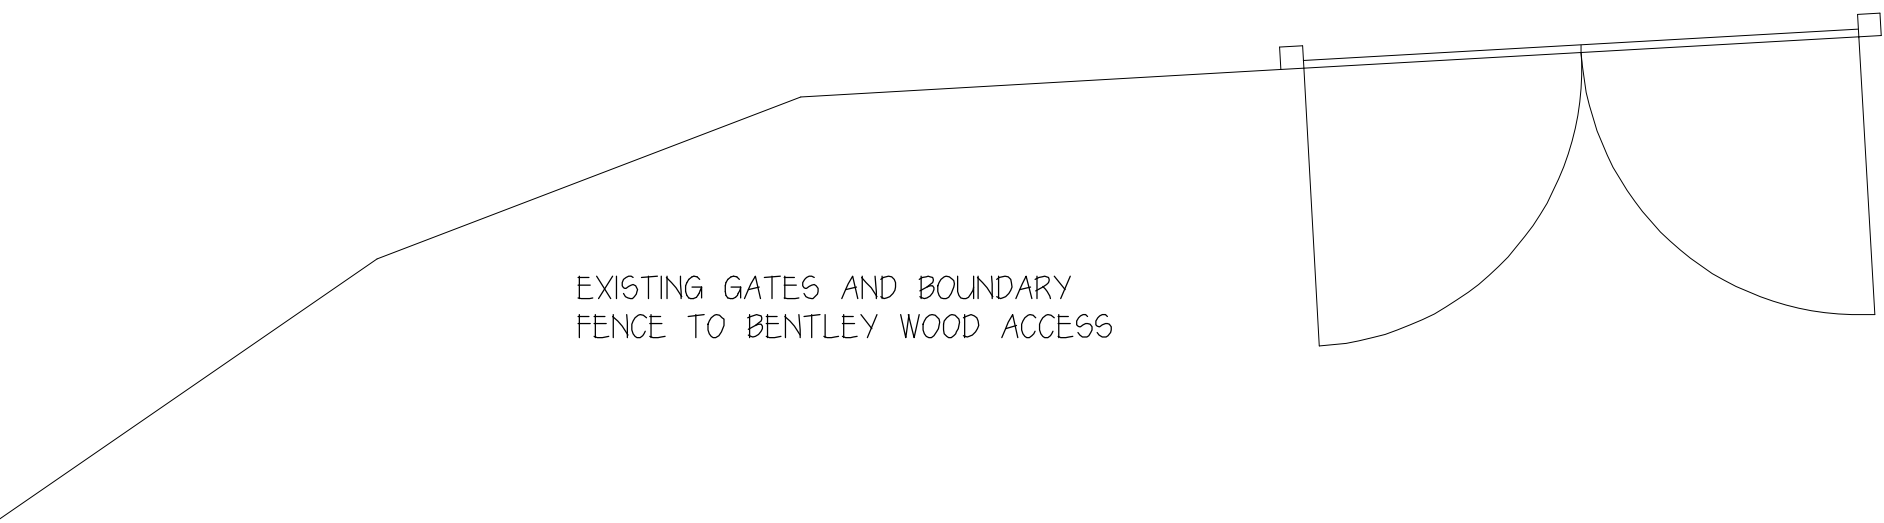

MATERIALS
PLAIN CLAY TILE TO MATCH EXTG.
FACING BRICK TO MATCH EXTG
TIMBER WEATHER BOARDING TO MATCH ADJACENT BARN
POWDER COAT HERITAGE RANGE WINDOWS AND FRENCH DOORS
TIMBER STABLE DOOR AND ENTRANCE DOOR

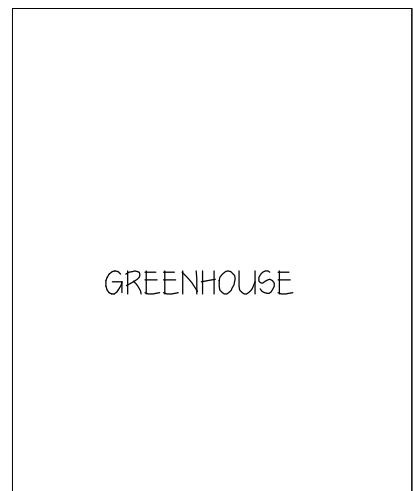


VEGETABLE GARDEN
AND BEDS

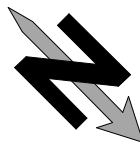


GREENHOUSE

OUTBUILDING

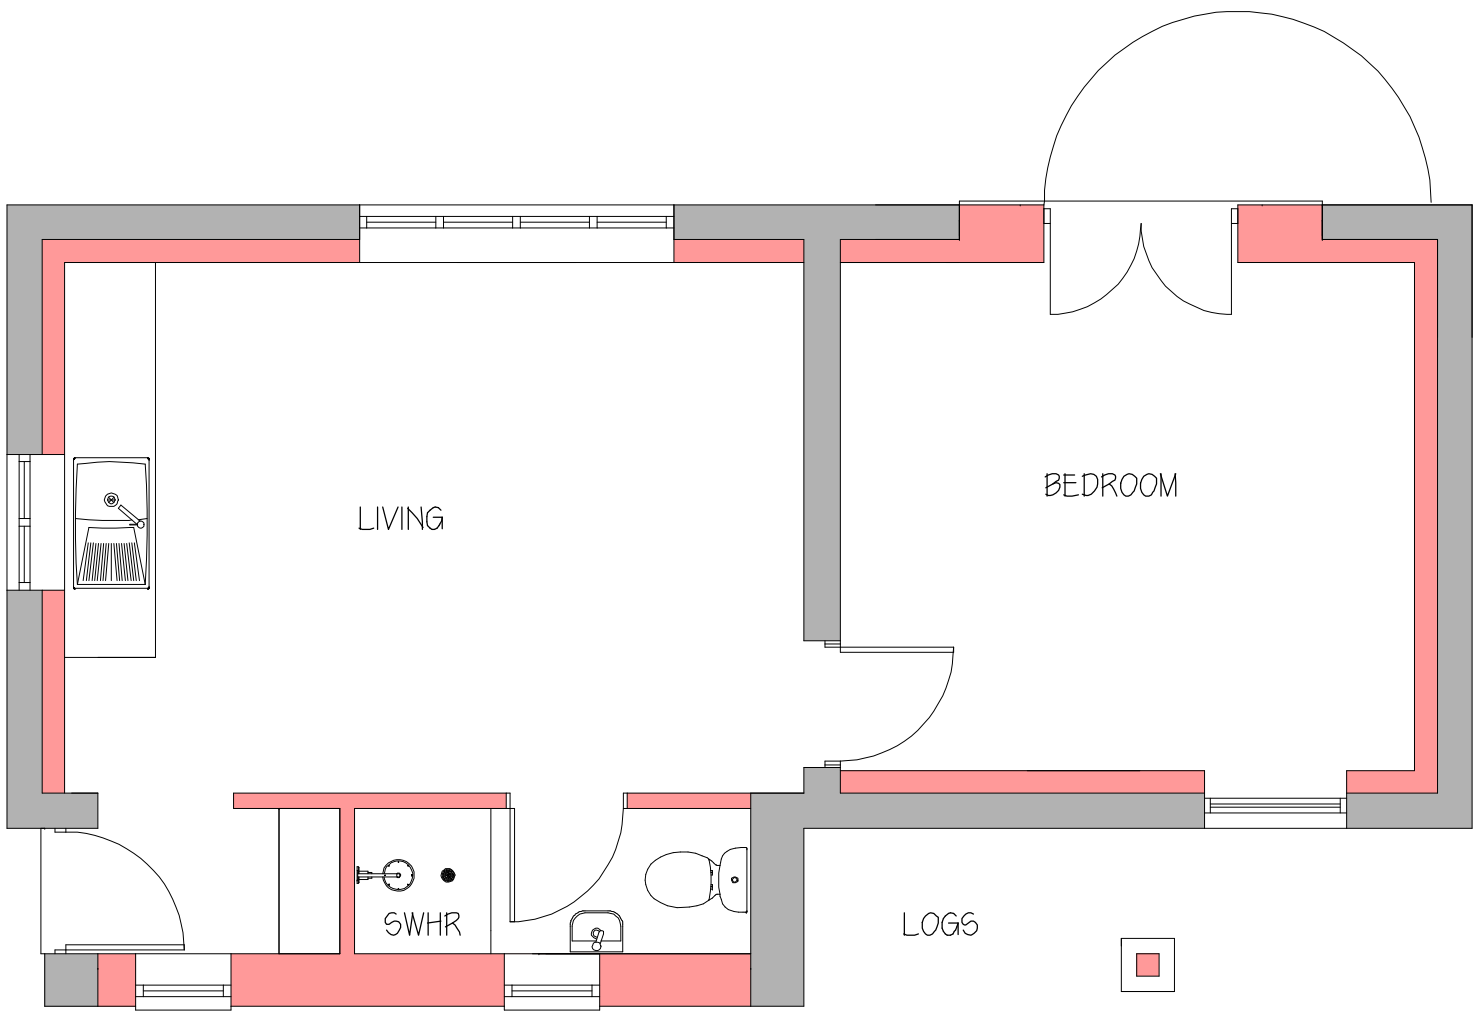


PLAN AT GROUND FLOOR LEVEL

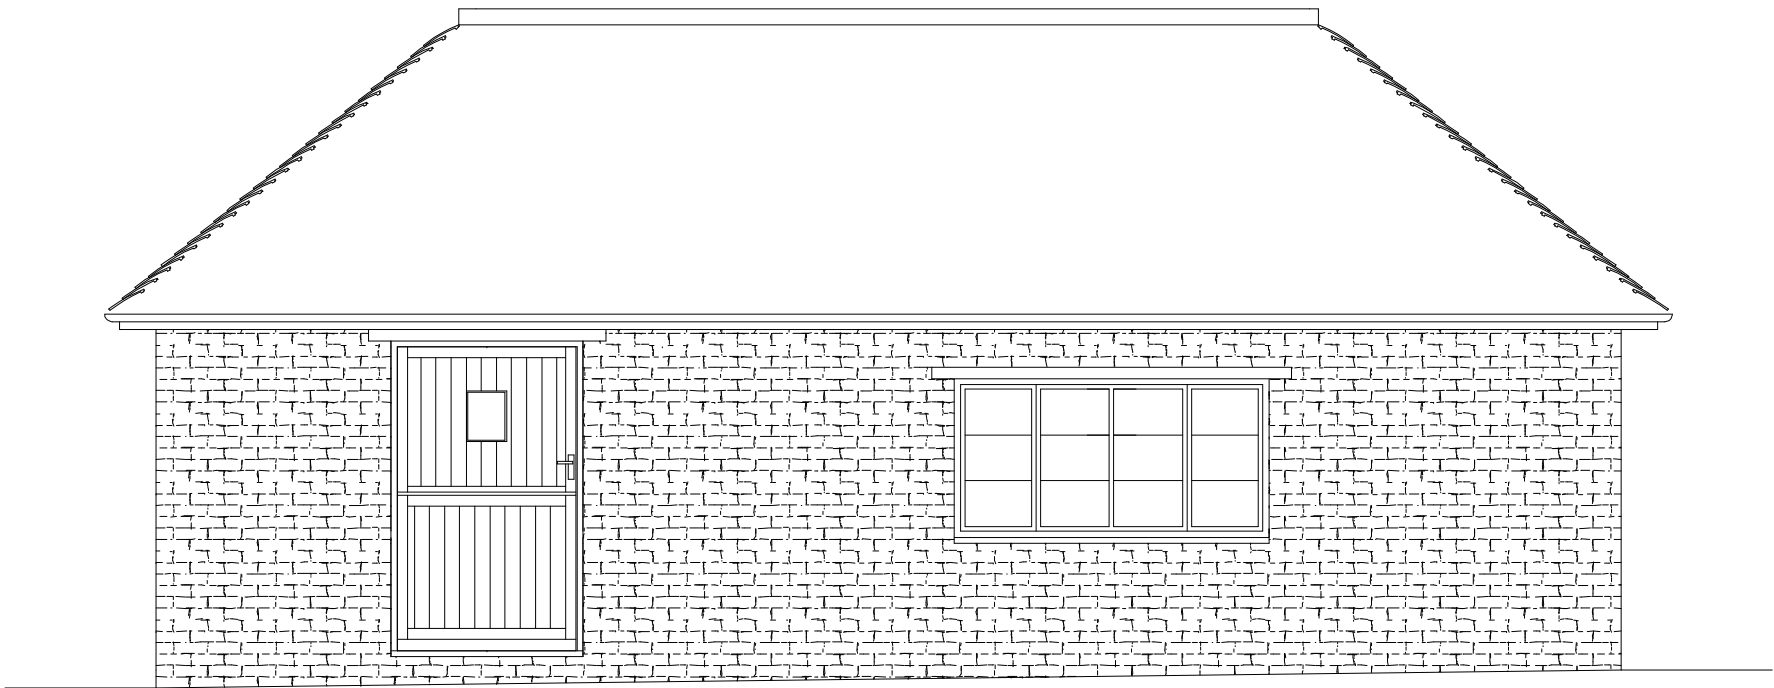


SOUTH ELEVATION - stable door closed




EAST ELEVATION

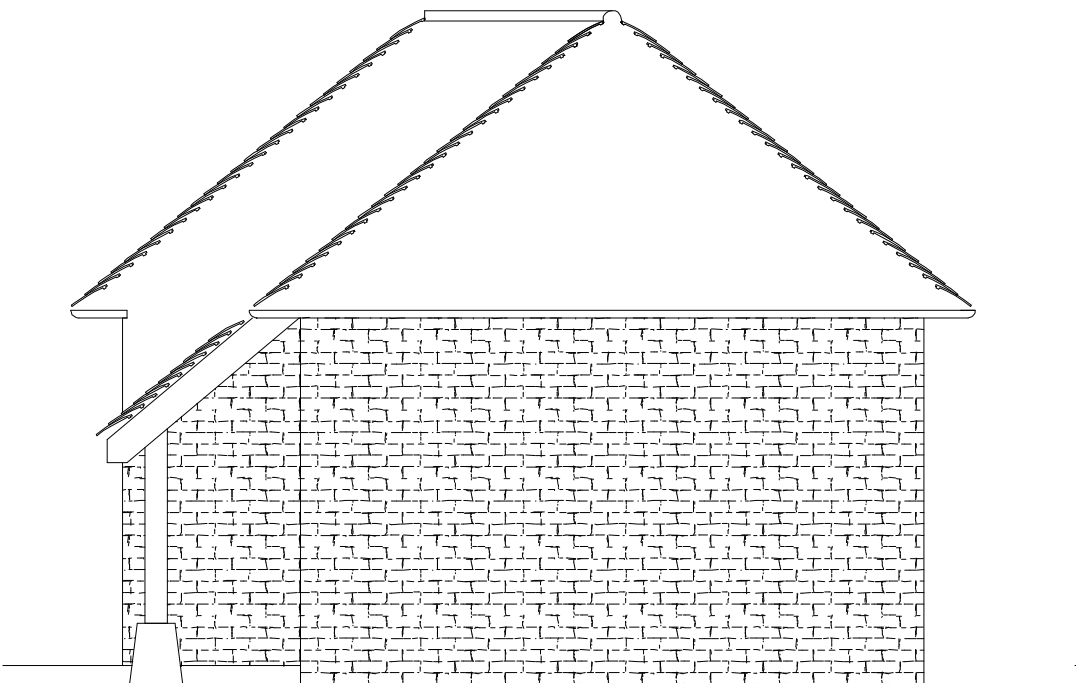

WEST ELEVATION

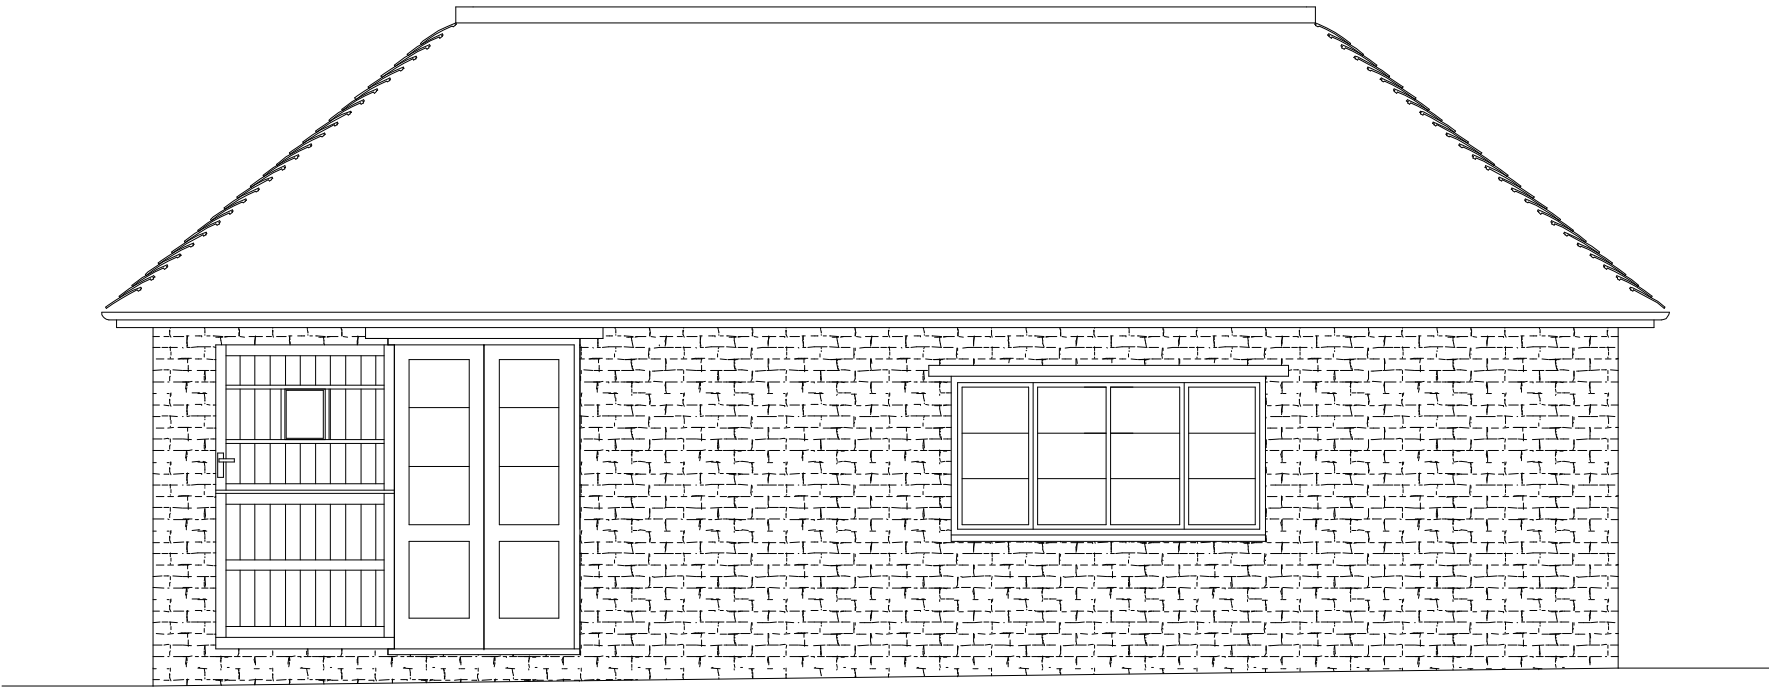

SOUTH ELEVATION - stable door open

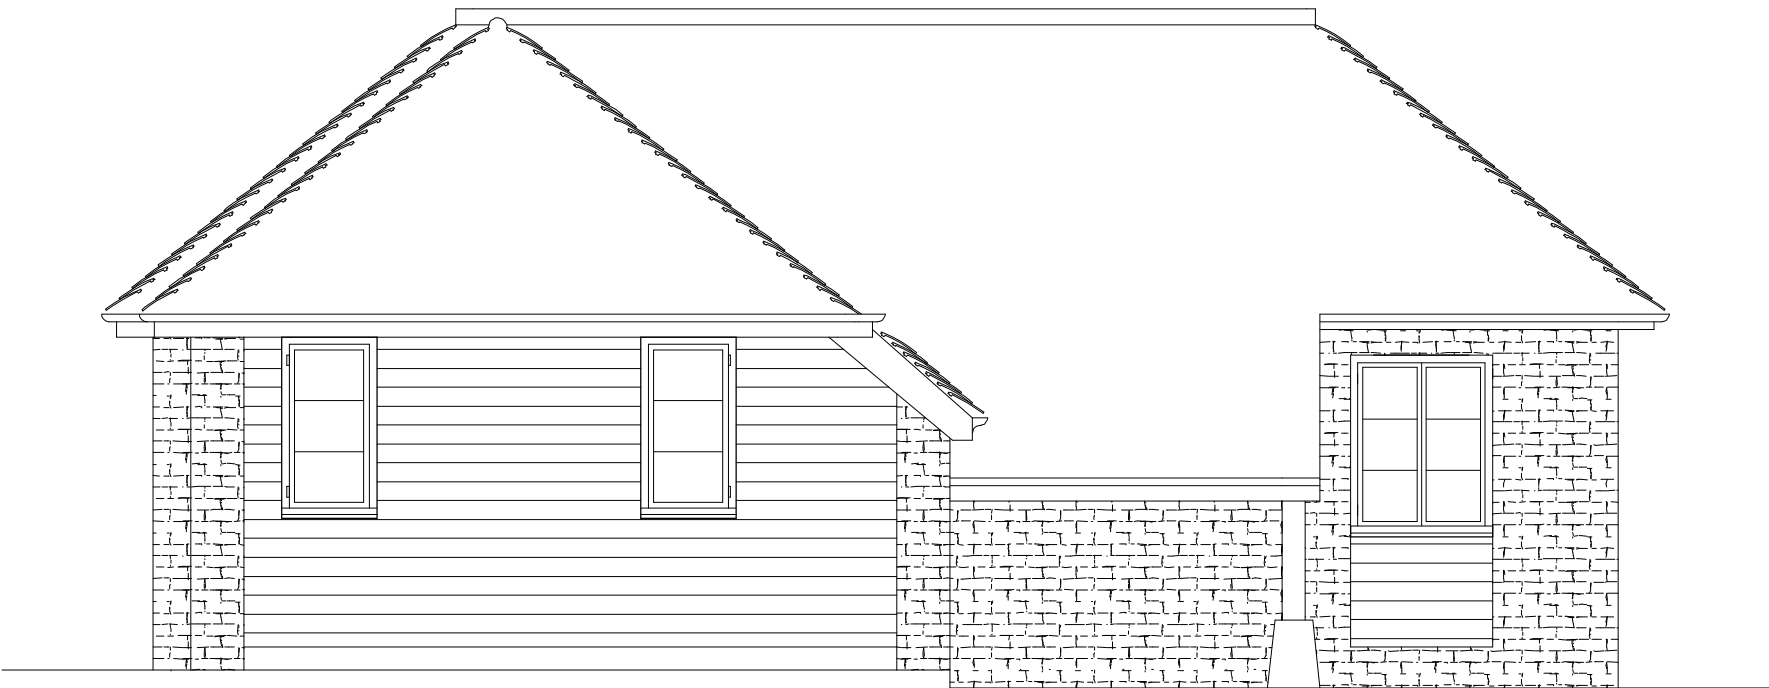

NORTH ELEVATION

MR & MRS M REGAN

proposed development
at
the old livery
livery road
winterslow

SKETCH

scale 1:50 date july 2026

drawing no Rw/p/102