



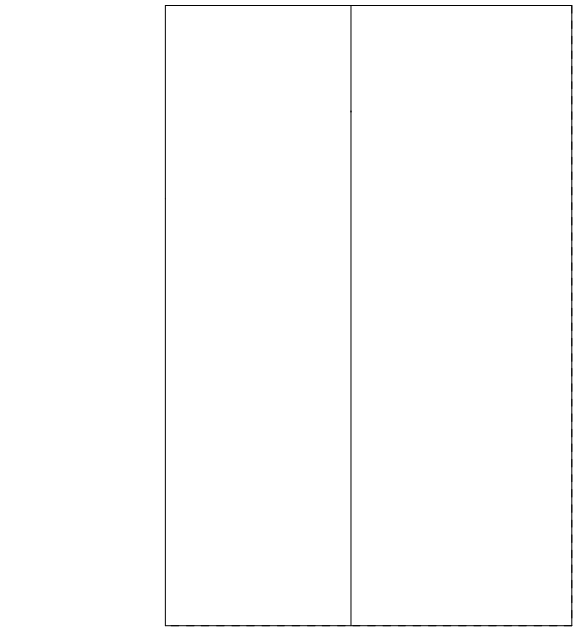

ROOF PLAN 1:100

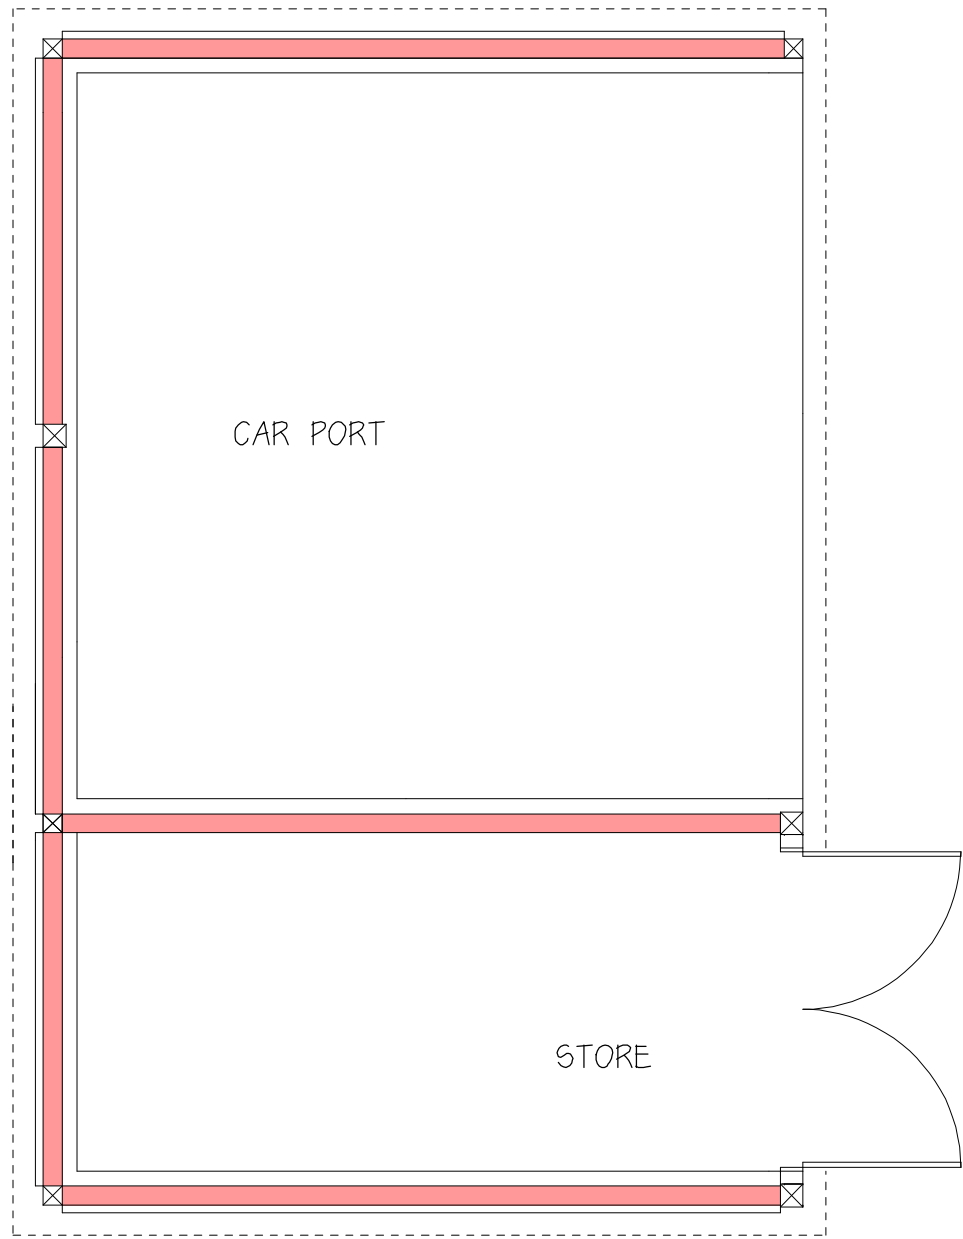


EXISTING GATES AND BOUNDARY  
FENCE TO BENTLEY WOOD ACCESS




GREENHOUSE

OUTBUILDING


WEST ELEVATION

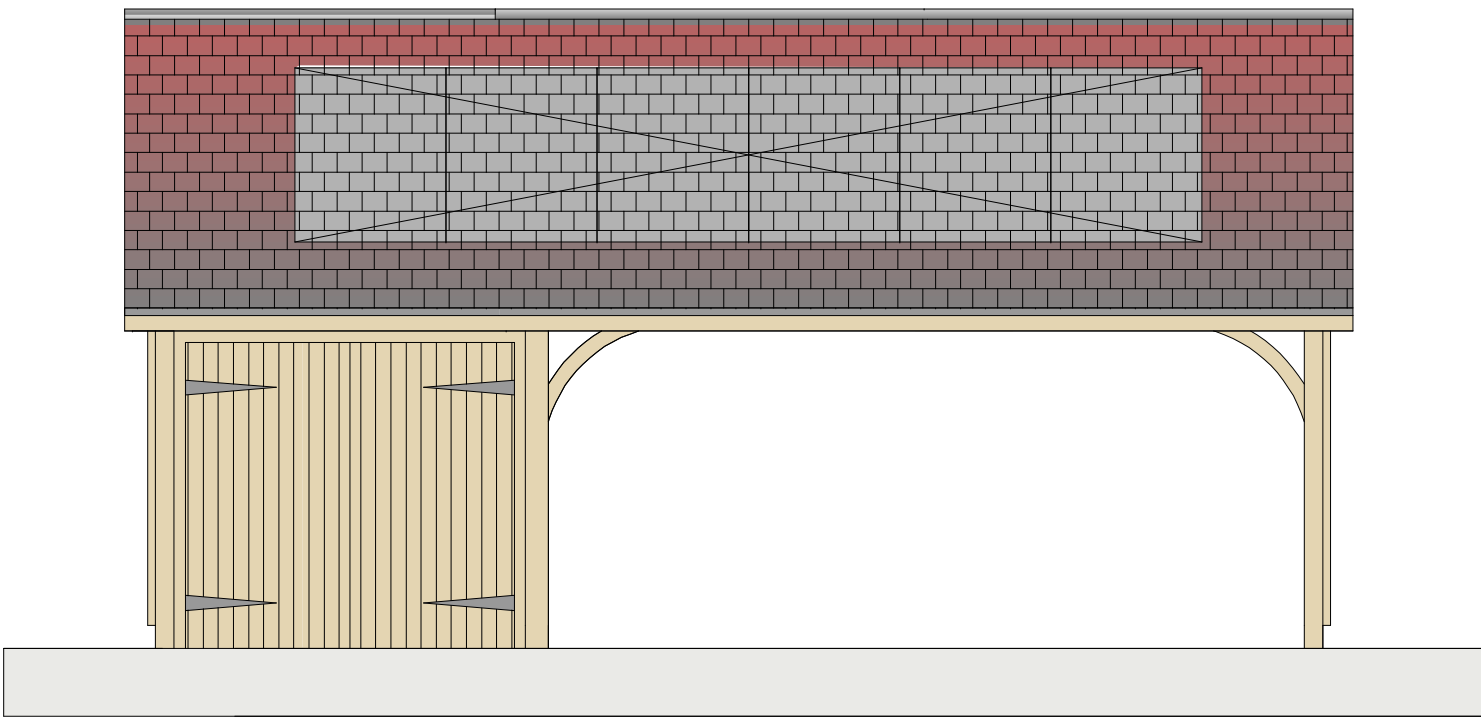


EAST ELEVATION

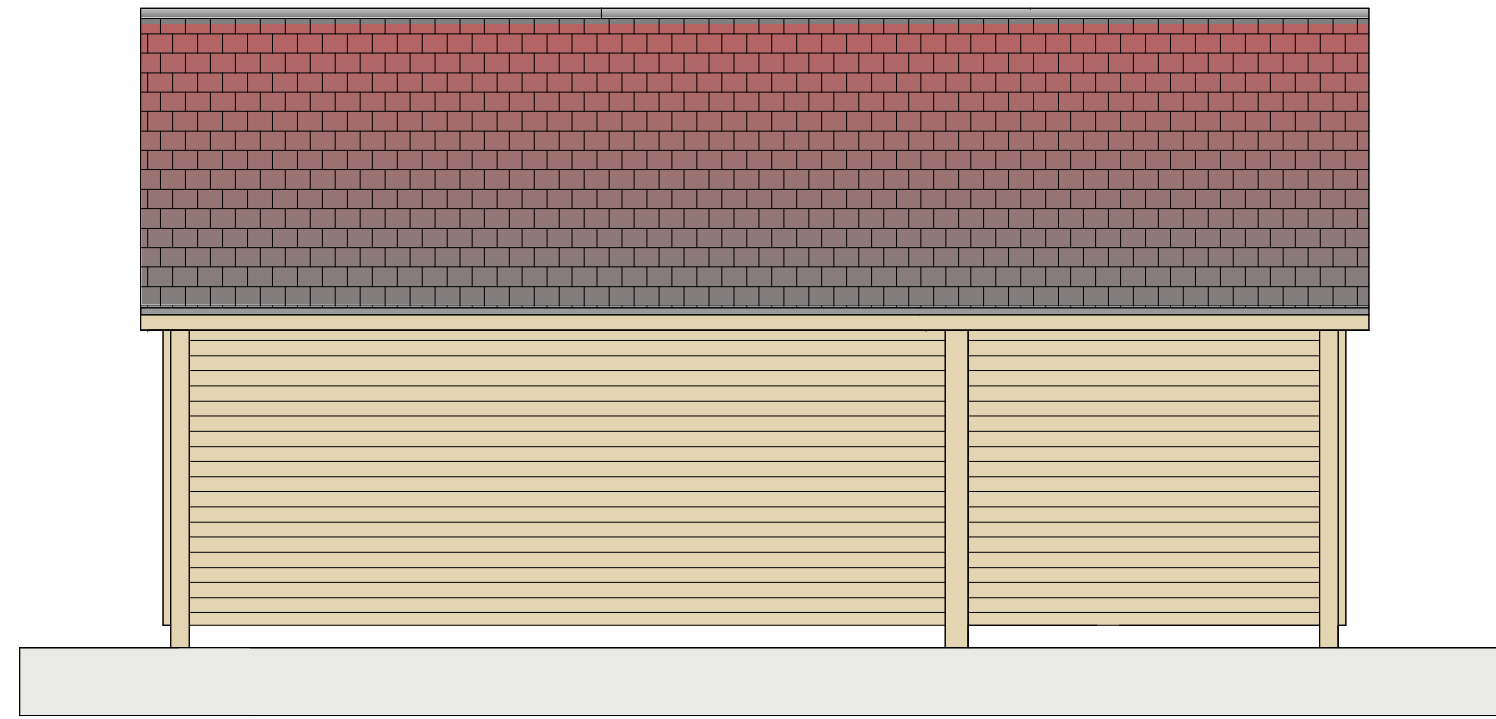

SOUTH ELEVATION

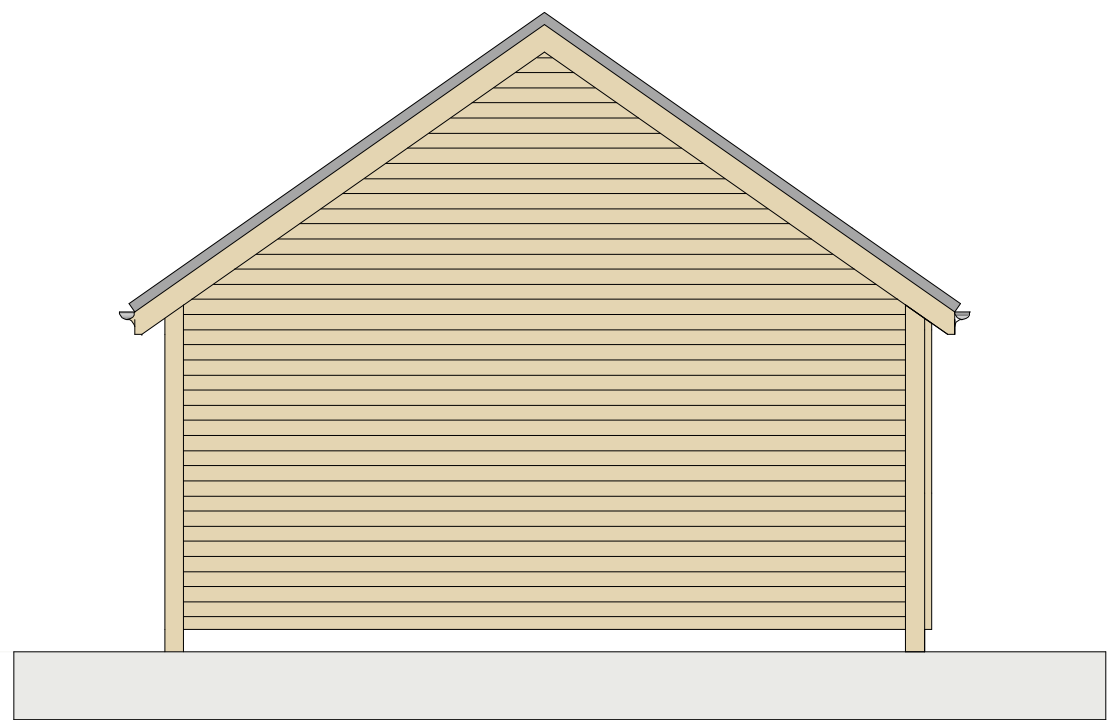

NORTH ELEVATION

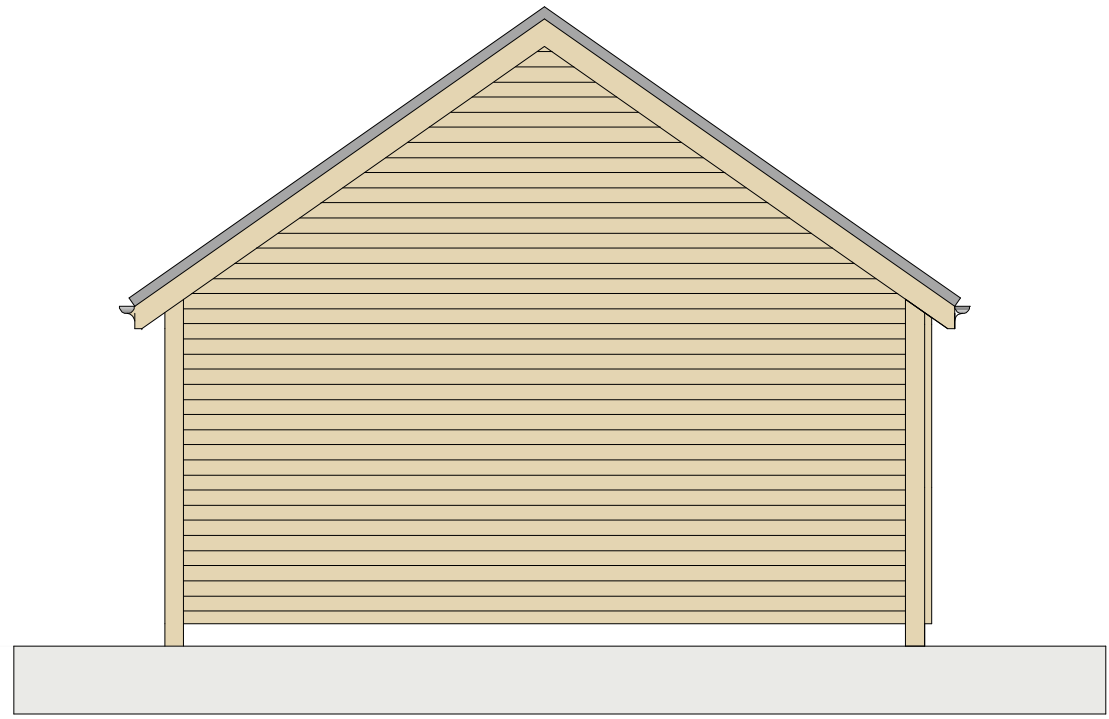

# THE OLD LIVERY

LVERN ROAD

DWELLING HOUSE

GARAGE AND STORE


OUTBUILDING

GREENHOUSE

NEW CAR PORT

ACCESS TO BENTLEY WOOD

BLOCK PLAN 1:200

 

## MATERIALS

CLAY TILE ROOF TO MATCH EXISTING  
WITH SOLAR PANELS

OAK FRAME ON BRICK PLINTH

TIMBER WEATHER BOARD CLADDING

PLAN AT GROUND FLOOR LEVEL



MR & MRS M REGAN

proposed development

at

the old livery

livery road

winterslow

CAR PORT

scale 1:50 date july 2026

drawing no Rw/p/103