


* COPYRIGHT.
DO NOT SCALE EXCEPT FOR PLANNING PURPOSES.
CHECK ALL DIMENSIONS ON SITE.
THIS DRAWING IS ONLY TO BE USED ON THE SITE
FOR WHICH DESIGNED.

LEGEND

- Site Boundary
- Area to be Gravel.
- Area to be Grass.
- Area to be Paving Slabs.
- Denotes things to be removed/demolished.
- Existing tree planting.
- Existing greenery.
- Indicative new shrub & hedgerow planting.
- Access Door
- Primary Access Door

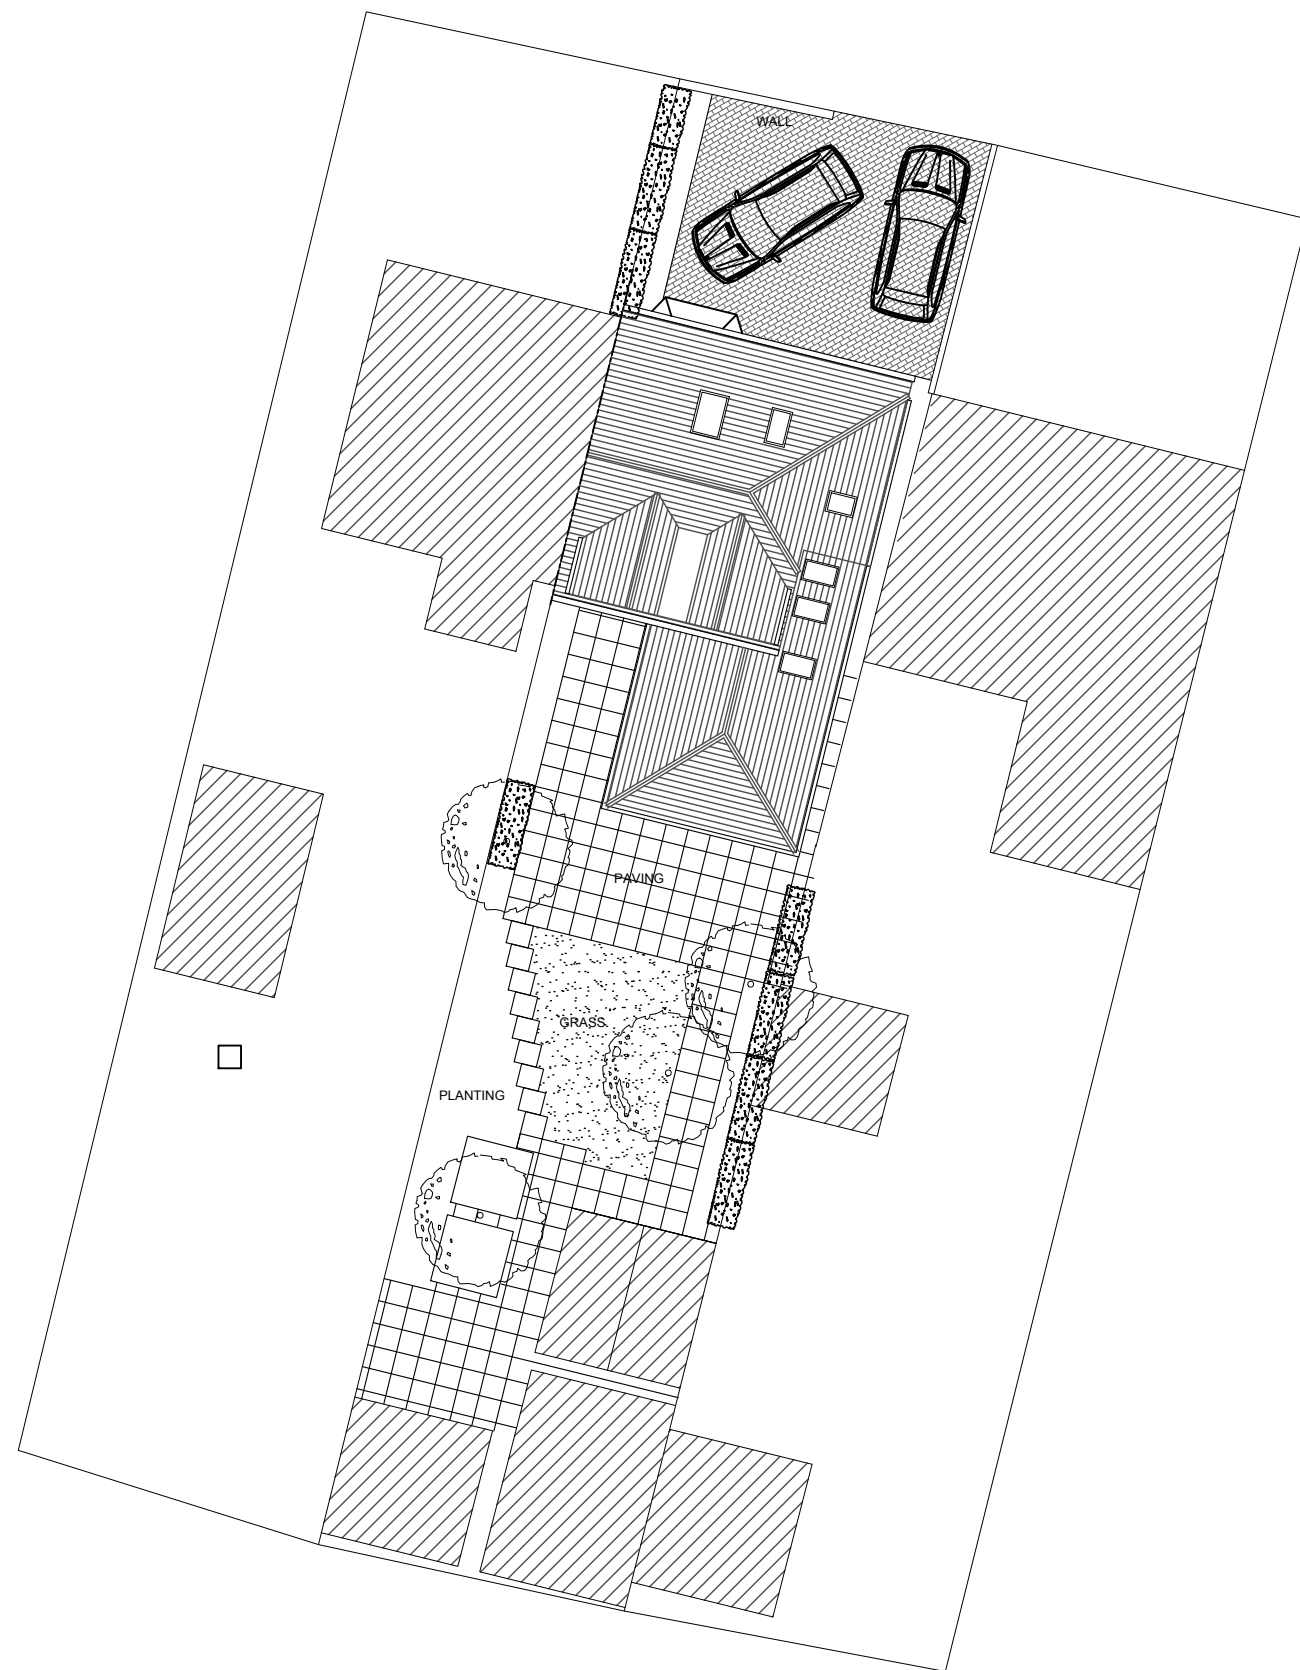

PROPOSED SITE PLAN

1:200 2m 4 6m 8 10m 12

B	Porch & roof amends	July 26
A	Boundary finish revised	Jun 26
REVISIONS		DATE
CLIENT: MR & MRS GOULD		
PROJECT: PROPOSED TWO STOREY SIDE EXTENSION & FRONT PORCH TOGETHER WITH INTERNAL RECONFIGURATION AT 22 ORCHARD ROAD, CHIPPENHAM, WILTSHIRE, SN14 0BE		
TITLE: PROPOSED SITE PLAN		
DRAWN:		SCALES @ A3: 1:200
CHECKED: JA		
DATE: APR 26		
DRG No: AA/26/12/11		REV.: B
Armstrong architecture THE OLD BAKEHOUSE, 21 TIMBER STREET, CHIPPENHAM, WILTSHIRE, SN15 3BS 01249 404 004 info@armstrongarchitecture.co.uk		