
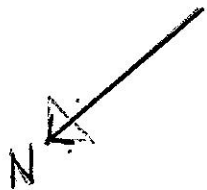


Proposed Site Plan

Fields

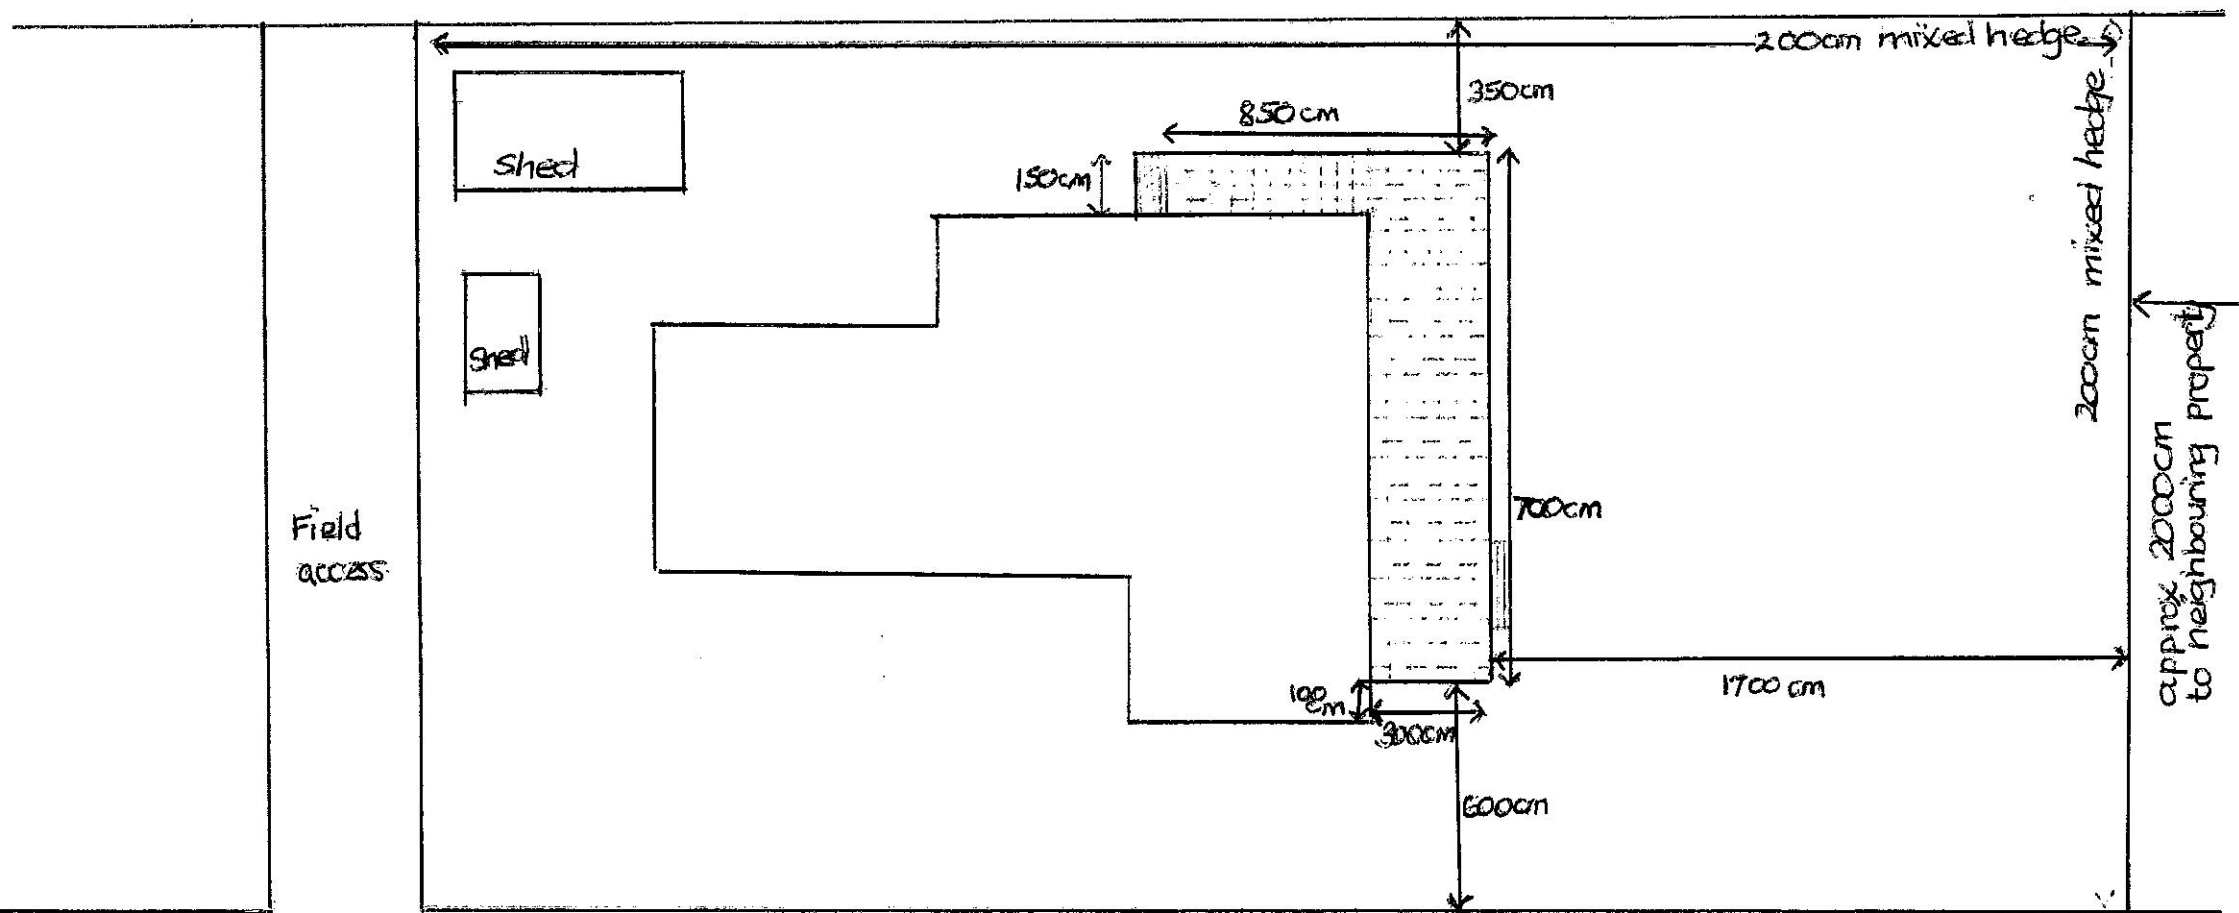

0 2 4 6 8
metres

Scale 1:200