


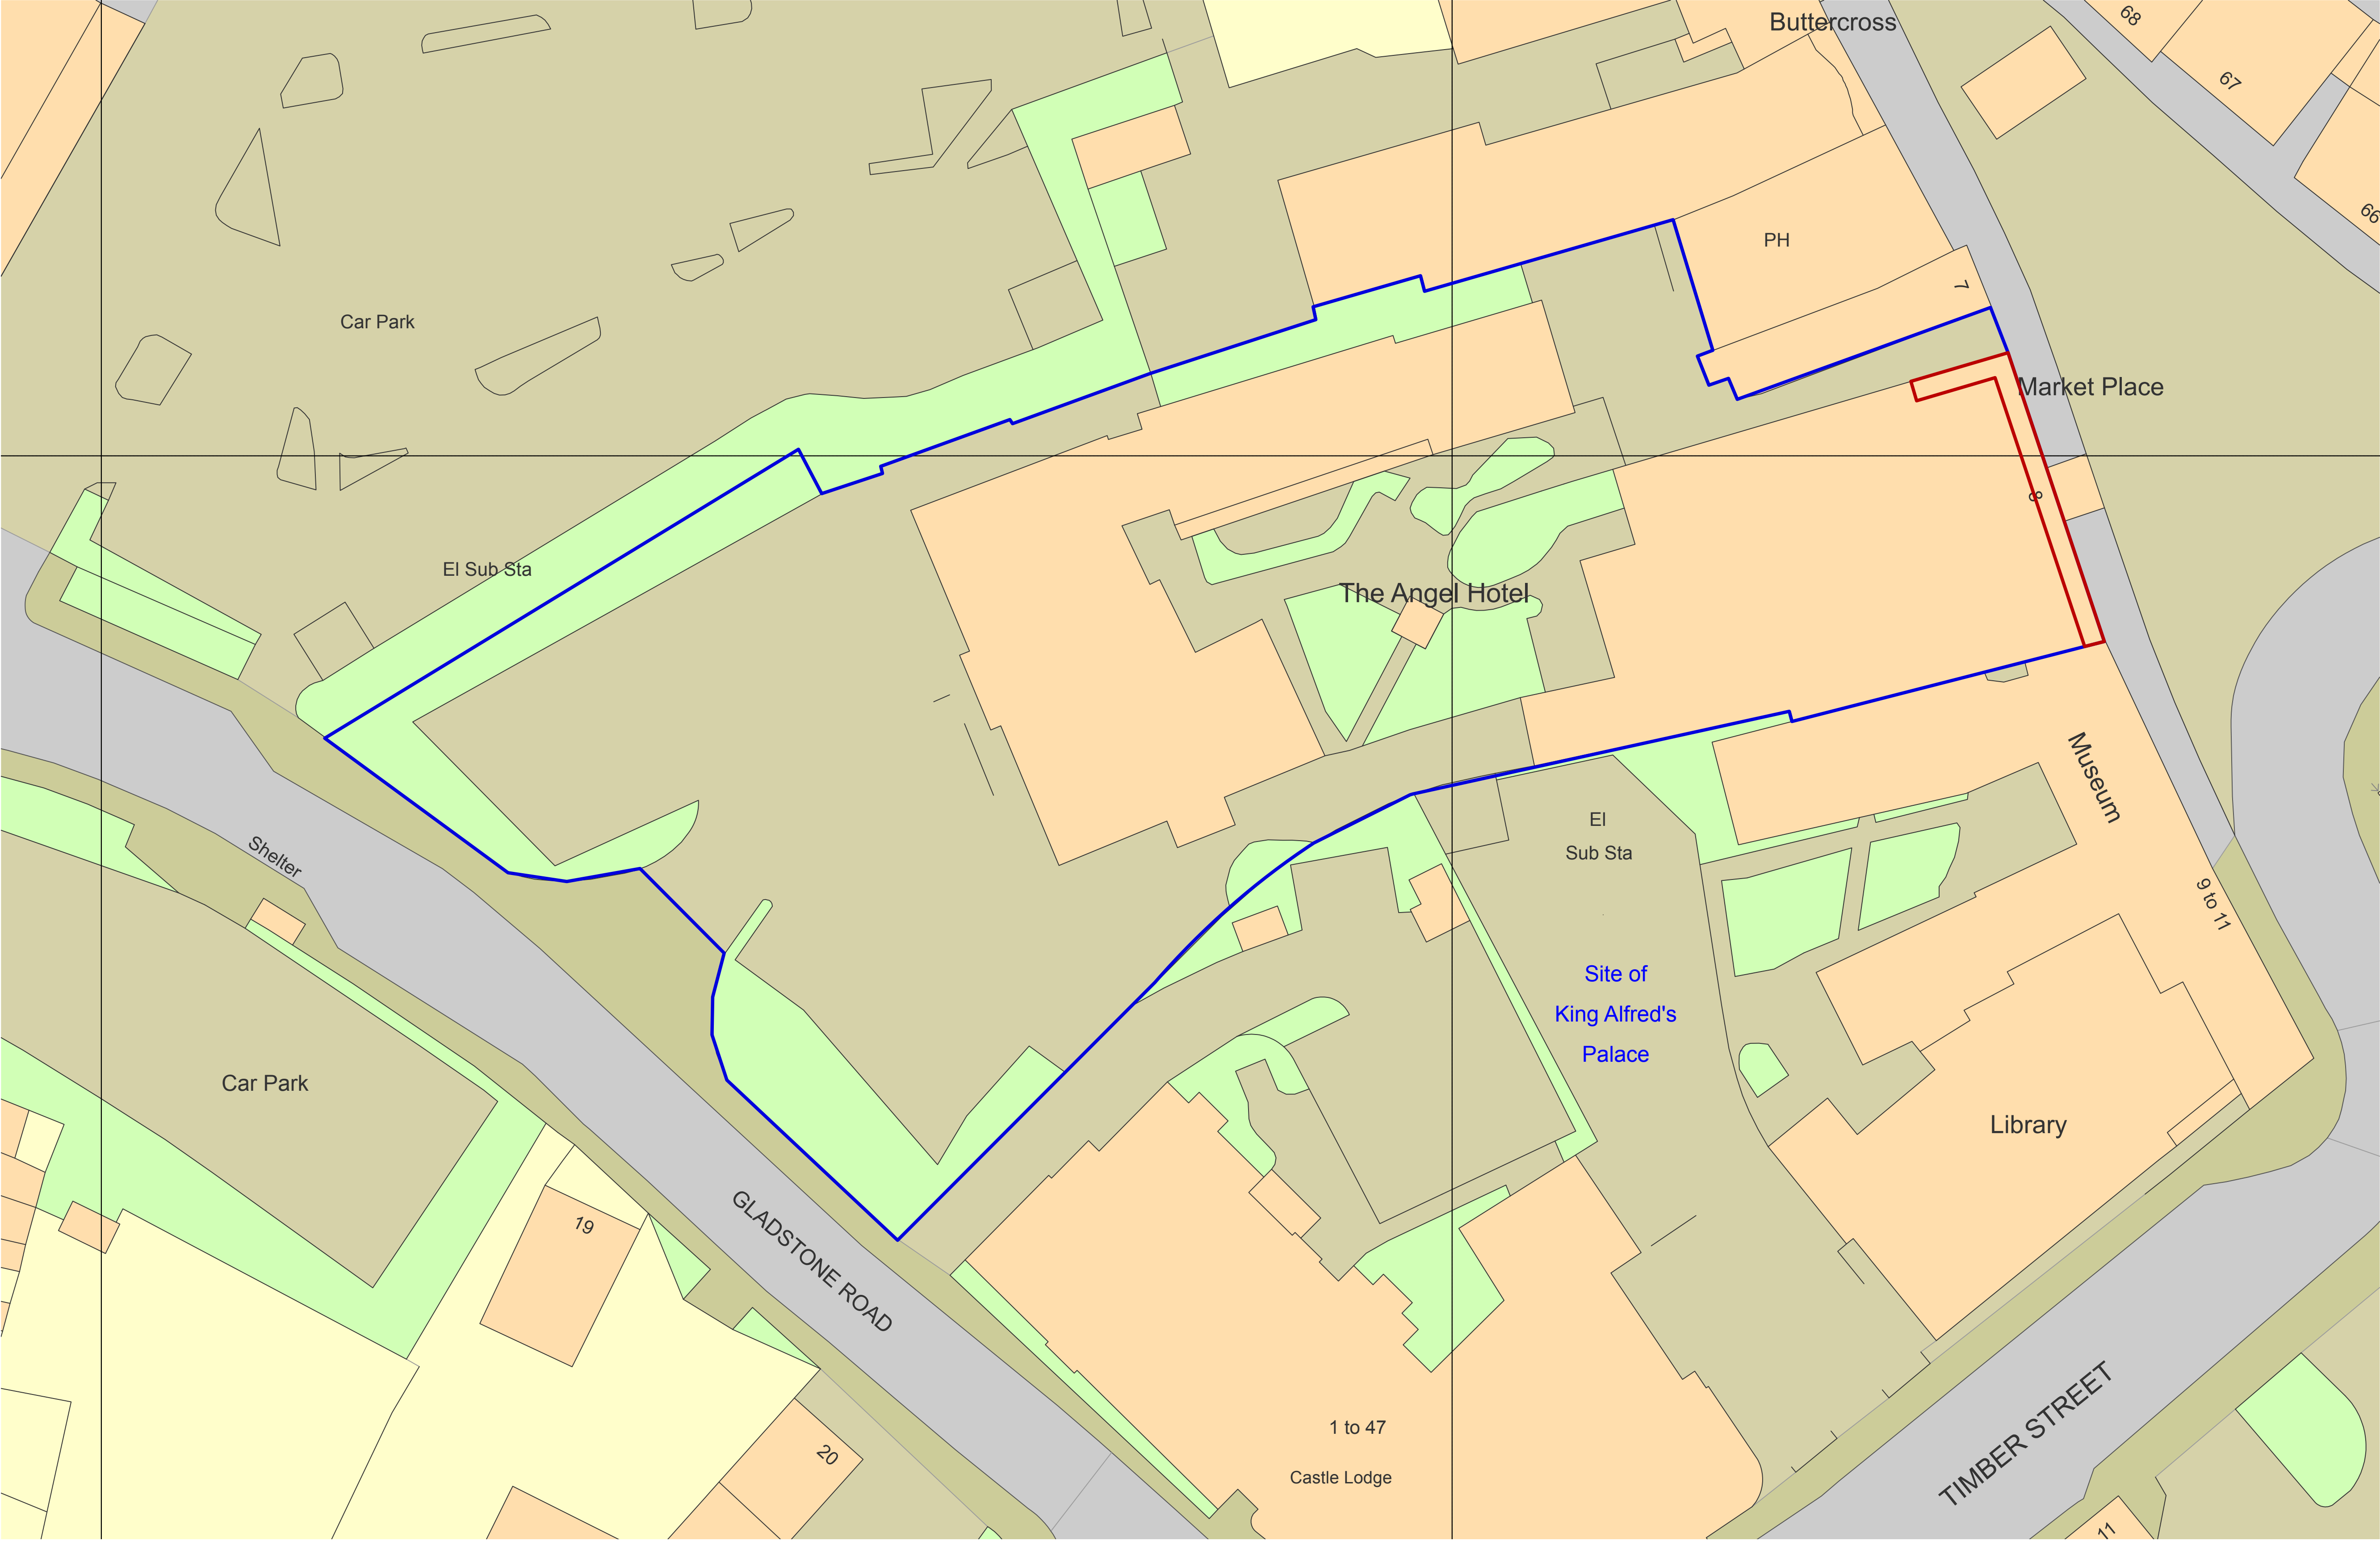

REV A UPDATED FOR PLANNING CONSENT APPLICATION 14/07/2026

AI02.A APPLICATION FOR LISTED BUILDING CONSENT

DAVID BRAIN PARTNERSHIP			
A R C H I T E C T S Ralph Allen's Town House, 2 Church Street, Bath, BA1 1NL Tel: (01225) 445055 www.dbpbatb.co.uk			
Drawing Title:	SITE PLAN		
Project Name:	STONE BALUSTRADED PARAPET REPAIRS		
Project Address:	THE ANGEL HOTEL, CHIPPENHAM		
Drawn: RWL / KH	Date: MAY 22	Job No: I307	Paper Size: A1
Scale: 1:250		Drawing No: AI02.A	

STONE BALUSTRADED PARAPET REPAIRS
THE ANGEL HOTEL, CHIPPENHAM
SITE PLAN 1:250 @ A1

