



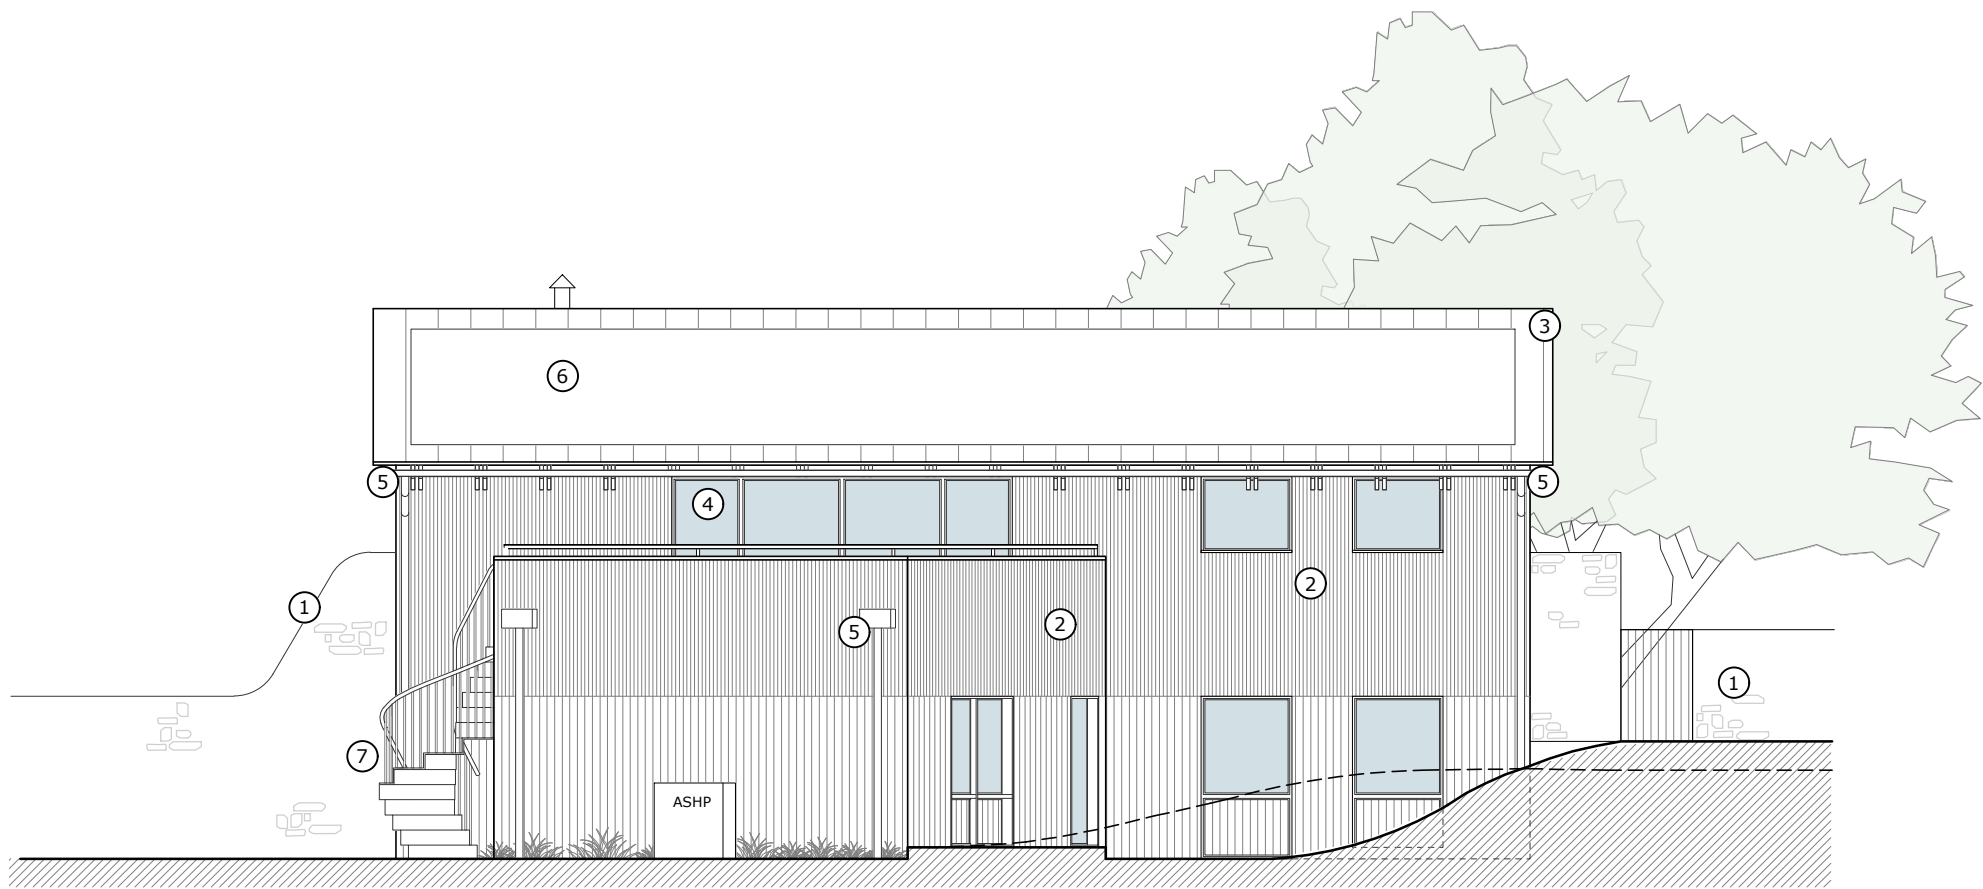

1 PLOT 1 - PROPOSED SOUTH ELEVATION
P111

scale 1:100

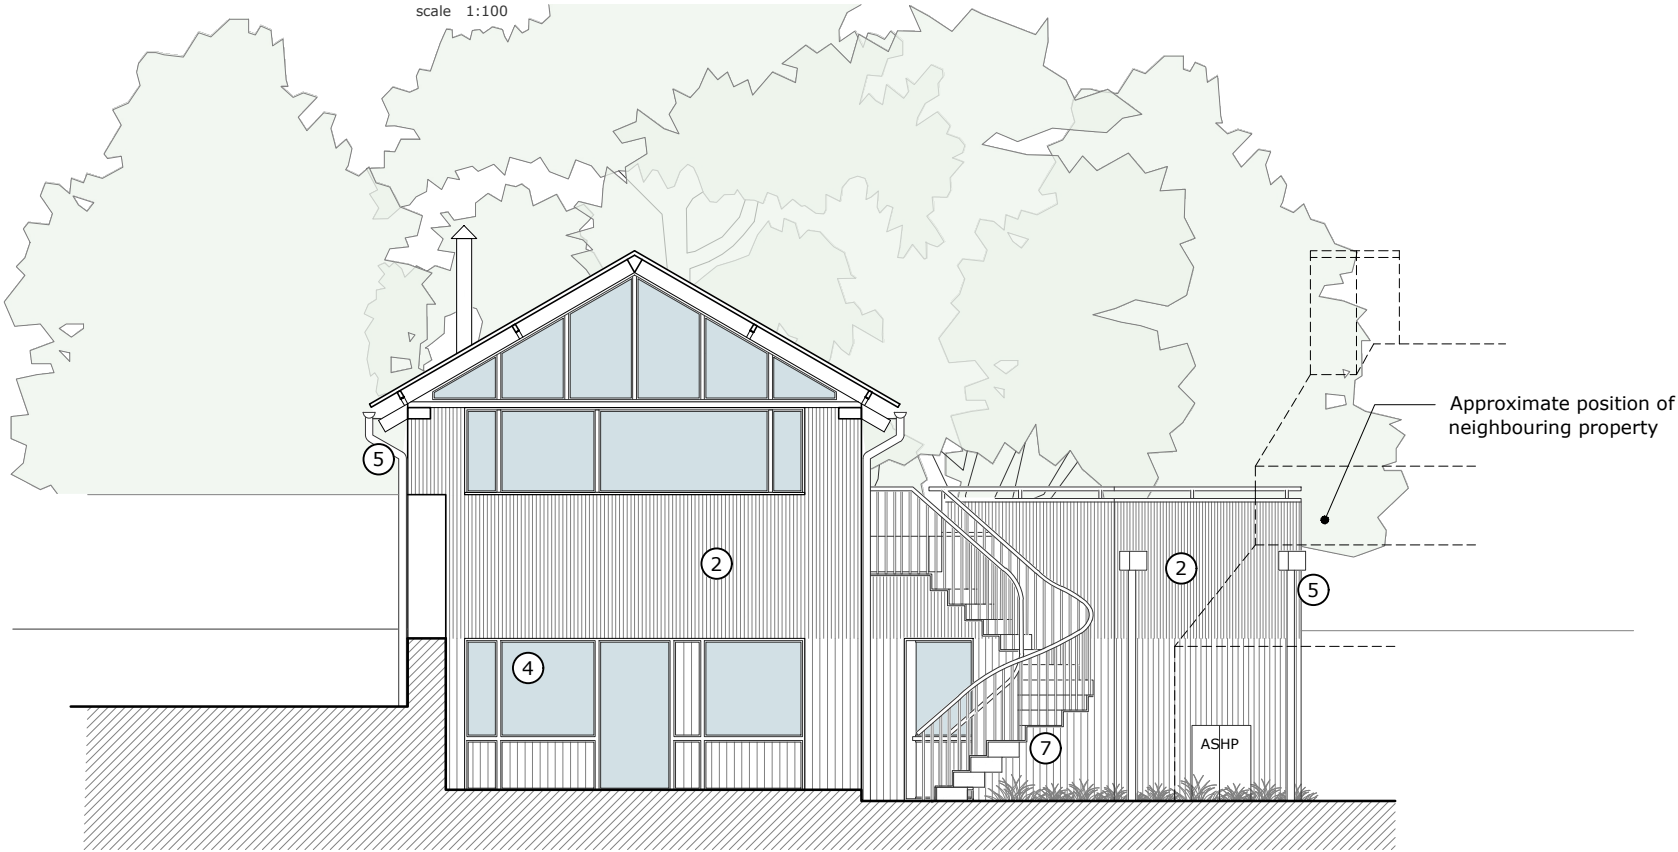

2 PLOT 1 - PROPOSED WEST ELEVATION
P111

scale 1:100

NOTES

This drawing is the copyright of the architects and may not be reproduced without permission.

The contractor is responsible for checking dimensions, tolerances and reference. Any discrepancies to be checked with the architect before proceeding with the works.

Where an item is covered by drawings to different scales, the larger scale drawing is to be worked to.

Scale for planning purposes only, figured dimensions to be worked to at all times.

All work and materials to be in accordance with the building regulations and to comply with the relevant codes of practice and British Standards.

Please note the information is based upon the independent survey information provided. The contractor is to report any discrepancies between the drawings and the site configurations.

MATERIALS KEY

1	Stone
2	Timber cladding
3	Zinc Roof
4	Aluminum Windows & Doors
5	Aluminum Rainwater Goods
6	Solar Panels
7	Metal Staircase



MINOR AMENDMENTS	13.07.26	E
MINOR AMENDMENTS	01.07.26	D
MINOR AMENDMENTS	07.05.26	C
MINOR AMENDMENTS	13.03.26	B
details	date	rev

PLANNING

SUNNYSIDE

PLOT 1 PROPOSED SOUTH & WEST ELEVATIONS

Date SEPTEMBER 2025	Client James Scott	
Scale 1:100 @ A3	Drawing no. 25 / 858 / 1 / P111	Revision E