



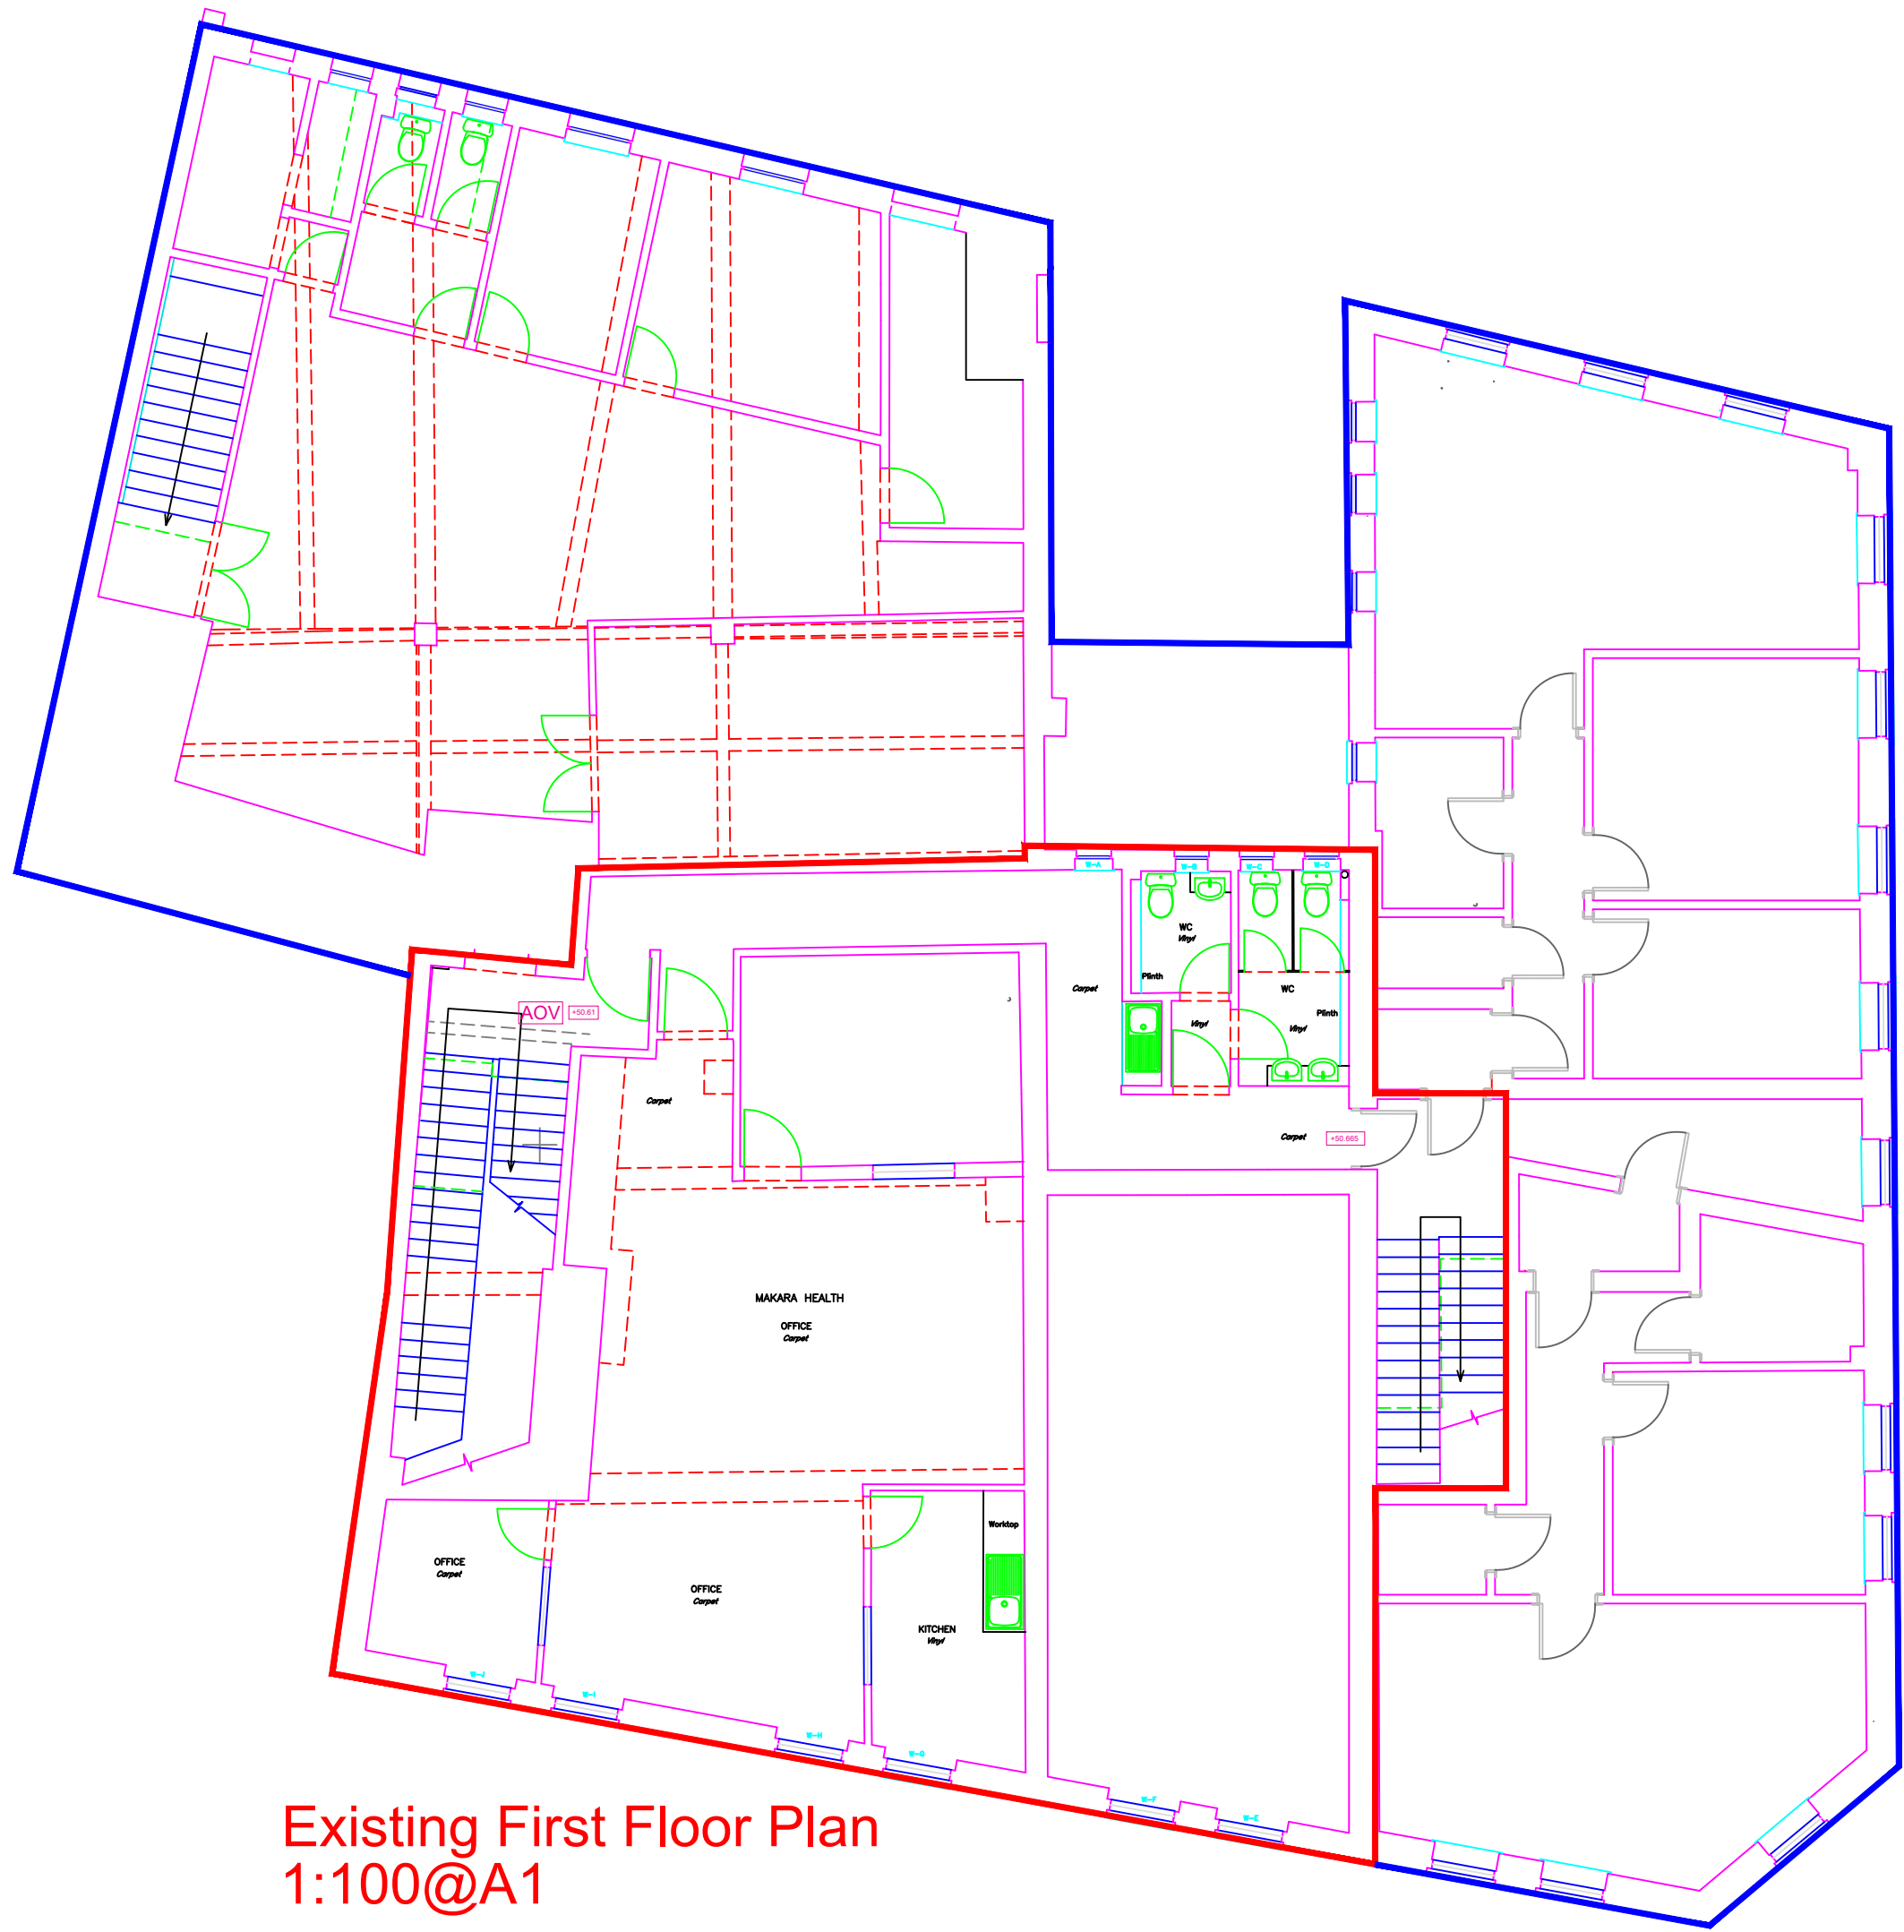

Existing First Floor Plan
1:100@A1

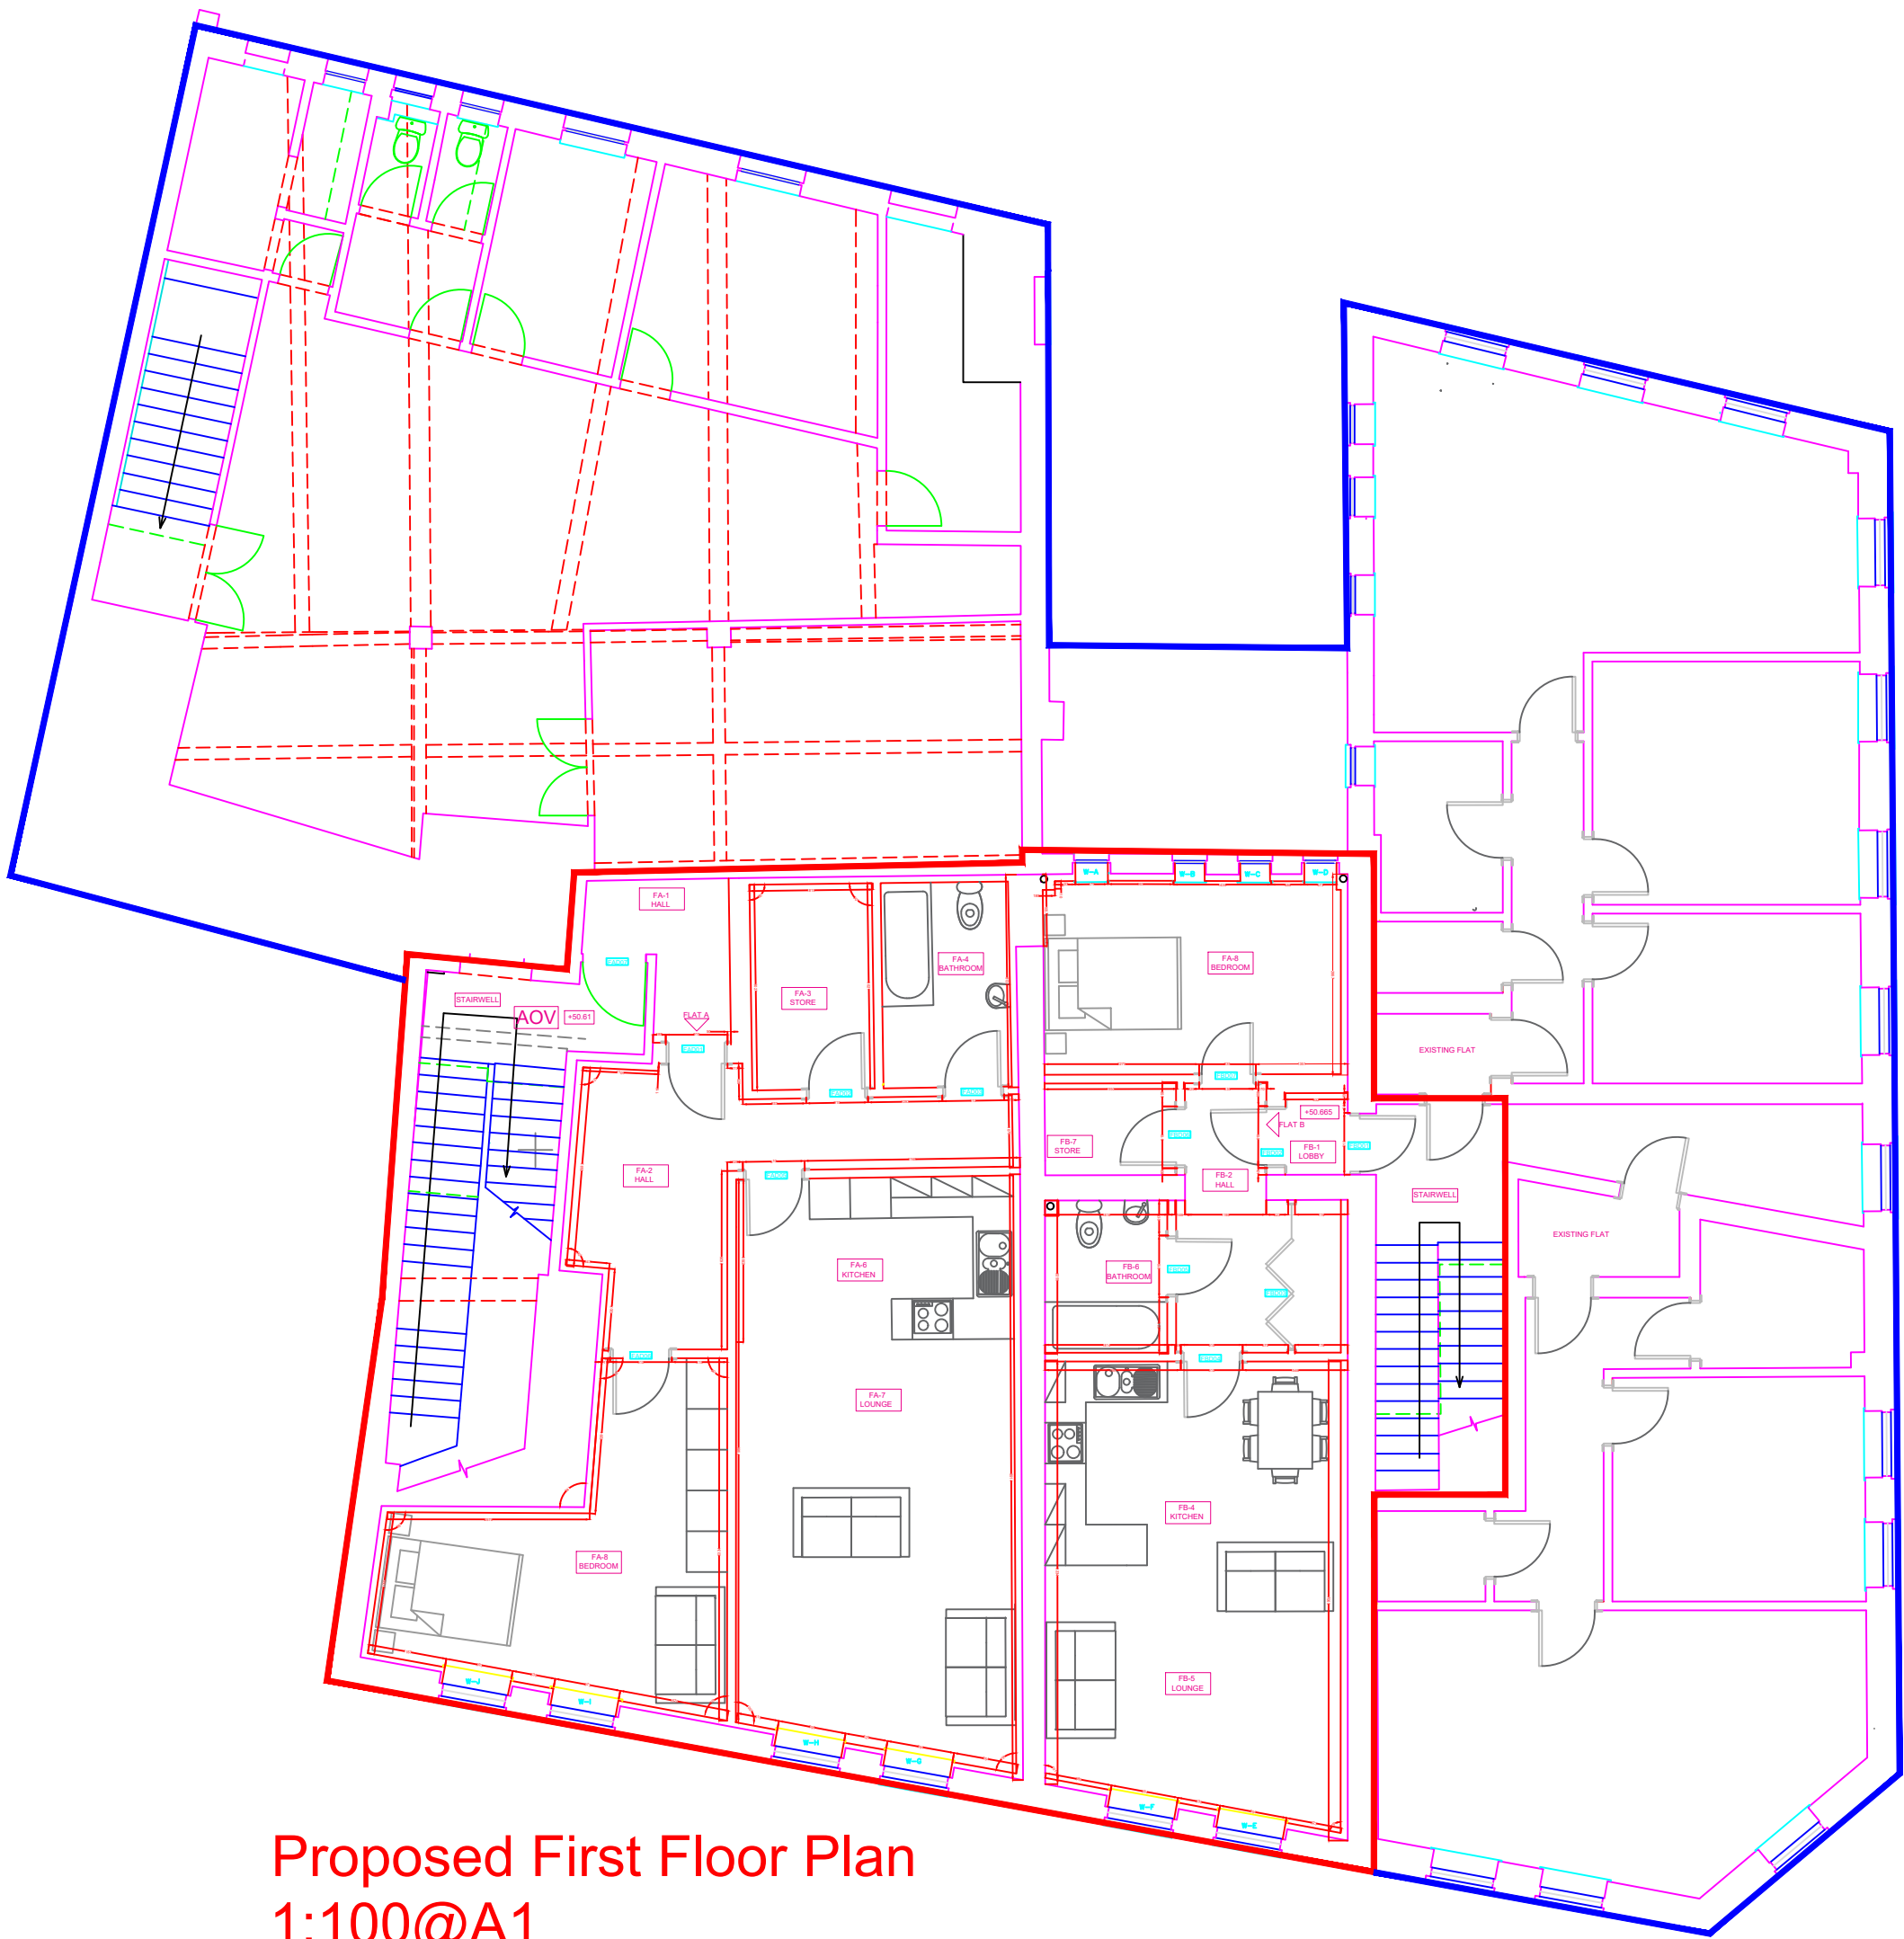


Proposed First Floor Plan
1:100@A1

Door Schedule						
Item	Structural Opening	Fire Rating	Floor	Ext/Int	Ironmongery Information	Notes
FA D01	910mm	FD 60S	FIRST	INT	Pack 1	Self Closing
FA D02	910mm	FD 30	FIRST	INT	Pack 2	
FA D03	910mm	FD 30	FIRST	INT	Pack 3	
FA D05	910mm	FD 30	FIRST	INT	Pack 2	
FA D06	910mm	FD 30	FIRST	INT	Pack 2	Self Closing
FA D07	910mm	FD 60S	FIRST	INT	Pack 1	
FB D01	910mm	FD 60S	FIRST	INT	Pack 1	Self Closing
FB D02	910mm	FD 60S	FIRST	INT	Pack 1	Self Closing
FB D03	2160mm	FD 30	FIRST	INT	Pack 2	Concertina cupboard door
FB D04	910mm	FD 30	FIRST	INT	Pack 2	Self Closing
FB D05	910mm	FD 30	FIRST	INT	Pack 3	
FB D06	910mm	FD 30	FIRST	INT	Pack 2	
FB D07	835mm	FD 30	FIRST	INT	Pack 2	

Window Schedule						
Item	Structural Opening w/x	Glazing Req.	Cill Height	Floor	Opening Type	Purge Ventilation:
W-A	550mm x 1140mm		1100mm	First	Existing	Hinged windows to open more than 30 degrees to meet the compliance threshold of 5%
W-B	550mm x 1140mm		1100mm	First	Existing	
W-C	550mm x 1140mm		1100mm	First	Existing	
W-D	550mm x 1140mm		1100mm	First	Existing	
W-E	1010mm x 2060mm	Bar for Part K compliance	As Existing	First	Existing	Hinged windows can open less than 30 degrees to meet the compliance threshold of 5%
W-F	1010mm x 2060mm	Bar for Part K compliance	As Existing	First	Existing	
W-G	1010mm x 2060mm	Bar for Part K compliance	As Existing	First	Existing	Hinged windows can open less than 30 degrees to meet the compliance threshold of 5%
W-H	1010mm x 2060mm	Bar for Part K compliance	As Existing	First	Existing	
W-I	1010mm x 2060mm	Bar for Part K compliance	As Existing	First	Existing	Hinged windows can open less than 30 degrees to meet the compliance threshold of 5%
W-J	1010mm x 2060mm	Bar for Part K compliance	As Existing	First	Existing	

Flat Breakdown		
Flat No.	Flat Type	Floor Areas
FLAT A	One Bed	81.2 m2
FLAT B	One Bed	56.1 m2

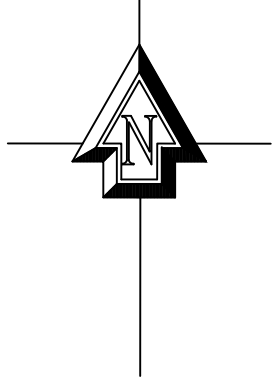

B Amended red line 05/06/26 CP
A Annotations added as per the request from Wiltshire Council 01/06/26 CP

rev	description	date	dm
-----	-------------	------	----



76 HYDE PARK ROAD PL3 4RG
studio@ercle.co.uk
01752 223686

CLIENT : TEMPOPHASE

PROJECT : BECKETT HOUSE

DRAWING : Floor Plans Existing and Proposed

SCALE : 1:100 @ A1 DRAWN : CP

NUMBER : 2024-37-PL-2004