
 


Site Plan - Sorrel Street

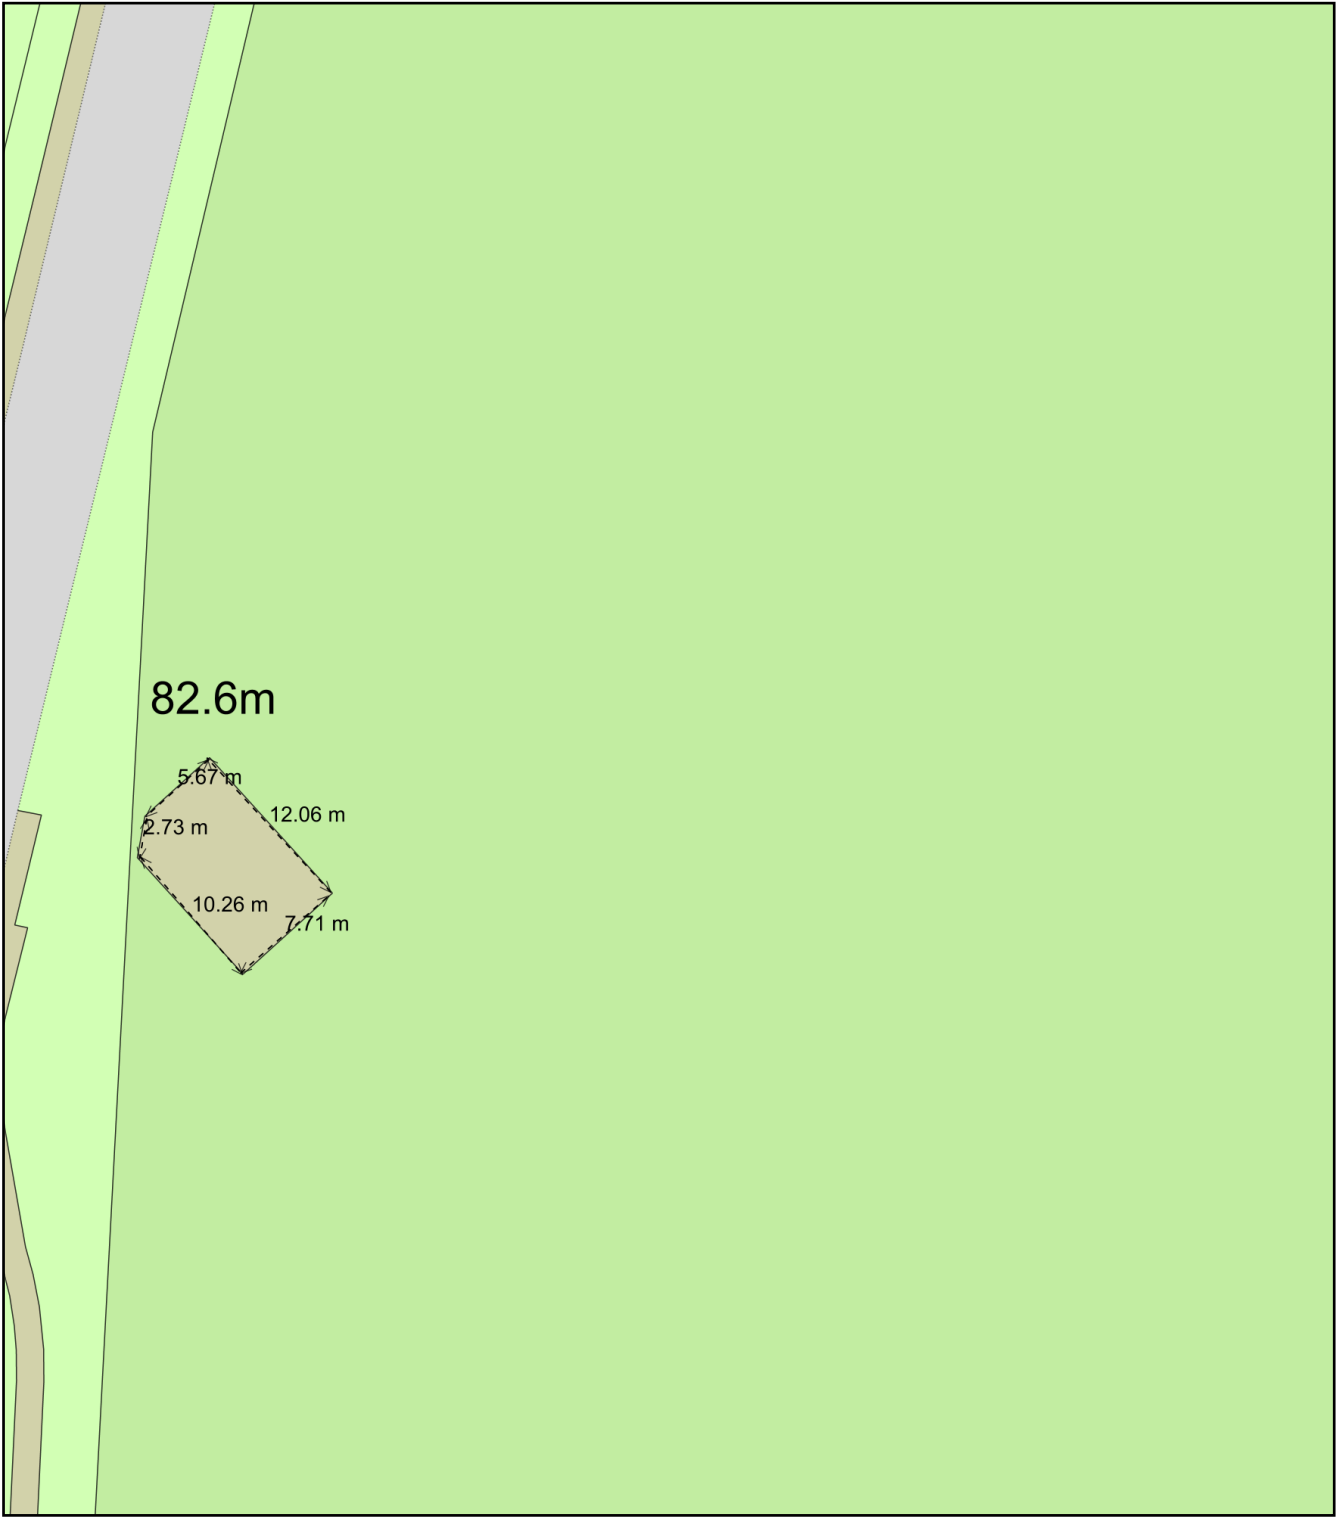

Plan Produced for: Wiltshire Council

Date Produced: 16 Jul 2026

Plan Reference Number: TQRQM26197100226122

Scale: 1:500 @ A4