




THE ANGEL HOTEL  
FRONT/NORTH—EAST ELEVATION

DATUM 49.00m A.O.D.

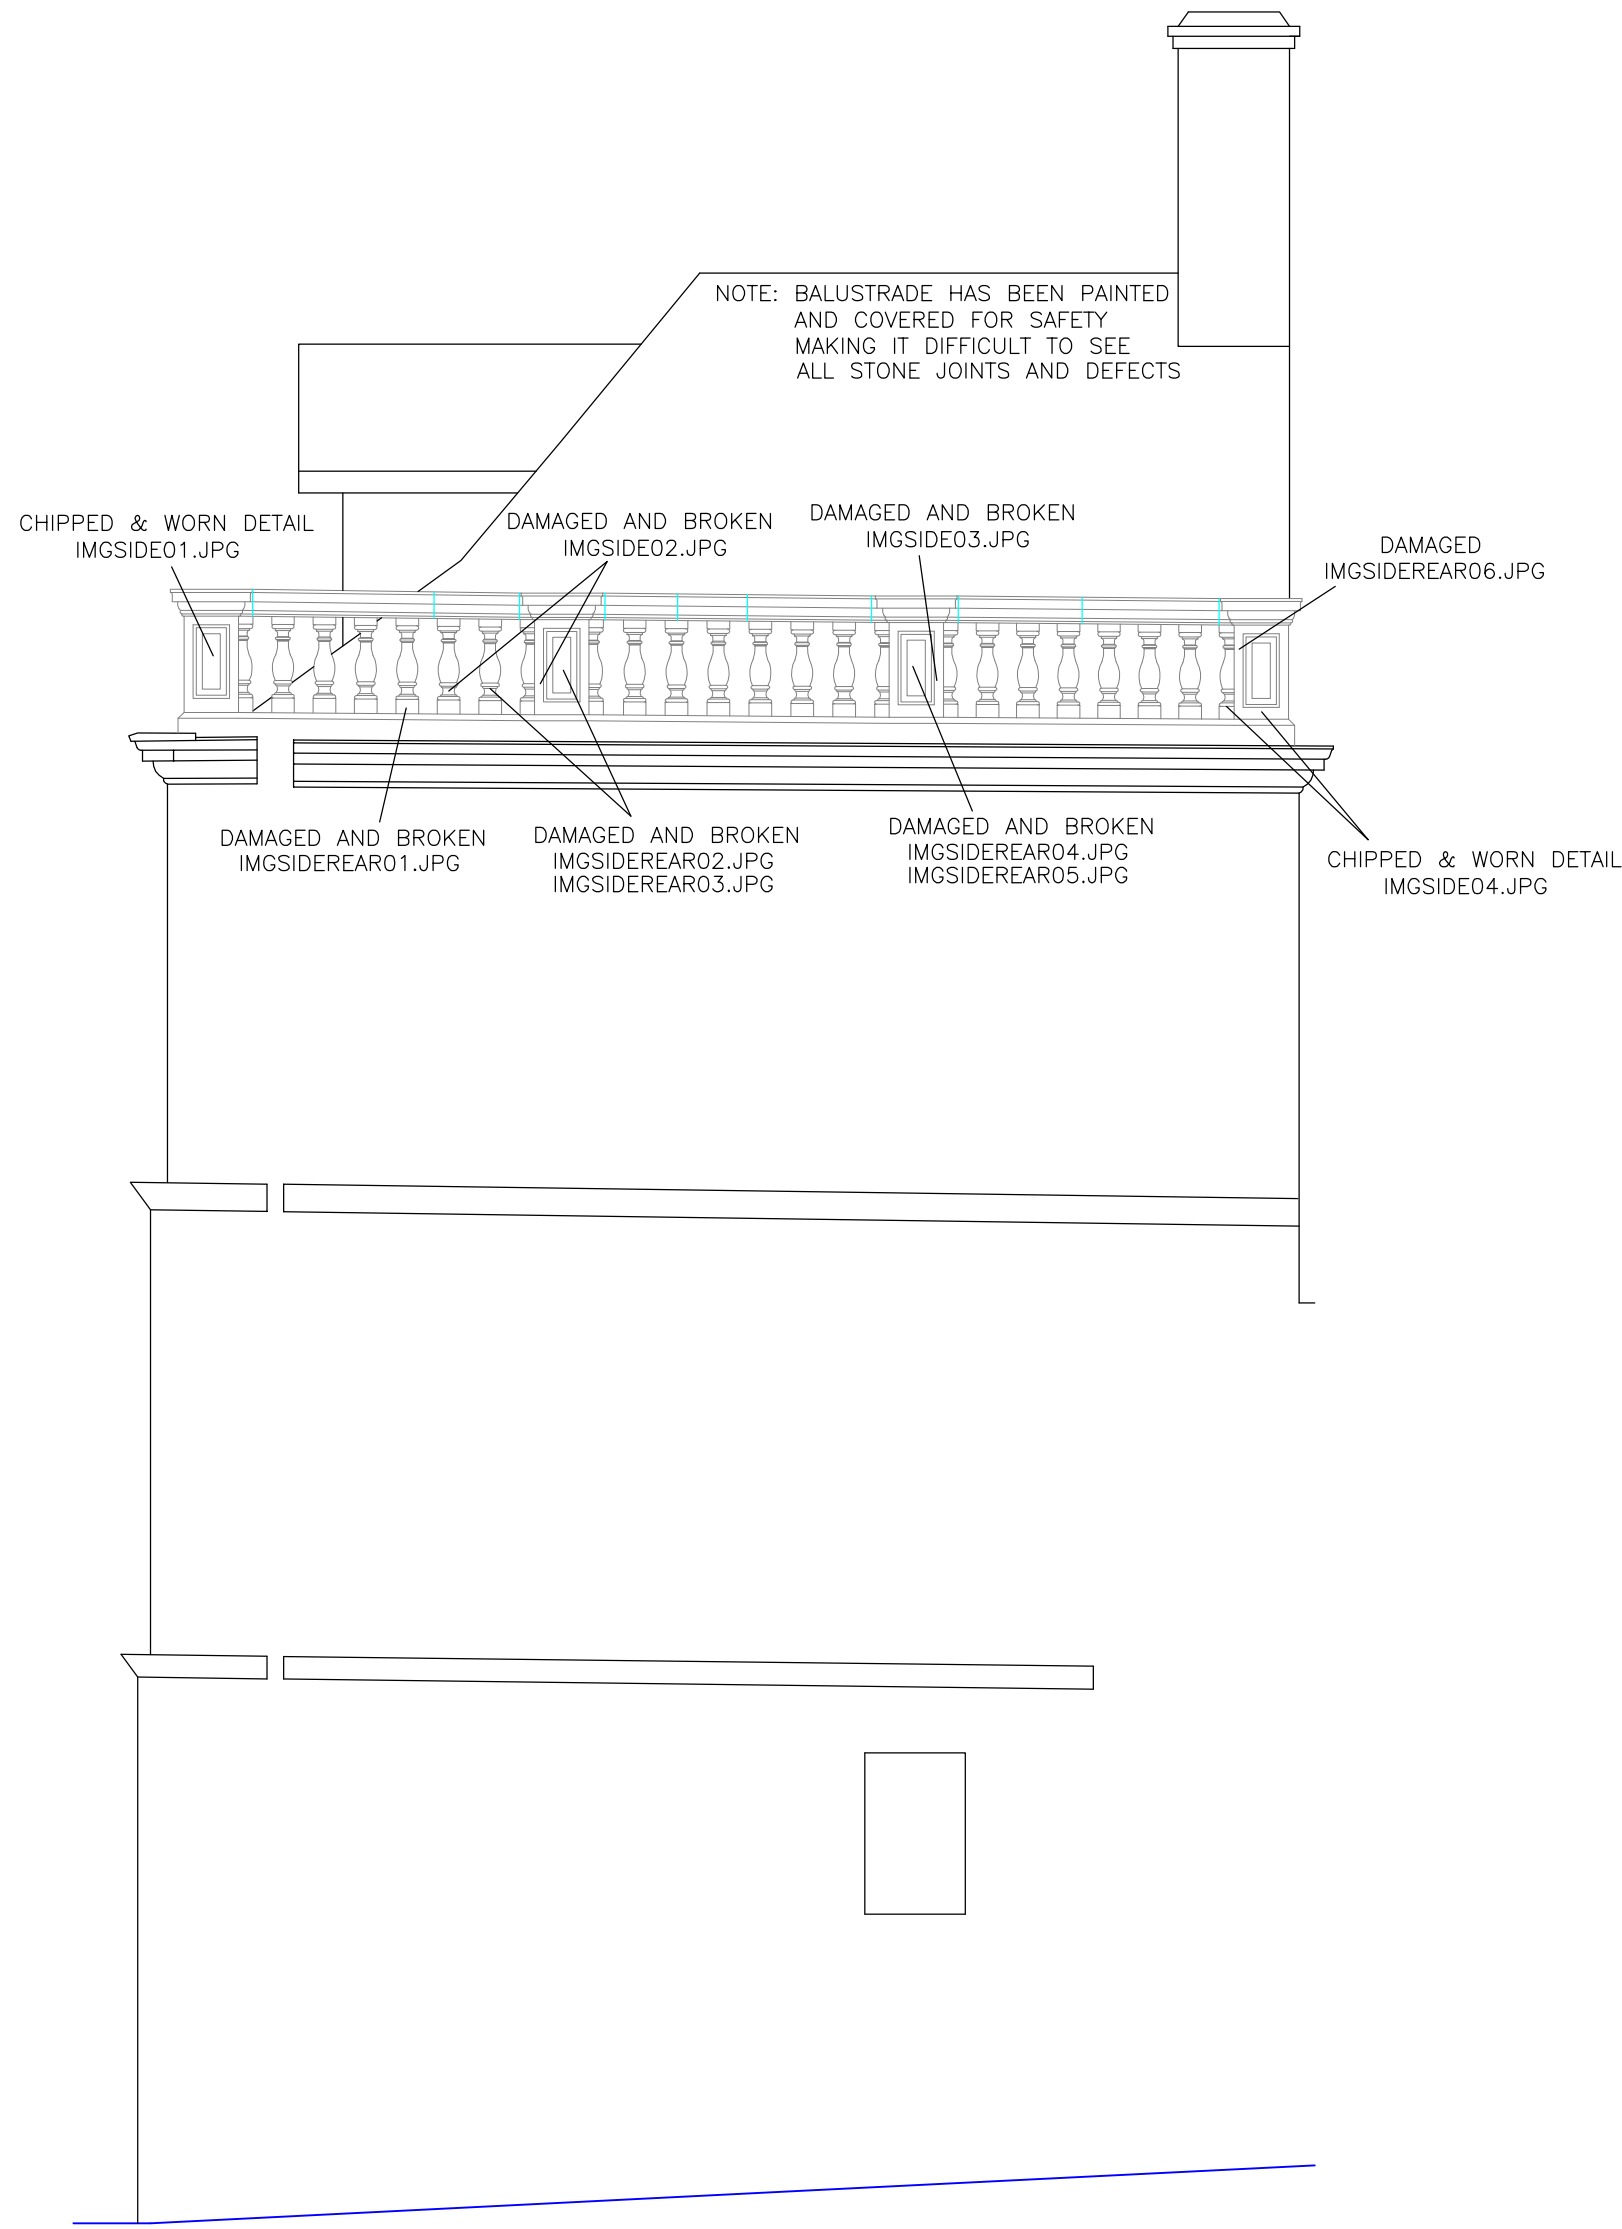

THE ANGEL HOTEL  
SIDE/NORTH—WEST ELEVATION

DATUM 49.00m A.O.D.

Notes

- Datum : Ordnance Survey Benchmark (OSBM) on The Bear Hotel, value 53.795m A.O.D.
- Survey contents correct as of date of survey and survey undertaken to agreed specification
- All critical dimensions to be checked prior to site works

**AD HORNER LTD**  
LAND AND MEASURED BUILDING SURVEYORS

51 Bridge Street  
Persore  
Worcestershire  
WR10 1AL

1 Folly House  
Venton  
Plymouth, Devon  
PL7 5DS

Telephone: 01386-555486 Telephone: 01752-837382

Website: [www.adhorner.co.uk](http://www.adhorner.co.uk)

E-mail: [enquiries@adhorner.co.uk](mailto:enquiries@adhorner.co.uk)

Title The Angel Hotel, 8 Market Place, Chippenham SN15 3HD  
Front & Side Elevations

Client The Angel Hotel

Date April 2022

Drawing No. 6698-12APR22-03

Plot scale 1 : 50 on A1 Sheet  
Digital scale 1 CAD unit : 1 metre

Revision

Surveyed BPF Checked JKW

0 metres 2.5

© A.D.Horner Limited 2022