




SCALEBAR 1:250

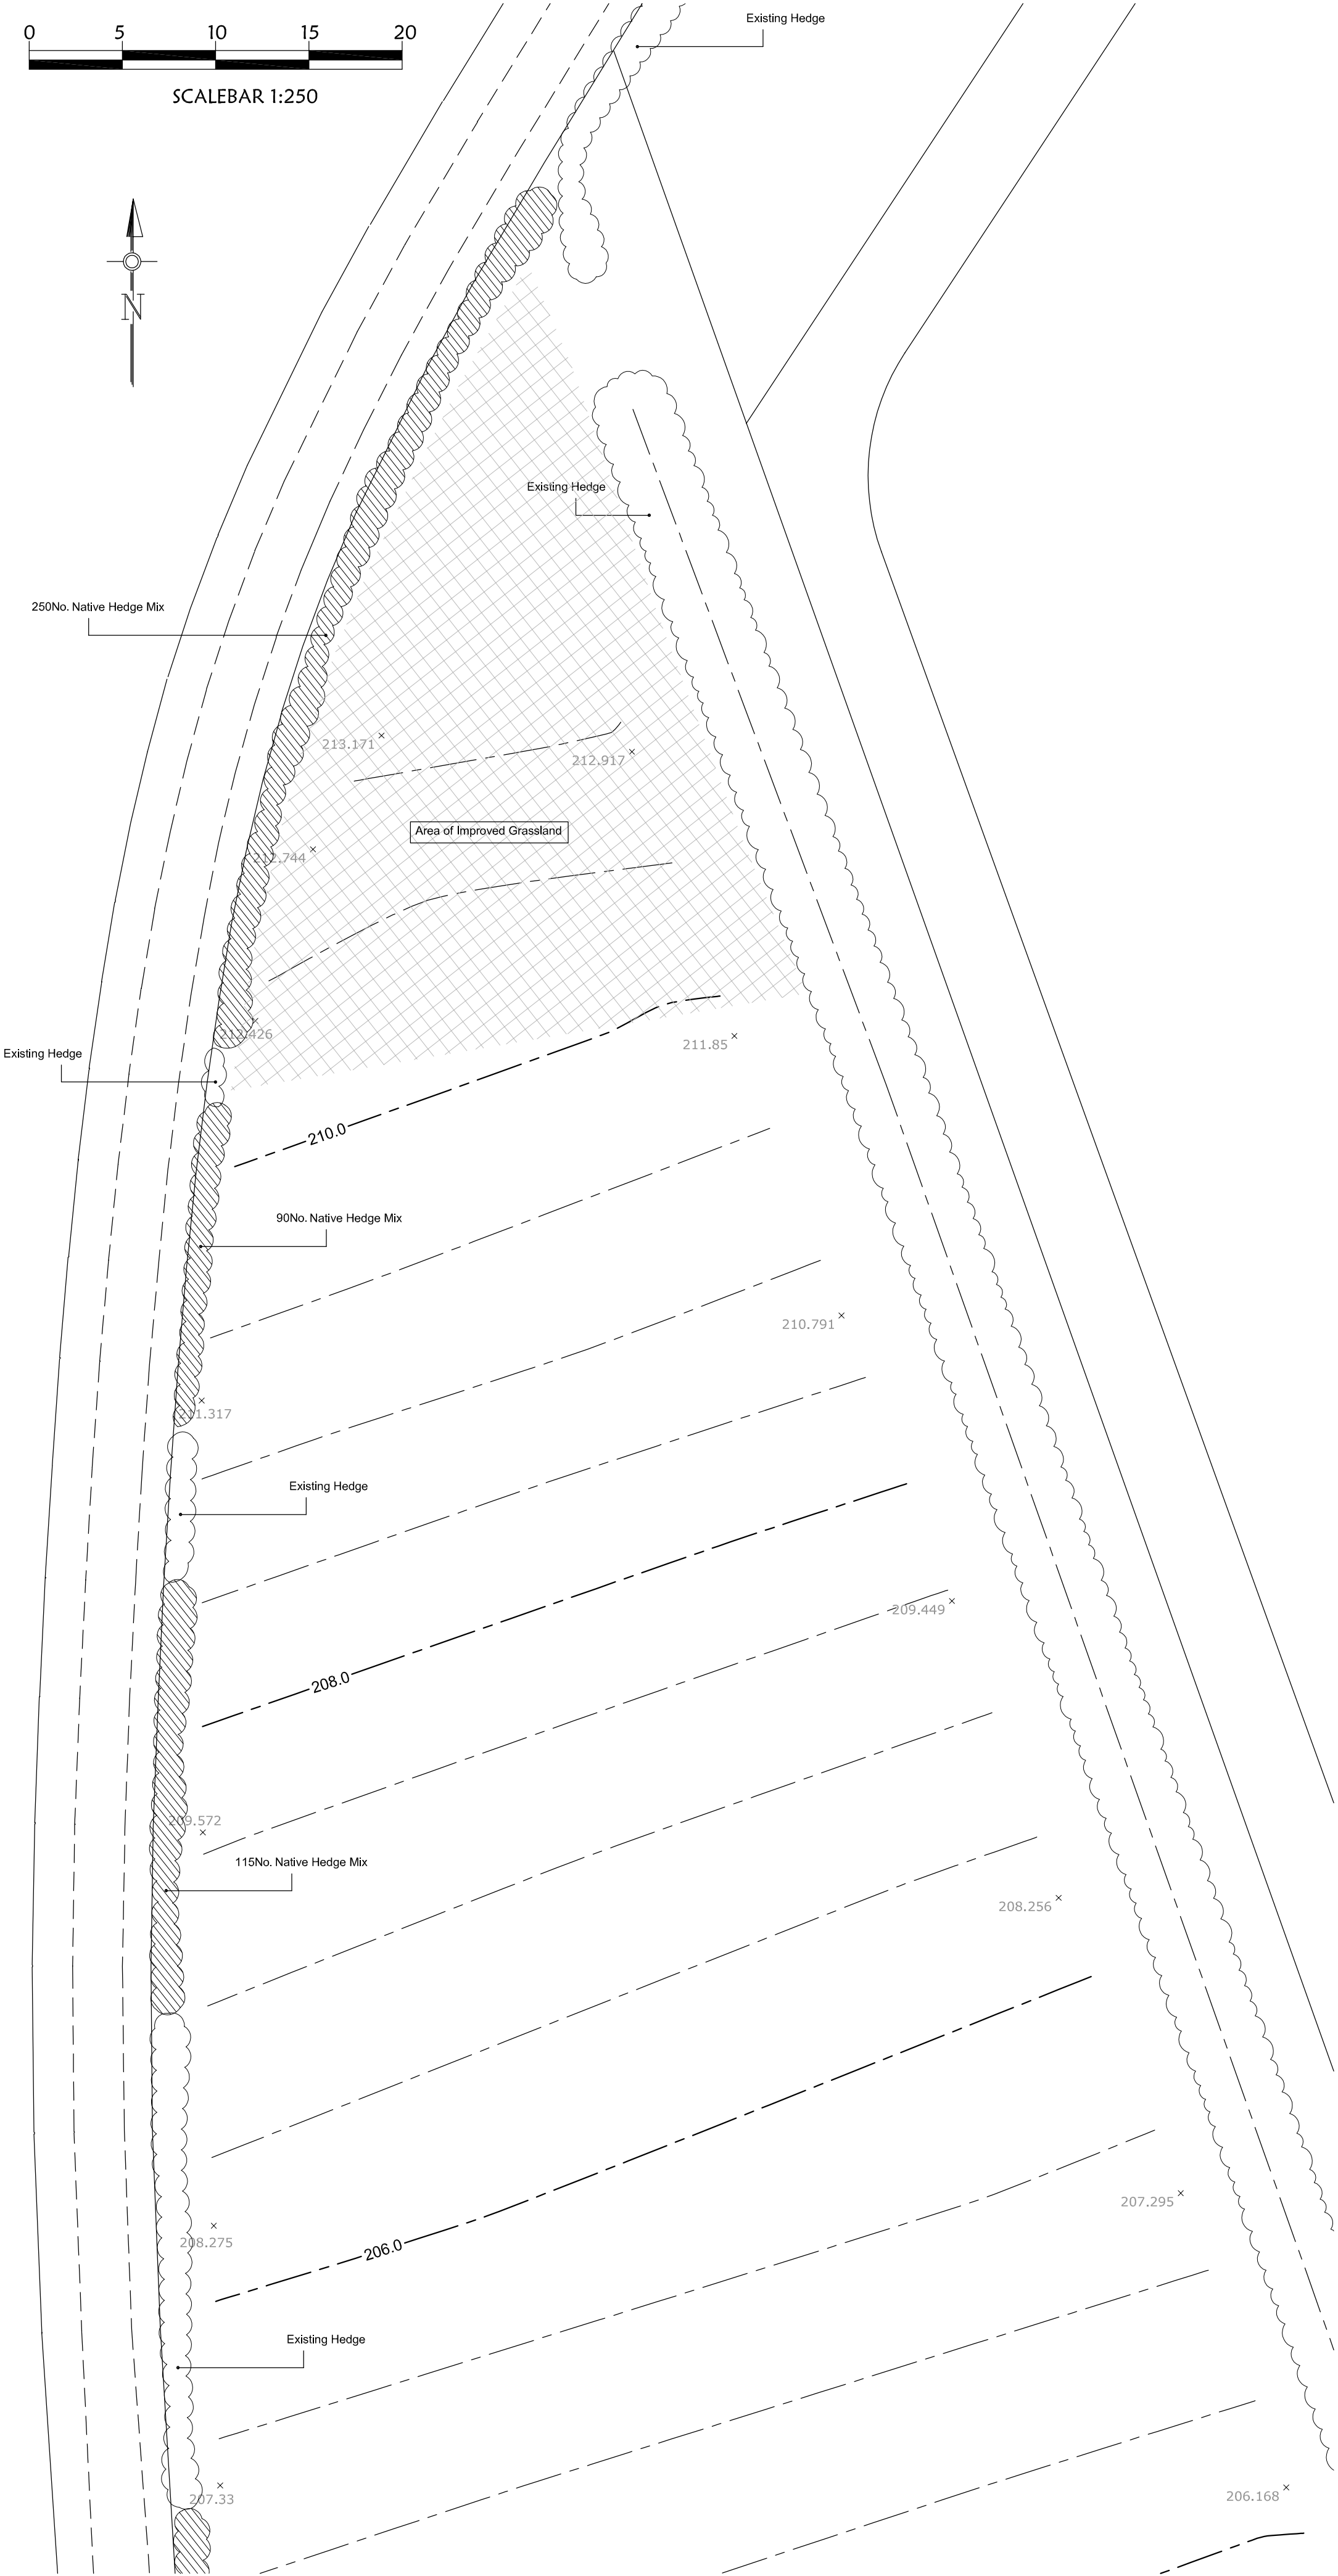

SHEET 1



SHEET 2

Hedge species and mix proportions

Hedge sections shall each comprise the following native species mix and proportions:

- Hawthorn (*Crataegus monogyna*) 25%
- Field Maple (*Acer campestre*) 15%
- Blackthorn (*Prunus spinosa*) 25%
- Common Dogwood (*Cornus sanguinea*) 15%
- Crab Apple (*Malus sylvestris*) 10%
- Alder (*Alnus glutinosa*) 10%


Existing sections of mature hedge to be gapped up and reinforced where necessary

Hedge planting specification

Hedge plants shall be bare root, field-grown feathered transplants at 60 - 90 cm size

Hedge to be planted in two staggered rows, approx 450mm apart, at a density of 5 plants per metre.

No hedge plants to be planted within 300mm of any wall, fence or kerb.

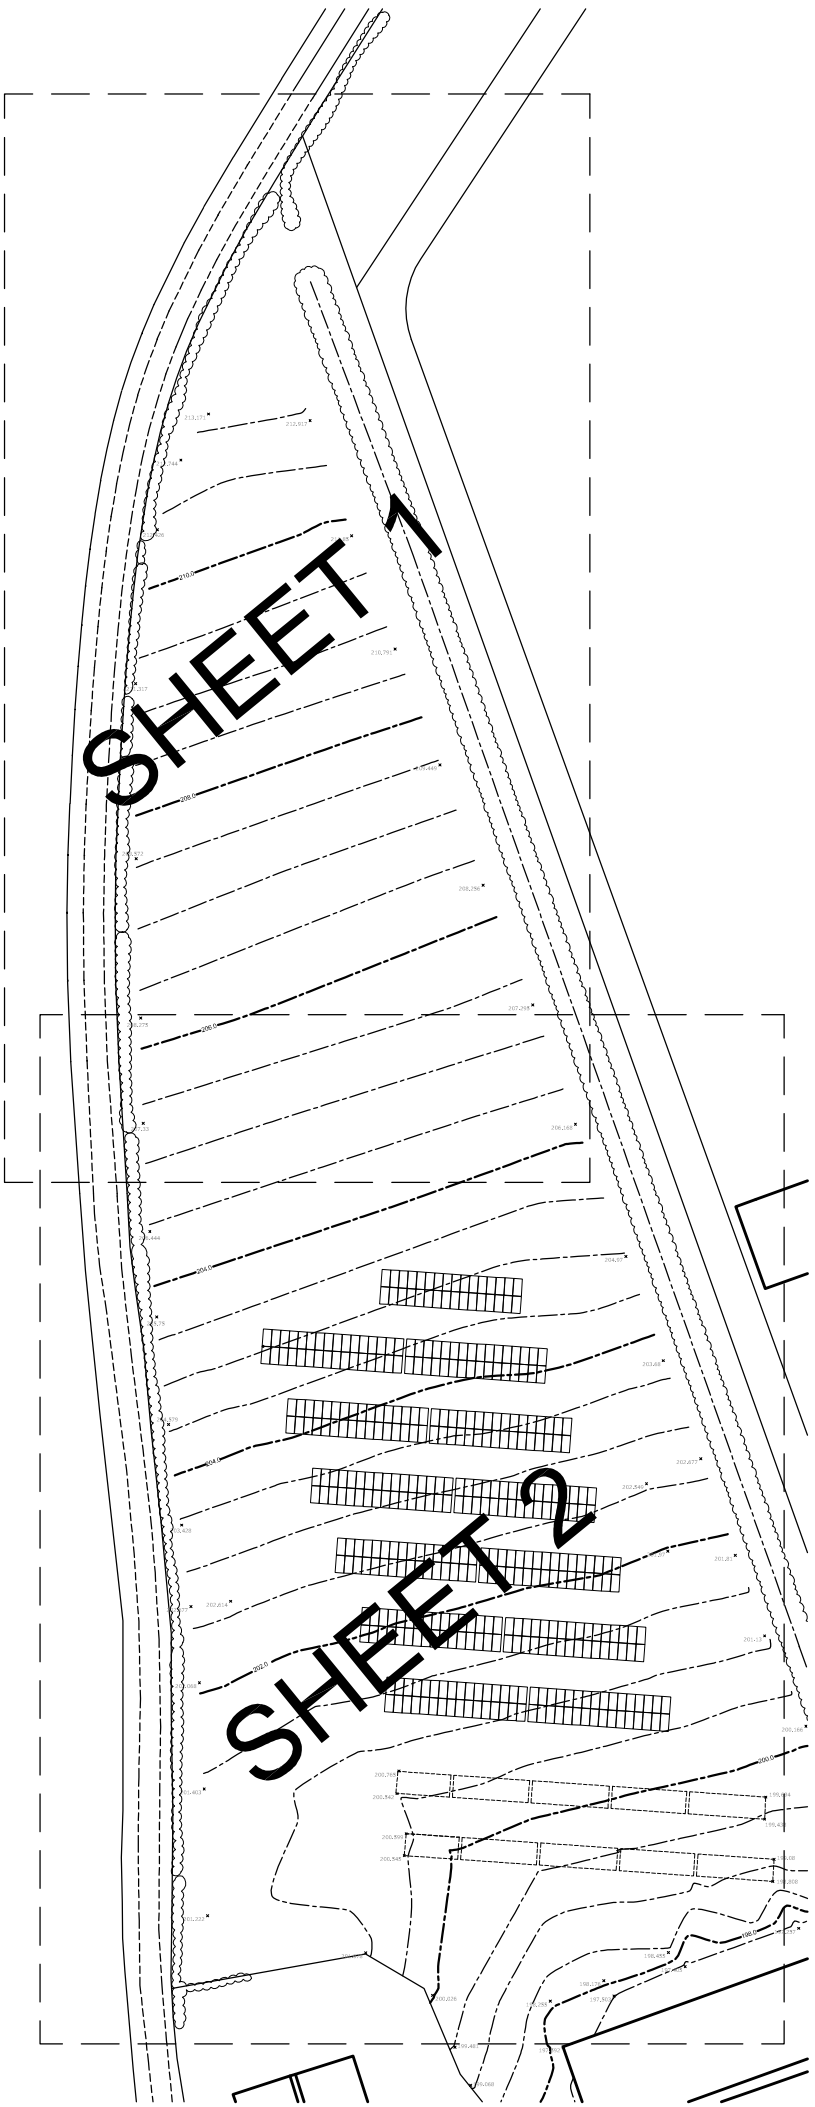

SITE PLAN - NTS

Project:

PYTHOUSE FARM
PROPOSED SOLAR ARRAY

Drawing Title:

PROPOSED LANDSCAPING
TO WESTERN BOUNDARY

Client:

NADDER COMMUNITY ENERGY

Singleton Design

32 Castle Street, Newtown
Tisbury, Wiltshire, SP3 6SN

Tel. 01747 445045
e: singleton.design@btinternet.com

Scale: 1:250 @ A1

Drwg No: P961/06 Rev: