




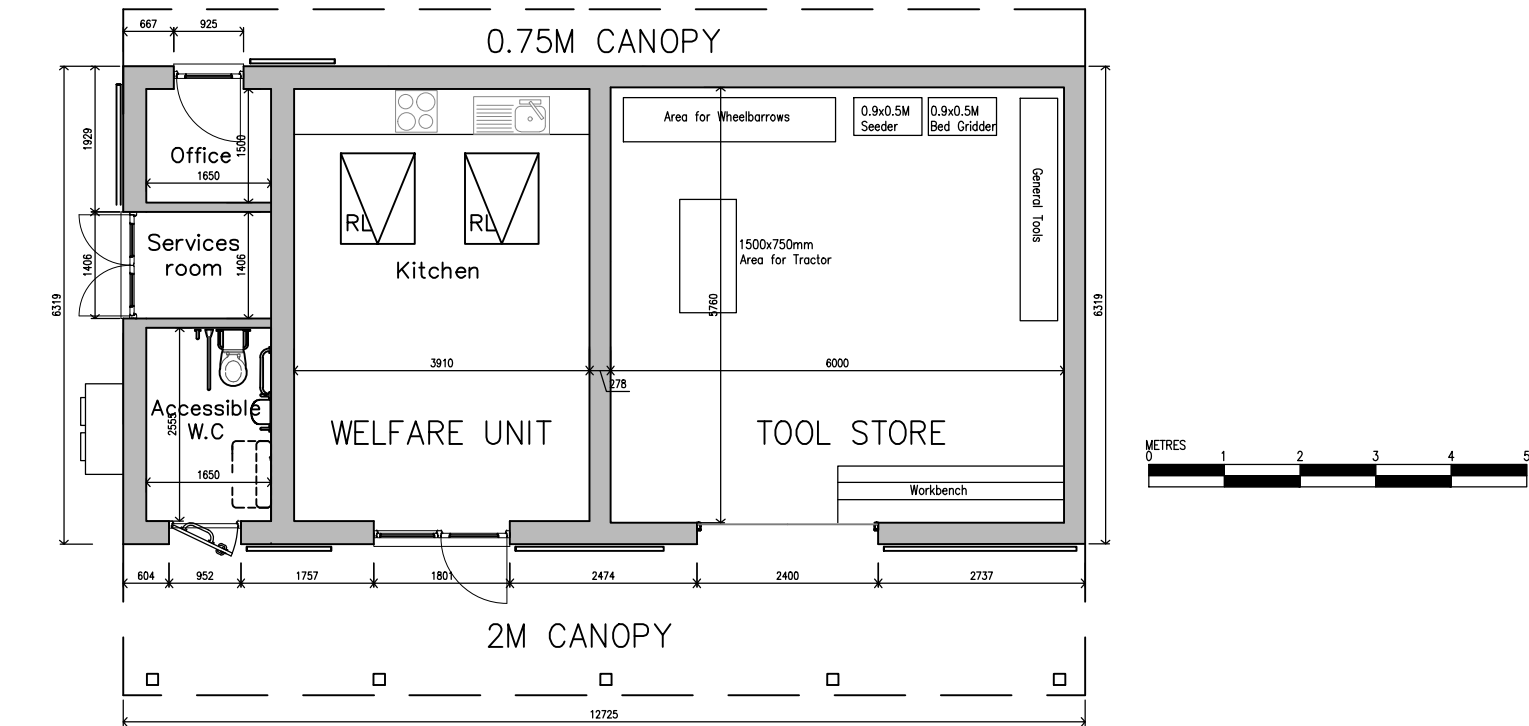


GROUND FLOOR PLAN

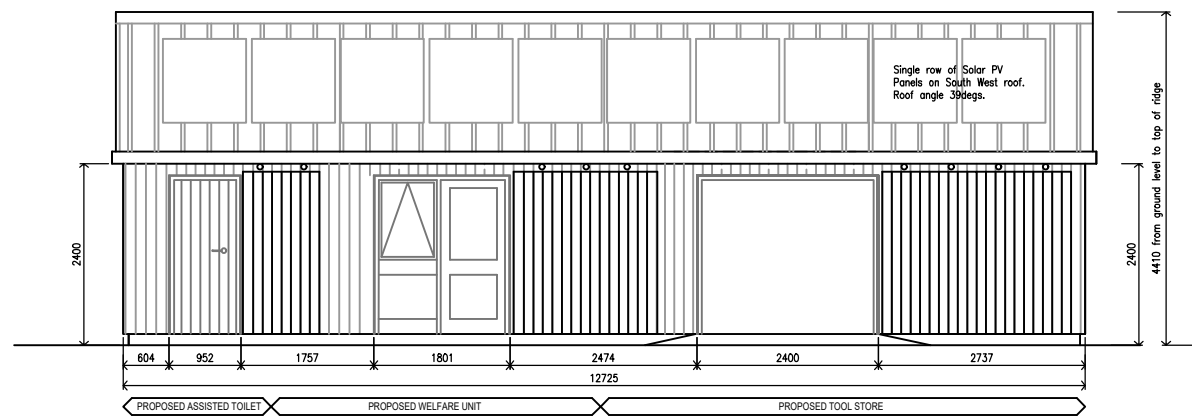


SOUTH WEST ELEVATION

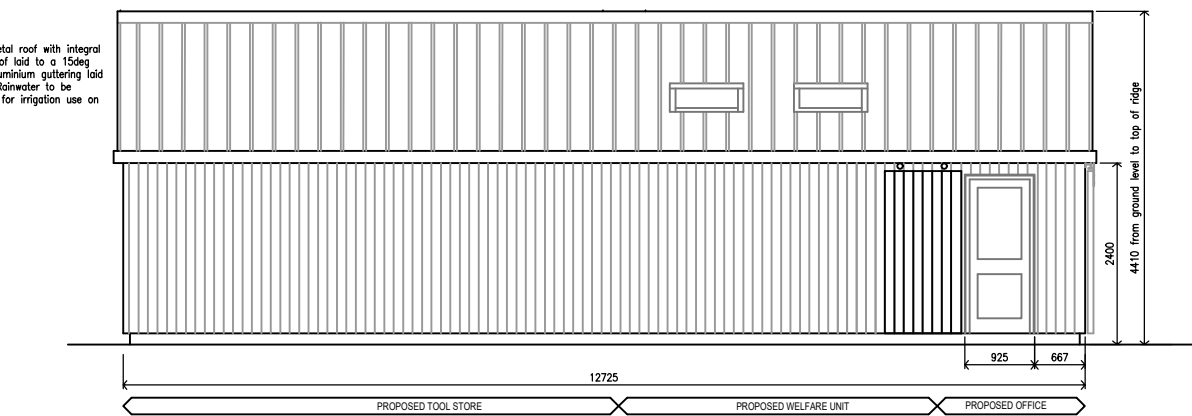


NORTH EAST ELEVATION

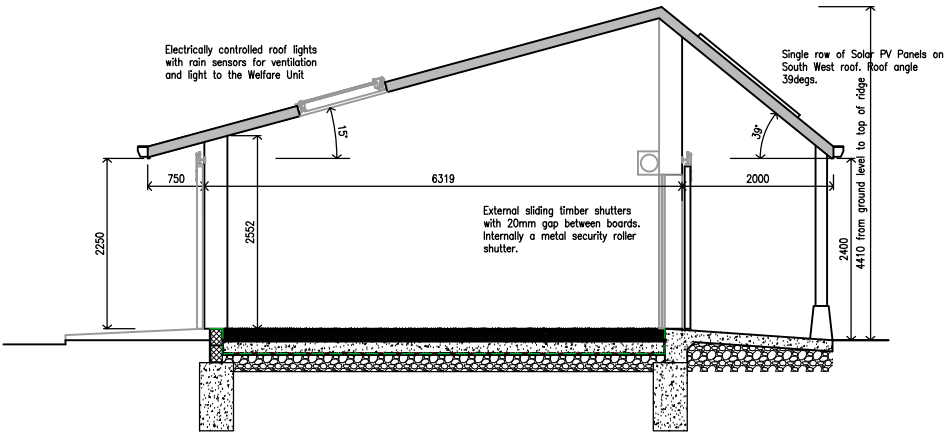

CROSS SECTION

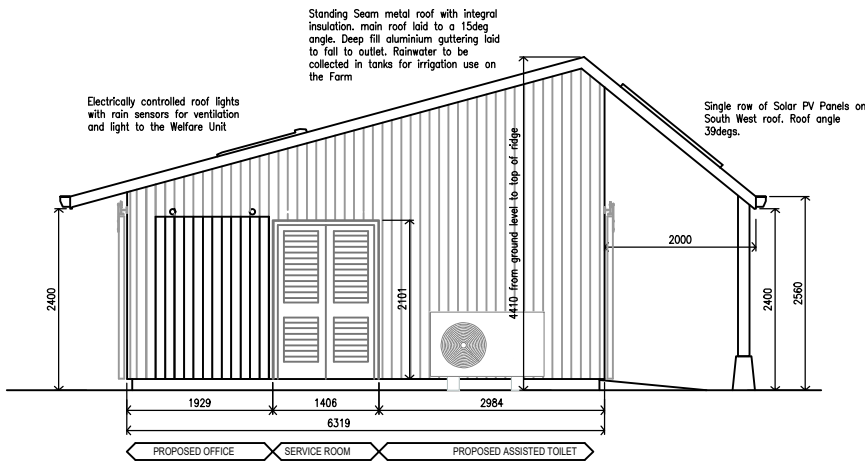

NORTH WEST ELEVATION

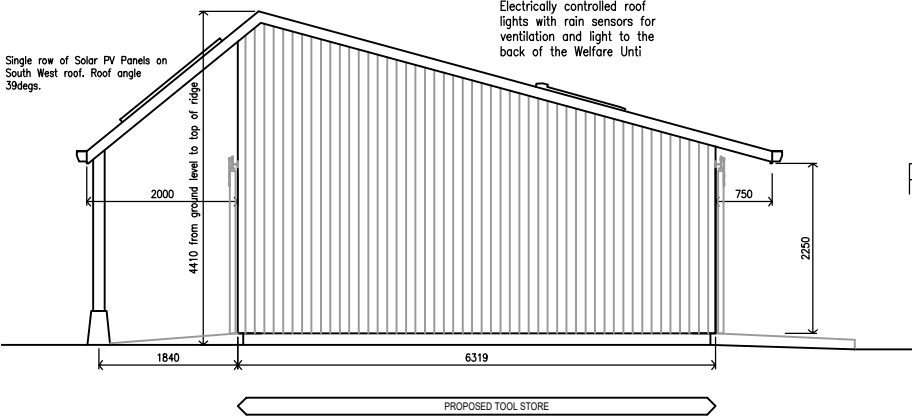

SOUTH EAST ELEVATION

EXTERNAL SHUTTERS IN OPEN POSITION

PLANNING ISSUE

DAVID EDMONDS DESIGN
SUNNYCROFT
PIPEHOUSE LANE
PIPEHOUSE
BATH BA2 7UJ
TEL NO: 01225 723961

Client
Pear Tree Community Farm
Church Lane, Freshford

Project
Proposed Community Farm

Title
Welfare Unit and Tool Store
Proposed Ground Floor Plan, Elevations and Sections

Date Scale Drawing Number Rev
Feb 2026 1:100 A3 2601 PR07 -
C.A.D. Ref.: c:\DRAWINGS\ACAD\BMS