


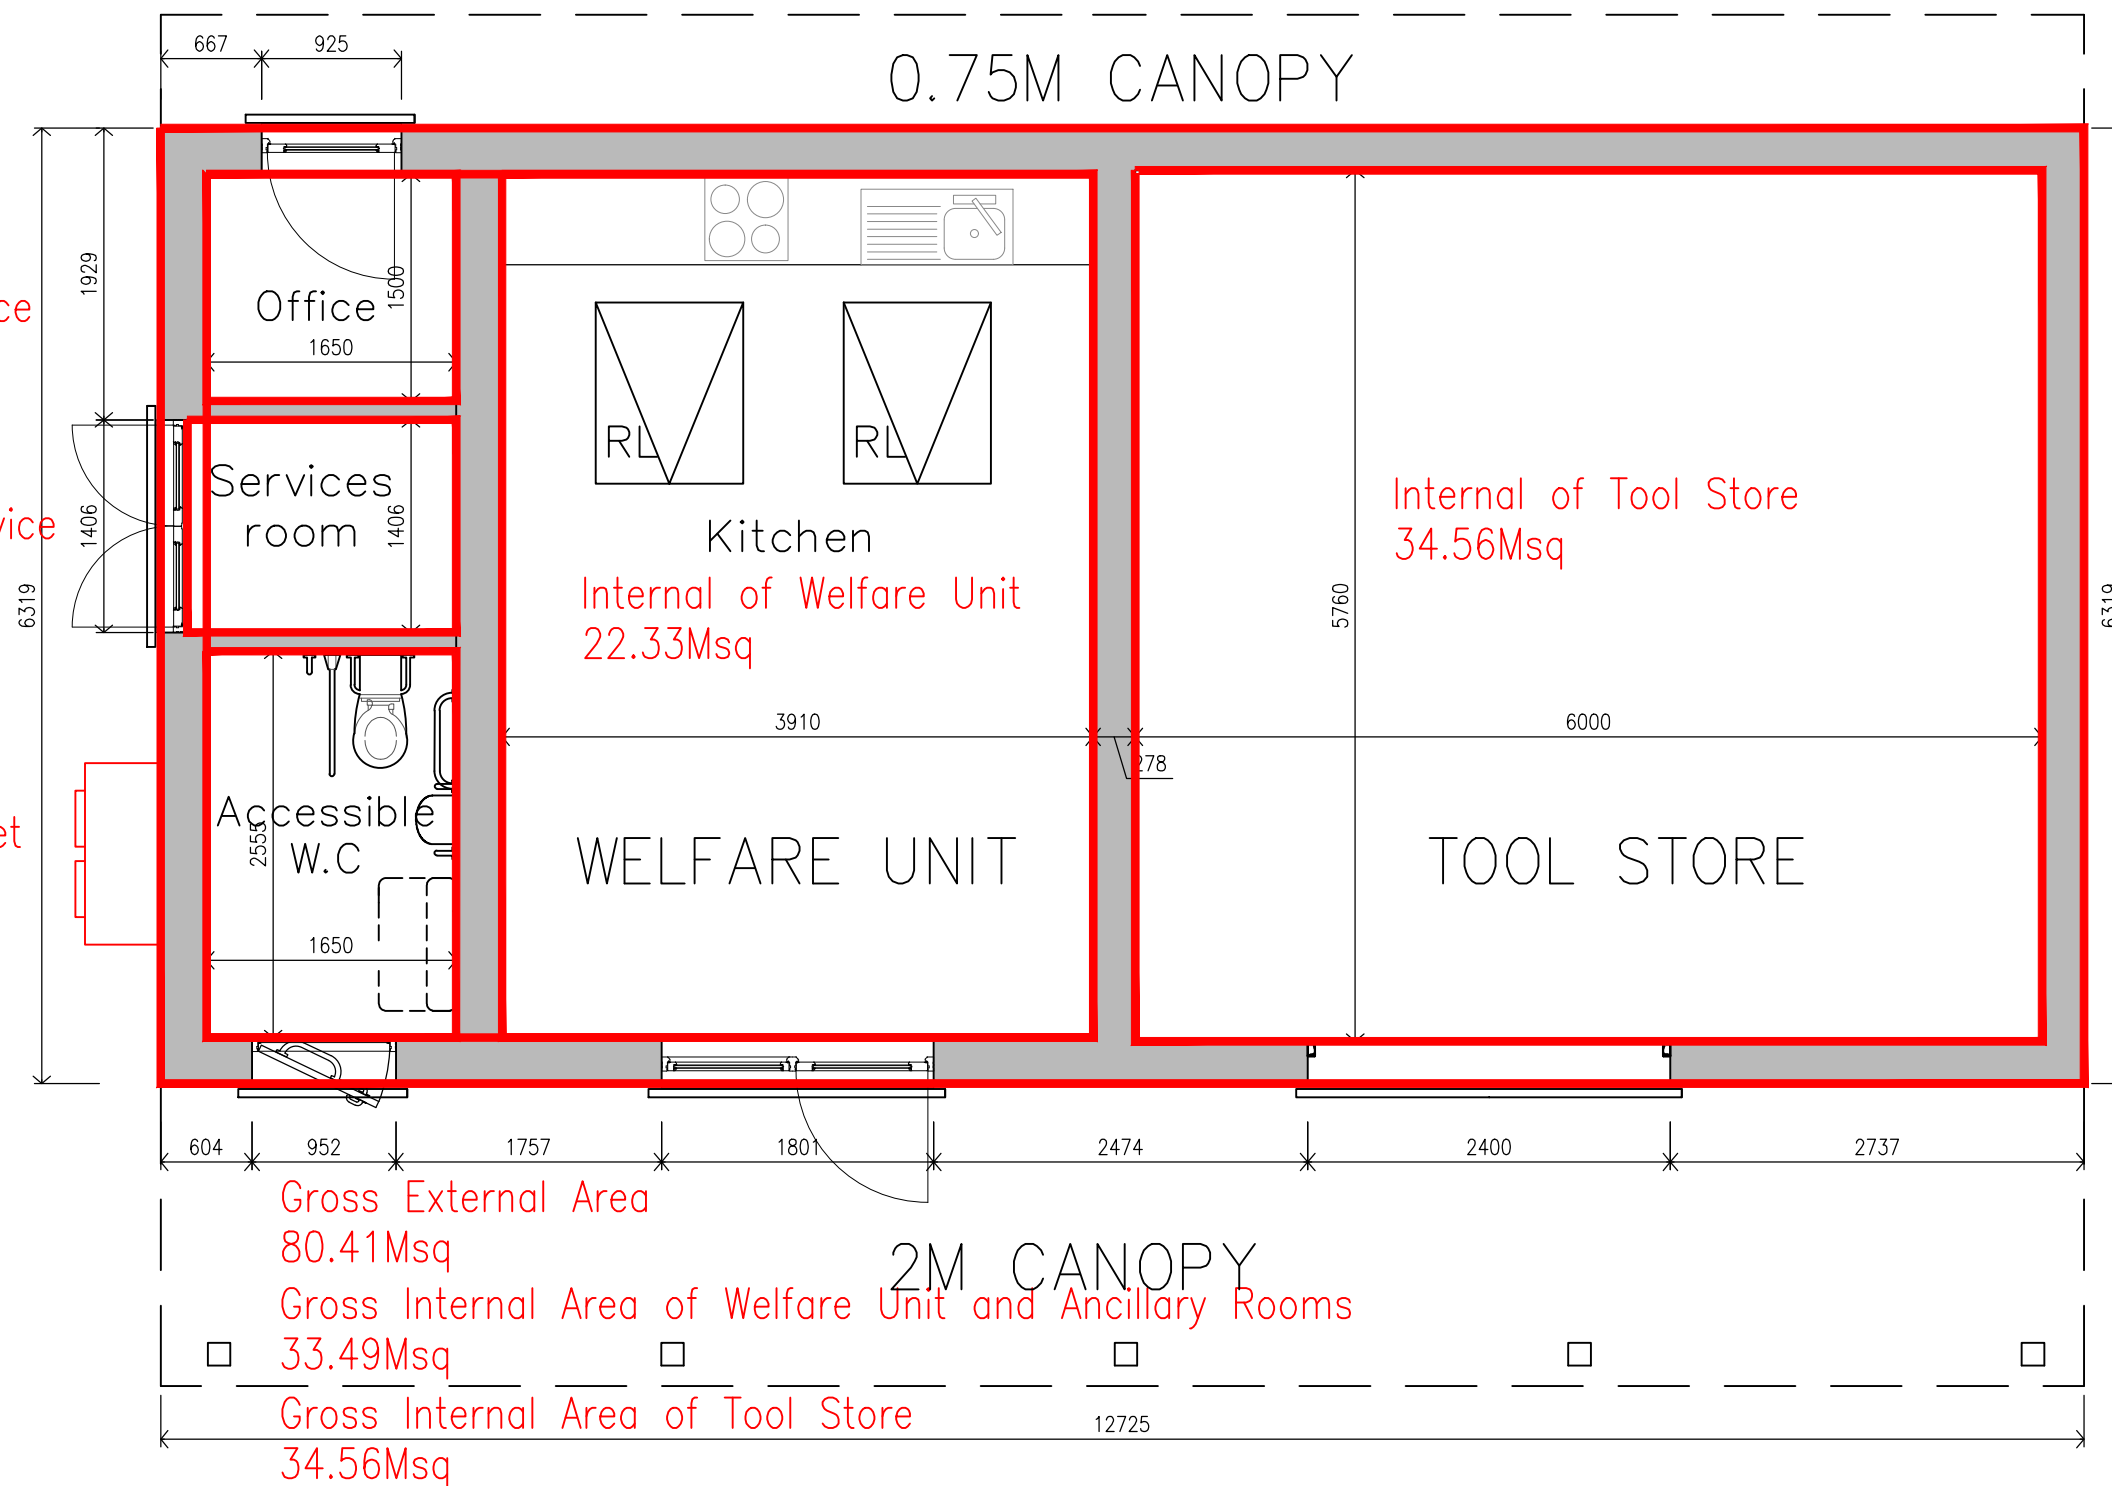

GROUND FLOOR PLAN

PROPOSED WELFARE UNIT AND TOOL STORE
SCALE 1:50 AT A3

PRELIMINARY ISSUE

DAVID EDMONDS DESIGN
SUNNYCROFT
PIPEHOUSE LANE
PIPEHOUSE
BATH BA2 7UJ
TEL NO: 01225 723961

Client

Pear Tree Community Farm
Church Lane, Freshford

Project

Proposed Community Farm

Title

Welfare Unit and Tool Store
Proposed Ground Floor Plan

Date

June 2026

Scale

1:50 @ A3

Drawing Number

2601 PR08

Rev

—

C.A.D. Ref: C:\DRAWINGS\ACAD\DWG