

STATUTORY DECLARATION OF

Mr Adam Pritchard

1-2 Bracklands, Eastcott, Devizes, Wiltshire, SN10 4PJ

I, Adam Pritchard of 1-2 Bracklands, Eastcott, Devizes, Wiltshire, SN10 4PJ, **DO SOLEMNLY AND SINCERELY** declare as follows:

1. I make this declaration in support of Prior Approval Application Ref. PL/2026/01167 relating to the agricultural building at Weathertop, Parham Lane, Market Lavington, Wiltshire, SN10 4QA, as identified on the plan attached at Appendix 1.
2. Between 27th May 2015 and 30th November 2019, I rented the land and the agricultural building at Weathertop in connection with my agricultural enterprise at Home Farm, West Lavington, Devizes SN10 4JB.
3. I utilised land at Weathertop for the production of hay. The hay produced at Weathertop was subsequently used as livestock fodder for sheep and cattle.
4. The agricultural building subject to the current application was used by me for the storage of hay produced from the land at Weathertop.
5. I visited the site approximately 3 times / month during the haymaking season and as required throughout the year.
6. During the period referred to above, approximately 200 bales of hay were stored within the building annually.
7. In addition to hay, the building was also used to store a hay bob.
8. Based on my use of the land and building between 27th May 2015 and 30th November 2019, I can confirm that the building was used for agricultural storage purposes in connection with hay production and livestock husbandry and remained in agricultural use throughout that period.

AND I MAKE THIS SOLEMN DECLARATION CONSCIENTIOUSLY BELIEVING THE SAME TO BE TRUE
AND BY VIRTUE OF THE PROVISIONS OF THE STATUTORY DECLARATIONS ACT 1835.

Declare that



In the County of Wiltshire


This 9th day of July 2026

Before me




Solicitor
Commissioner of Oaths.


APPENDIX 1

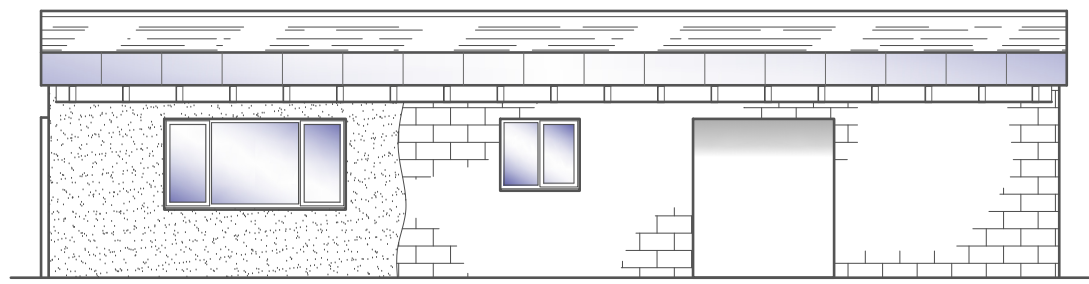


FRONT ELEVATION
Scale 1:100

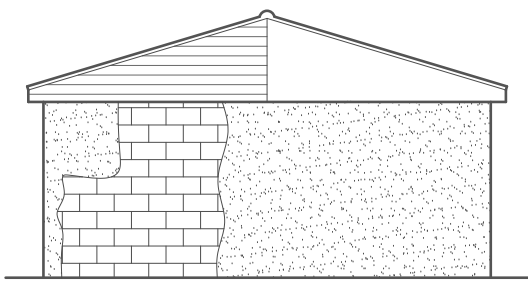


SIDE ELEVATION
Scale 1:100

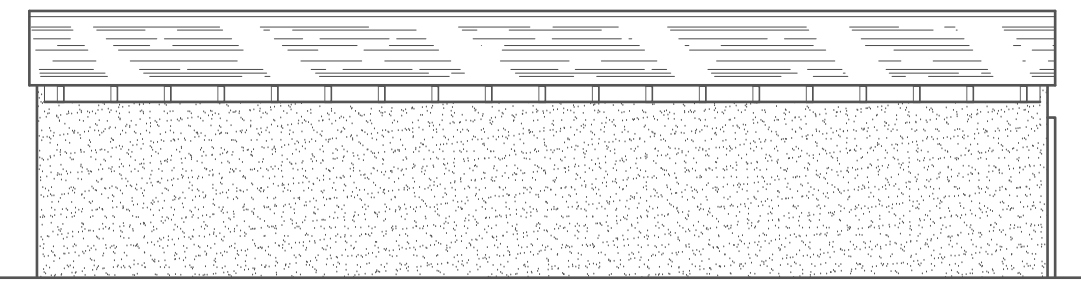



REAR ELEVATION
Scale 1:100

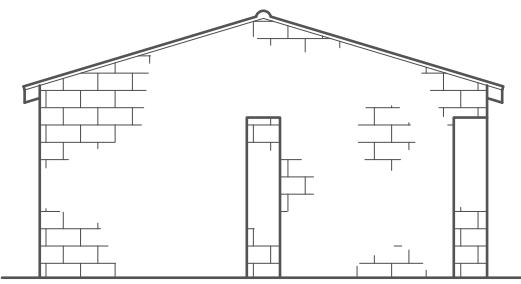


SIDE ELEVATION
Scale 1:100

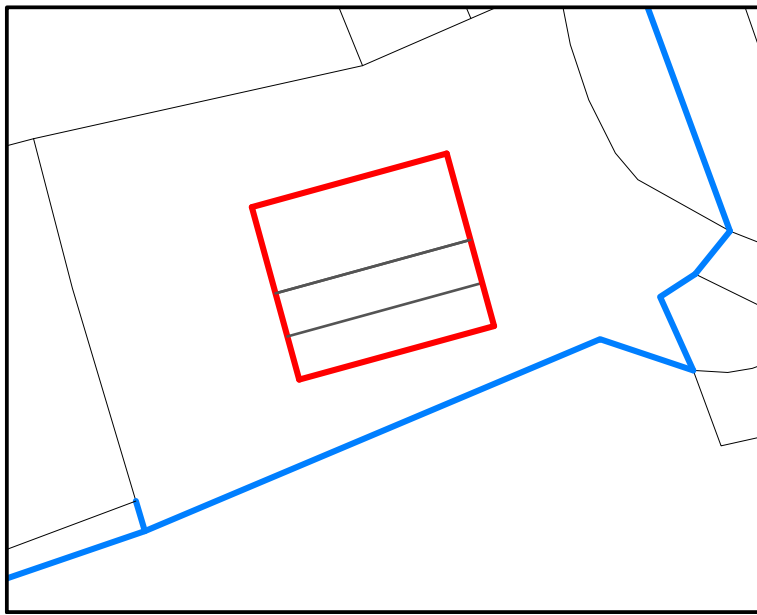



BLOCK PLAN
Scale 1:500

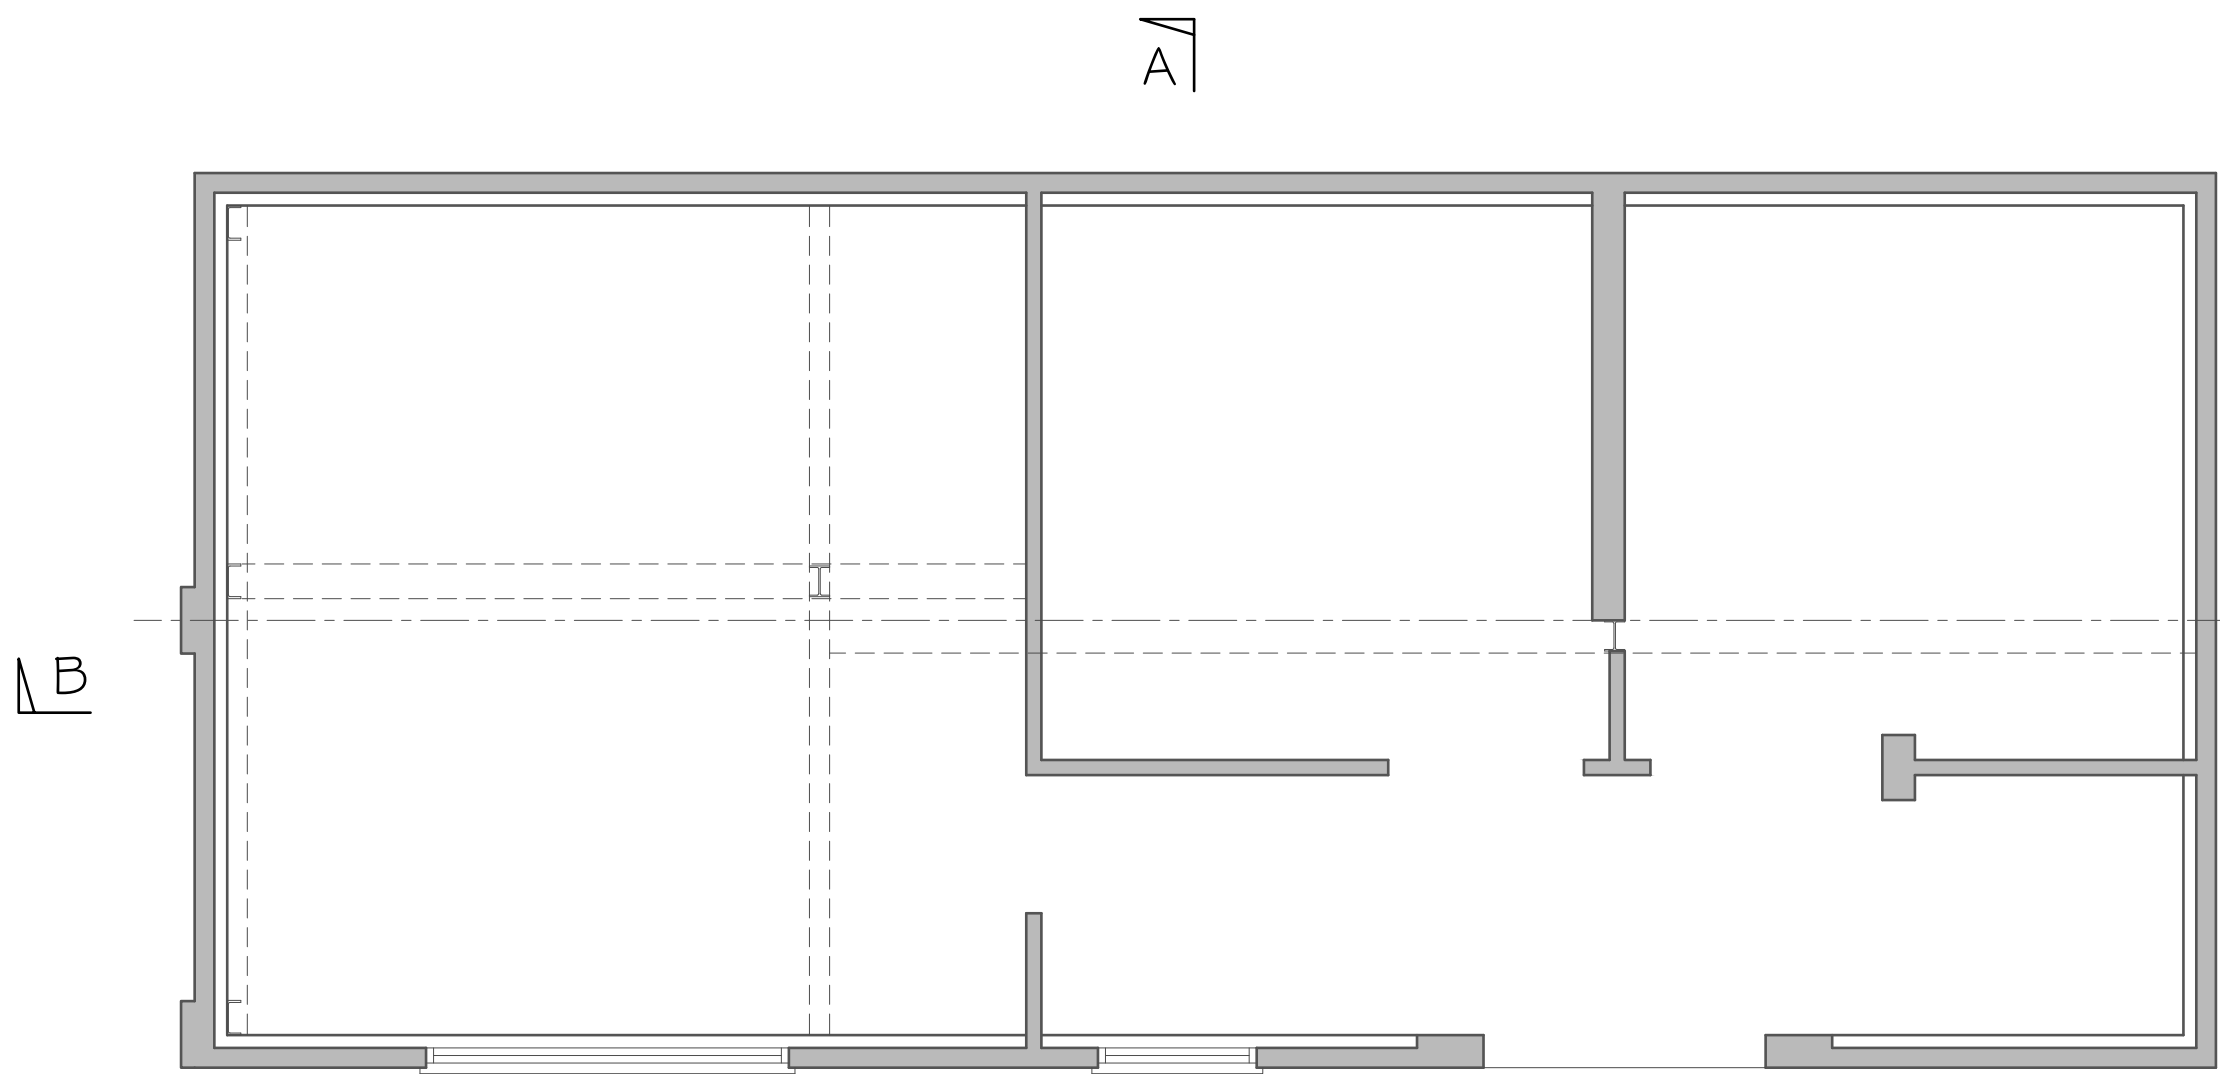 



GROUND FLOOR PLAN
Scale 1:50

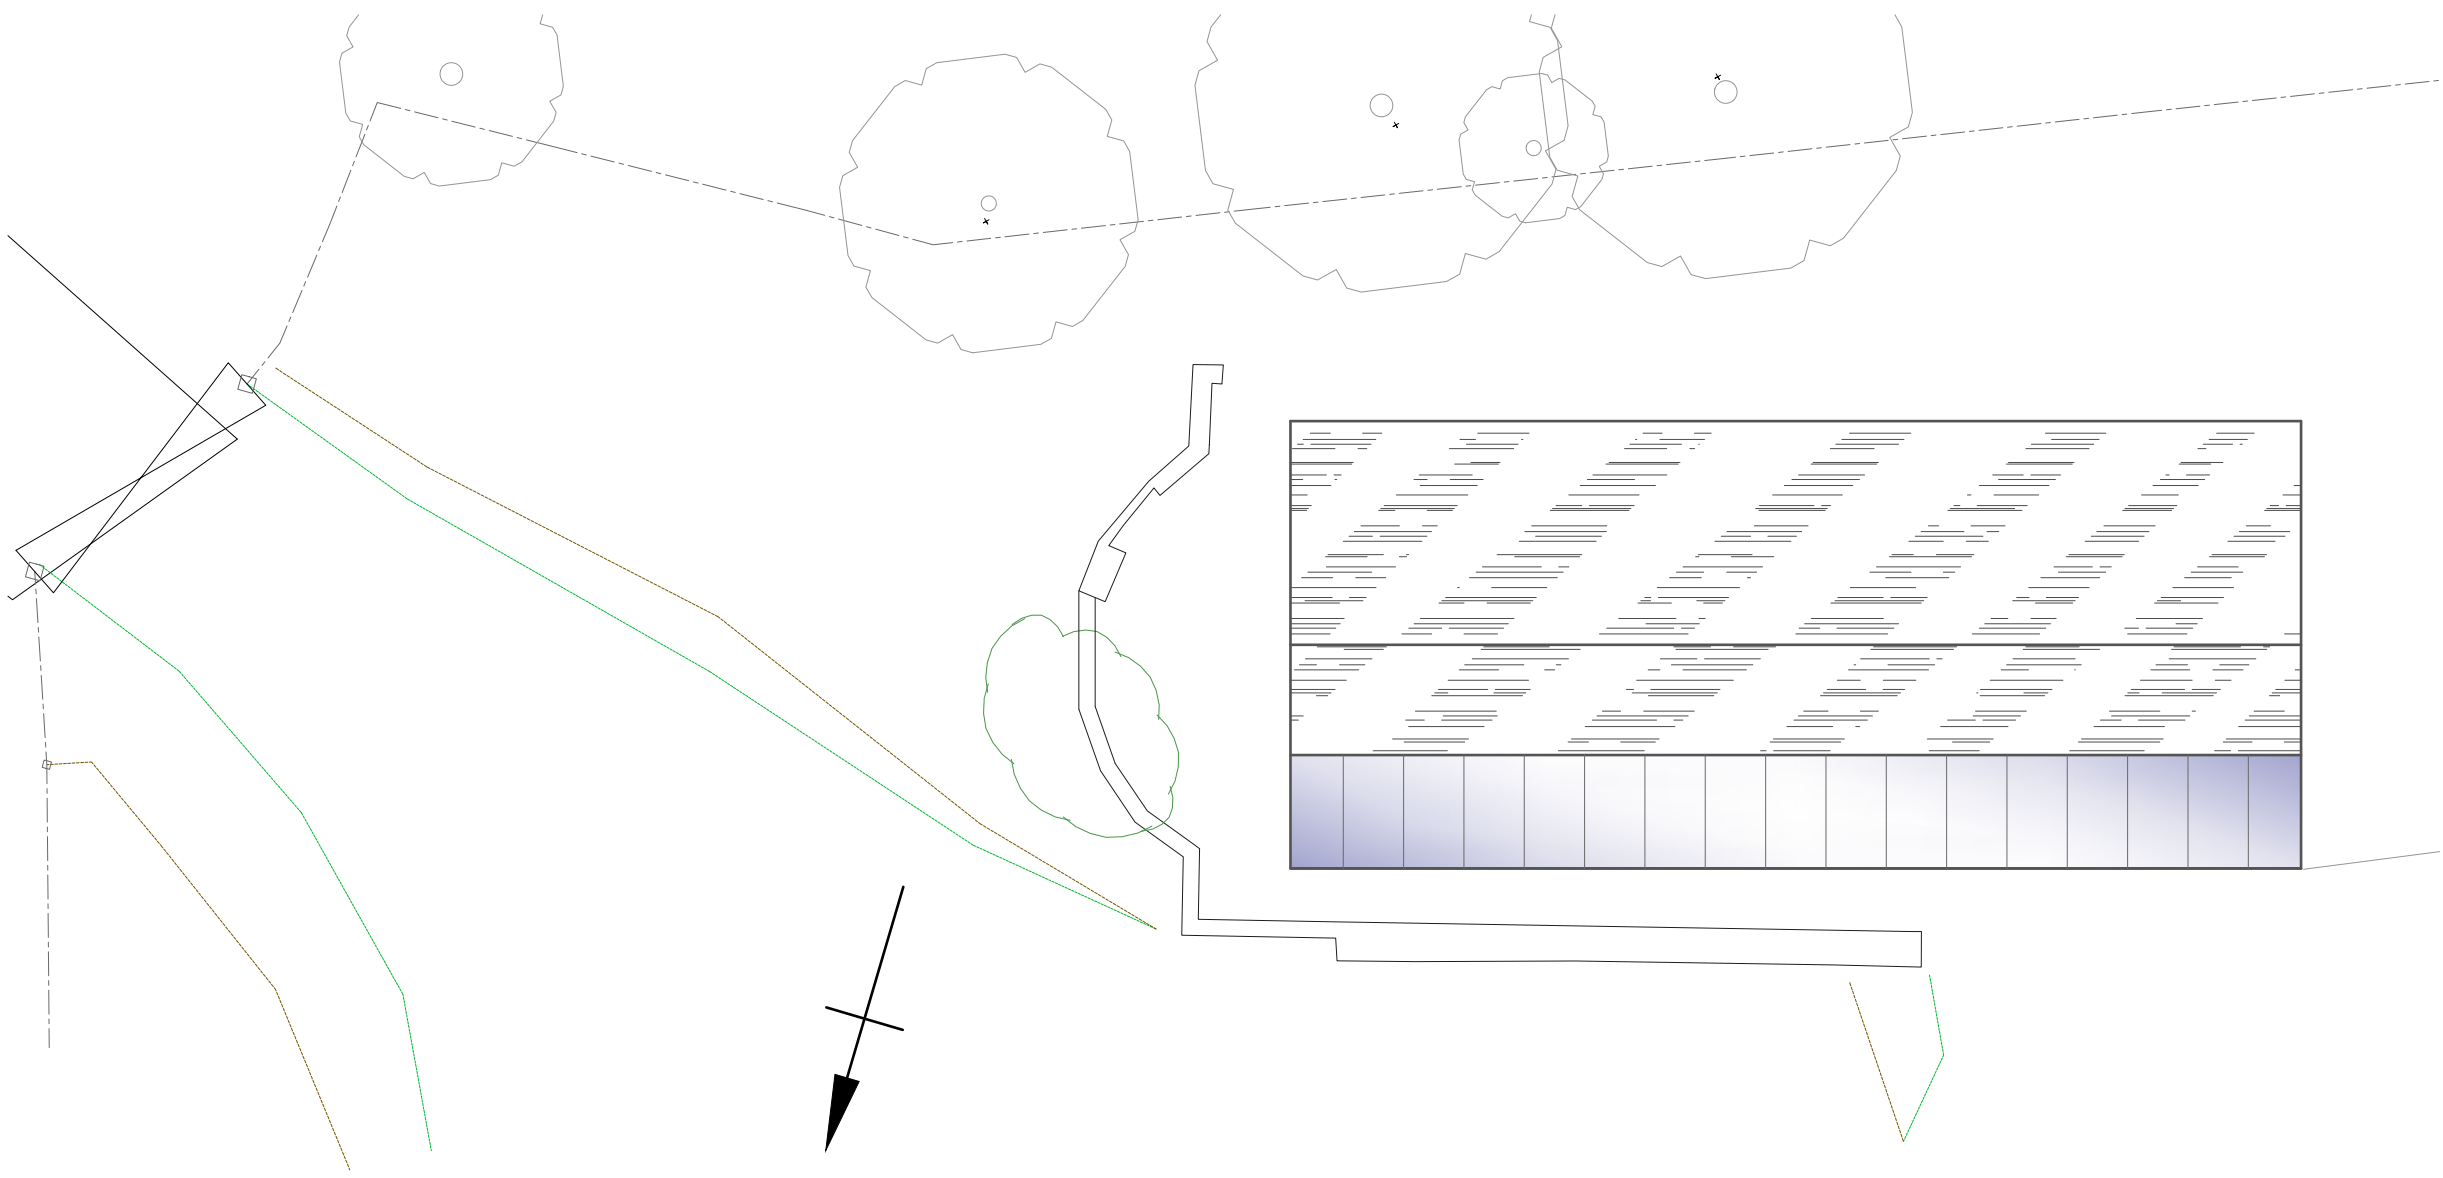


ROOF PLAN
Scale 1:100

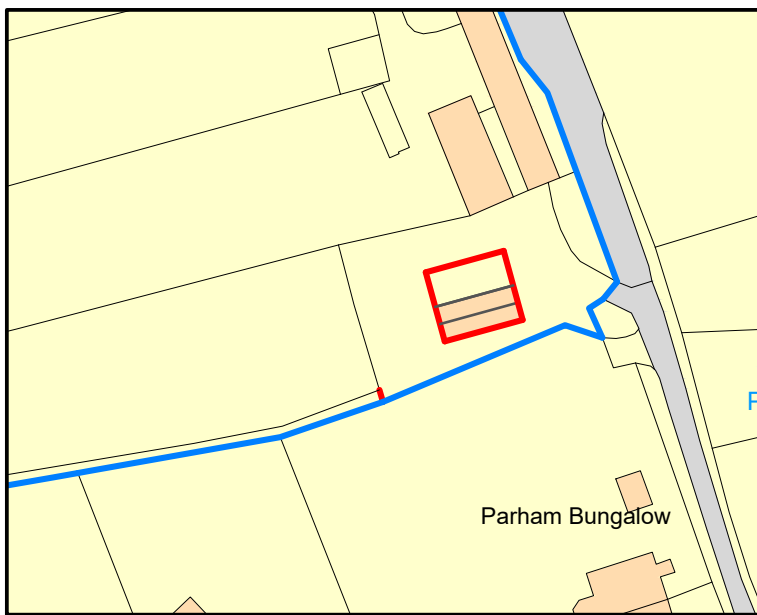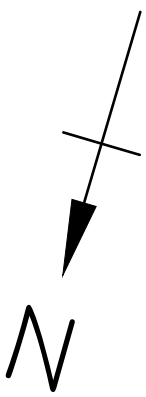


LOCATION PLAN
Scale 1:1250

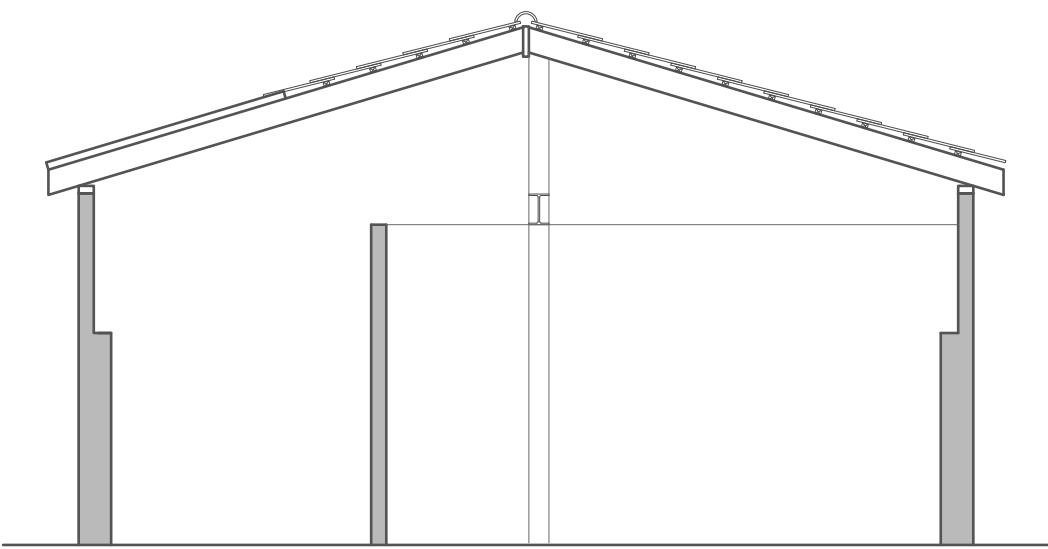 

SECTION A-A
Scale 1:50

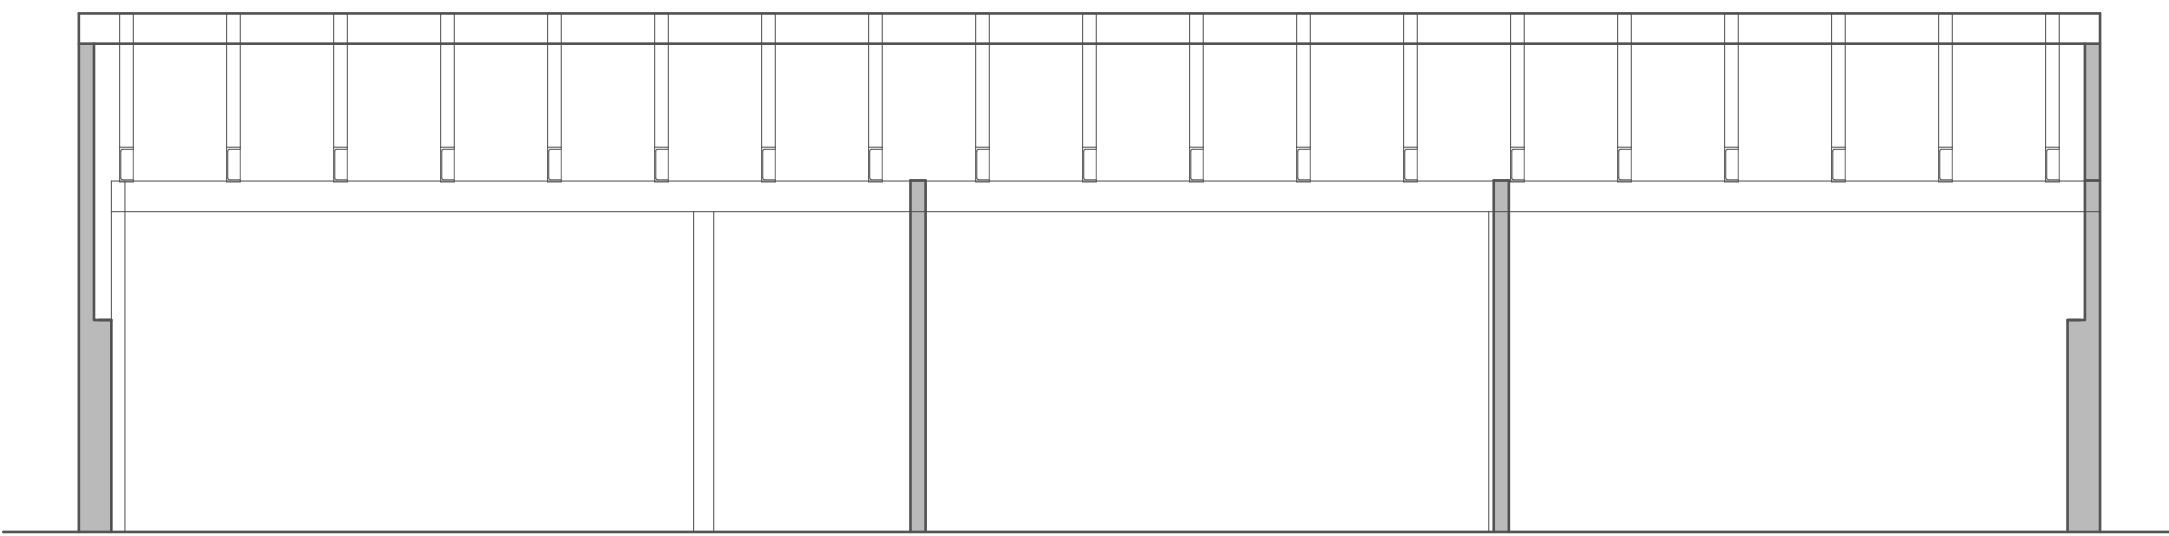

SECTION B-B
Scale 1:50

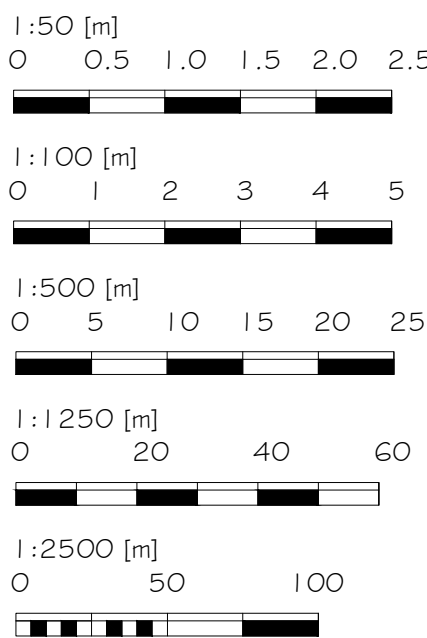

Alex Dawson
www.addraughting.co.uk
alex@addraughting.co.uk
01672 511412
07791 341698

59 Barrow Close
Marlborough
Wiltshire
SN8 2BE



AD DRAUGHTING
ARCHITECTURAL SERVICES

Client

PHILLIPPA STRICKLAND

Job Title

CONVERSION AT:
WEATHERTOP,
PARNHAMS LANE,
WILTSHIRE,
SN10 4QA.

Drawing Title

EXISTING ELEVATIONS AND PLANS

Scale

AS SHOWN

Date

03/12/2025

Drawn

AD

Drawing No.

1589-01

Rev

A