



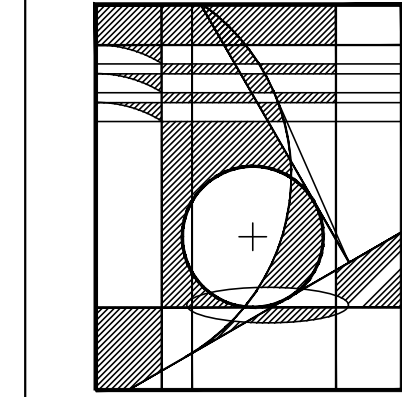


NWD
CONSTRUCTION
DESIGN &
PLANNING

35 BLAKE CRESCENT
STRATTON, SWINDON
WILTSHIRE SN3 4LR
T: 01793 349820
W: www.nwdesign.co.uk
E: rob.freeman@nwdworld.com

These drawings are to be read in conjunction with Structural Engineers calculations and details. Reference: TBC. Refer to structural engineers specification for all structural elements. Refer any discrepancies to NWD Design Ltd.

A1

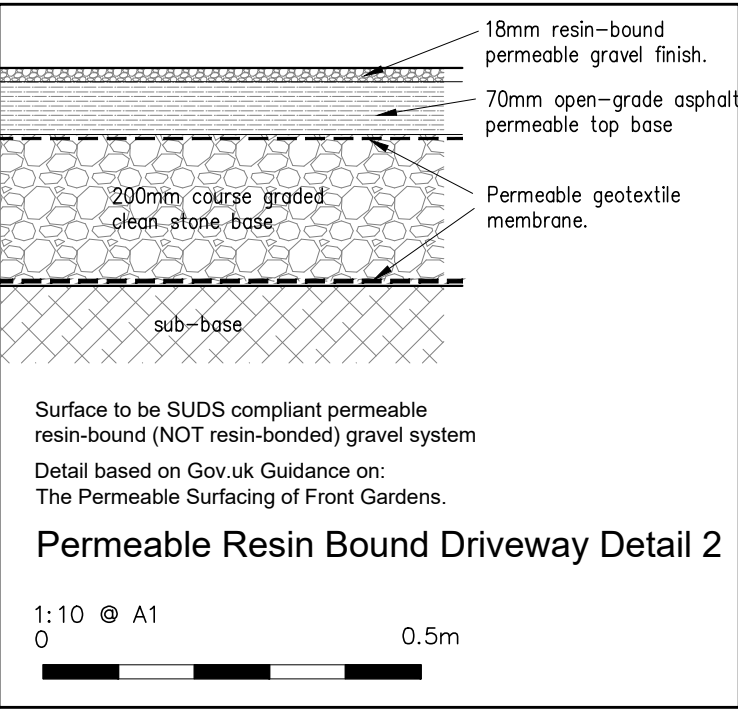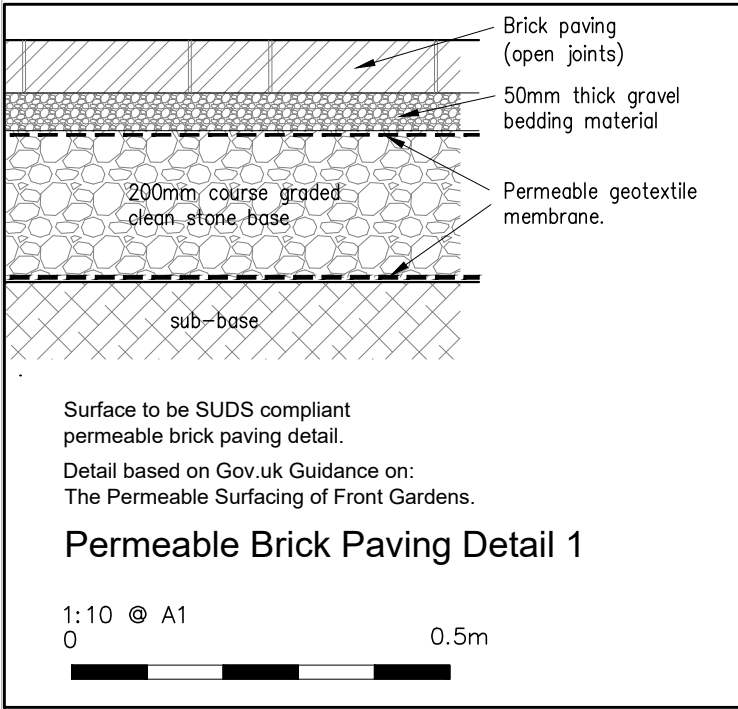

A JULY 2026 REAR PERMEABLE PAVING NOTE REVISED RF			
REVISION	DATE	DESCRIPTION	BY
THIS DRAWING IS COPYRIGHT CONTRACTORS MUST CHECK ALL DIMENSIONS ON SITE ONLY FIGURED DIMENSIONS ARE TO BE WORKED FROM. DISCREPANCIES MUST BE REPORTED IMMEDIATELY TO THE SUPERVISOR BEFORE PROCEEDING. THIS DRAWING IS SUBJECT TO A BUILDING REGULATIONS APPLICATION AND ALL WORKS UNDERTAKEN PRIOR TO APPROVAL ARE AT THE CONTRACTORS/CLIENTS RISK. THIS DRAWING HAS RECEIVED BUILDING REGULATIONS APPROVAL DATED: -			
JOB LAND AT PEAR TREE HOUSE, MANOR ORCHARD, CRICKLADE SWINDON SN6 6EA			
DETAIL PROPOSED SITE DRAINAGE PLAN			
CLIENT/ARCHITECT MR & MRS CHAMBERS			
STATUS OF DRAWING PLANNING		DATE OF ISSUE	
SCALE 1:100 @ A1	DATE APR'26	BY R.L.F.	CHECKED
DRAWING No. 4408/D10A			