




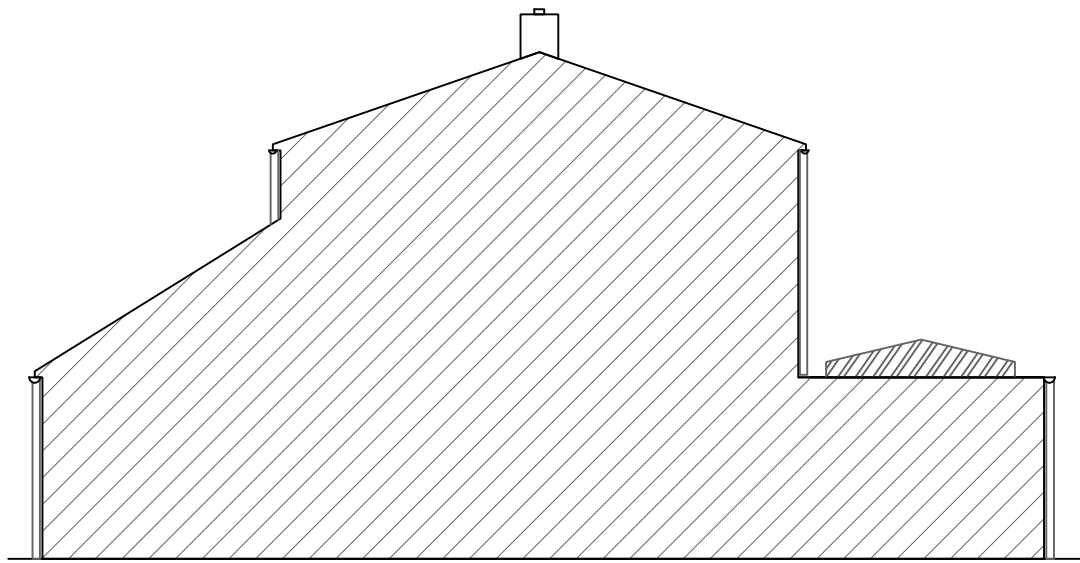


05 EXISTING SOUTH ELEVATION
1 : 100 @ A3

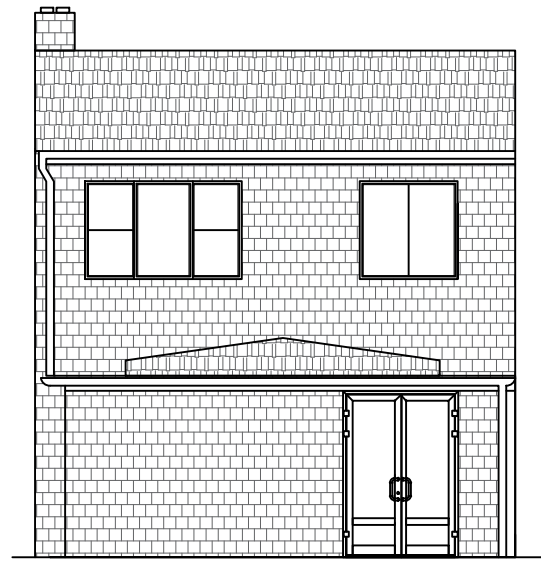

06 EXISTING EAST ELEVATION
1 : 100 @ A3
No development on rear side

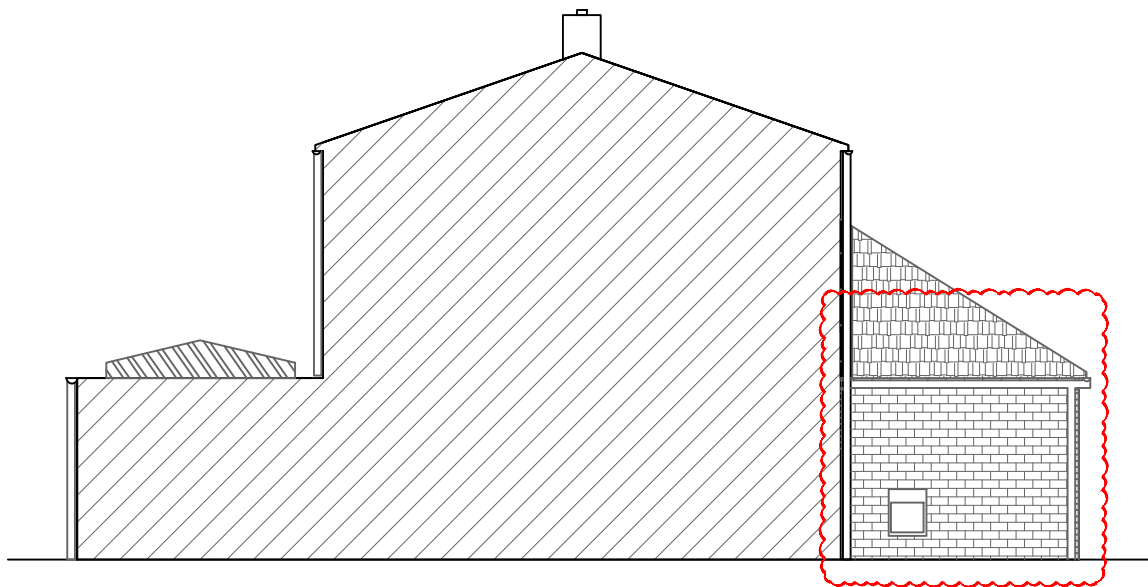

07 EXISTING NORTH ELEVATION
1 : 100 @ A3

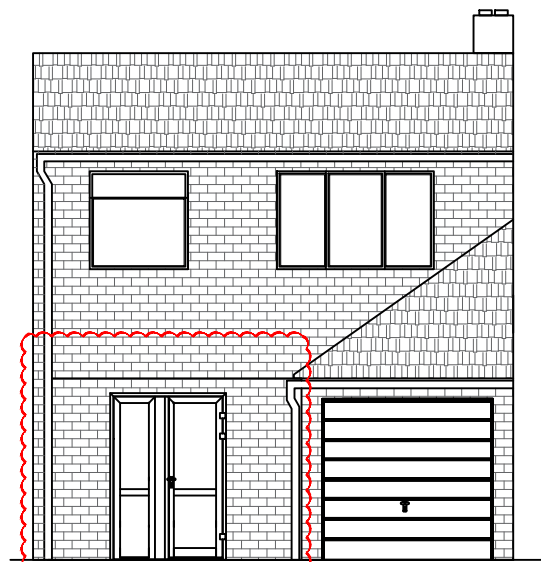

08 EXISTING WEST ELEVATION
1 : 100 @ A3



0m 1m 2m 3m 4m 5m 6m 7m 8m 9m 10m
SCALE 1:100 @ A3

DESIGN BY:			
THE ARCHETIVESS			
ARCHITECTURAL & ENGINEERING SERVICES			
CLIENT:			
32 CHICHESTER CLOSE, SALISBURY, SP2 8AQ			
DRAWING STATUS:			
GROUND ONLY EXTENSION PLANNING PERMISSION			
TITLE:			
EXISTING ELEVATIONS			
No.	Revision	Drawing No.	
1.	REV- 01	025-03-19-PP-172	
2.	REV- 02	Scale:	Date:
3.	REV- 03	1:100@A3	July 15, 2026.
		Checked By	Approved By