



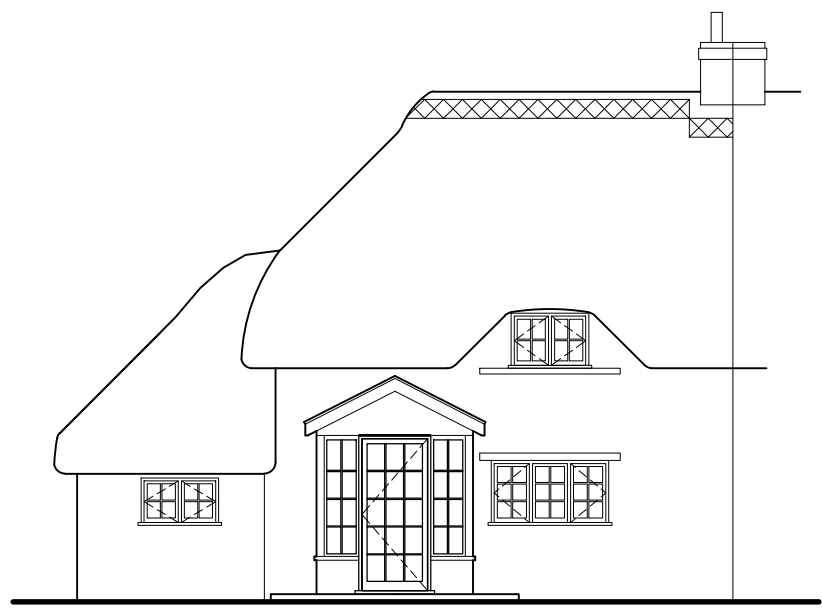


PROPOSED FRONT ELEVATION (south) - no change
Scale 1:100

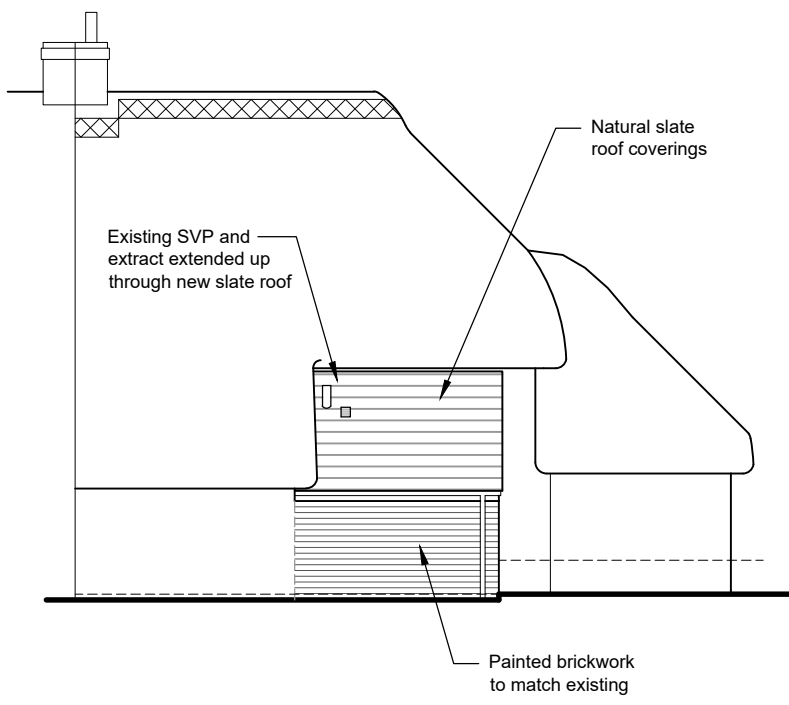


PROPOSED SIDE ELEVATION (west)
Scale 1:100




PROPOSED REAR ELEVATION (north)
Scale 1:100

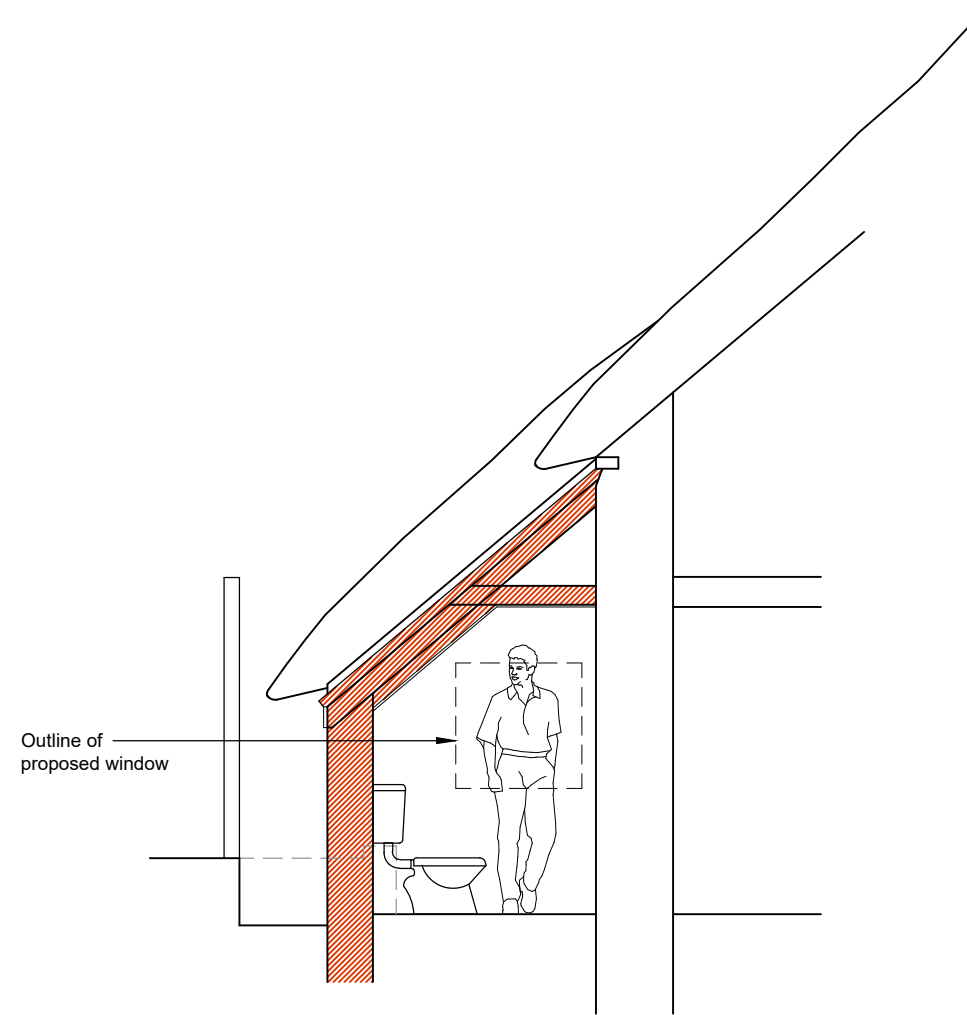


PROPOSED SECTION A - A
Scale 1:50

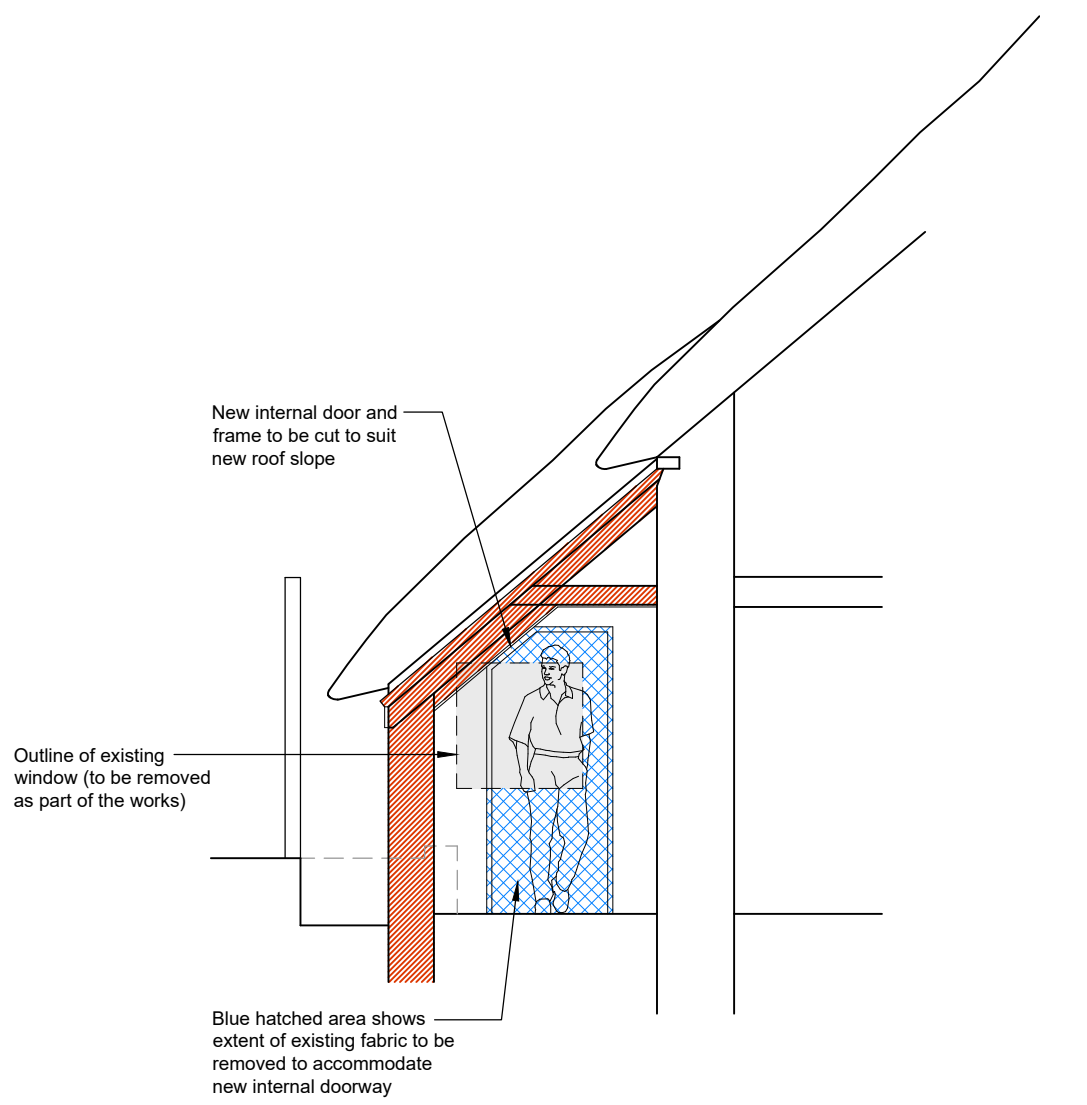


PROPOSED SECTION SHOWING
OUTLINE OF NEW INTERNAL DOOR
Scale 1:50

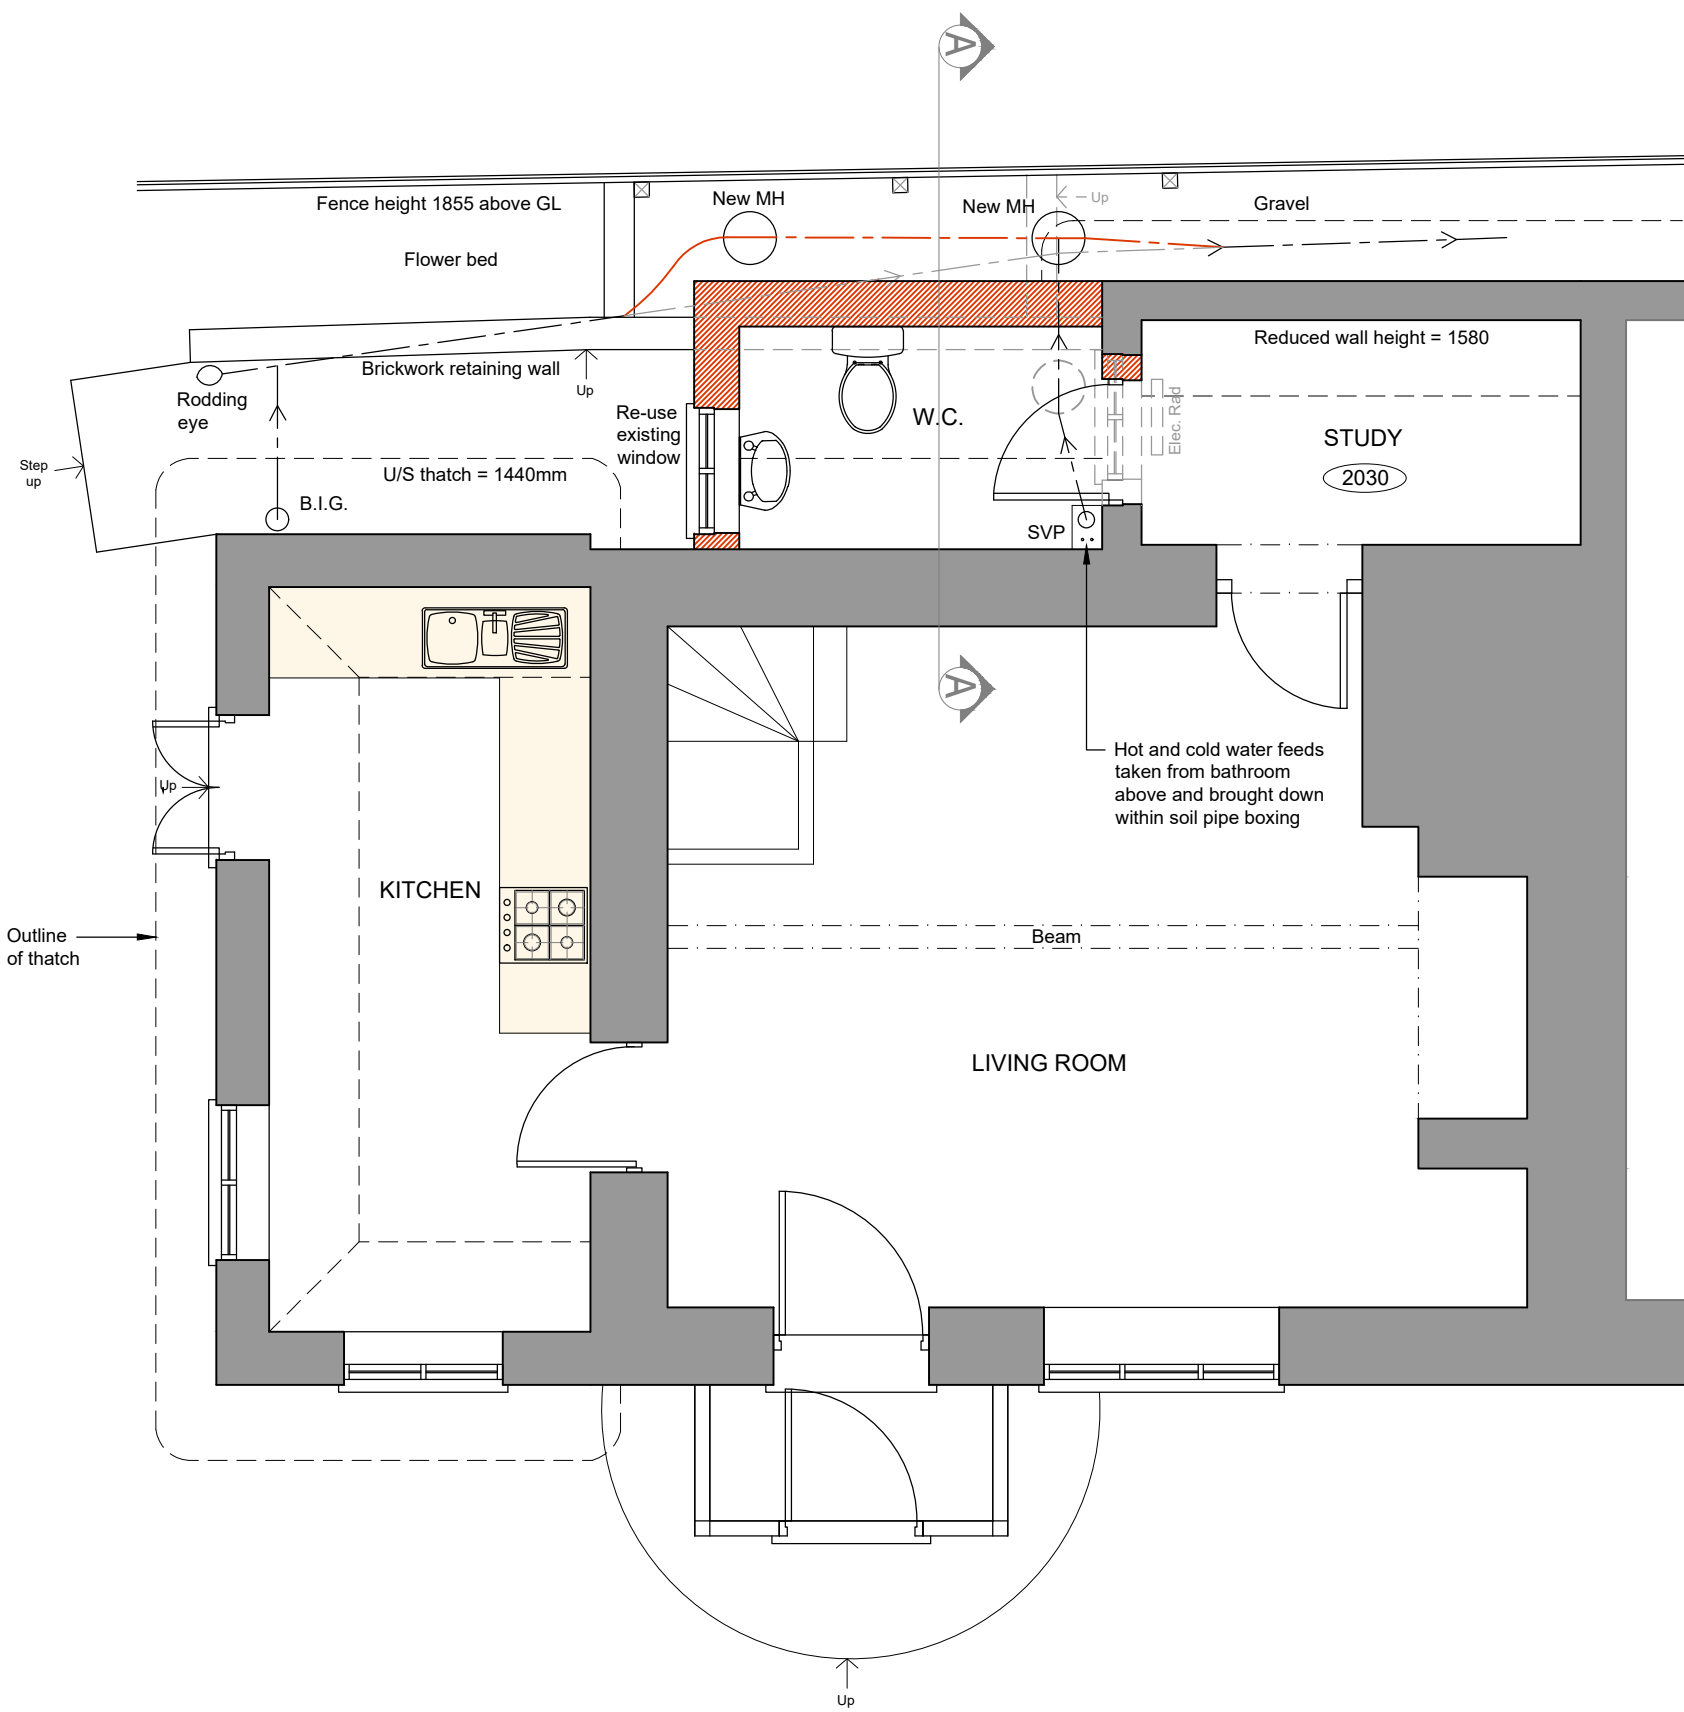


PROPOSED GROUND FLOOR LAYOUT
Scale 1:50

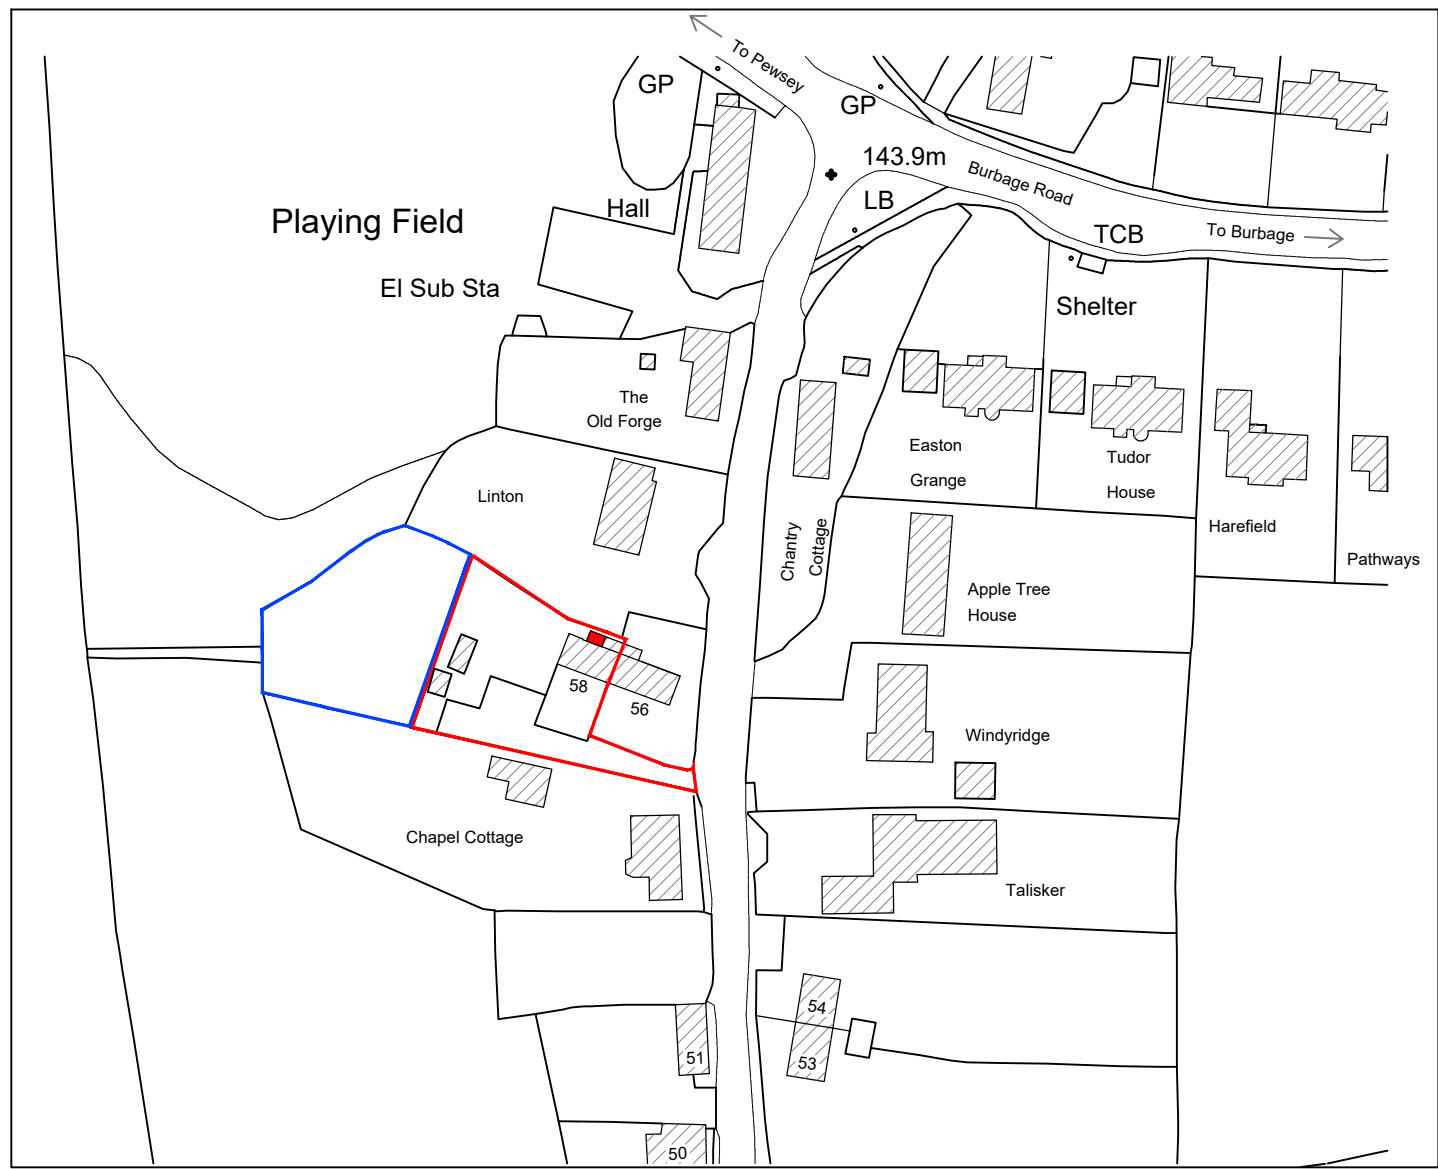


PROPOSED SITE LOCATION PLAN
Scale 1:1250

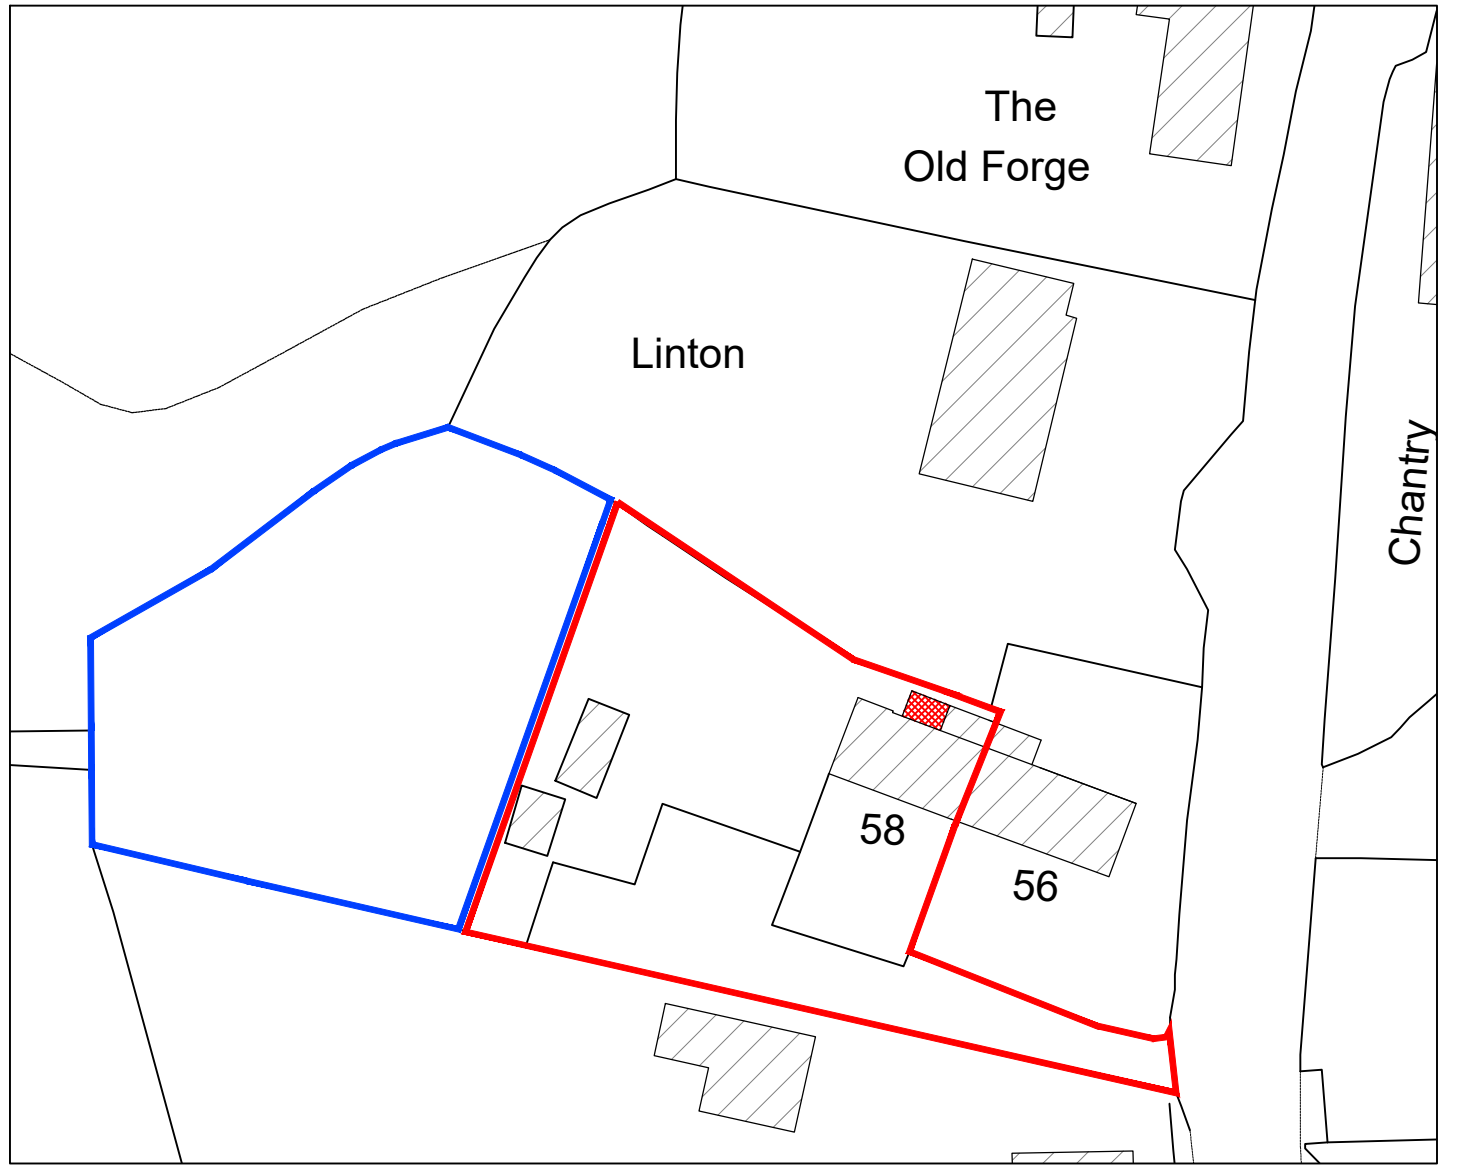

PROPOSED BLOCK PLAN
Scale 1:500

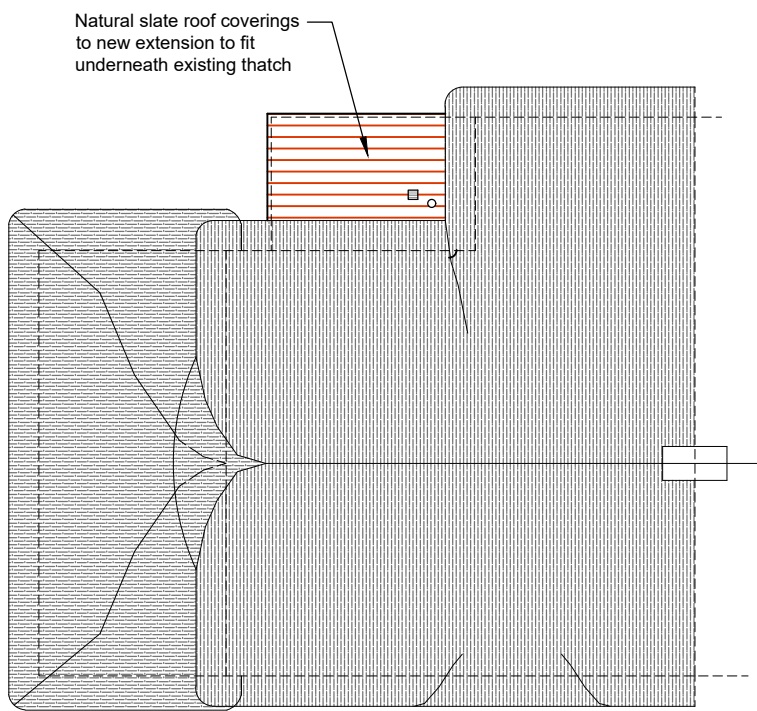

PROPOSED ROOF PLAN
Scale 1:100

 

JOB TITLE		DRAWING NUMBER		REV	
Single Storey Rear W.C. Extension at Lavender Cottage, 58 Easton Royal, Pewsey, Wiltshire, SN9 5LY		Lavender Cottage - Proposed - 02		B	
		REVISIONS			
		Rev 'A' - 03.07.2026 - Section showing internal door added and note referring to plumbing added - AJA Rev 'B' - 16.07.2026 - Note amended to show existing window being re-used - AJA			
DRAWING TITLE		SCALE		DATE	
Proposed Elevations, Ground Floor Layout, Section A - A, Roof Plan, Site Location Plan and Block Plan		As Indicated		May 26	
		DRAWN BY		PAPER SIZE	
		AJA		A1	
				JOB No.	
				1709	



Ground Floor
6 Pelhams Court
Marlborough
Wiltshire SN8 2AG

T. 01672 518 278
E. info@tuttlearchserv.co.uk
facebook.com/tuttlearchserv
W. tuttlearchserv.co.uk