






First Floor Plan
1:100

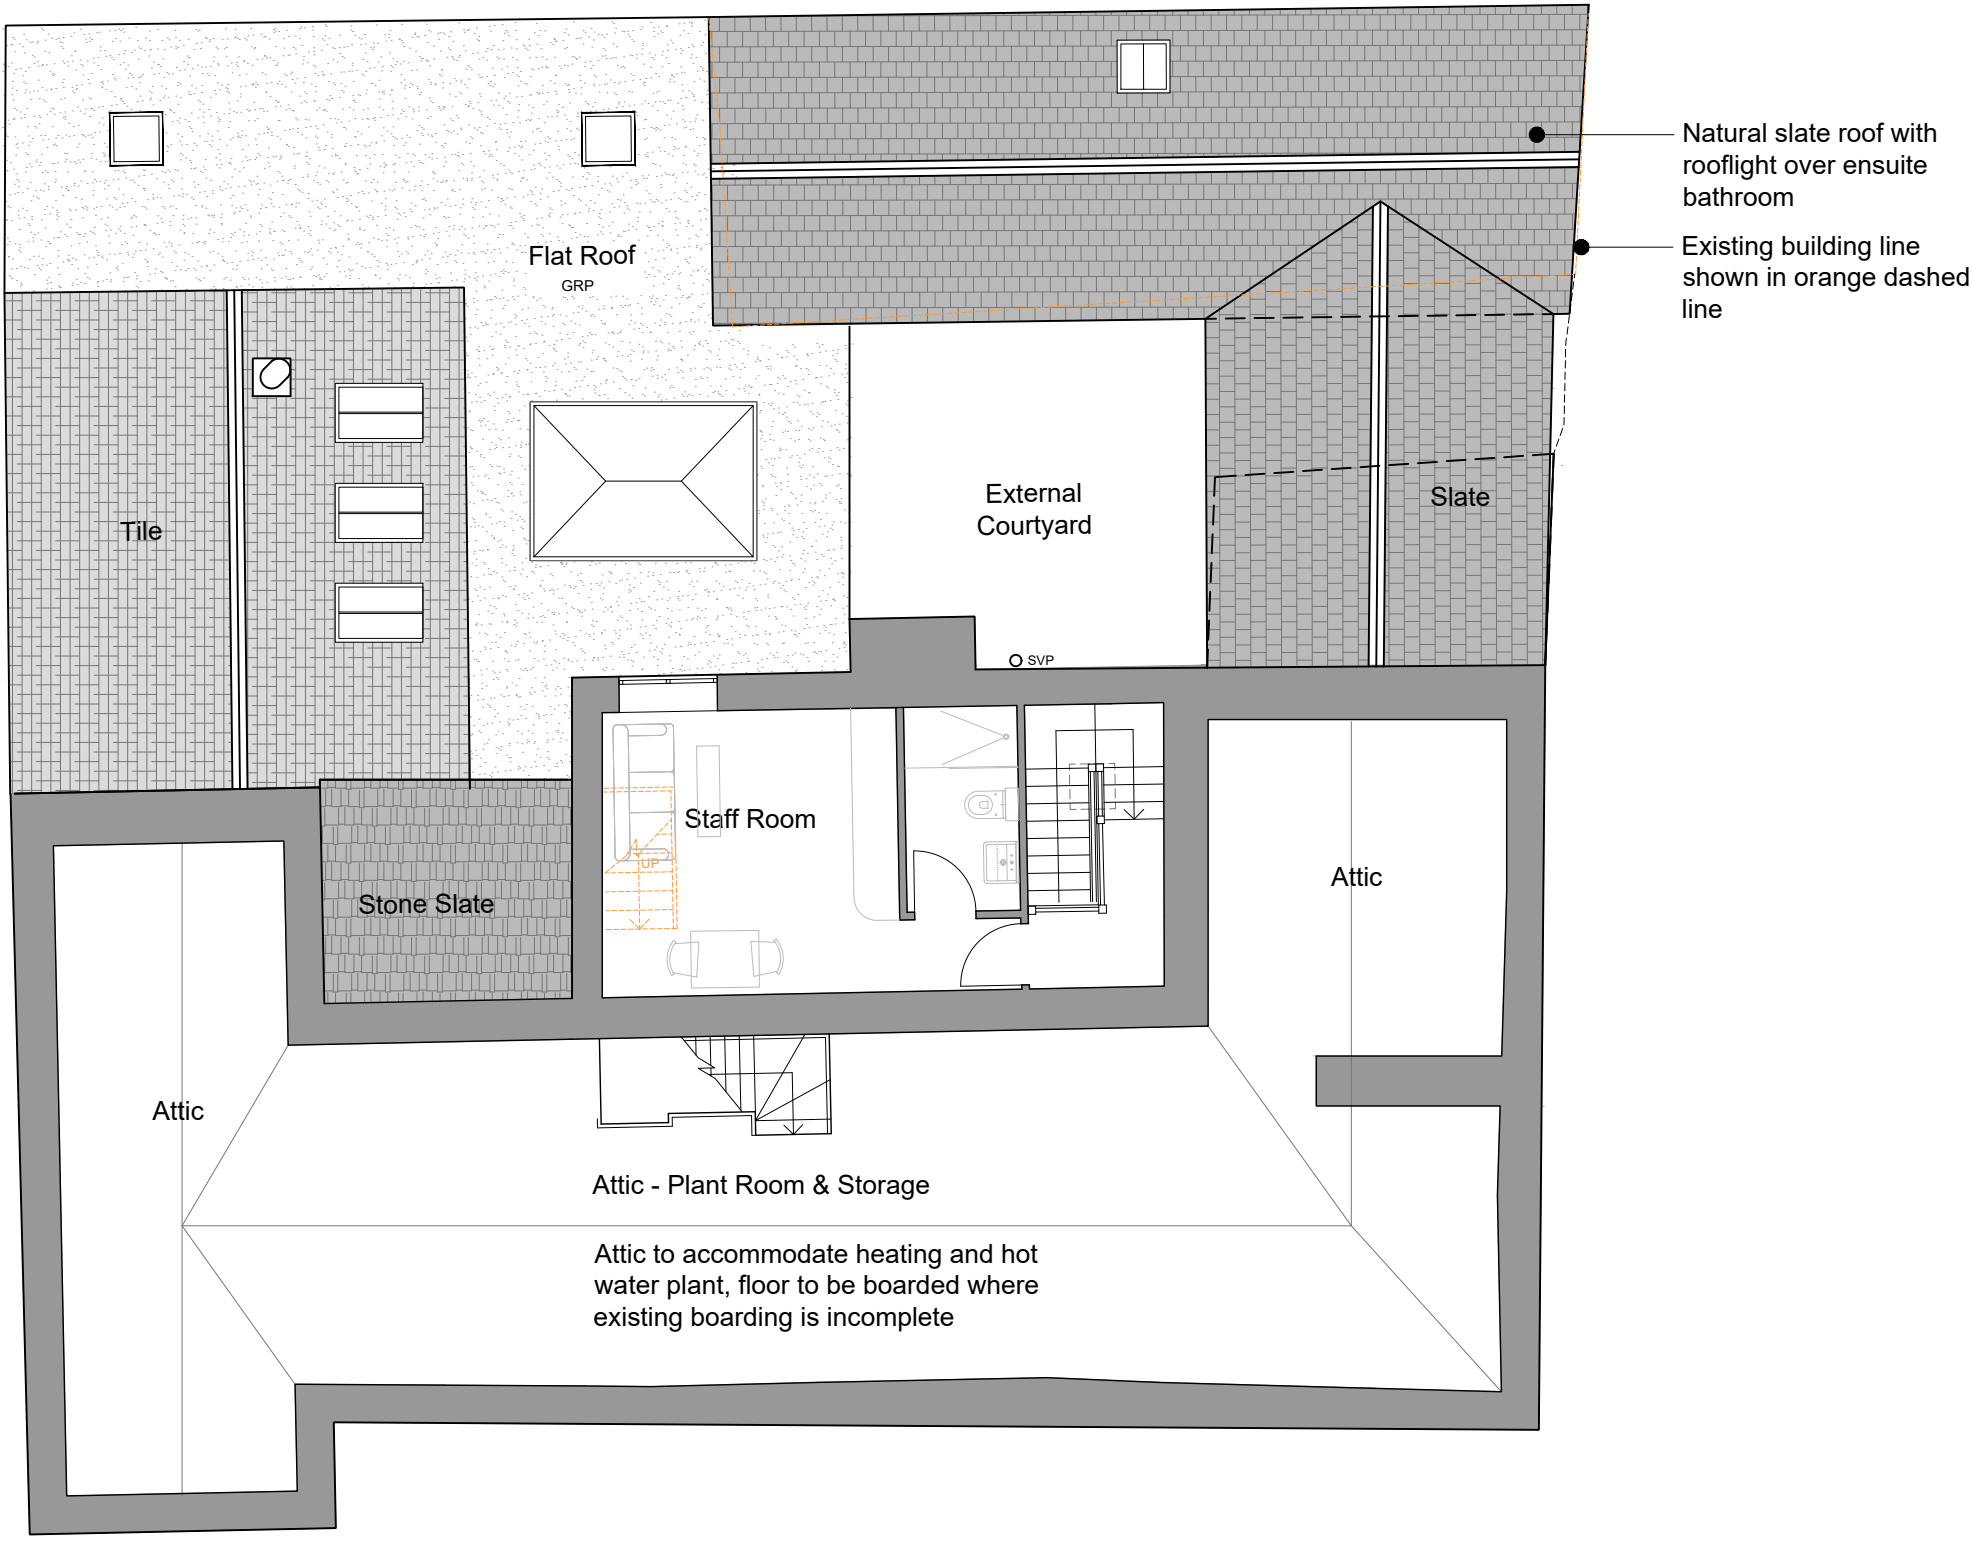

Second Floor/Attic Plan
1:100

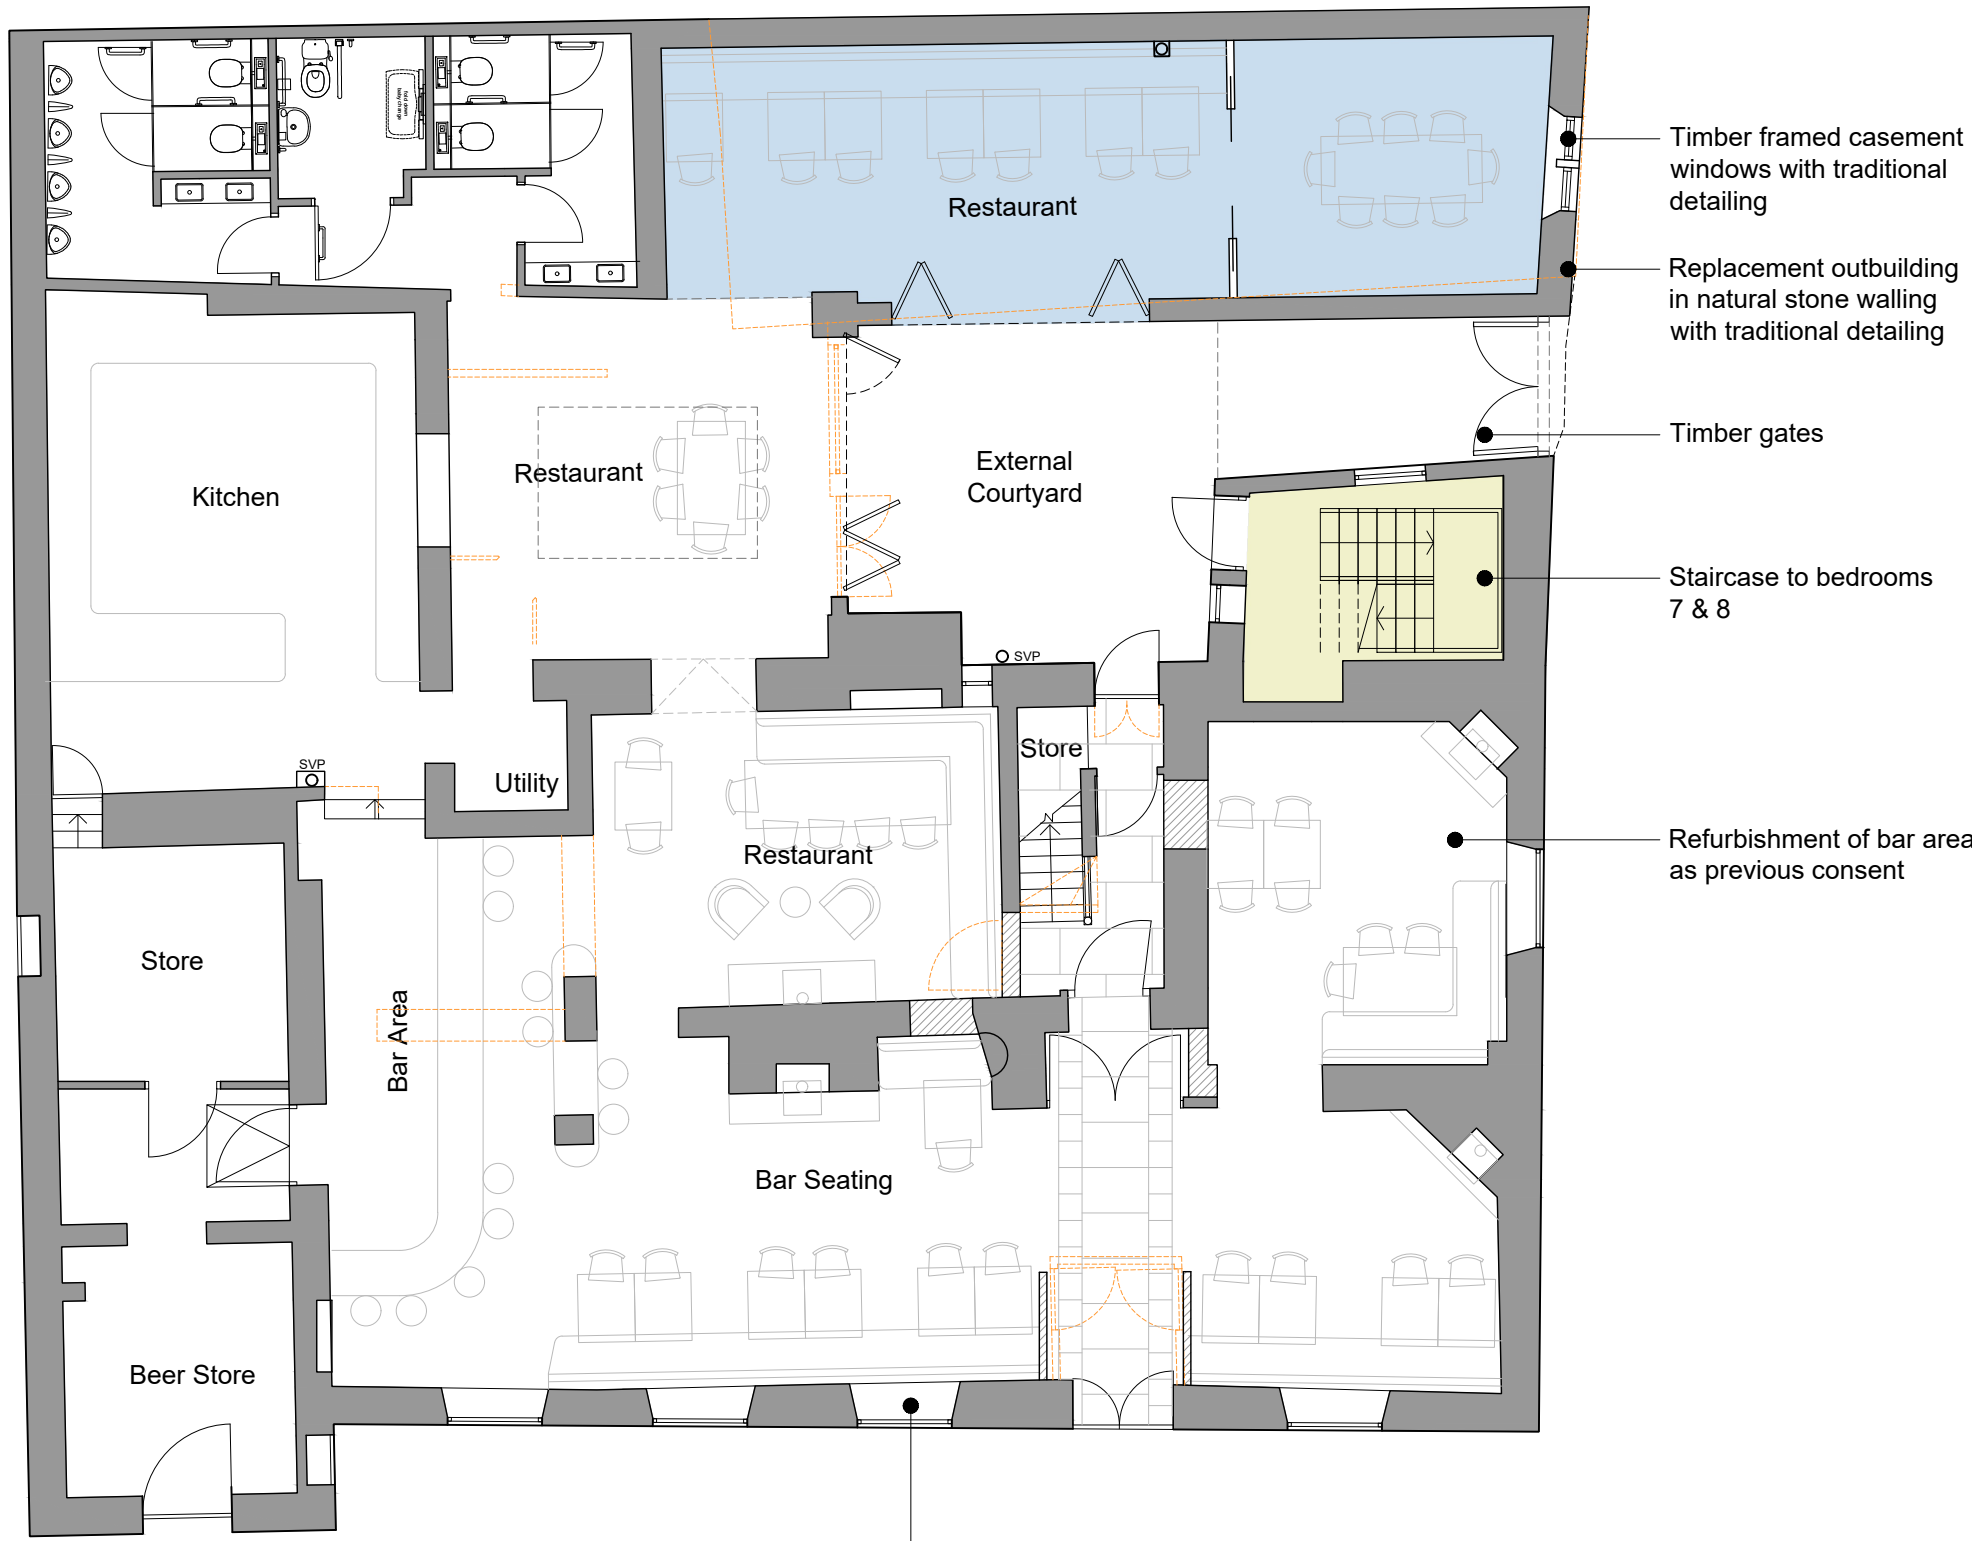

Ground Floor Plan
1:100

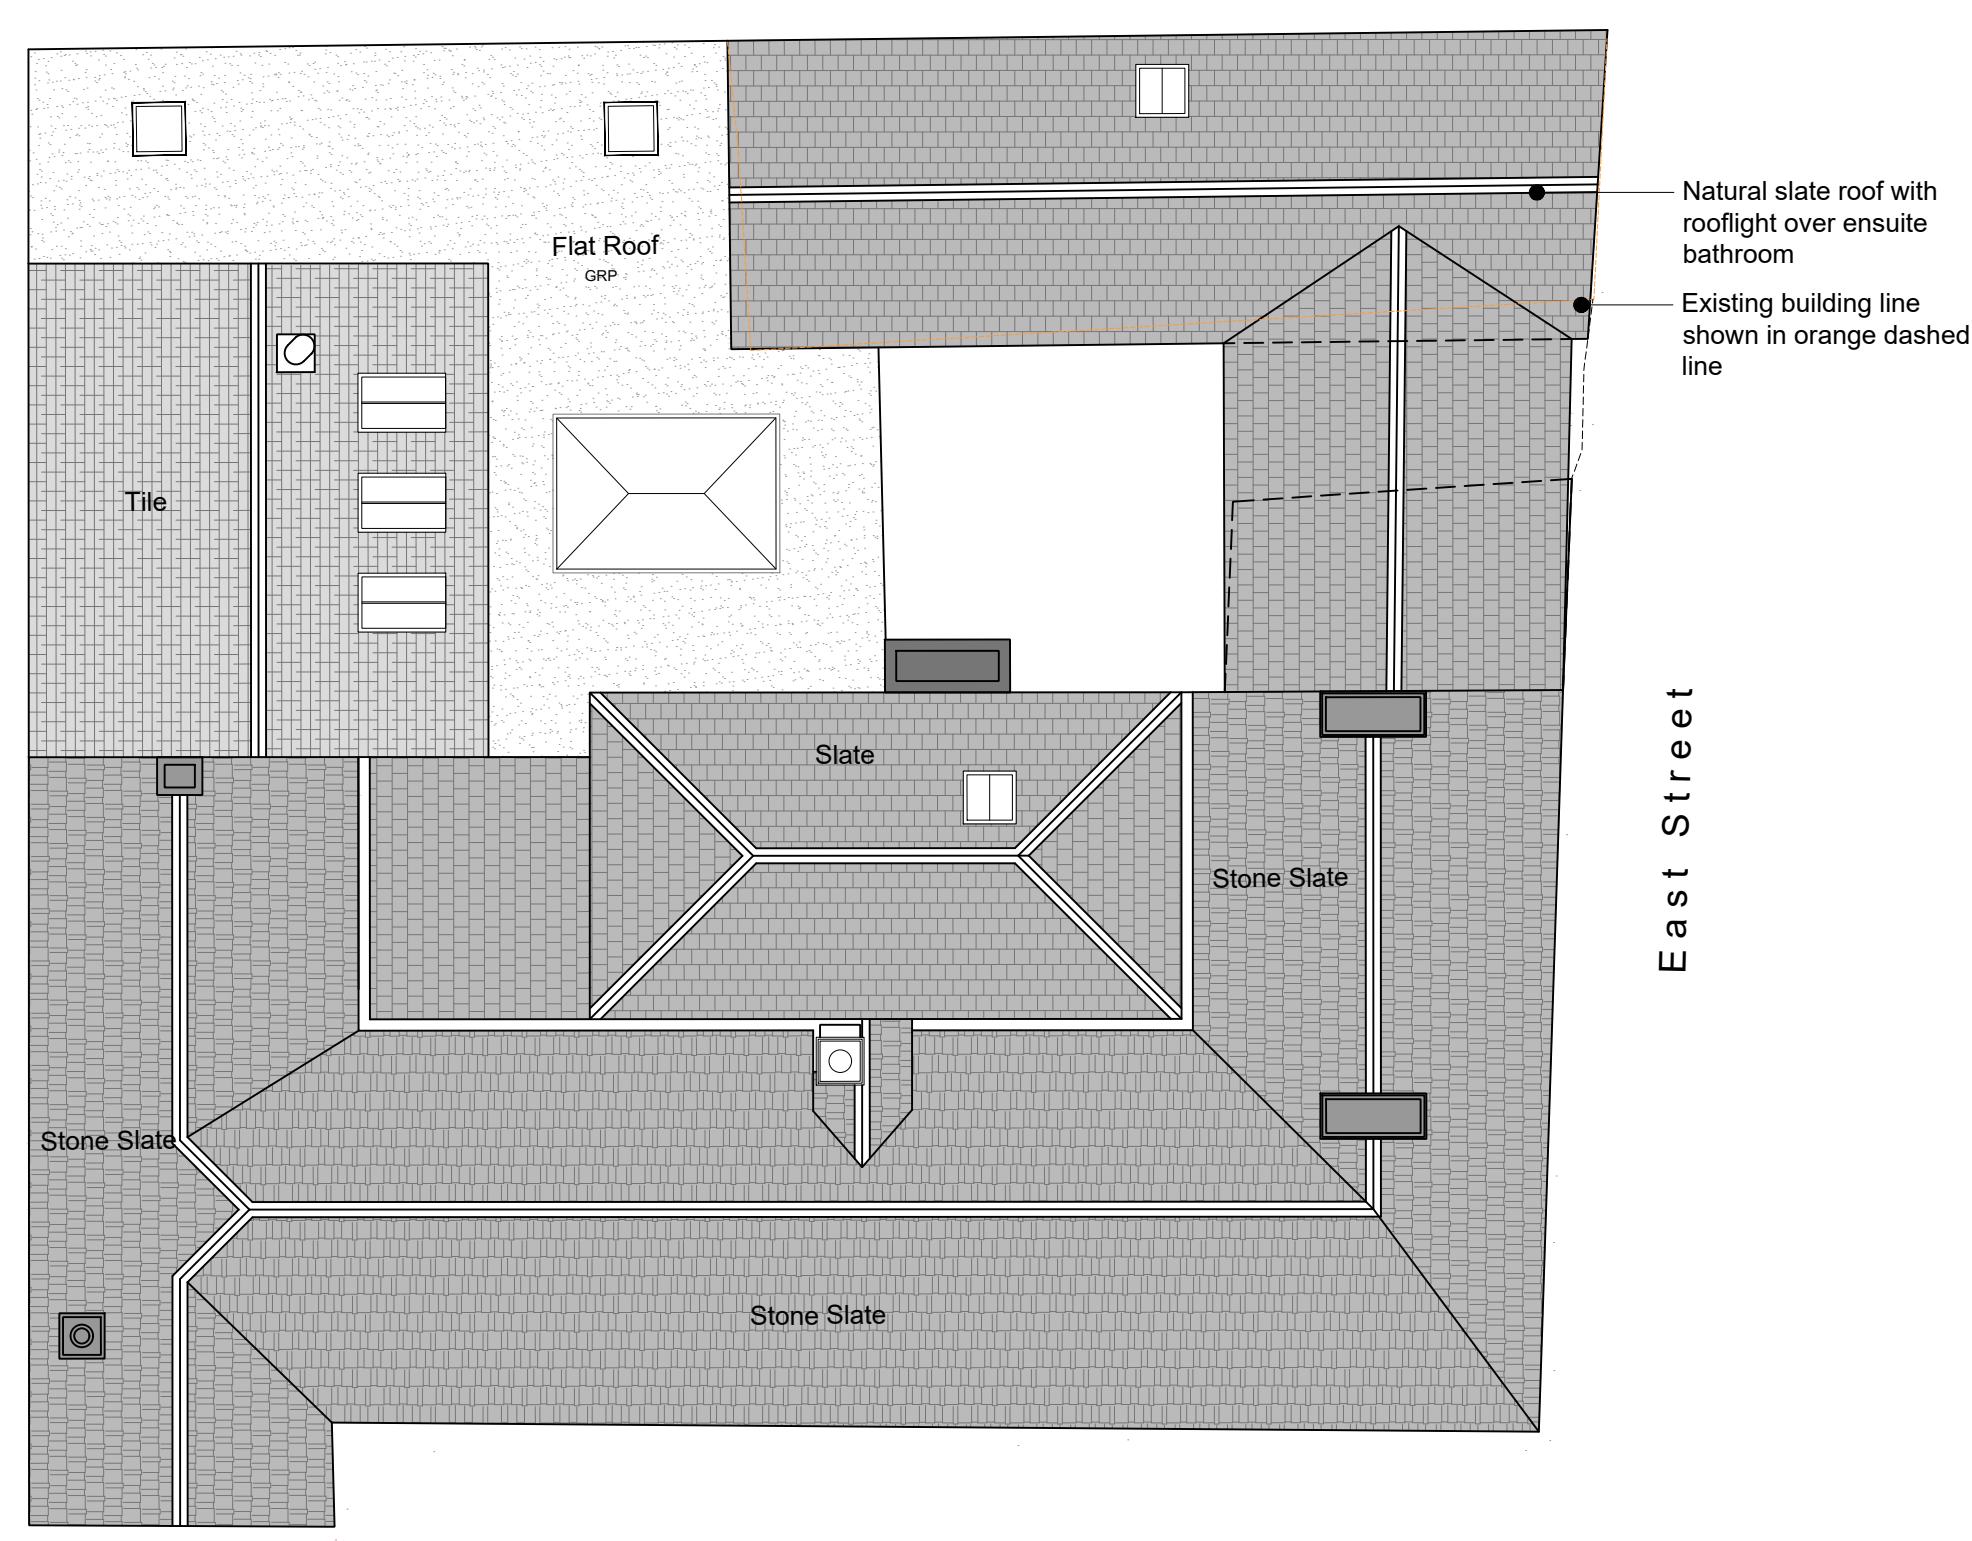

Roof Plan
1:100

NOTES

All existing timber windows to be replaced with new like for like timber framed windows, with the exception of windows on the courtyard facing elevation to Bedrooms 5, 6 and Staff Room that have consent for replacement under planning permissions PL/2024/06491 & PL/2024/06792

E	16/07/26	ARW	ARW	Windows replacement note added
D	11/03/26	ARW	ARW	Building Line along East St clarified as not encroaching further than existing building.
C	25/02/26	ARW	ARW	Window repairs note added
B	12/02/26	ARW	ARW	Outbuilding material changed to Stone
A	08/09/25	HB	ARW	PLANNING ISSUE
REV	DATE	DRWN	CHKD	REVISION DETAILS

PROJECT TITLE
Refurbishment of The Carpenters Arms,
Church Street, Lacock, SN15 2LB

CLIENT
Mr. A. Gott

DRAWING TITLE
AS PROPOSED

Re-development of Outbuilding
Floor Plans & Roof Plan

DRAWING STATUS PLANNING	SCALE : 1:100 @ A1
DRAWING No. 2397-051	DATE : January 2024
REVISION E	DRAWN : HB
	CHECKED : ARW



HPA CHARTERED ARCHITECTS
29 CASTLE HILL, LANCASTER LA1 1YN
01524 32479
hpa@hpa.ltd
www.hpa.ltd

DO NOT SCALE SITE DIMENSIONS FROM THIS DRAWING