



NOTE: NOT FOR CONSTRUCTION



EXISTING SITE LOCATION PLAN 1:500

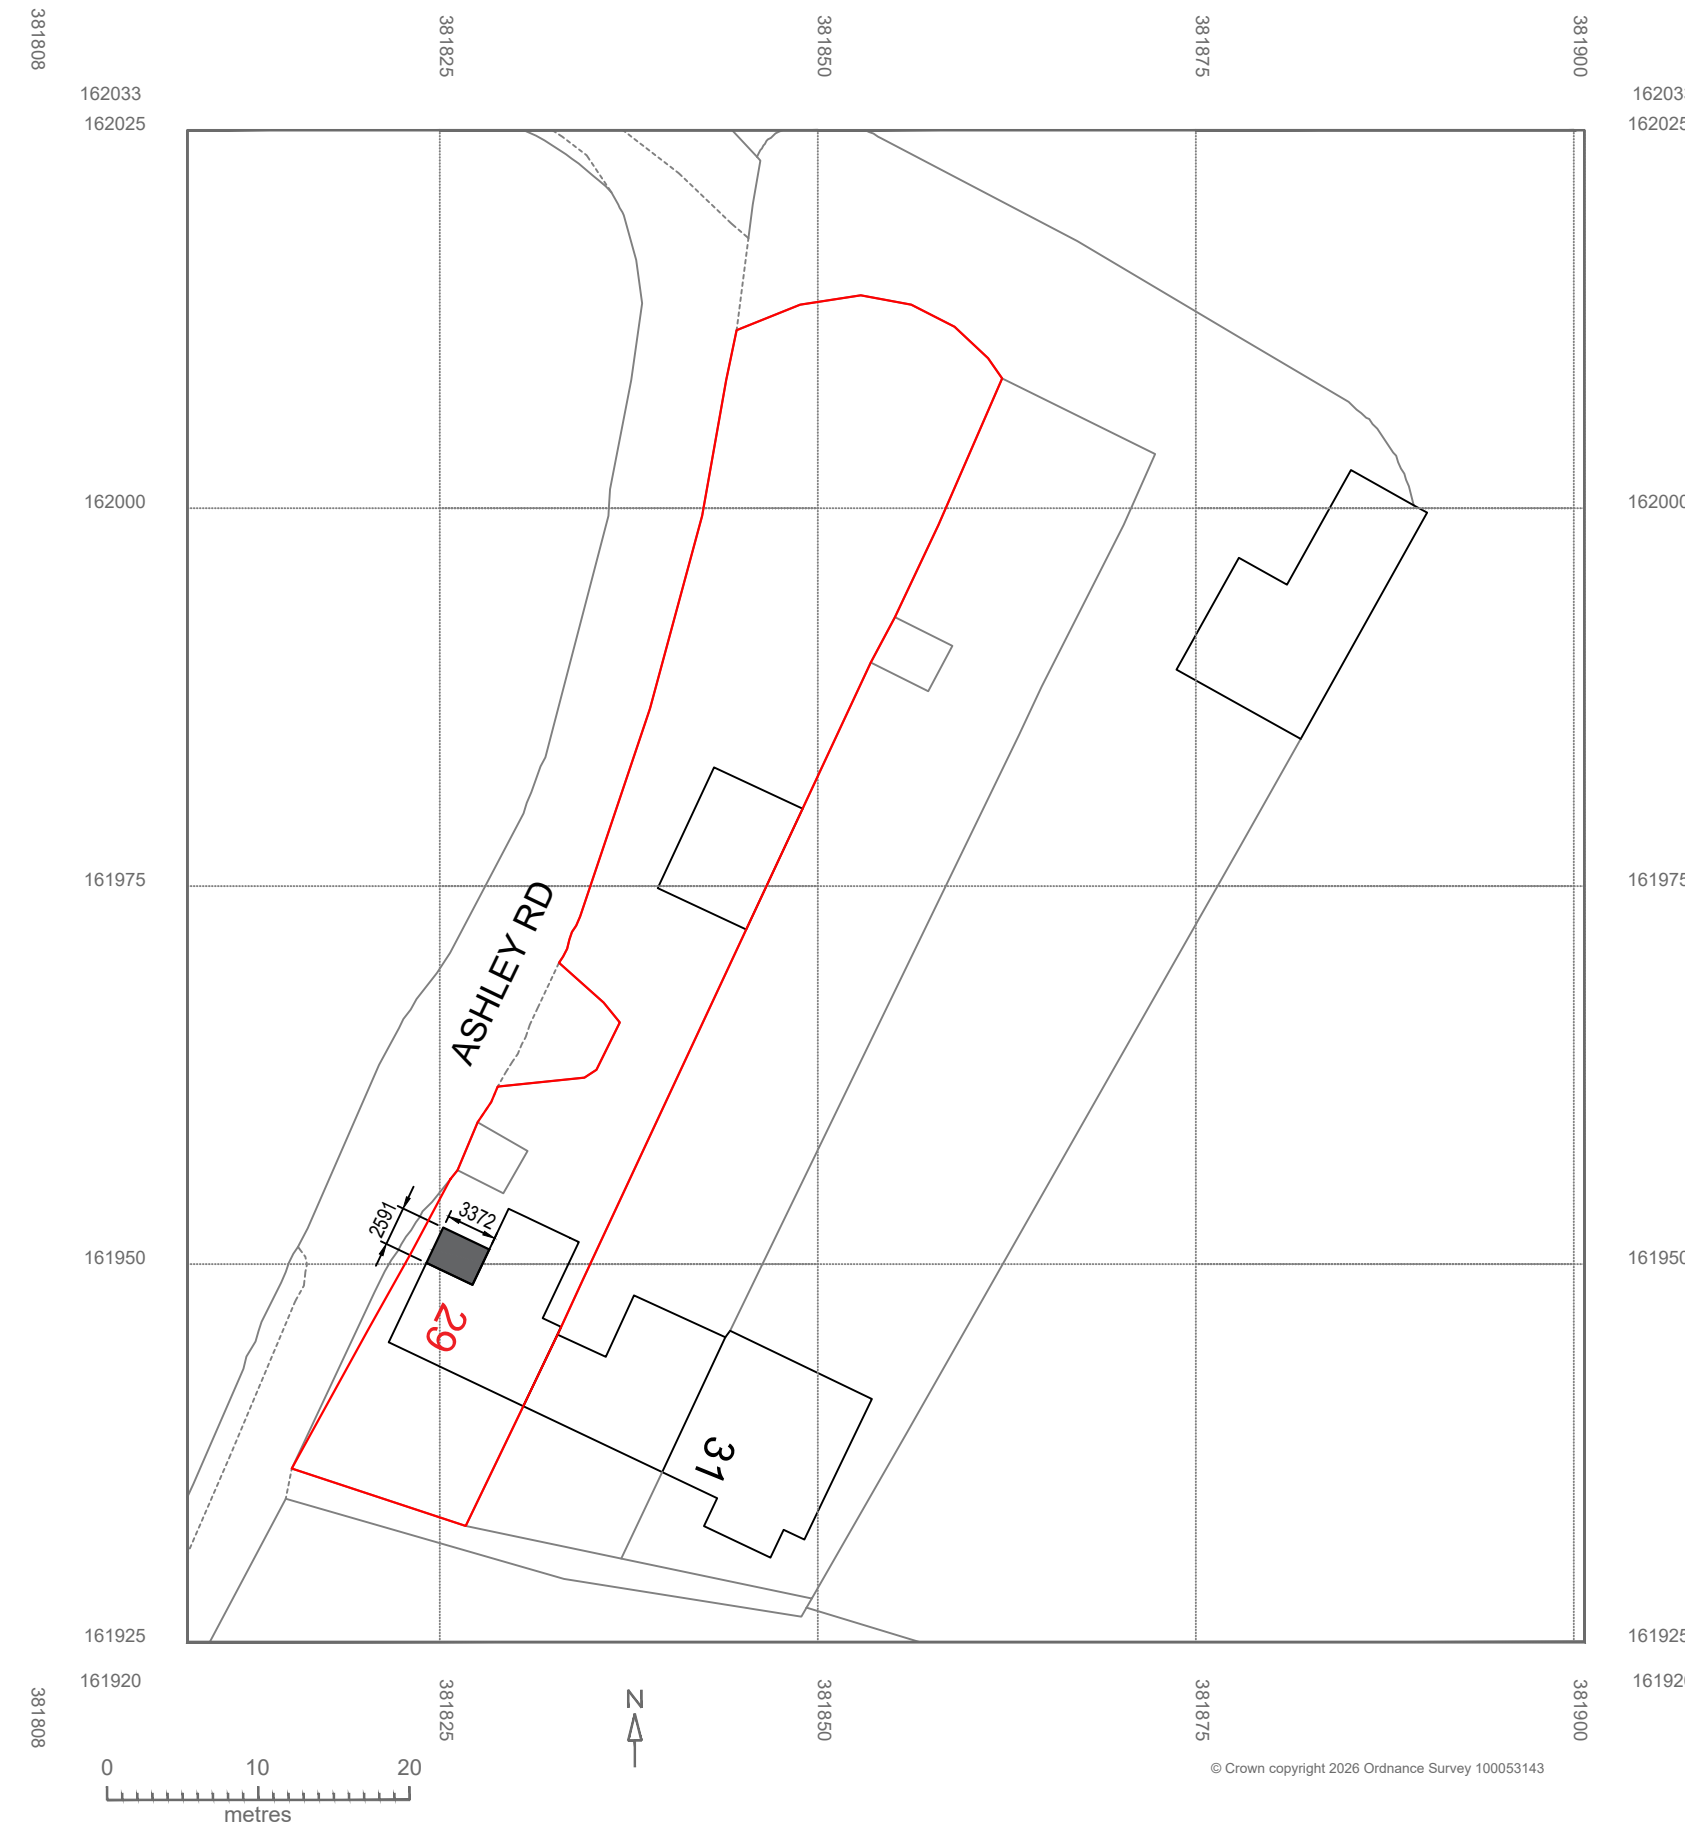

PROPOSED SITE LOCATION PLAN 1:500

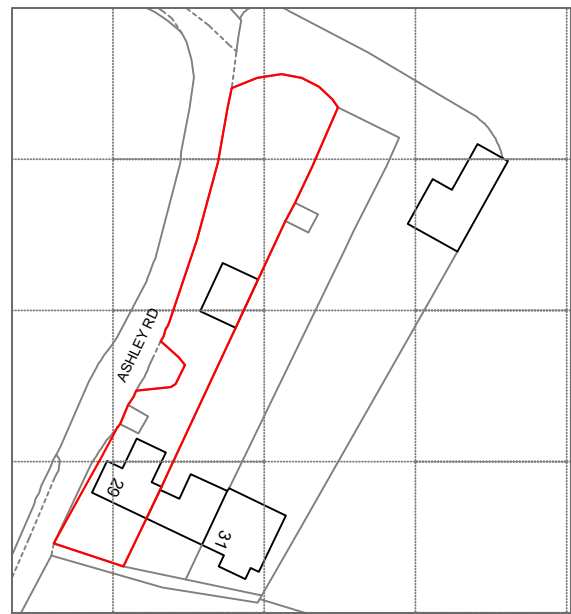


SITE LOCATION PLAN 1:1250

KEY: — SITE BOUNDARY

- Reproduction in whole or in part is forbidden without written permission from BAYA
- All dimensions to be cross checked on site prior to construction. Any discrepancies to be reported to BAYA immediately
- Print out to actual size.
- Copyright in design of this drawing is the property of BAYA

29 Ashley Road, Bradford-on-Avon BA15 1RU
Date:25/06/2026
Scale: As noted @ A2
Drawing Code: 29/AR-03
Revision: R0
Site Plans (Existing & Proposed)

 

Copyright in design of this drawing is the property of BAYA



0800 998 7701 info@bayadesign.co.uk
13 Clifton Vale, Bristol, BS8 4PT