


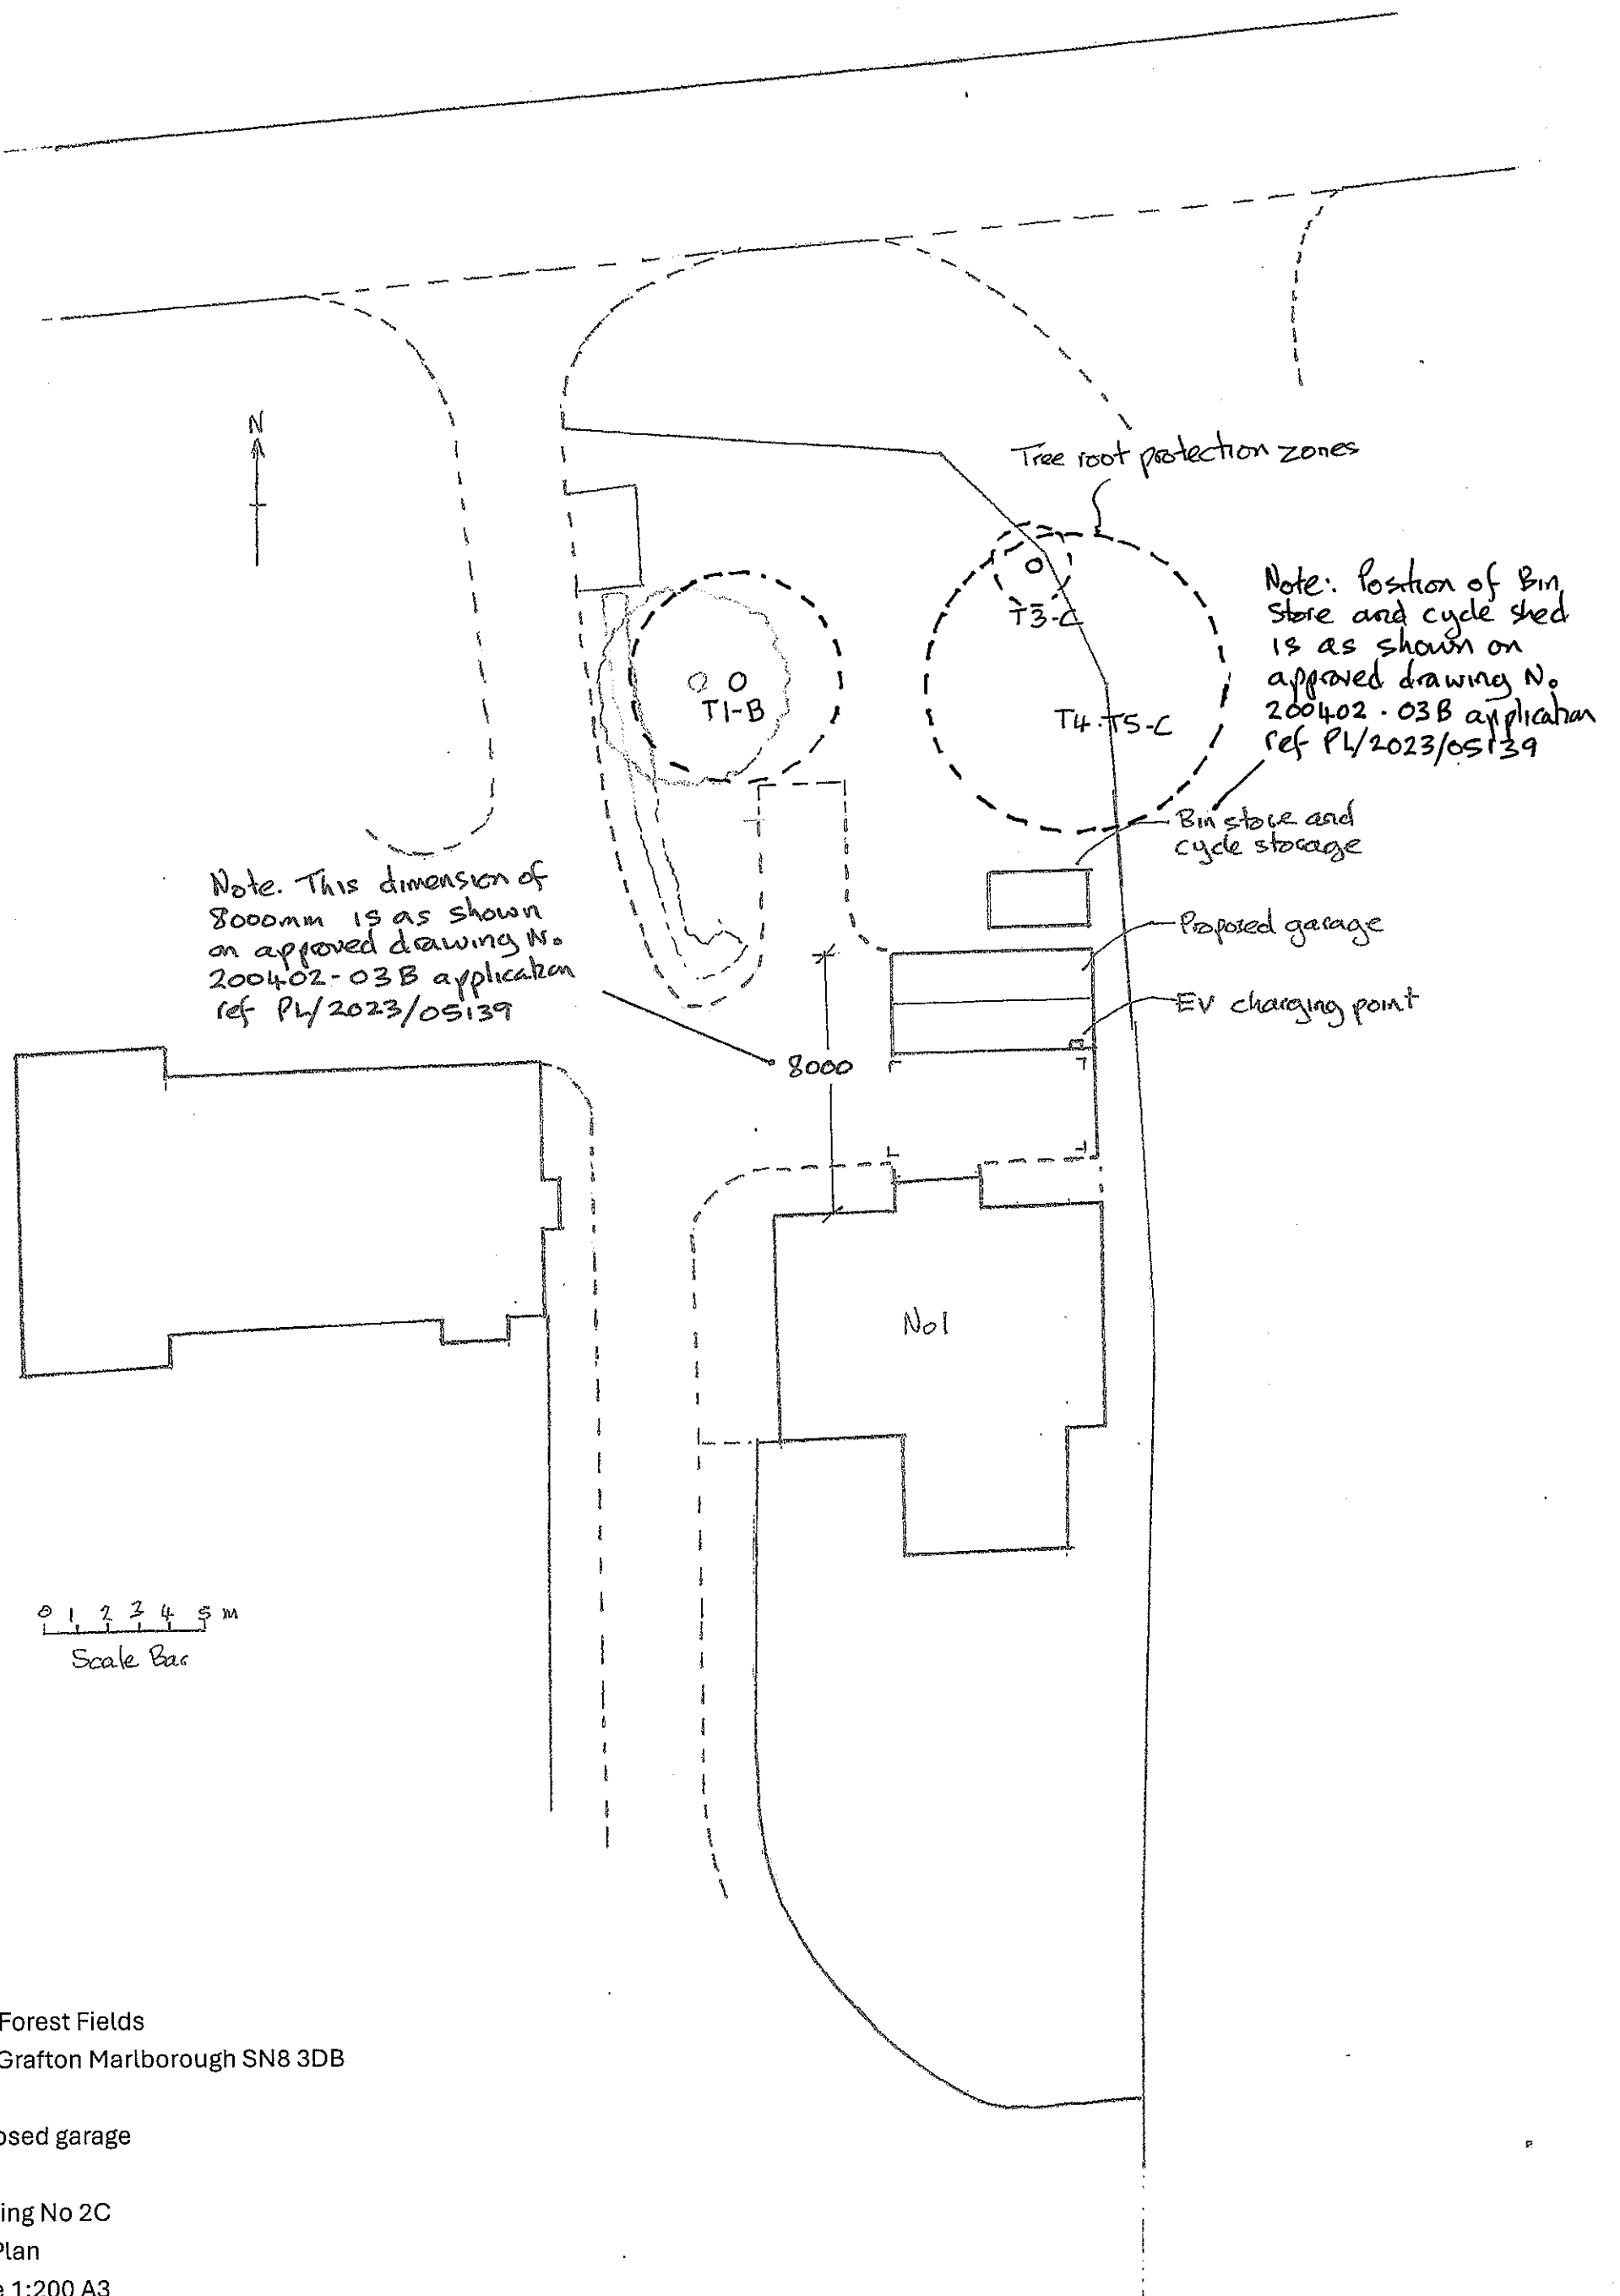

No 1 Forest Fields
East Grafton Marlborough SN8 3DB

Proposed garage

Drawing No 2C
Site Plan
Scale 1:200 A3

REFER TO FIGURED DIMENSIONS