



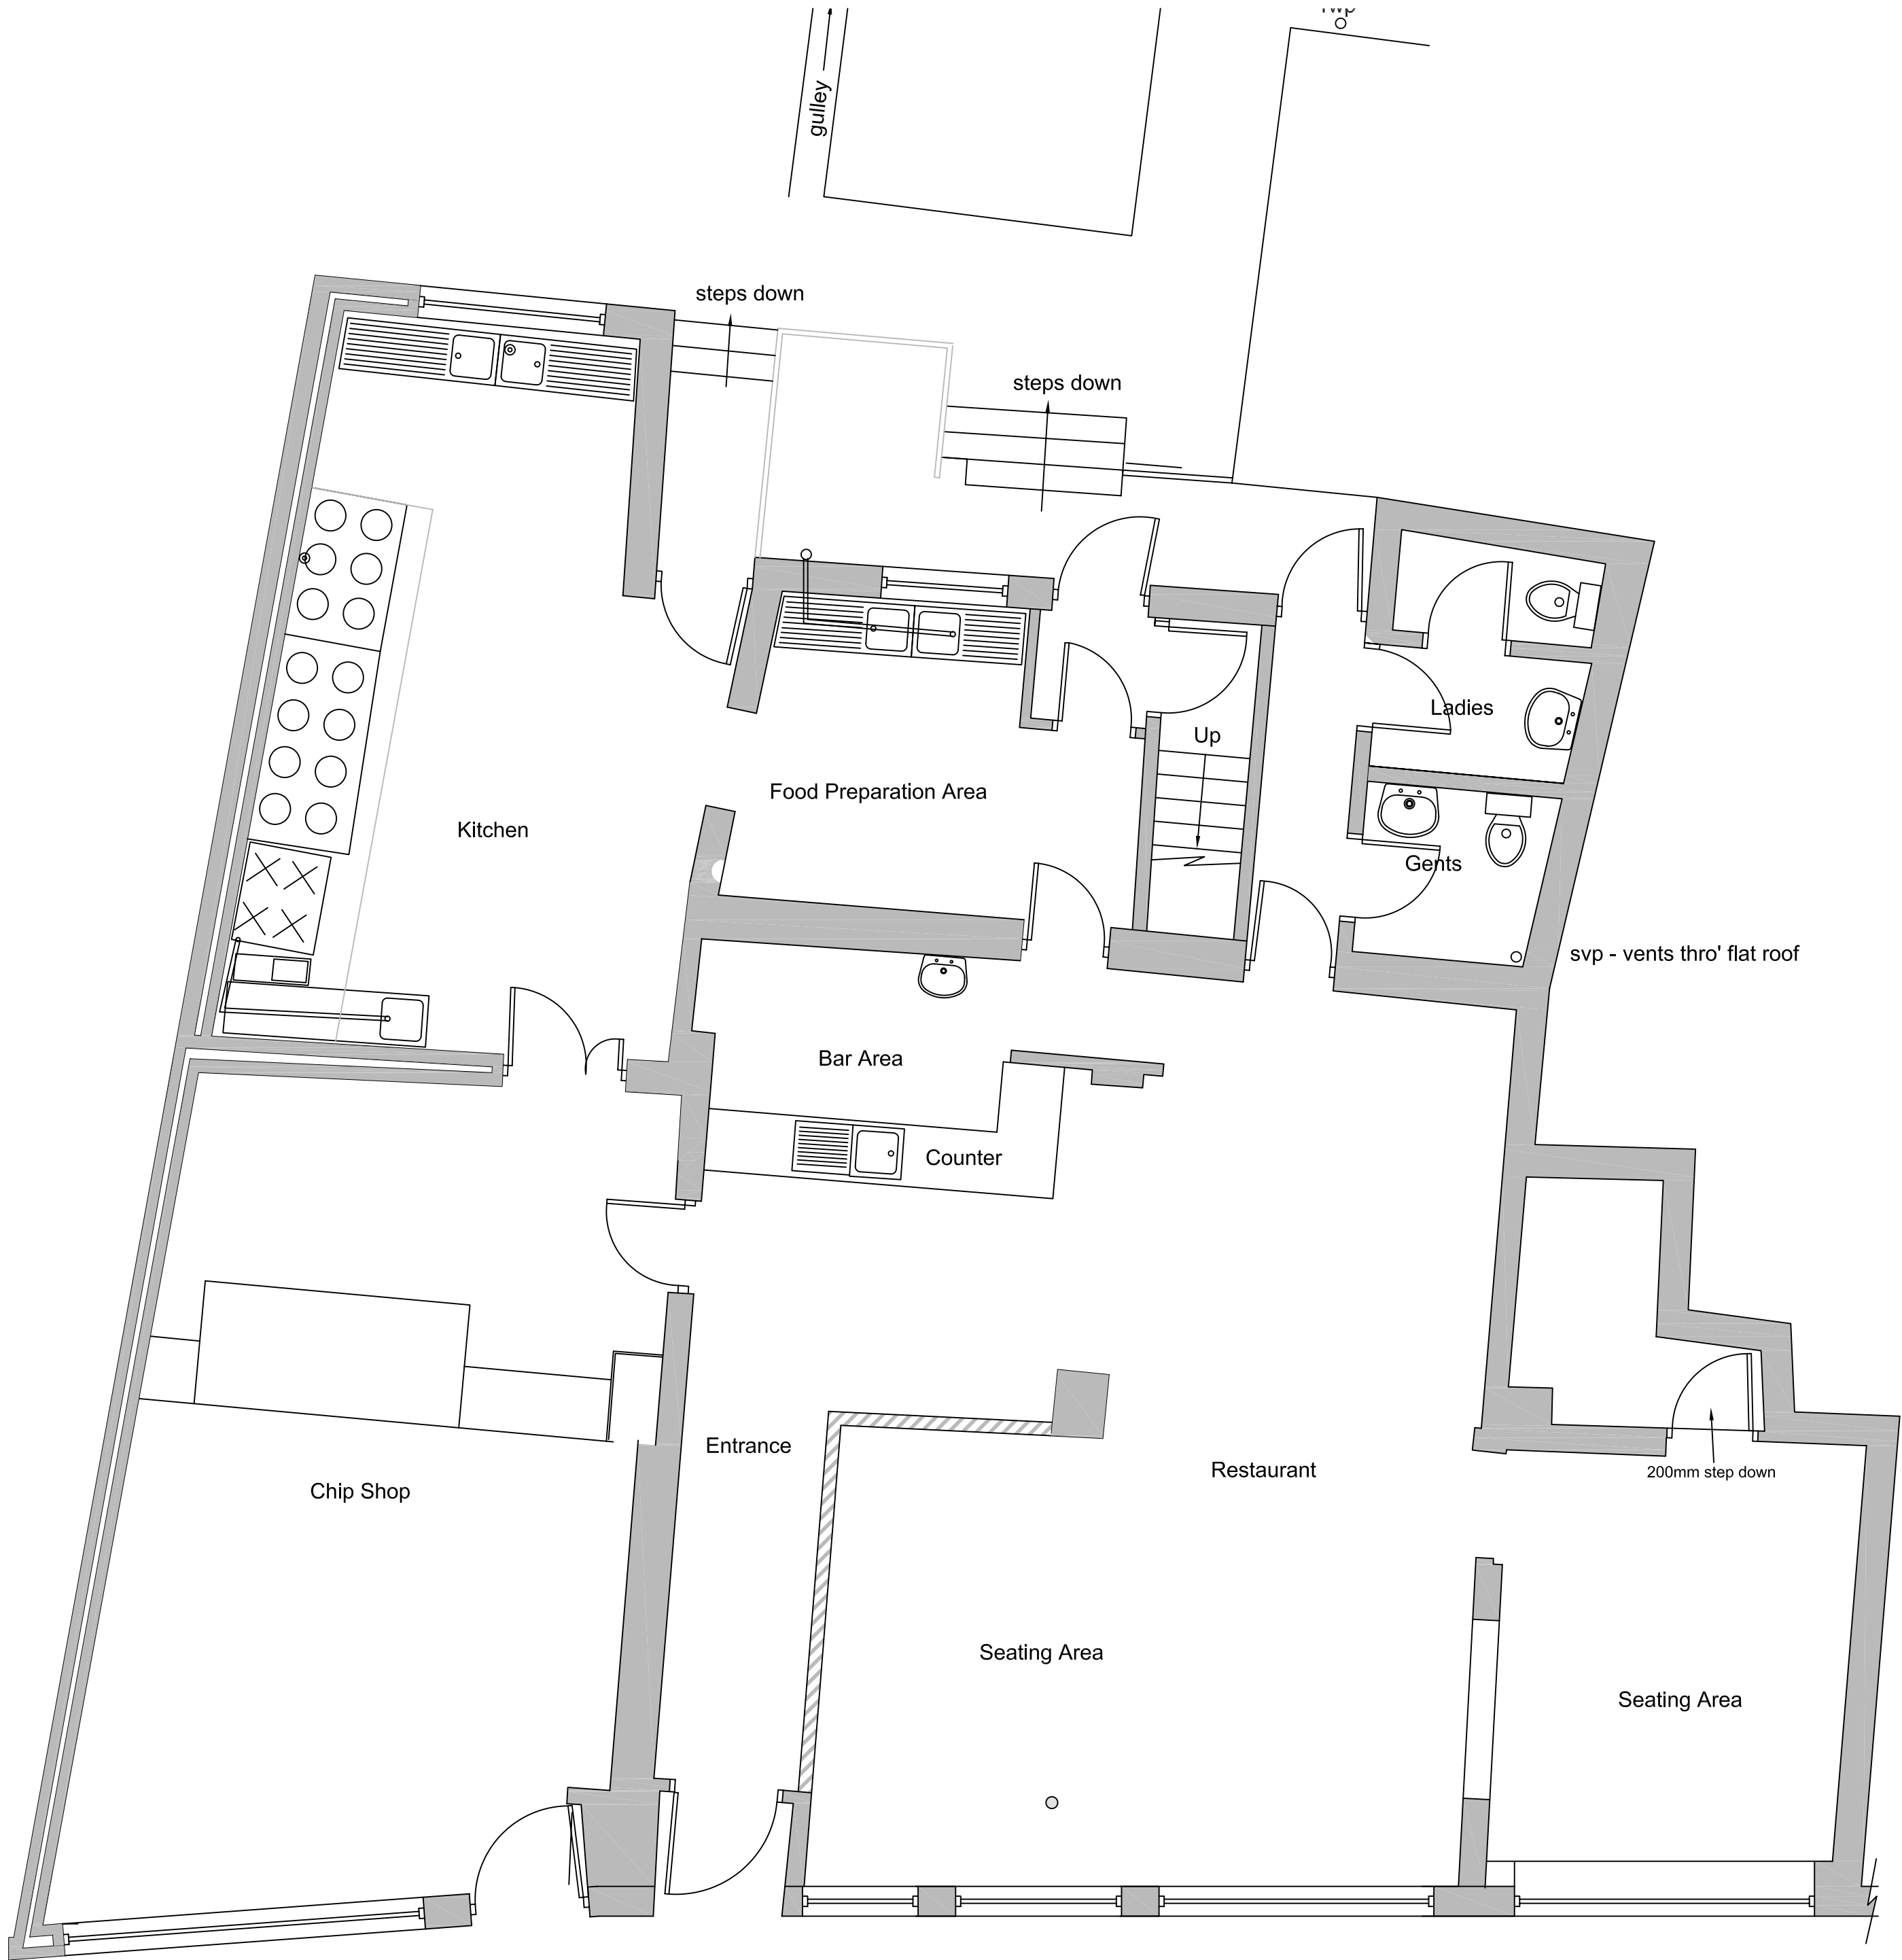

Existing Ground Floor Plan 1:50

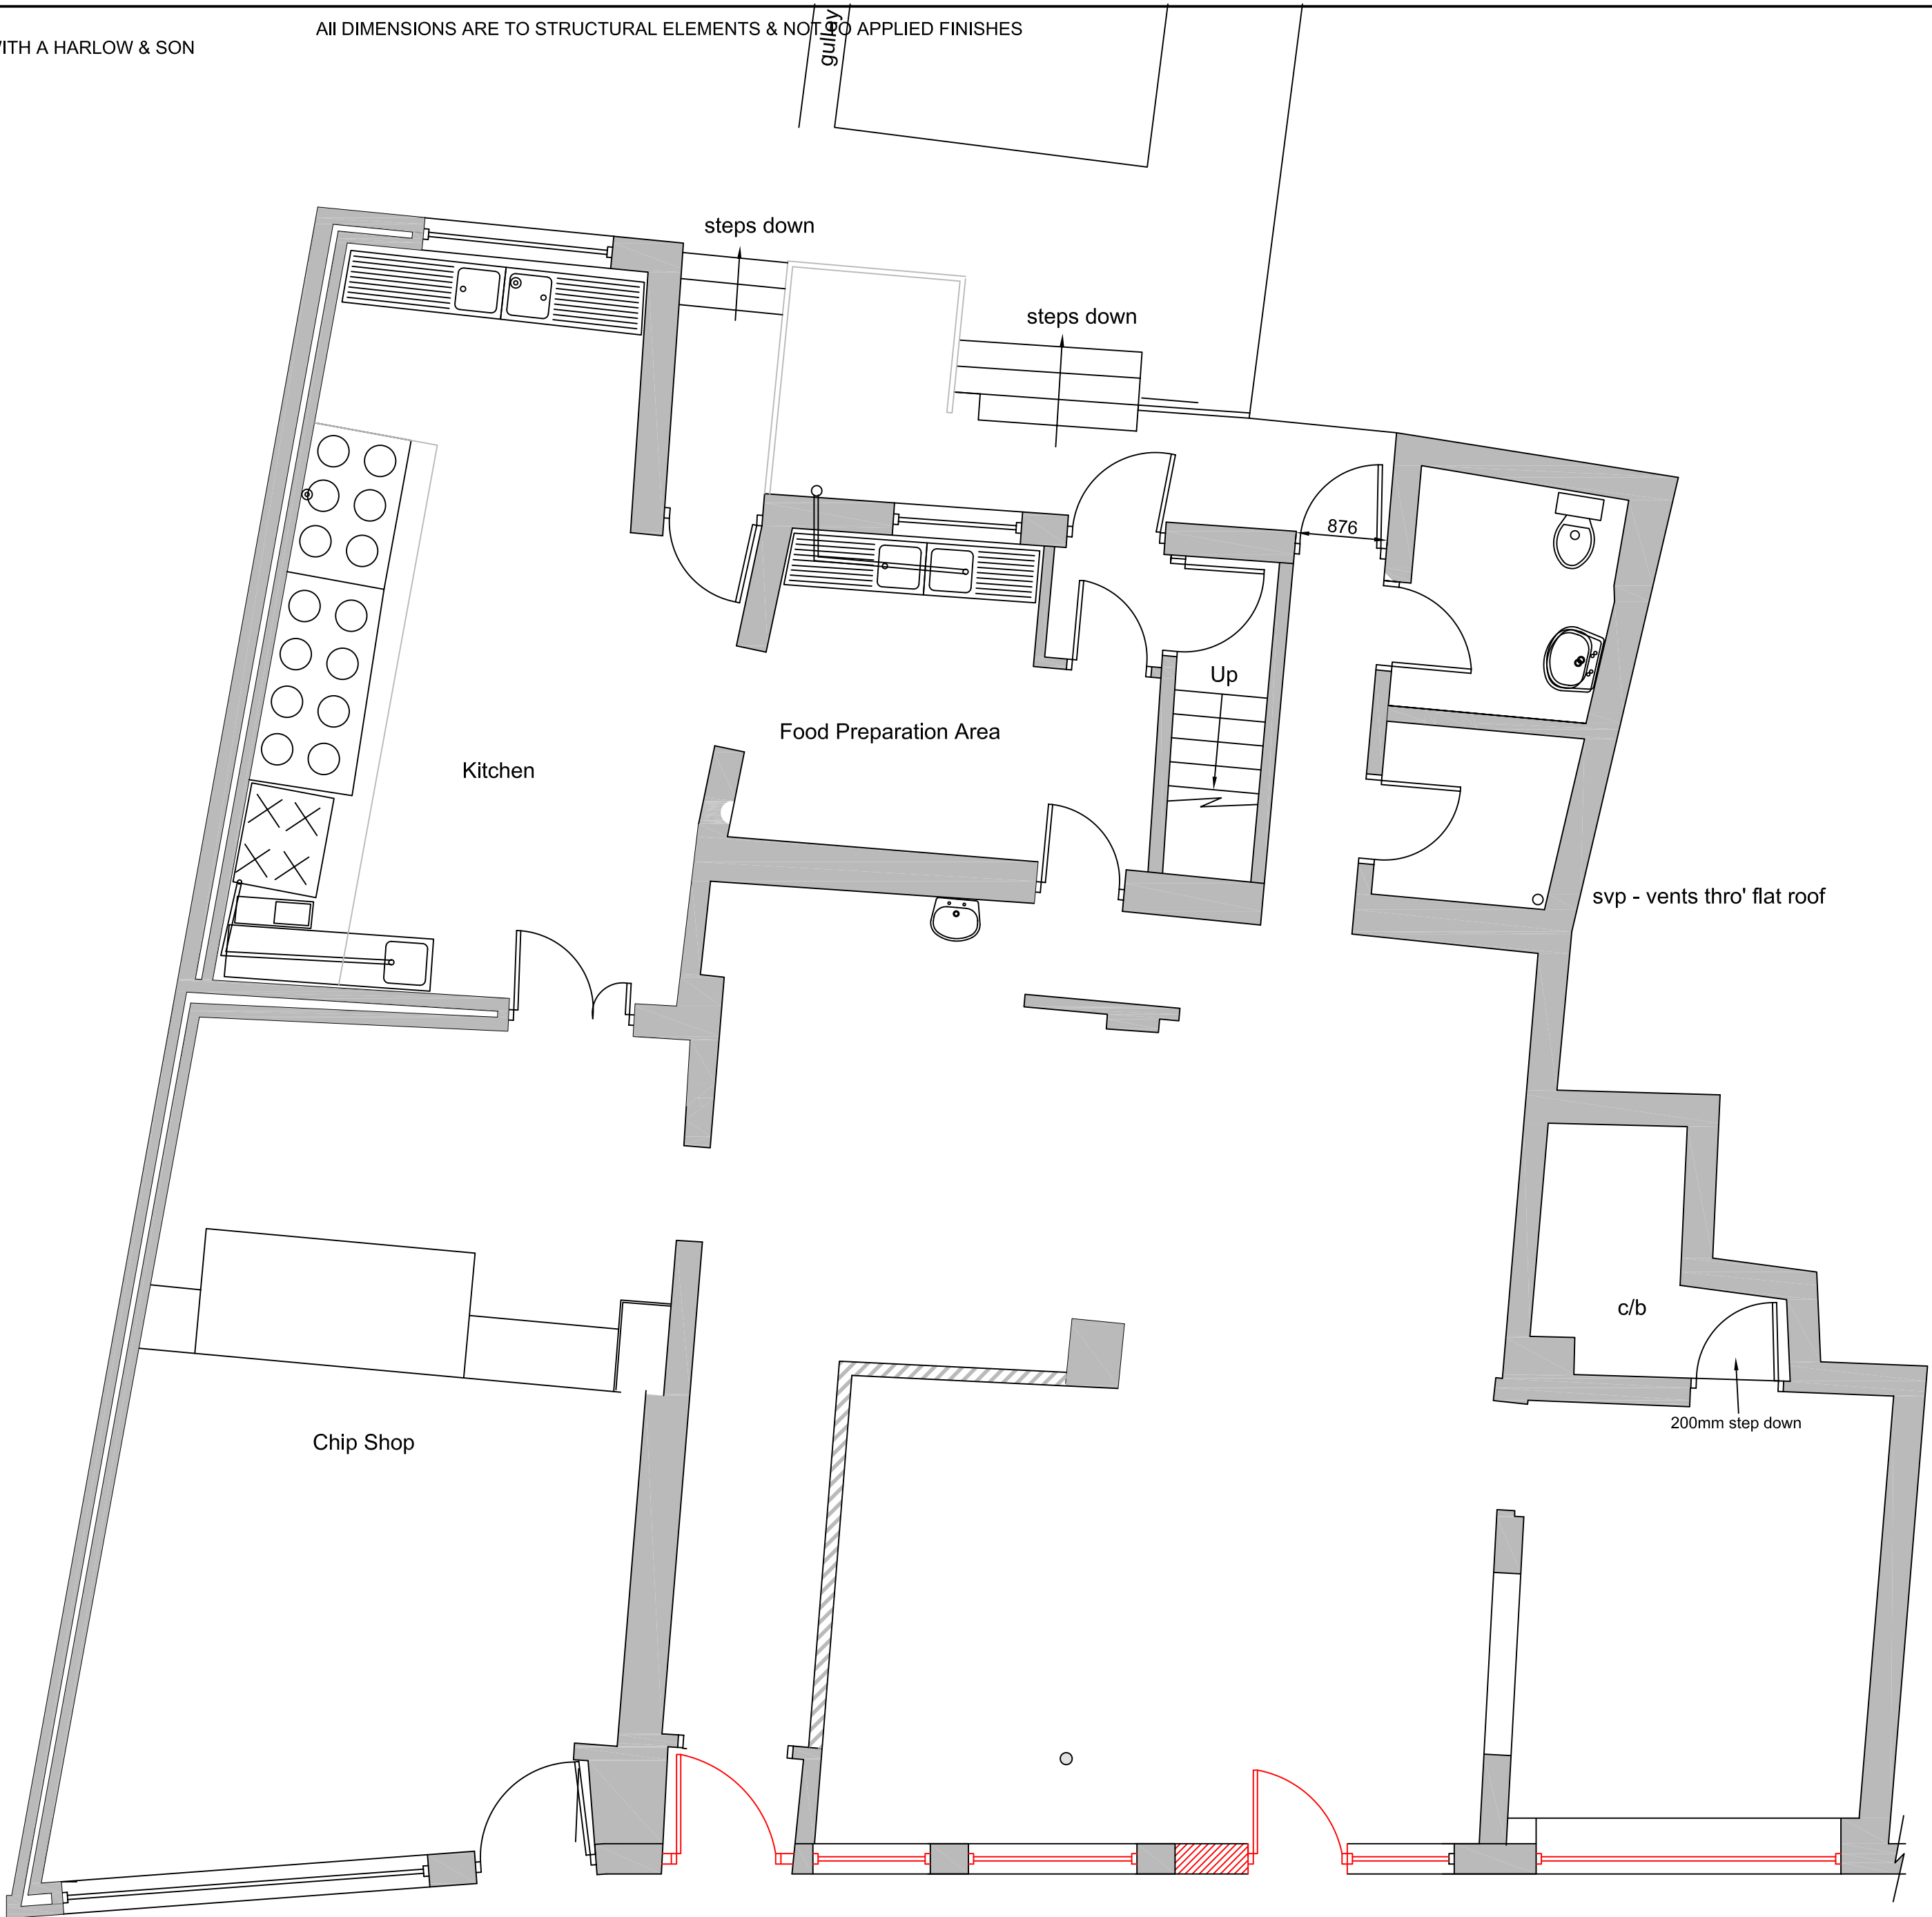

Proposed Ground Floor Plan 1:50

<u>Drawn by</u>	A Harlow & Son 01225 938329	
<u>Proposed Fenestration Alterations at</u> <u>34-36 Warminster Road</u> <u>Westbury</u> <u>Wiltshire</u> <u>BA13 3PE</u>		
A1 Papersize		
<u>Scale</u>	1:50	<u>Drawing No AH2026/26</u> Sheet 2 of 2
<u>Date</u>	30th June 2026	