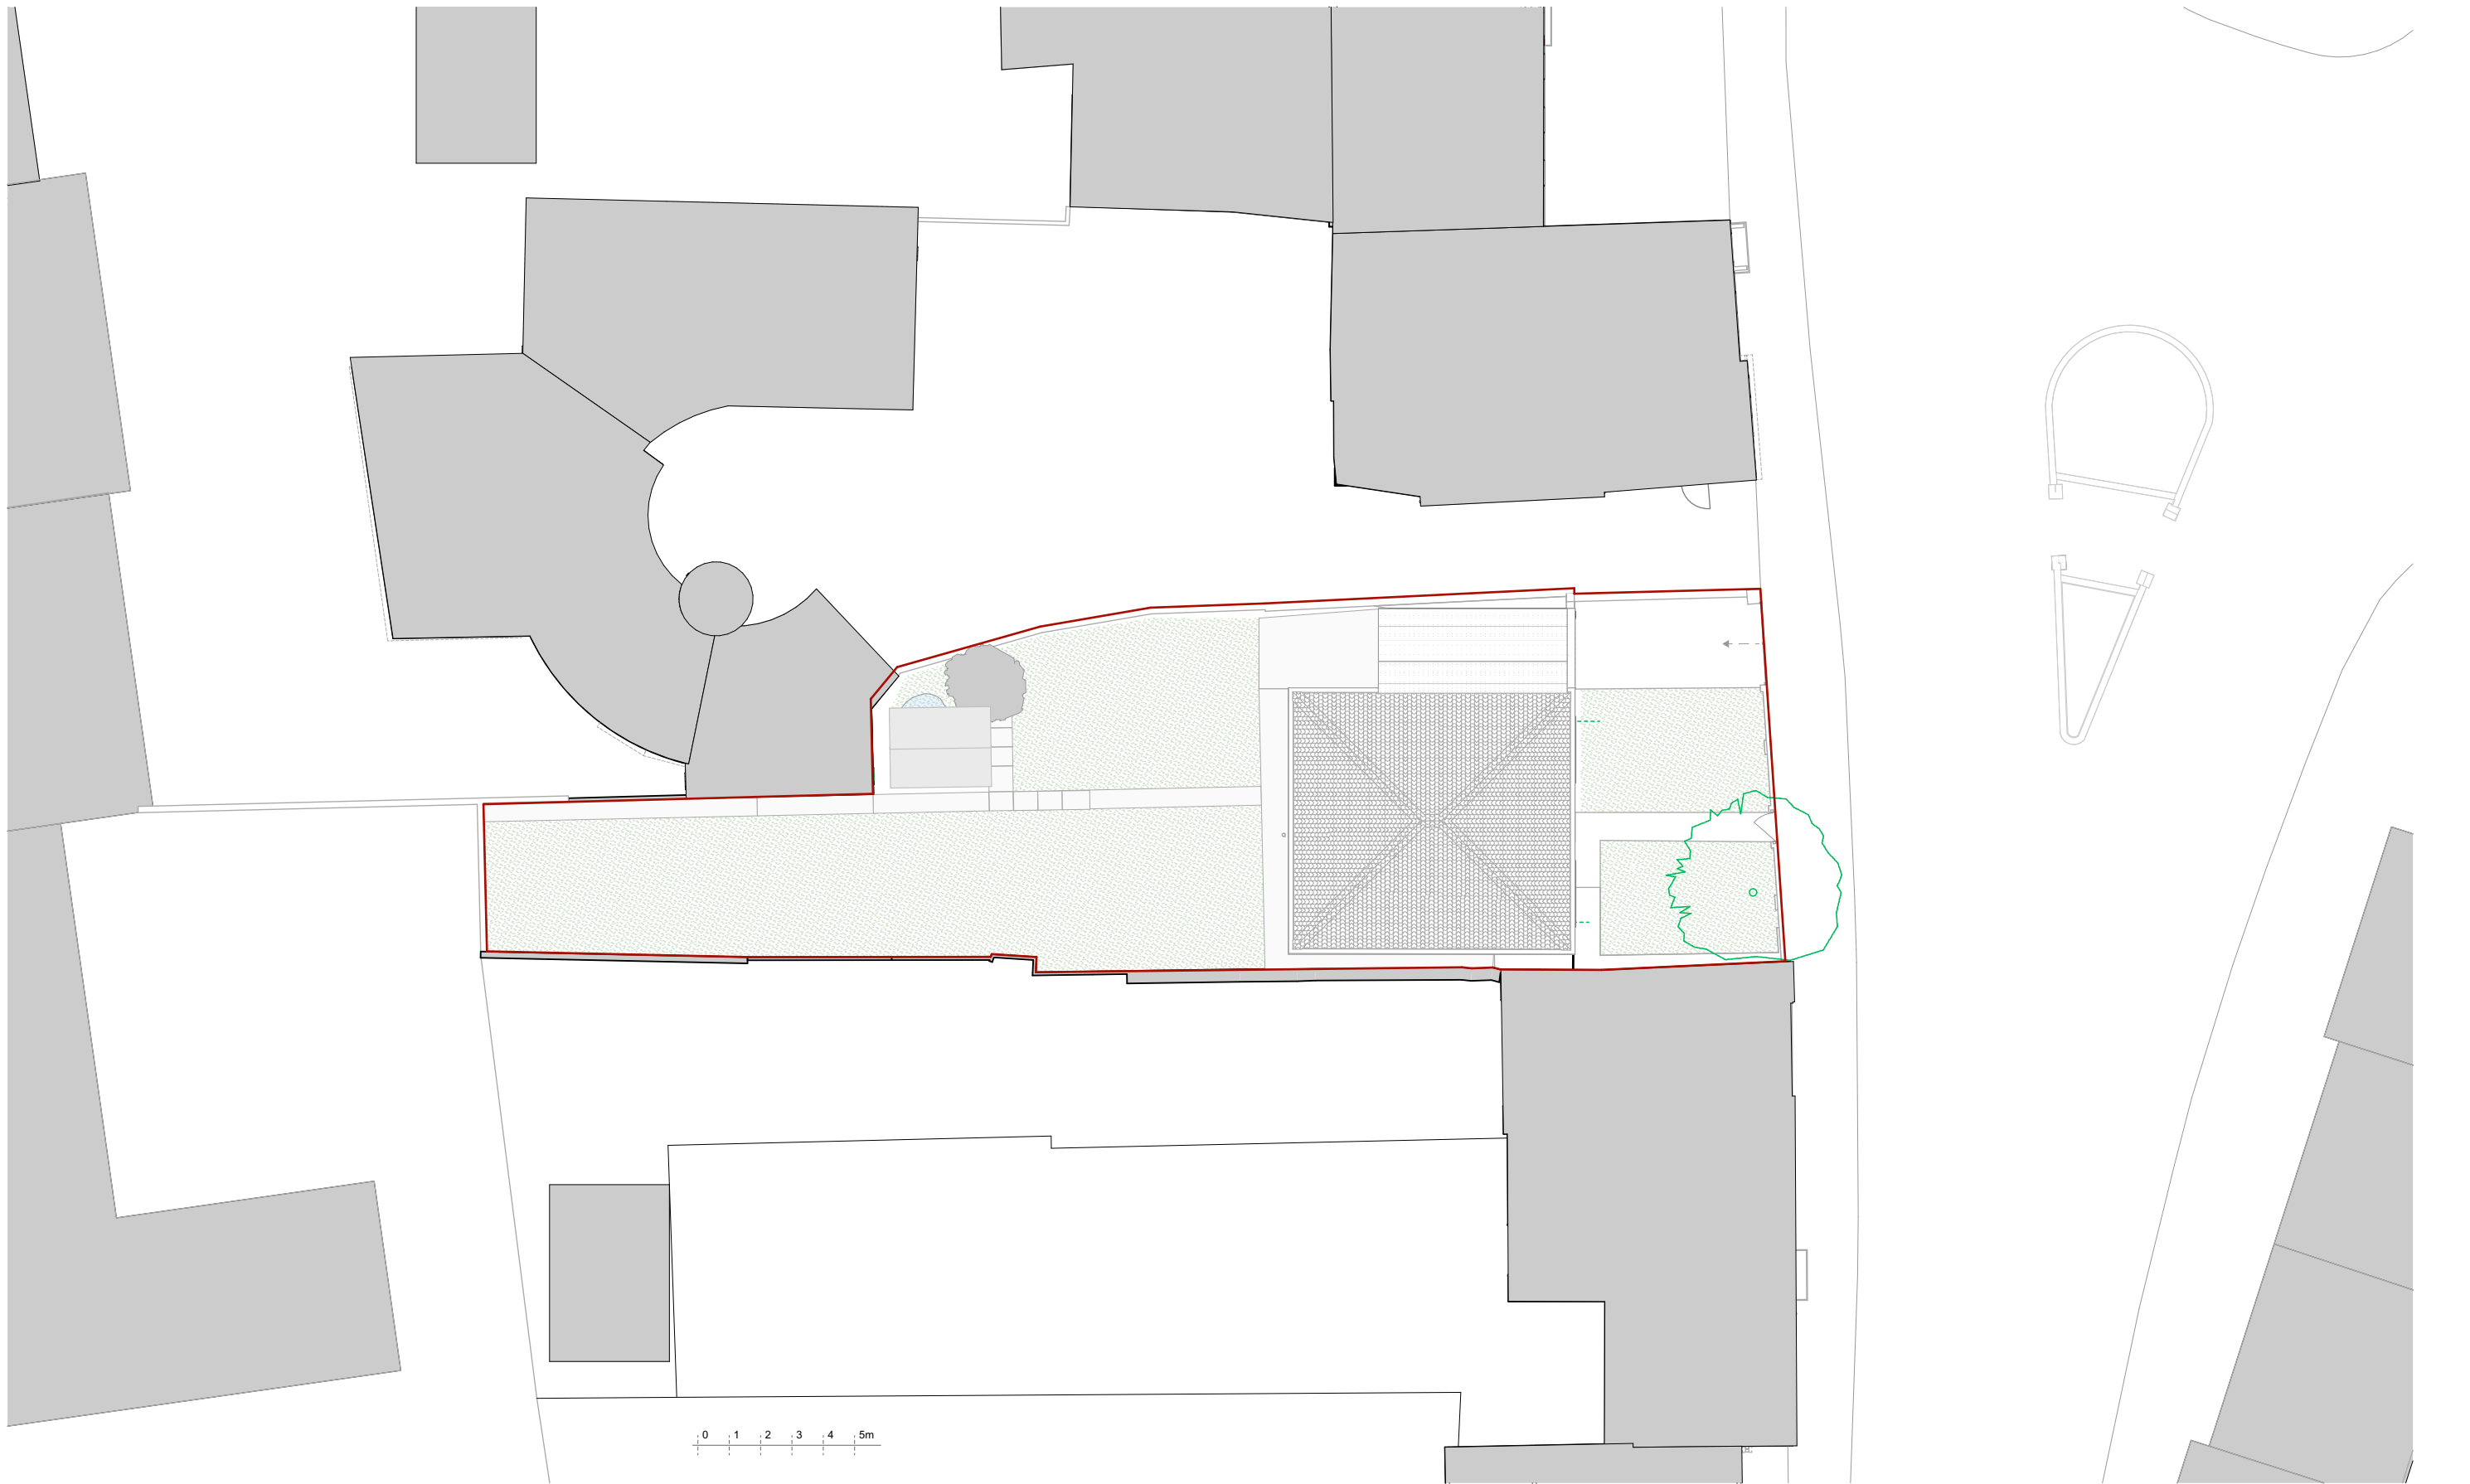


RevID	ChID	Change Name	Date

**0562 36 Gladstone Road,
Chippenham, SN15 3DQ
Greg and Karen Heath**

**Existing Site Plan 1:200
1:200@A3**

Drg No:0562.01.02 B Rev:
File:0562-29-PL01-260715.pln
15/07/2026

Jacques Partnership
Architecture and Planning
Studio 5, Fosse Farm Barns
Nettleton
Chippenham
Wilts SN14 7NJ
01249 783533