



FRONT

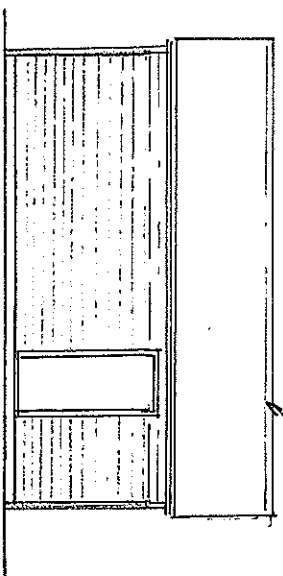


SIDE


Roof covering  
clay plain tiles to match  
existing houses and garages  
on site

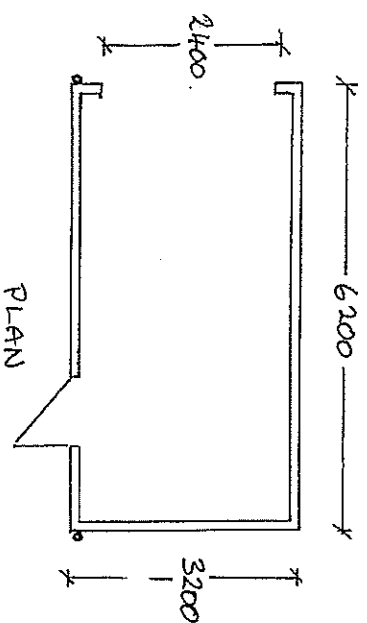

PLAN

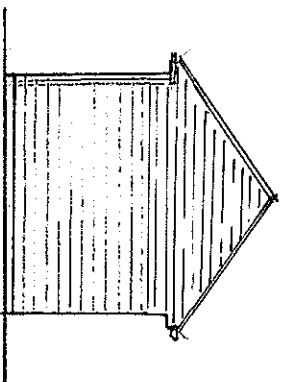


REAR

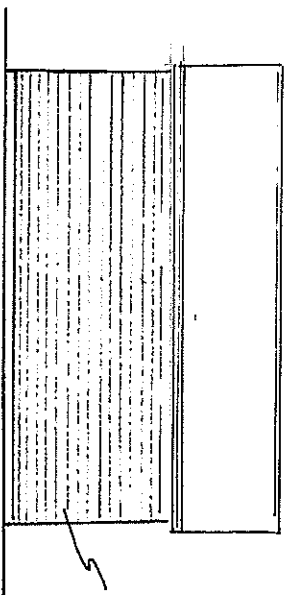


SIDE

Walls Feather  
edge board color  
light brown to  
match existing  
garages. see  
additional detail

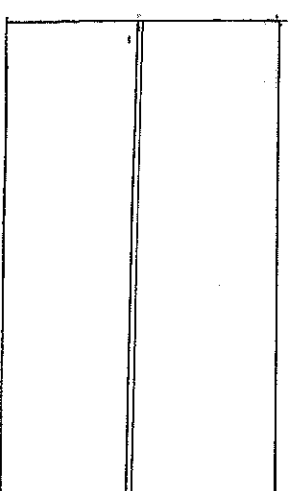

Roof PLAN

 

Scale Bar

No 1 Forest Fields  
East Grafton Marlborough SN8 3DB  
Proposed garage

Drawing No 3 A  
Plan and elevations  
Scale 1:100 A3