





Existing Ground Floor Plan With Demolitions

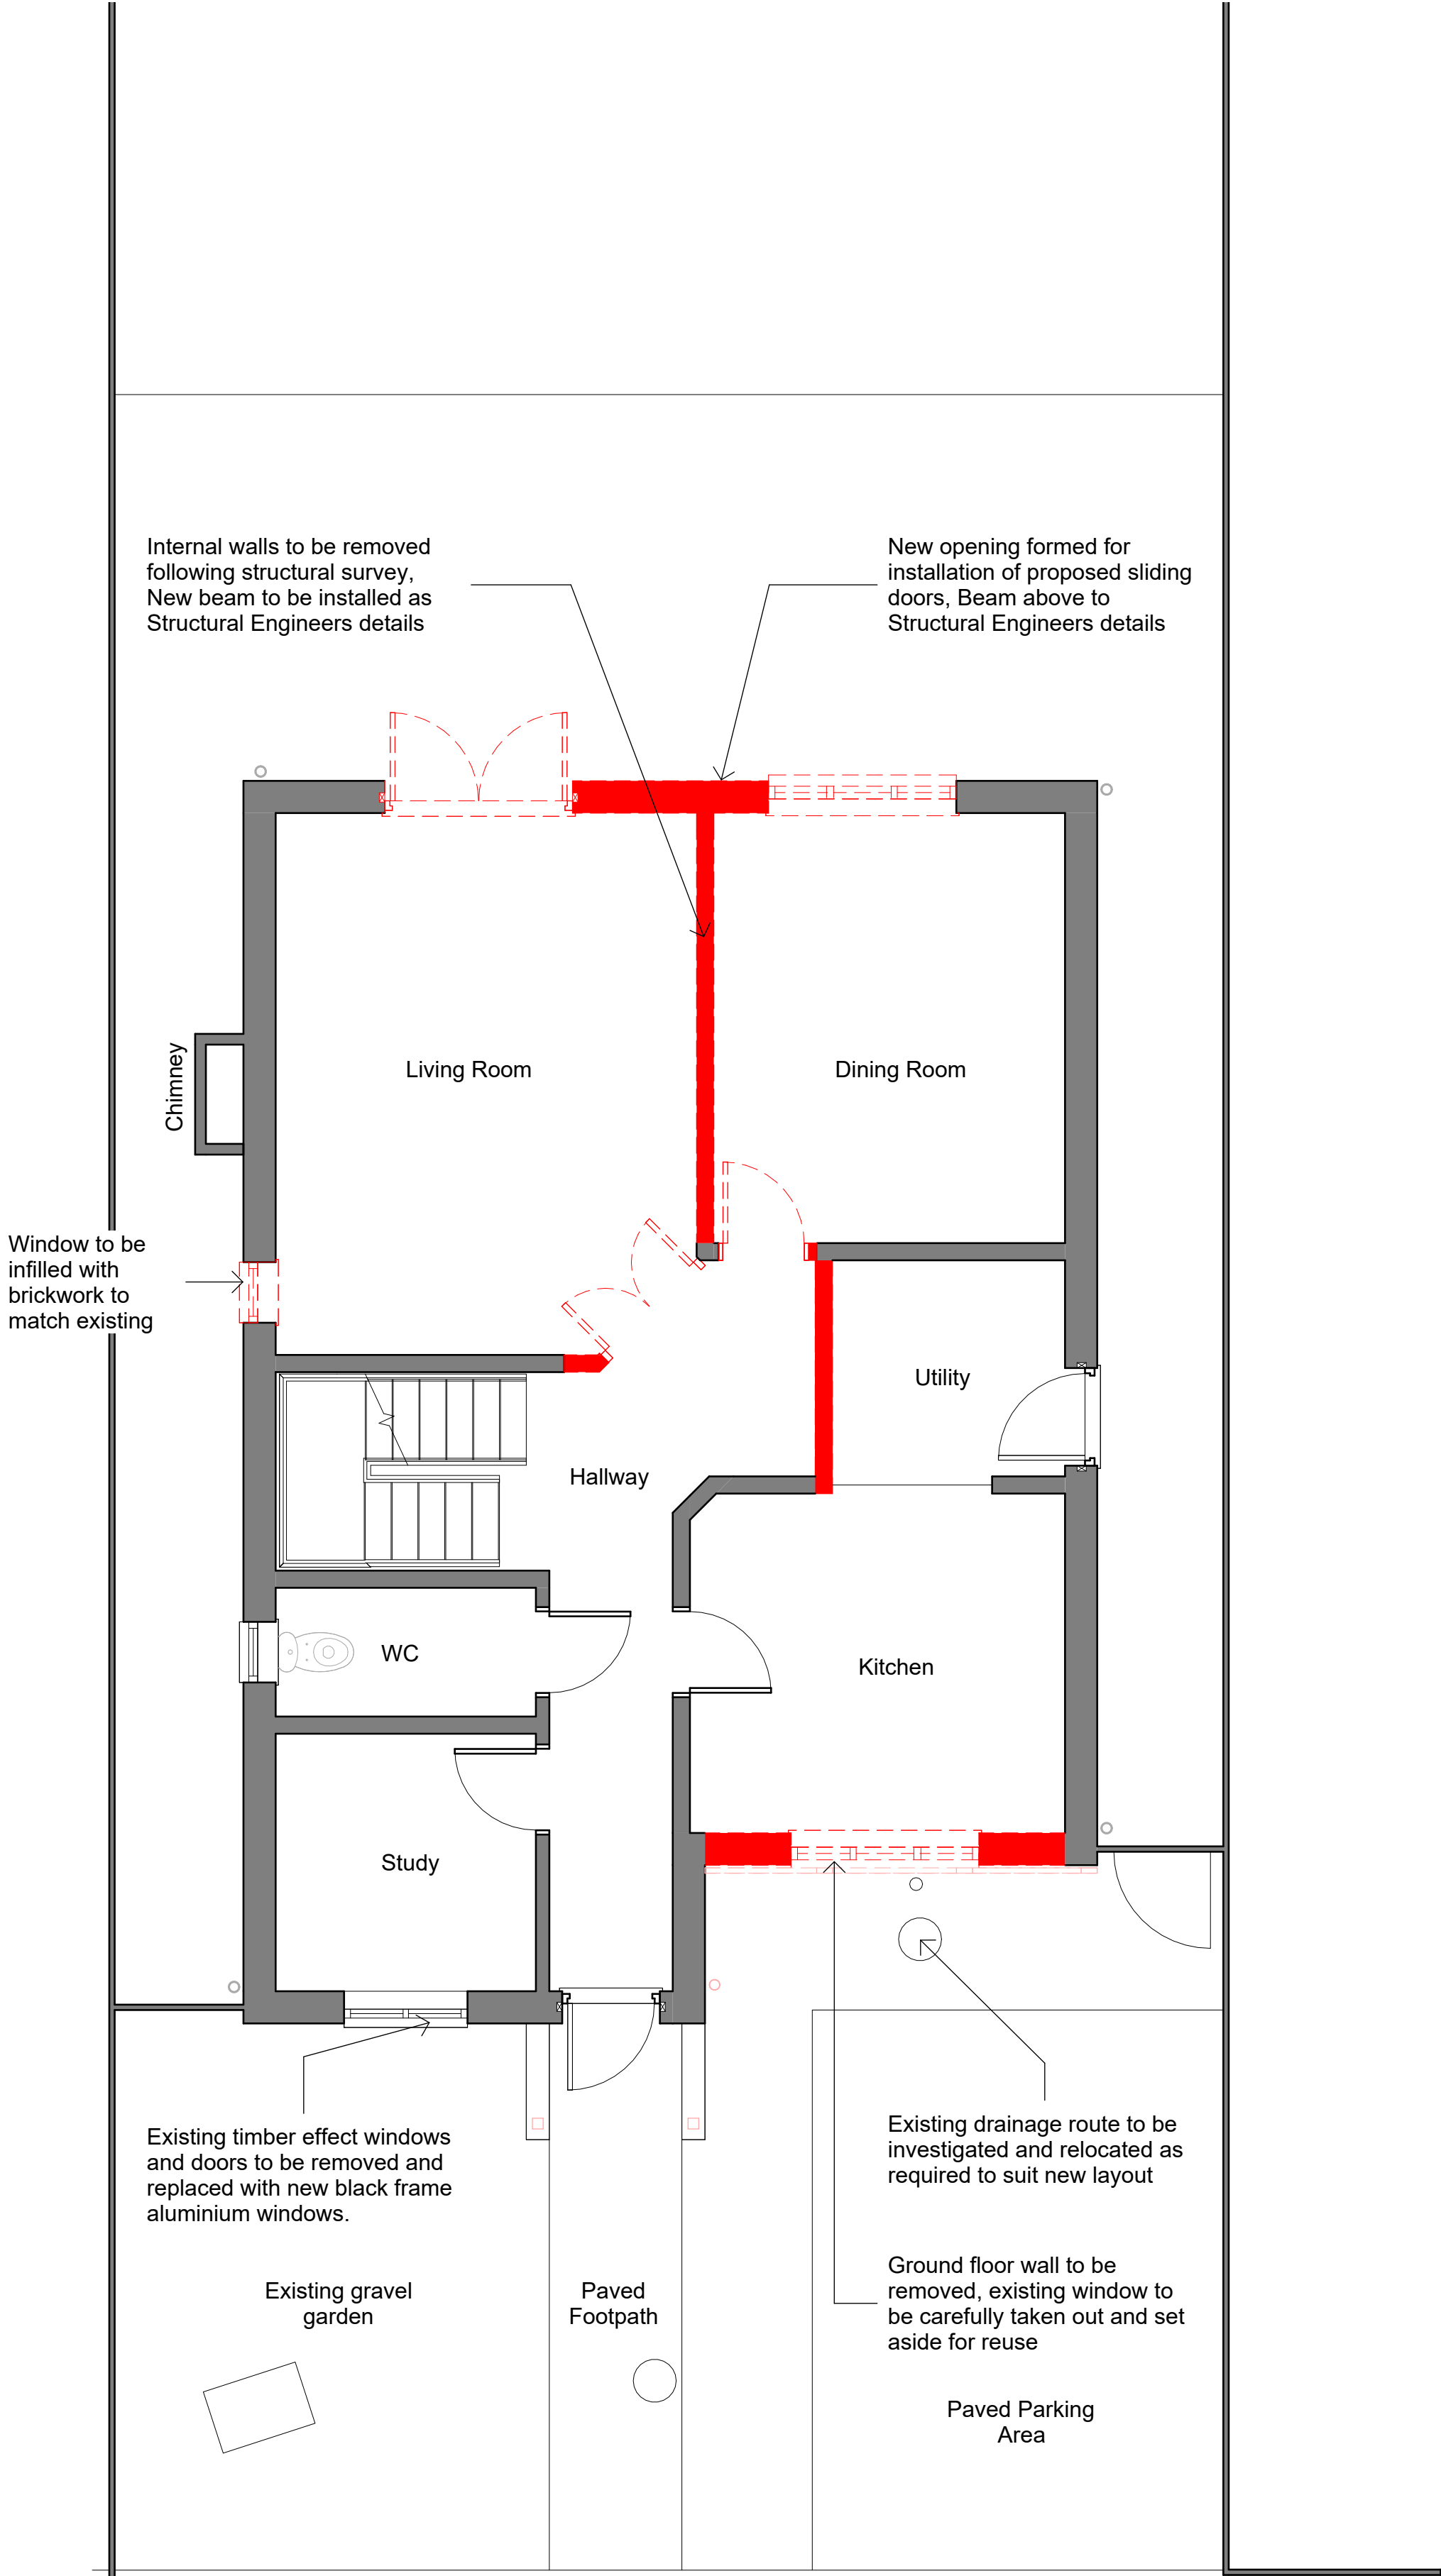

Existing First Floor Plan With Demolitions

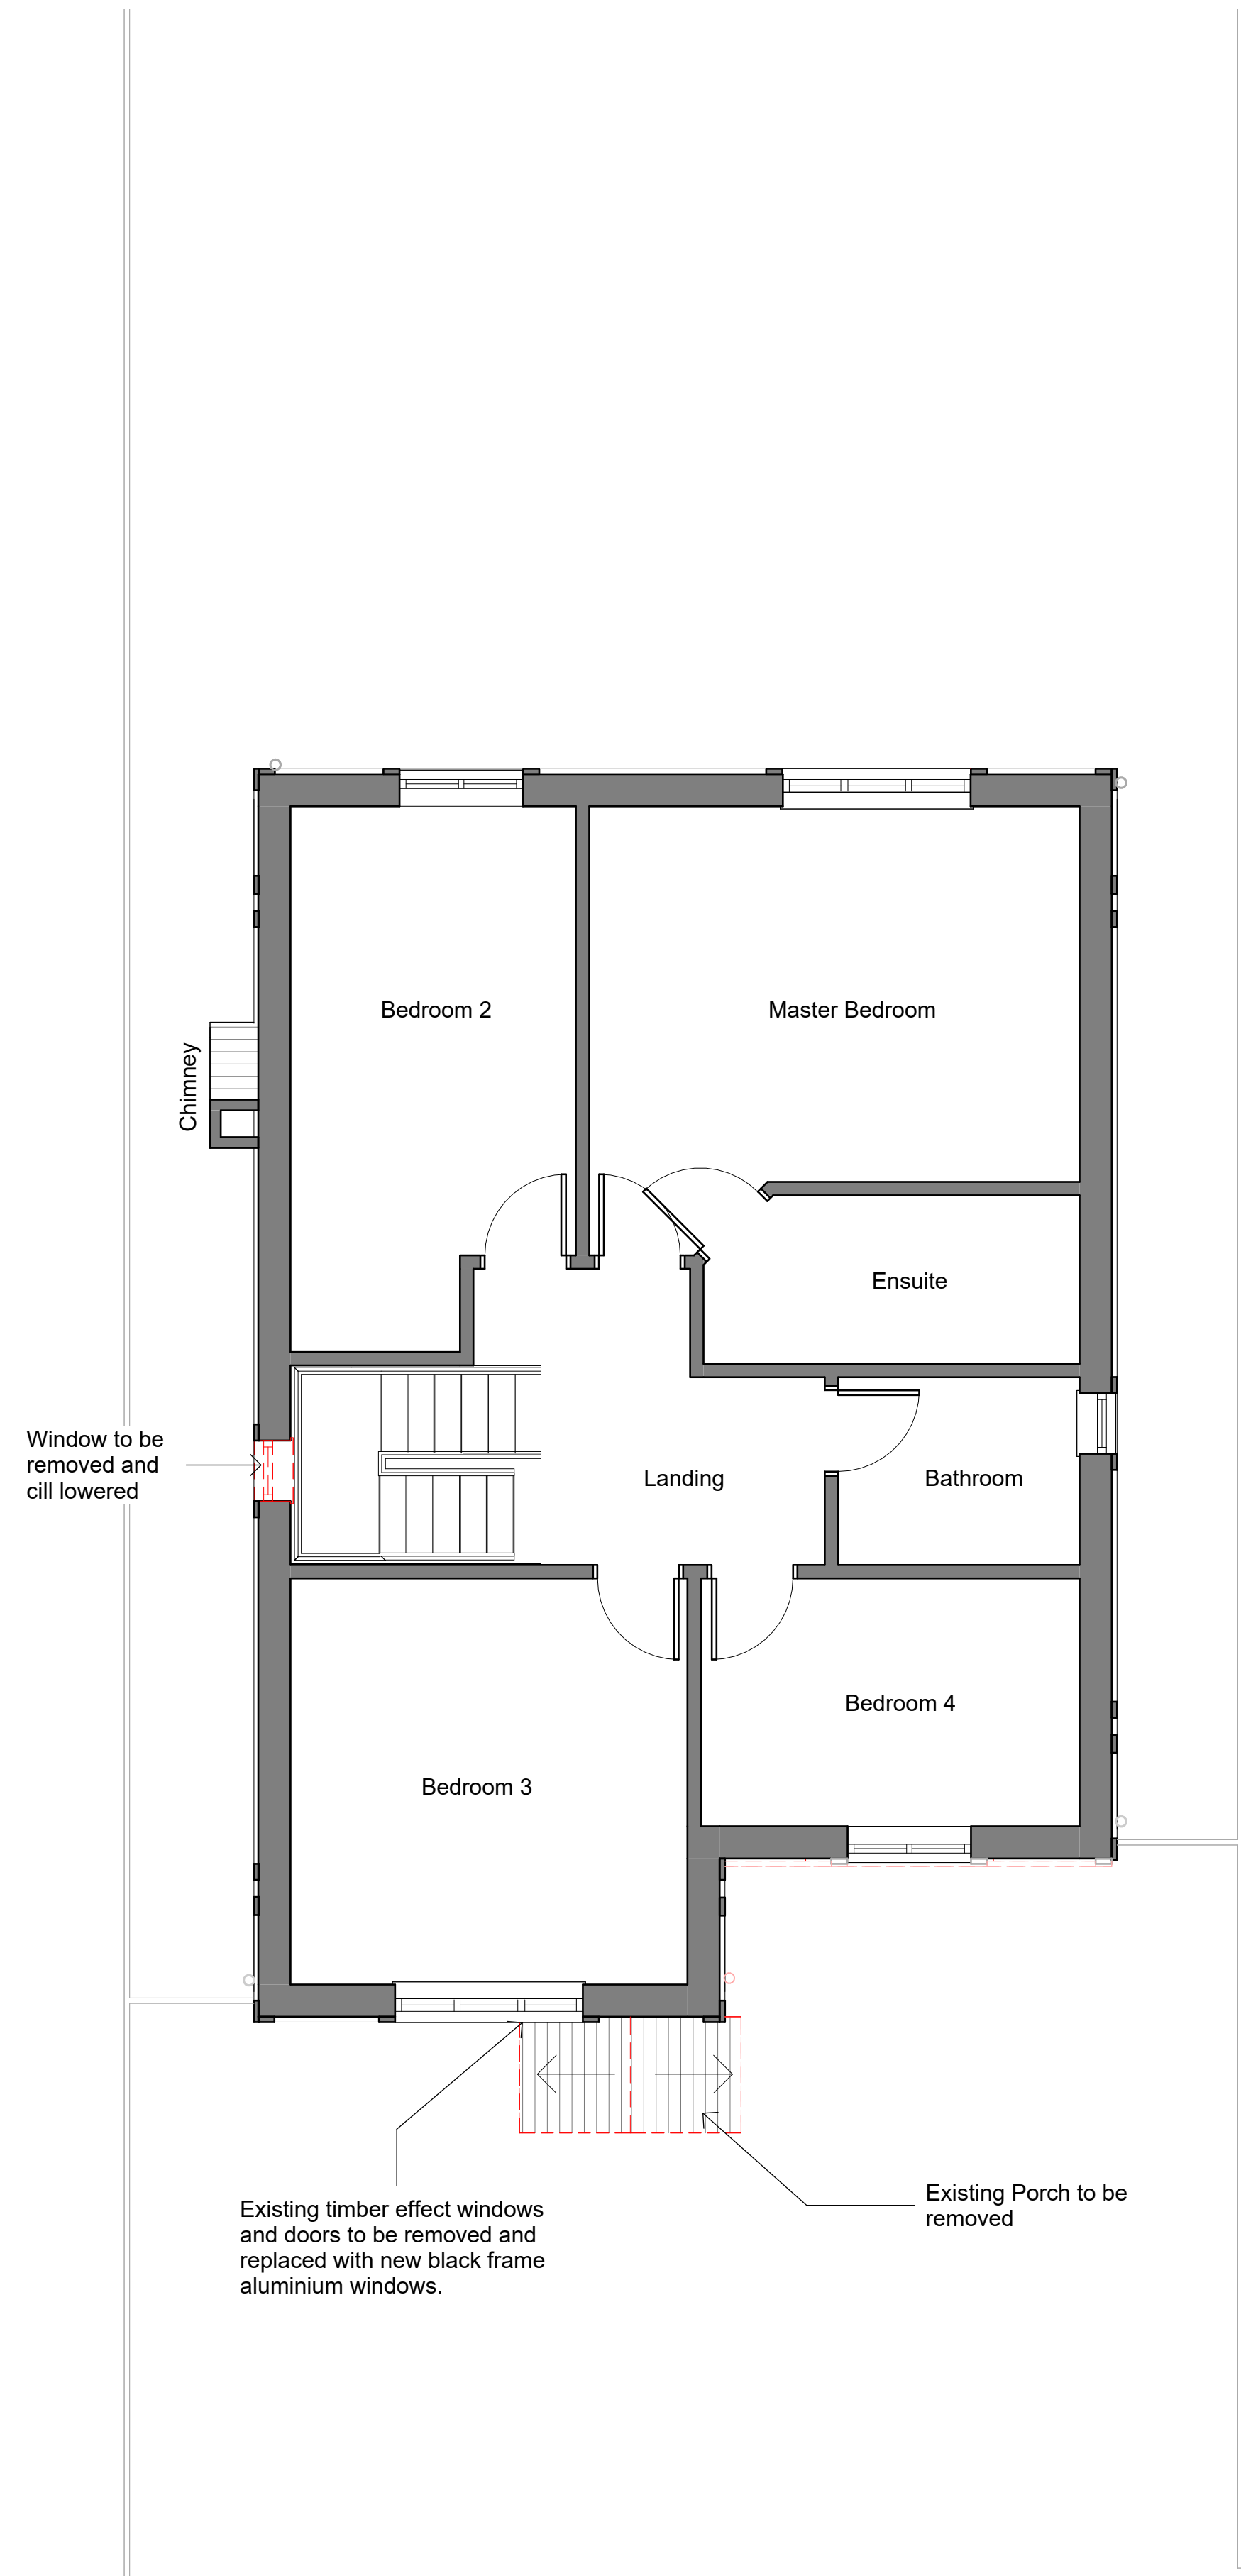

Existing Roof Plan With Demolitions

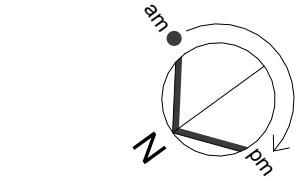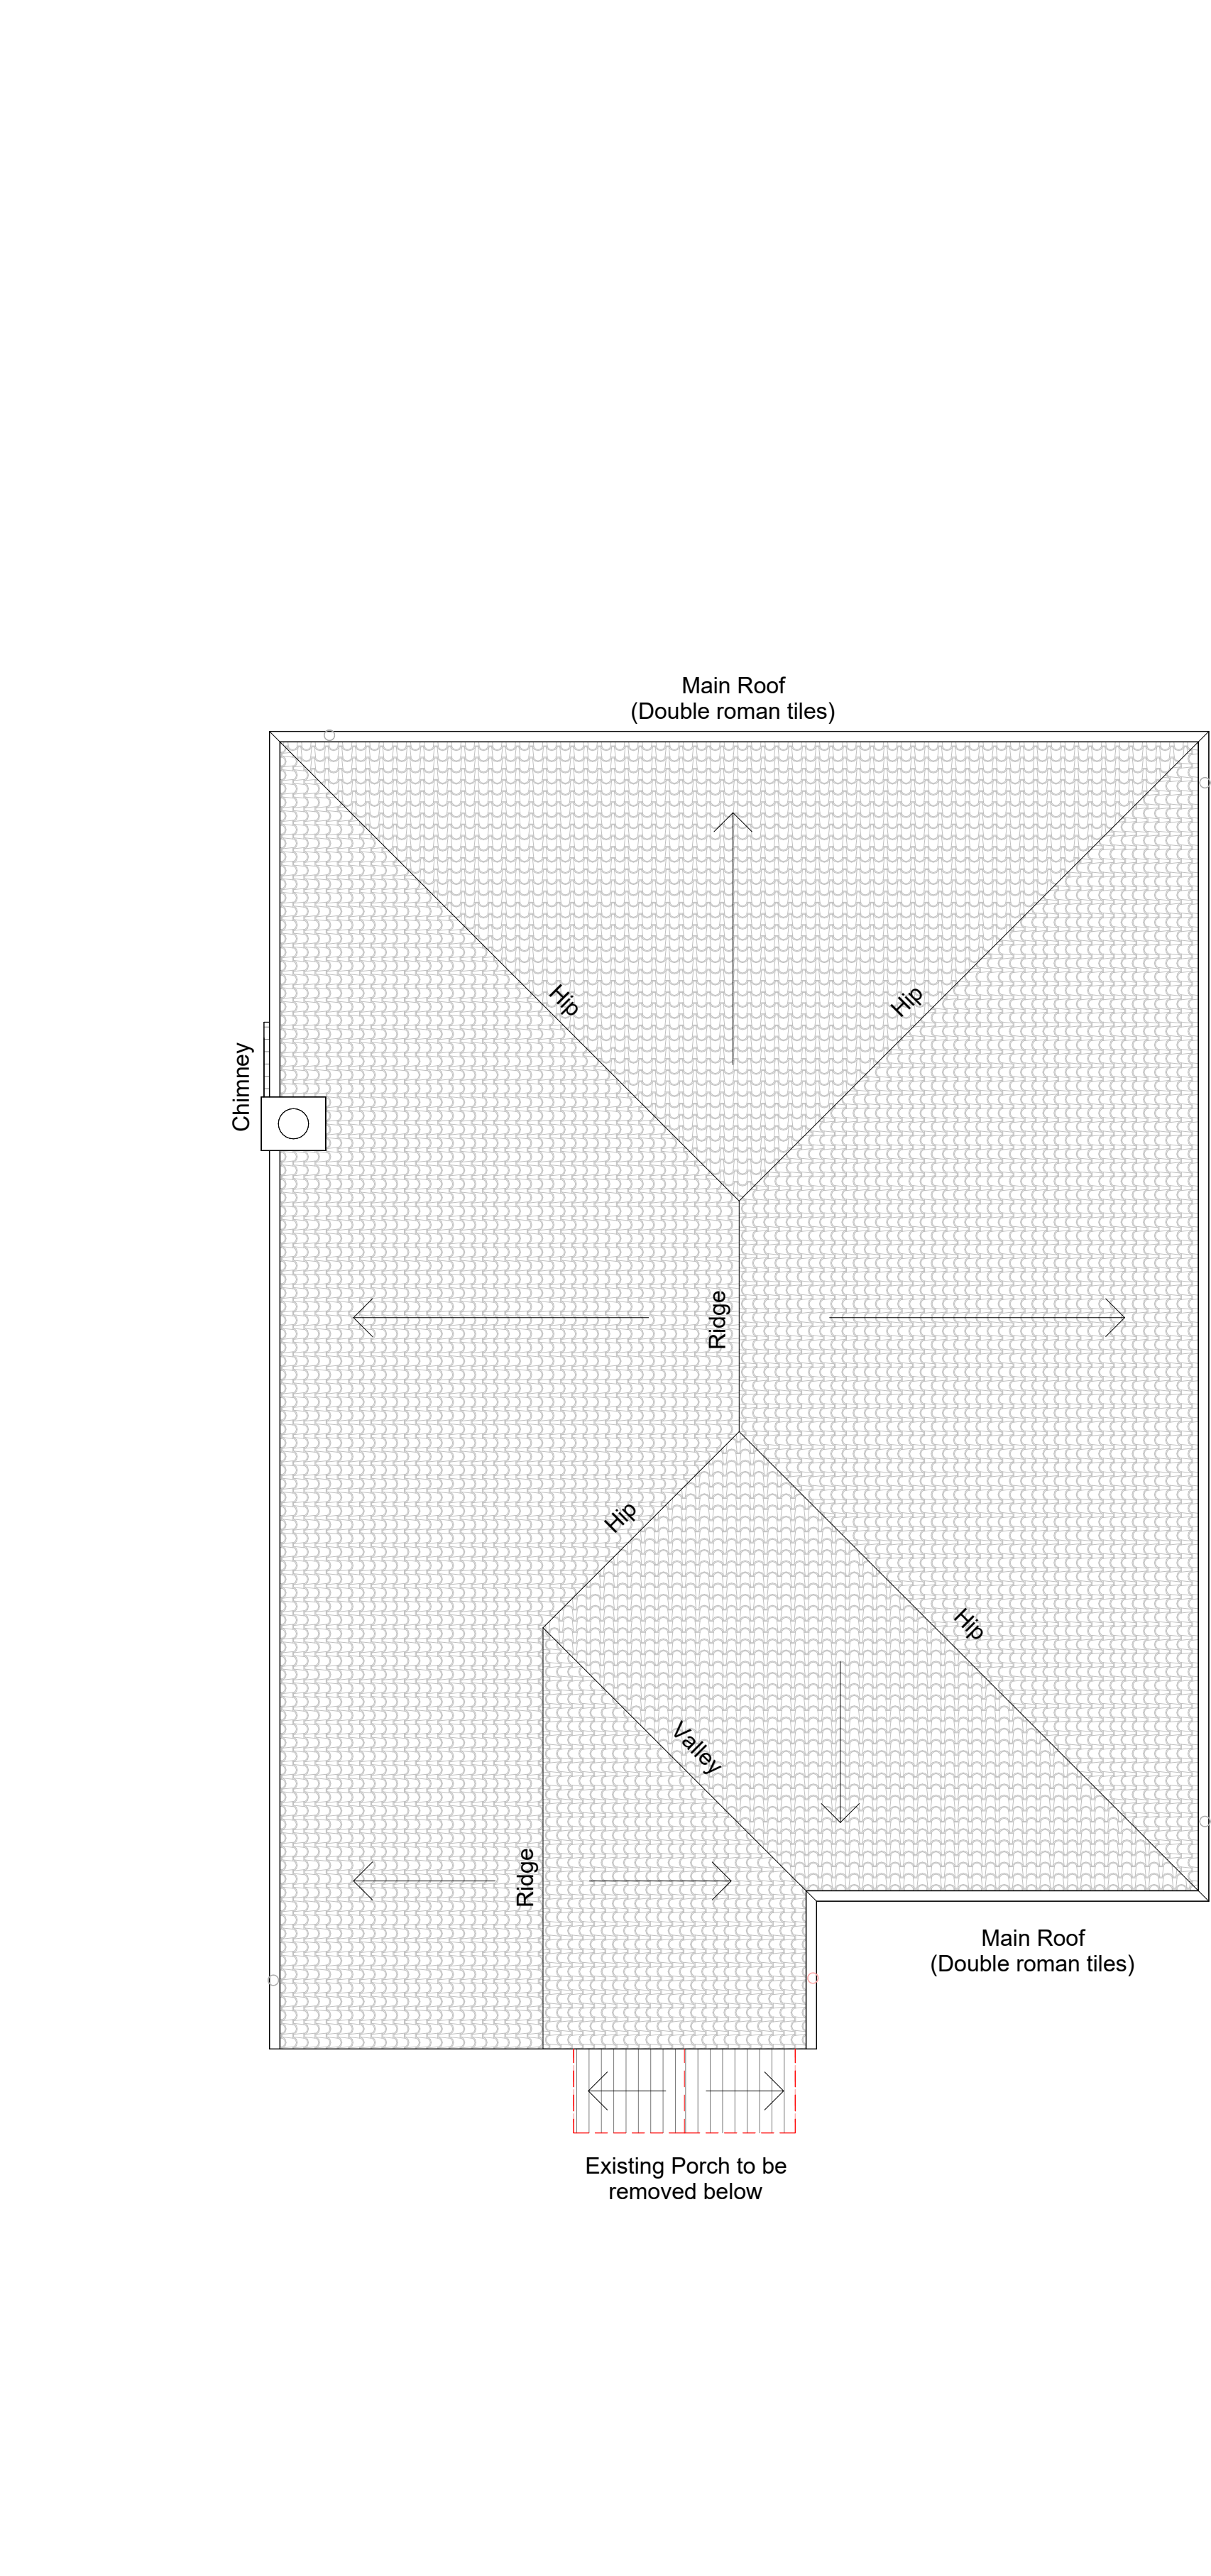

Drawing is for planning purposes only, not for construction.
This drawing is copyright ©

Scale
1 : 50@A1

Client
Chris and Kelly Price

Project
Frome Road, Southwick

Drawing Title
Existing Plans Showing Demolitions

Issue | Date | Revision notes | Dim | Chkd

TH TH

Number
P-02

Description
Work In Progress

Status | Revision
S0 - P01