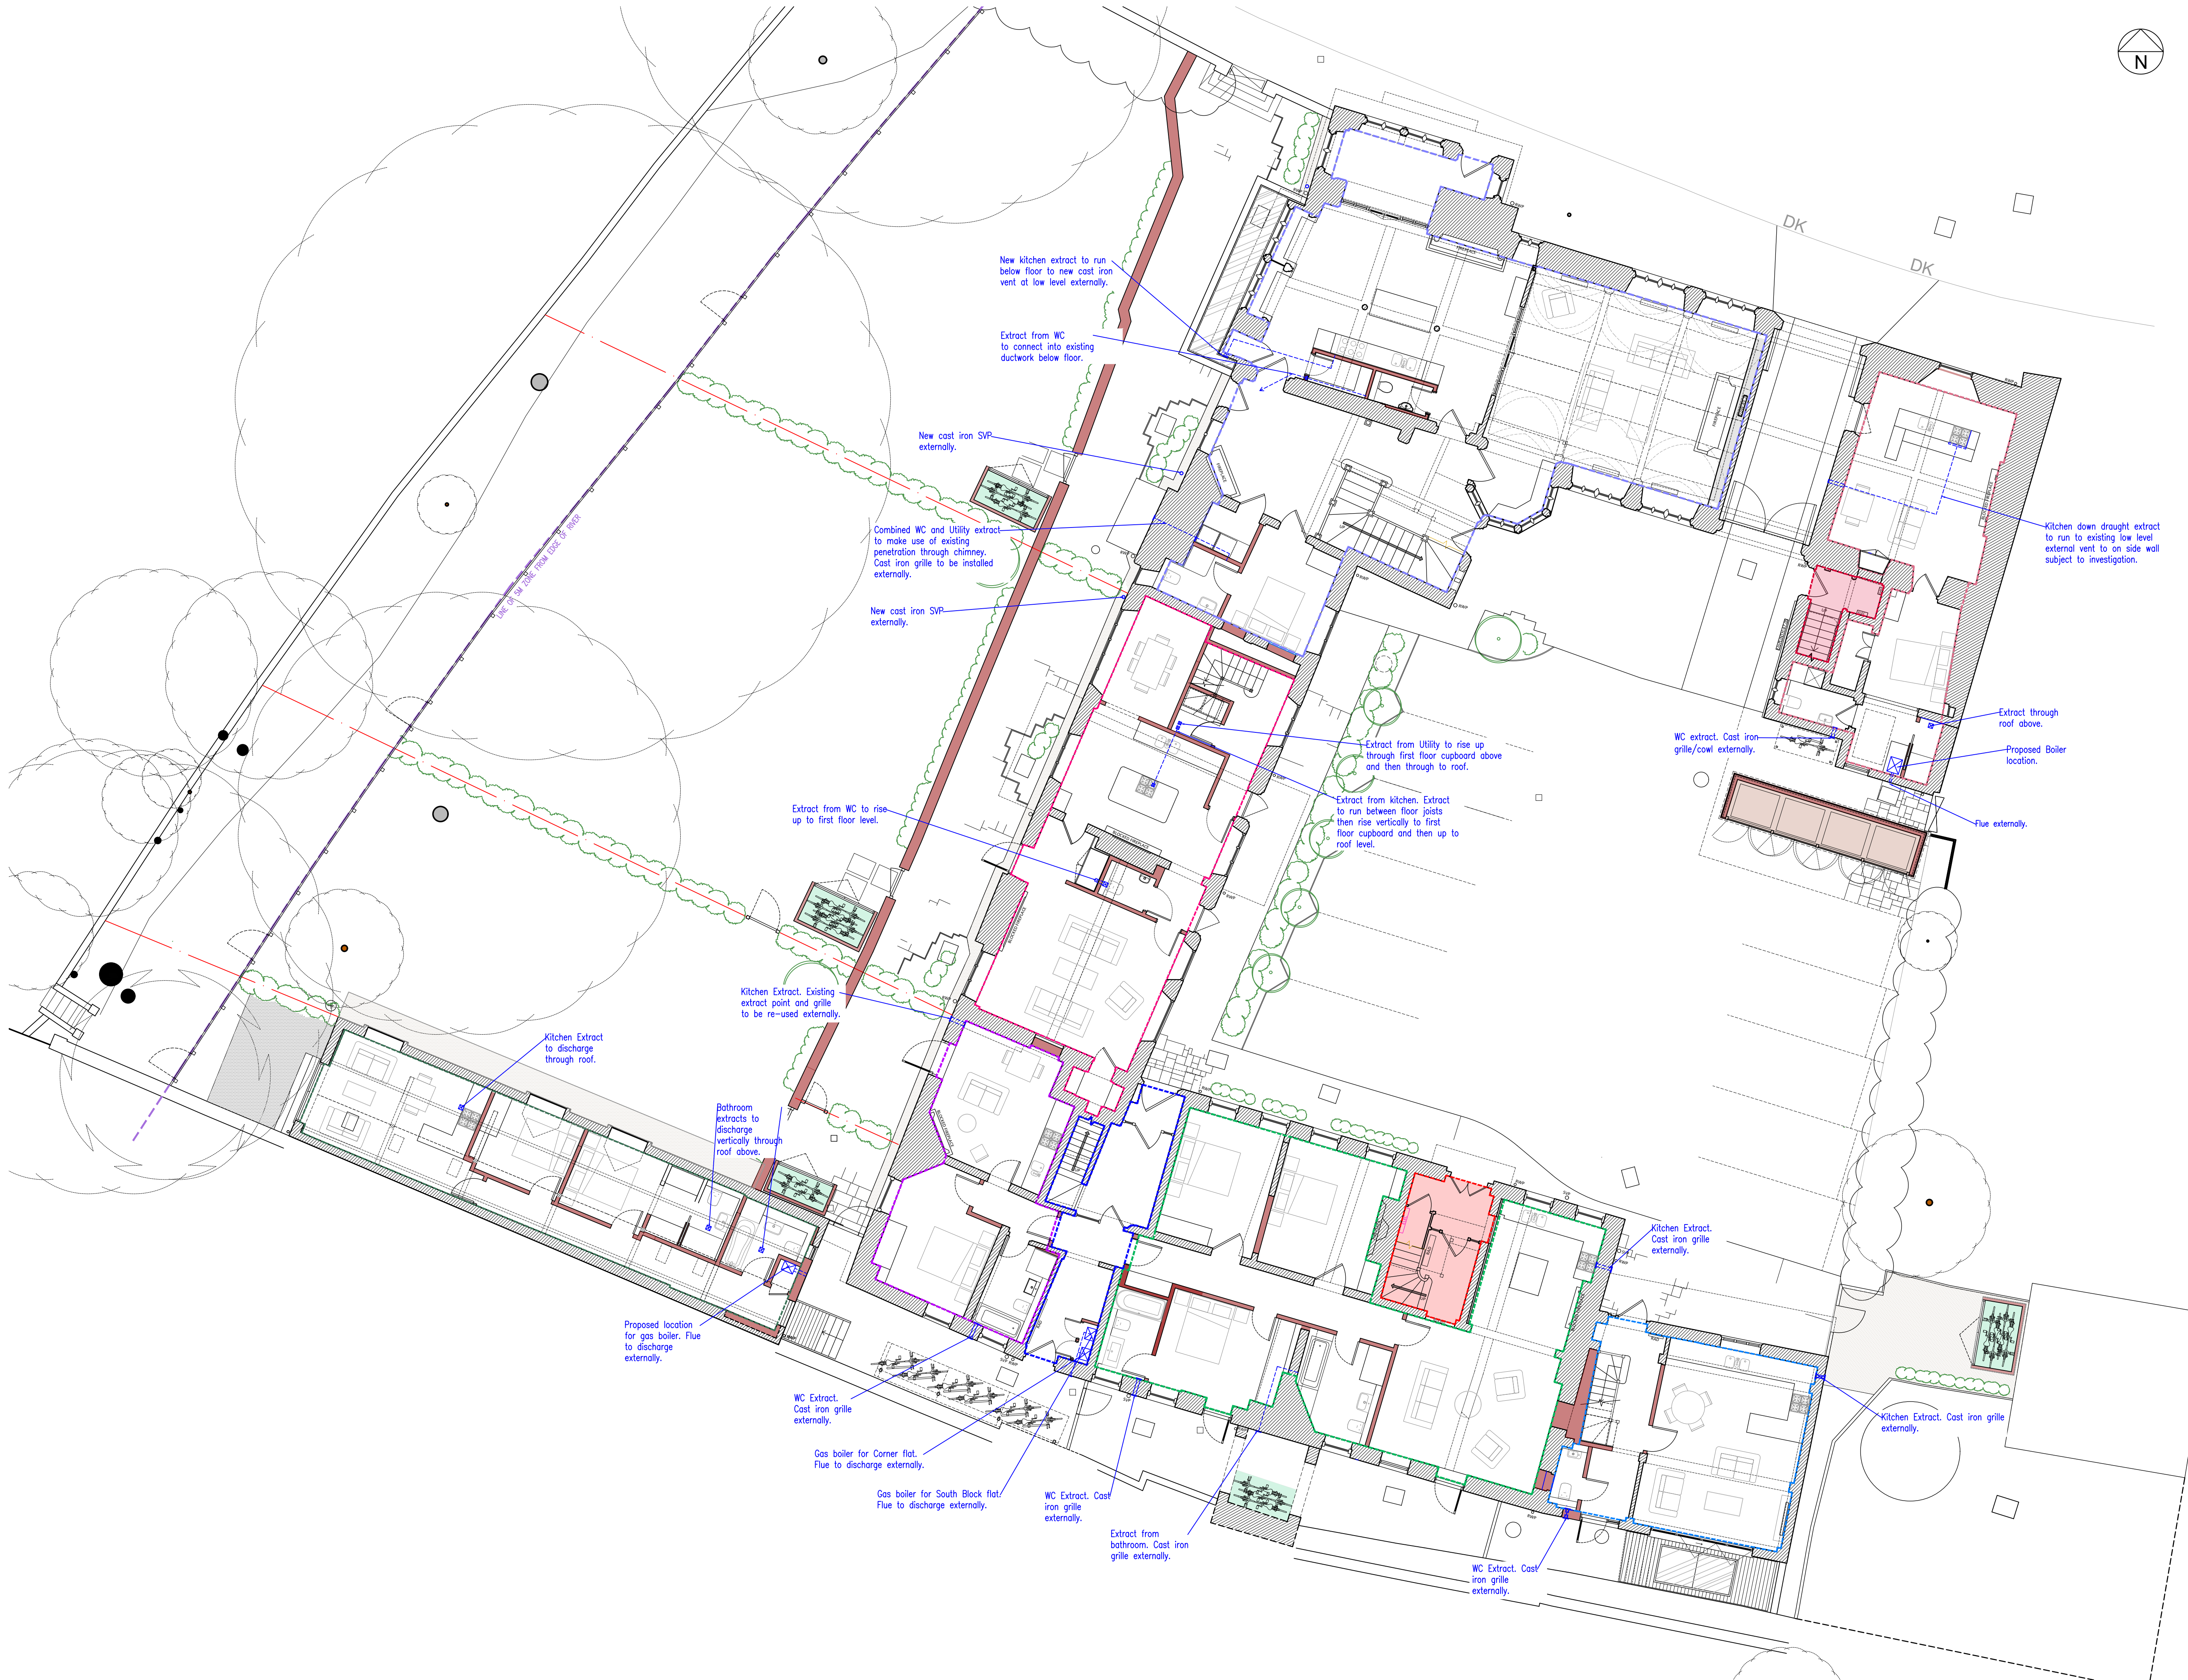


DRAWN BY MT
CHECKED
DRWG NO 8307/D045

THIS DRAWING MUST NOT BE SCALED AND ALL DIMENSIONS ARE TO BE CHECKED ON SITE BEFORE WORK IS COMMENCED. THE DESIGN AND DRAWING ARE THE COPYRIGHT OF THE CONSULTANTS AND MUST NOT BE USED OR REPRODUCED WITHOUT THEIR PERMISSION. ANY DISCREPANCIES ARE TO BE REPORTED IMMEDIATELY TO THE CONSULTANTS. ALL INFORMATION SHOWN ON THE DRAWING IS SUBJECT TO OBTAINING THE NECESSARY STATUTORY CONSENTS.

VENTILATION/DRAINAGE/SERVICES

PROPOSED NEW ACCOMMODATION:

- Tudor House
- River House
- South Block Corner Flat GF
- South Block Ground Floor
- South New Build
- Gatehouse Grd Floor Flat
- Boat House

COMMUNAL/CIRCULATION AREA:

- Communal/Circulation

EXISTING ACCOMMODATION RETAINED:

- Gatehouse Flat
- South Block Flat 2 Maisonette
- South Block Flat 1A
- South Block Flat 1B

NOTE
Service/Extract points shown in blue.
Drawings to be read in conjunction with
Proposed Plans_8307_D02, D03, D04.

A 24.06.26 Planning Issue.
REVISIONS

PLANNING

RADLEY HOUSE
PARTNERSHIP
CHARTERED ARCHITECTS

t. 01962842228
e. architects@radleyhouse.co.uk
w. www.radleyhouse.co.uk

20 Staple Gardens | Winchester | SO23 8SR

JOB | CHURCH HOUSE

DWG | PROPOSED GROUND FLOOR
PLAN_SERVICES

S | 1:100 @A1
D | May 2026 No. | 8307/D045RevA



PROPOSED GROUND FLOOR PLAN