

Plot Numbers:
AS: 18, 19, 29 & 34
OPP: 17




Front Elevation




Side Elevation




Rear Elevation

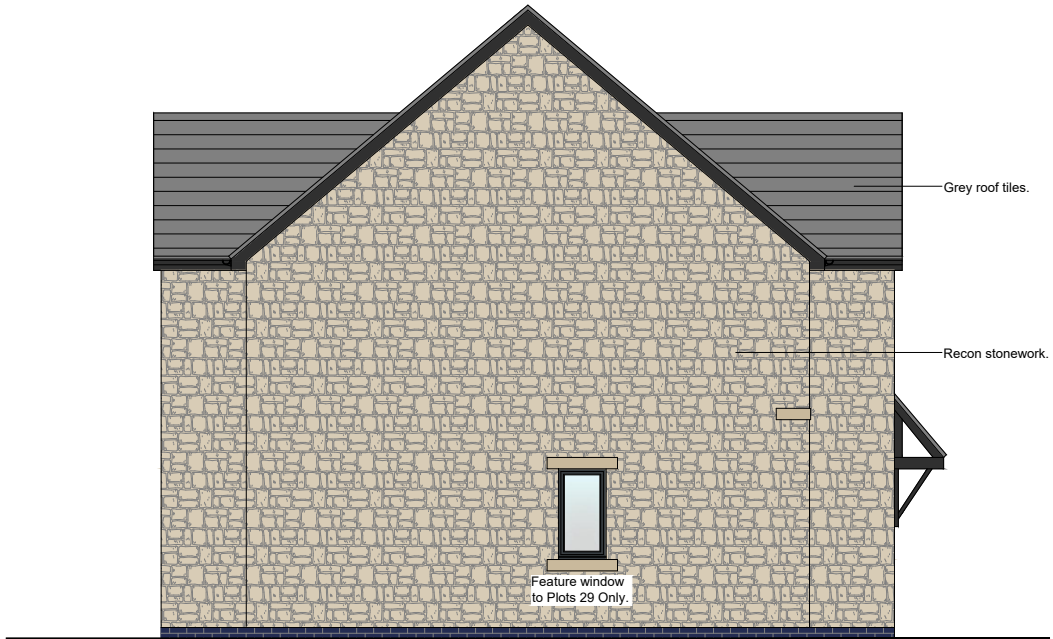


Side Elevation

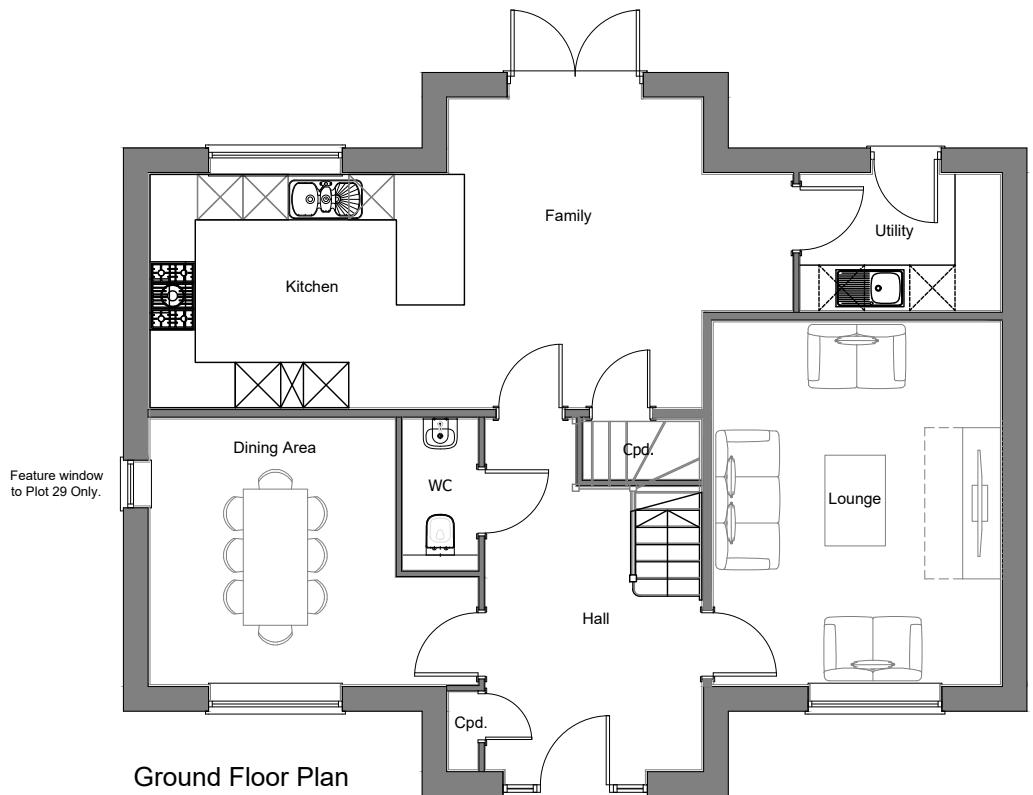

Ground Floor Plan
(Cherhill)

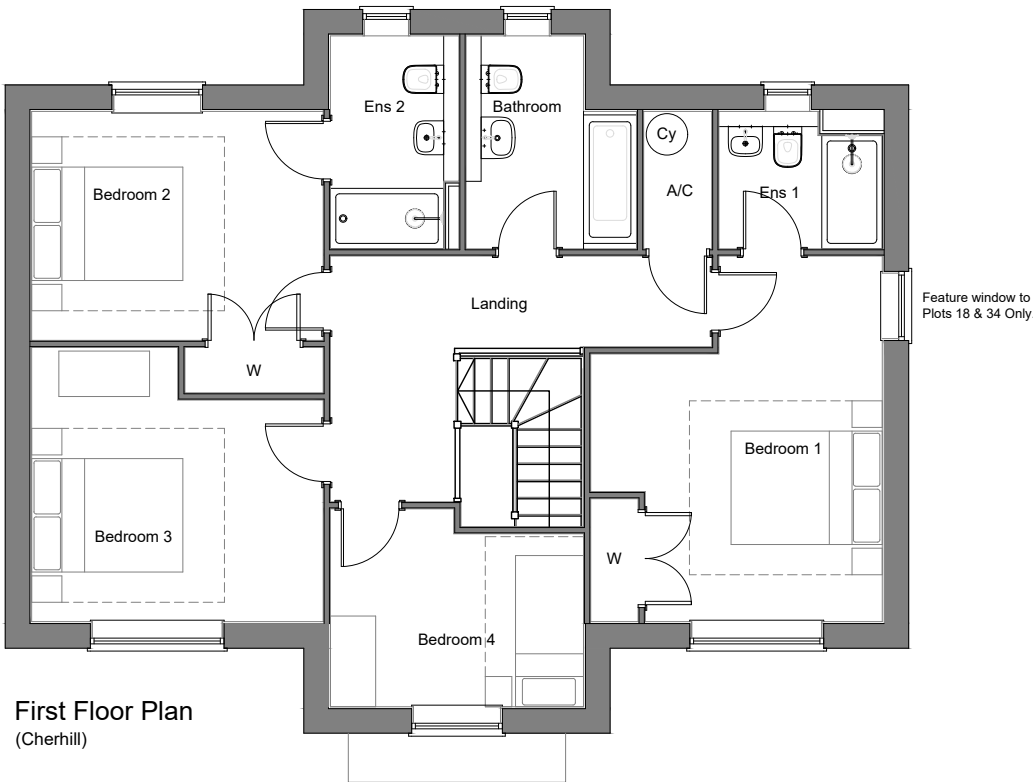

First Floor Plan
(Cherhill)

 

Note:
All rainwater goods to be black.
Fascia, soffits & bargeboards to be black.
Staffordshire Blue brick below DPC.

Floor Areas (Finished):
4 Bed, 7 Person
83.96m² Ground Floor
83.14m² First Floor
167.10m² Total

- All drawings are copyright
- Report all discrepancies to project administrator
- Do not scale drawing for construction purposes
- All dimensions to be checked on site

Project Title
**Uplands,
West Ashton Road,
Trowbridge,
BA14 6DW**

Client
Hills Homes Ltd

Ian Sullivan Architecture Ltd

101 Victoria Road, Swindon, Wiltshire SN1 3BD.
Tel/Fax: 01793 612663 - E-mail: ian.sullivan@btconnect.com

Drawing Title
HOUSETYPE - CHERHILL (stone) 'CH'

Job No
3164

Scale
1 : 100 @ A2

Drawn
CE


Chkd
ISA

Date
April 2026

Rev	Date	Description
B	23.04.2026	Updated in accordance with latest clients comments.
A	20.04.2026	Updated in accordance with latest clients comments.




Front Elevation

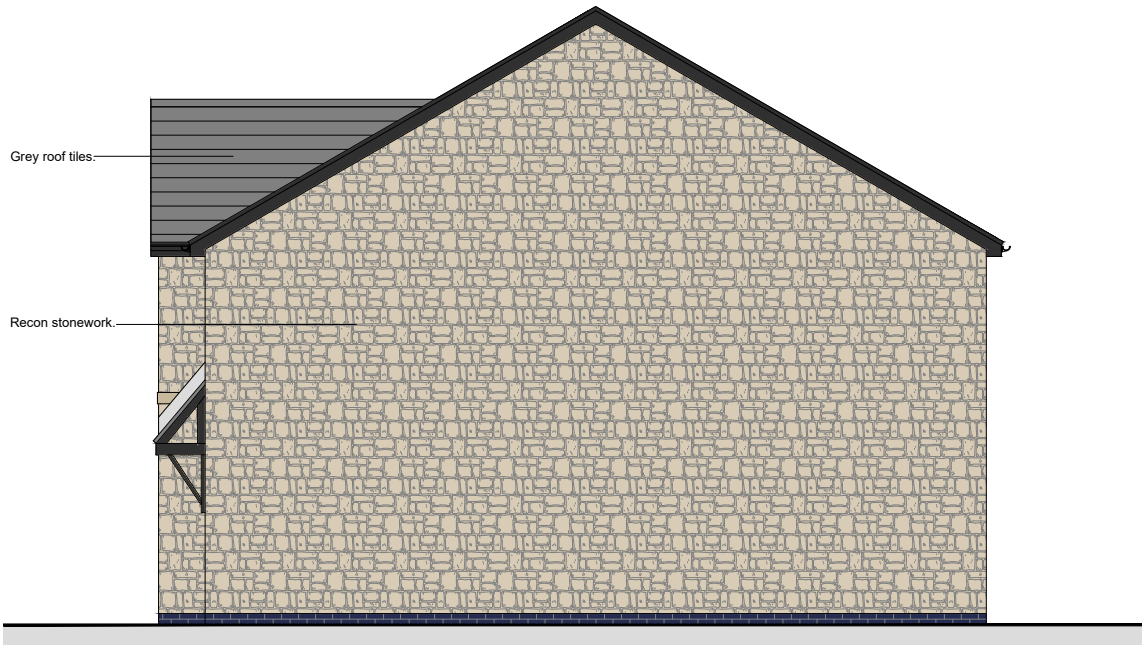


Side Elevation




Rear Elevation

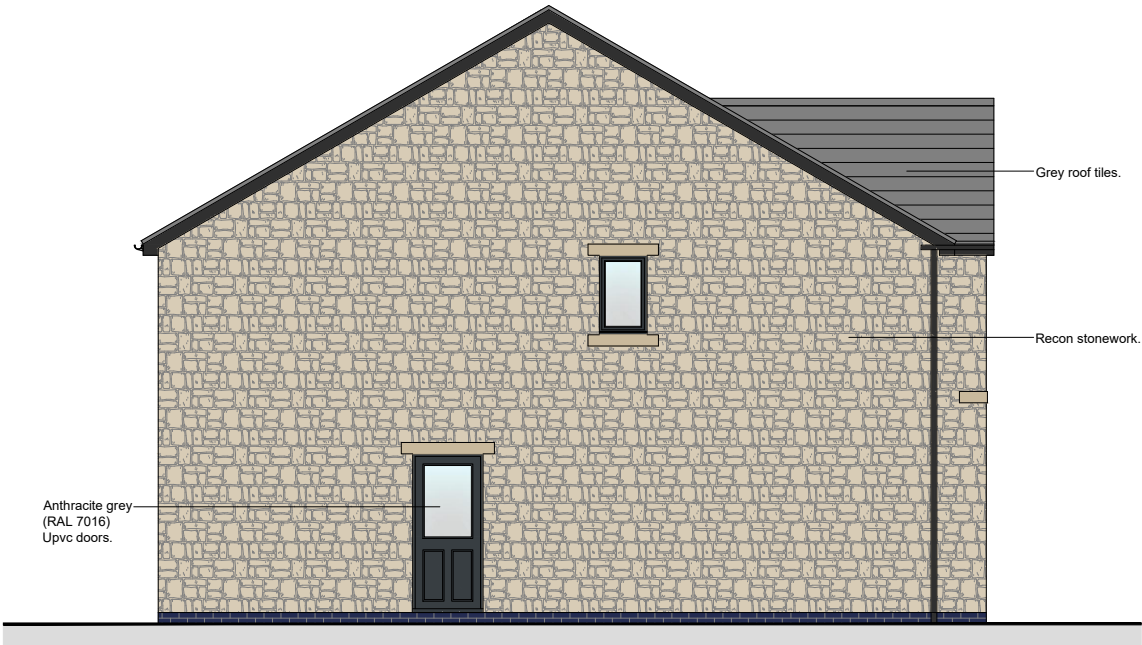

Side Elevation

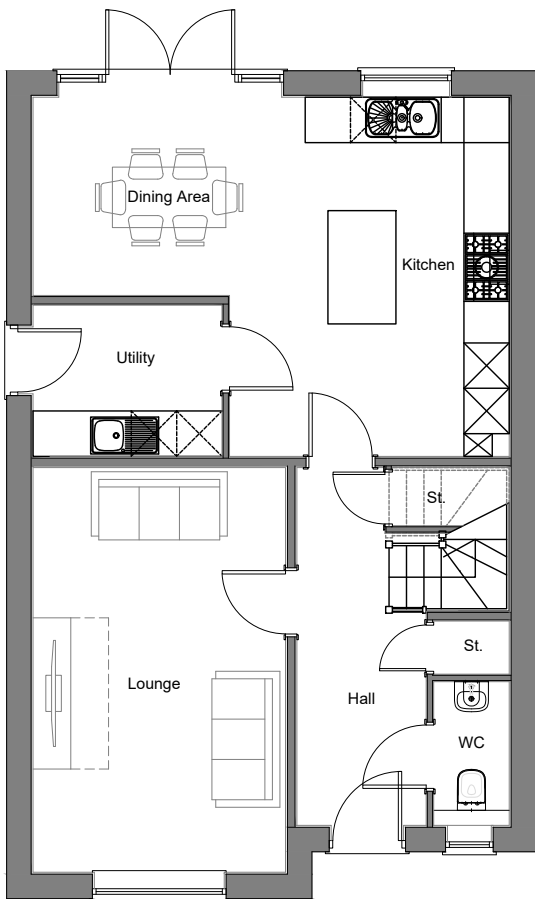

Ground Floor Plan
(Tisbury)

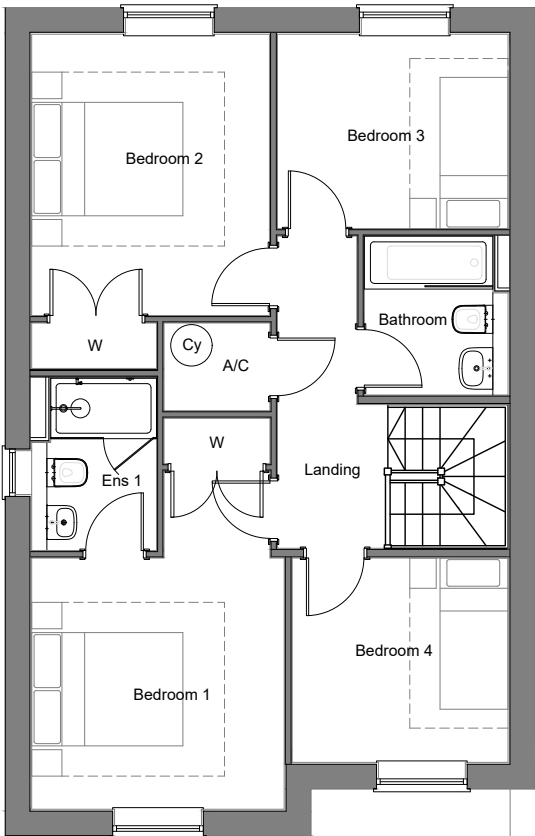


First Floor Plan
(Tisbury)

Note:
All rainwater goods to be black.
Fascia, soffits & bargeboards to be black.
Staffordshire Blue brick below DPC.

Floor Areas (Finished):
4 Bed, 6 Person
63.72m² Ground Floor
62.76m² First Floor
126.48m² Total

Rev	Date	Description
B	23.04.2026	Updated in accordance with latest clients comments.
A	20.04.2026	Updated in accordance with latest clients comments.

 

• All drawings are copyright • Report all discrepancies to project administrator • Do not scale drawing for construction purposes • All dimensions to be checked on site			
Project Title Uplands, West Ashton Road, Trowbridge, BA14 6DW			
Client Hills Homes Ltd			
Drawing Title HOUSETYPE - TISBURY (stone) 'TI'			
Job No 3164	Drawing No 161	Scale 1 : 100 @ A2	Rev B
Drawn CE	Chkd ISA	Date April 2026	




Front Elevation




Side Elevation




Rear Elevation

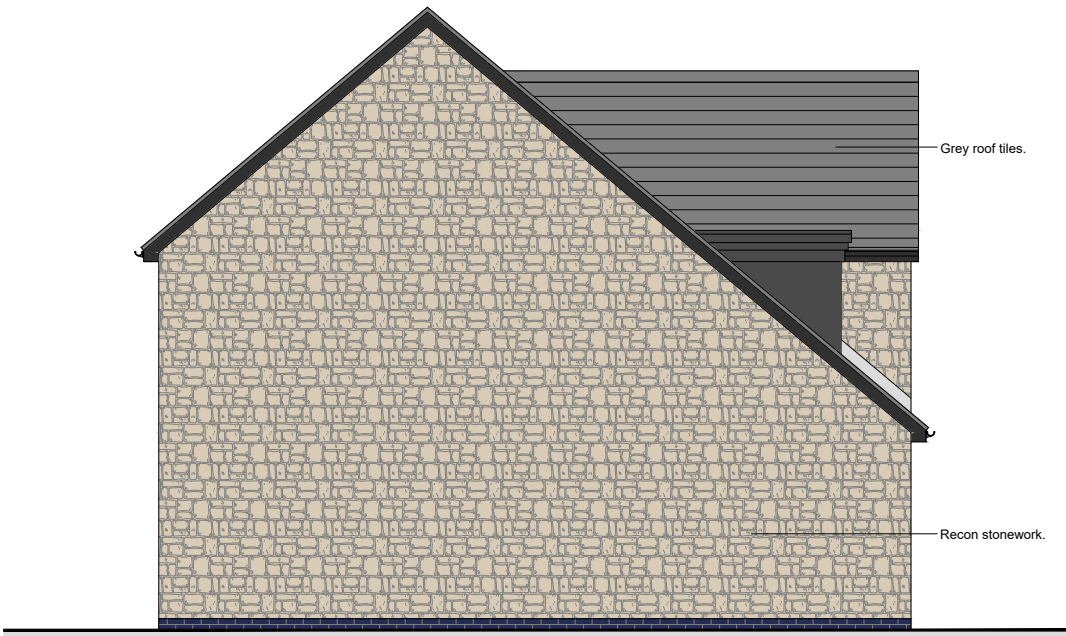

Side Elevation

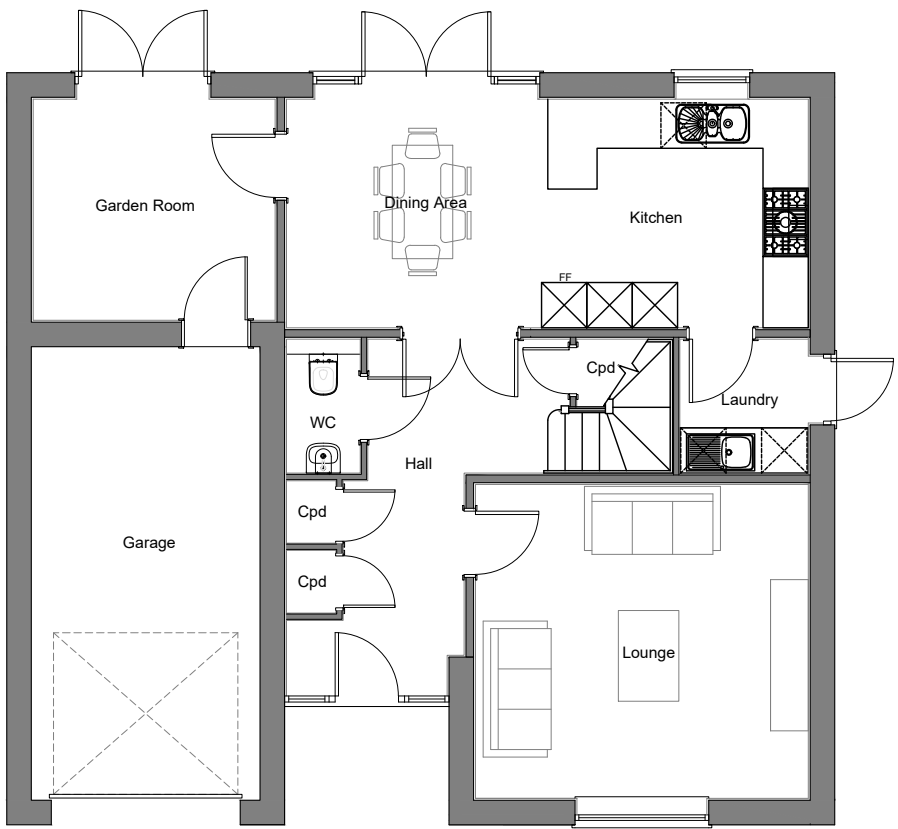

Ground Floor Plan
(Foxley)

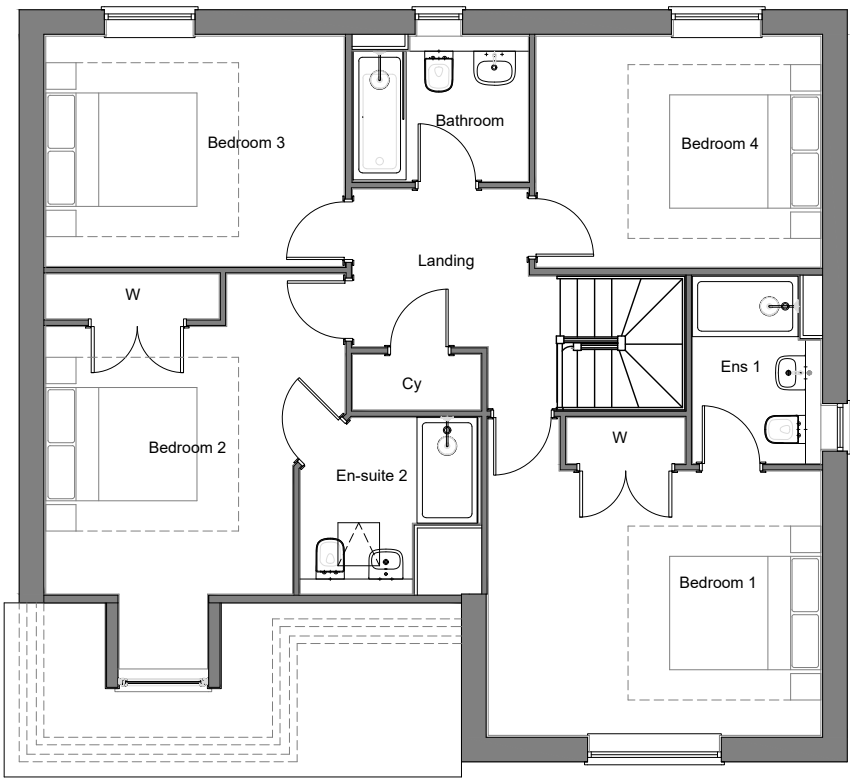

First Floor Plan
(Foxley)

Note:
All rainwater goods to be black.
Fascia, soffits & bargeboards to be black.
Staffordshire Blue brick below DPC.

Floor Areas (Finished):
4 Bed, 8 Person
71.39m² Ground Floor
85.06m² First Floor
156.45m² Total

• All drawings are copyright
• Report all discrepancies to project administrator
• Do not scale drawing for construction purposes
• All dimensions to be checked on site

Project Title
Uplands,
West Ashton Road,
Trowbridge,
BA14 6DW

Client
Hills Homes Ltd


Ian Sullivan Architecture Ltd

101 Victoria Road, Swindon, Wiltshire SN1 3BD.
Tel/Fax 01793 612663 - E-mail:- ian.sullivan@btconnect.com

Drawing Title
HOUSETYPE - FOXLEY (stone) 'FO'

Job No 3164 Drawing No 162 Rev B

Scale 1 : 100 @ A2 Drawn CE Chkd ISA Date April 2026

 

B	23.04.2026	Updated in accordance with latest clients comments.
A	20.04.2026	Updated in accordance with latest clients comments.
Rev	Date	Description

Plot Numbers:
AS: 6 & 7
OPP:




Front Elevation




Side Elevation




Rear Elevation

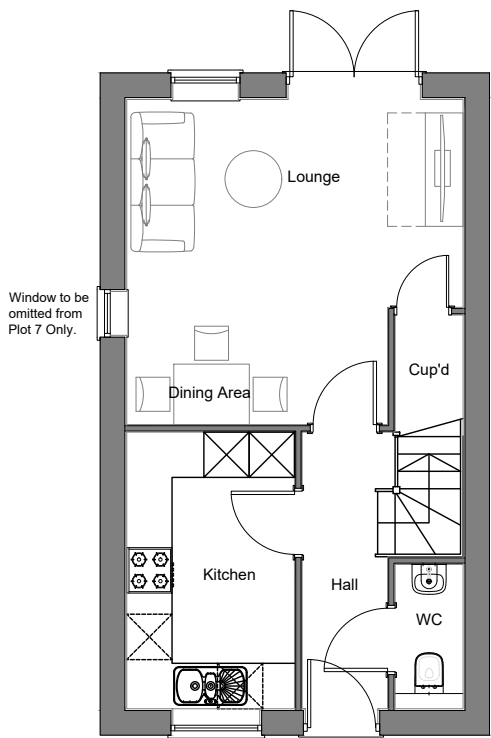

Ground Floor Plan
(Grafton 'Detached')

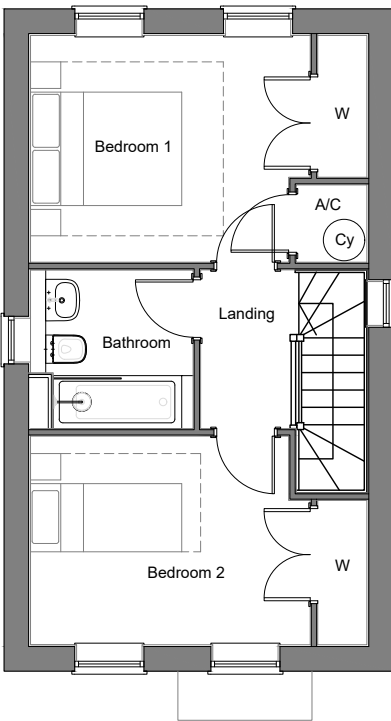

First Floor Plan
(Grafton 'Detached')

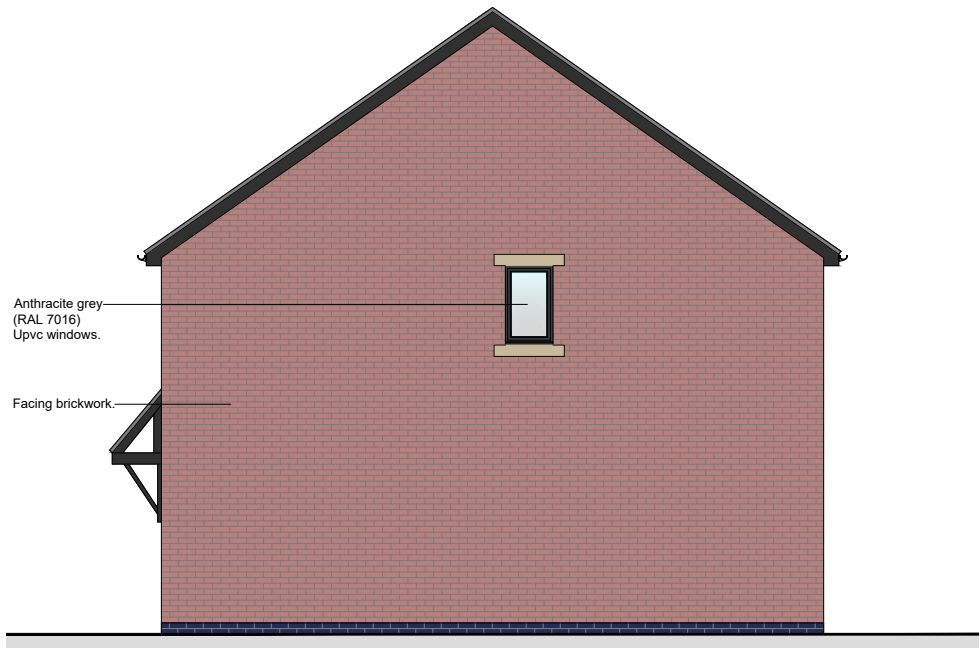


Side Elevation

Note:
All rainwater goods to be black.
Fascia, soffits & bargeboards to be black.
Staffordshire Blue brick below DPC.

Floor Areas (Finished):
2 Bed, 3 Person
36.41m² Ground Floor
35.87m² First Floor
72.28m² Total

B	23.04.2026	Updated in accordance with latest clients comments.
A	20.04.2026	Updated in accordance with latest clients comments.
Rev	Date	Description

 


- All drawings are copyright - Report all discrepancies to project administrator - Do not scale drawing for construction purposes - All dimensions to be checked on site			
Project Title Uplands, West Ashton Road, Trowbridge, BA14 6DW			
Client Hills Homes Ltd	Date April 2026	Drawn CE	Chkd ISA
Drawing Title HOUSETYPE - GRAFTON 'DET' (brick) 'GR'	Job No 3164	Drawing No 163	Rev B
Scale 1 : 100 @ A2		Tel/Fax 01793 612663 - E-mail- ian.sullivan@btconnect.com	


Plot Numbers:
AS: 1, 35 & 37
OPP: 2, 36 & 38




Front Elevation

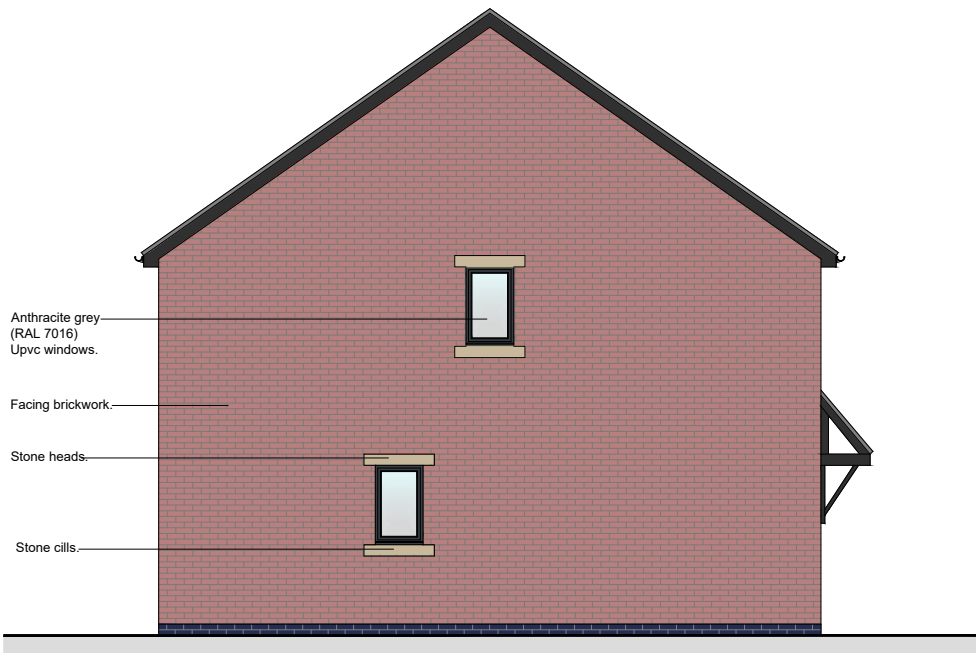


Side Elevation

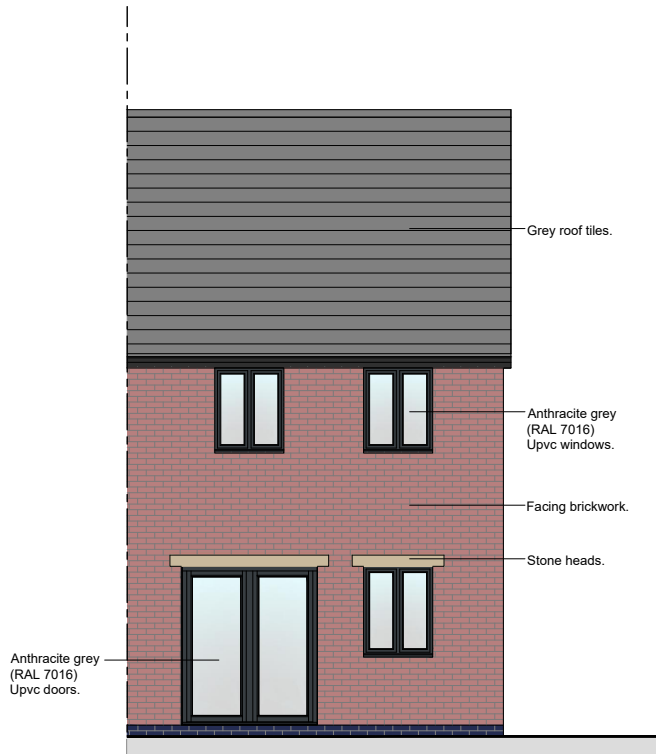

Rear Elevation

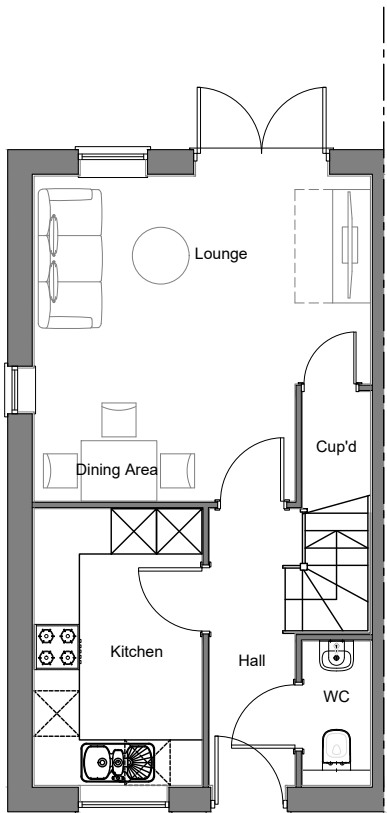

Ground Floor Plan
(Grafton 'End')

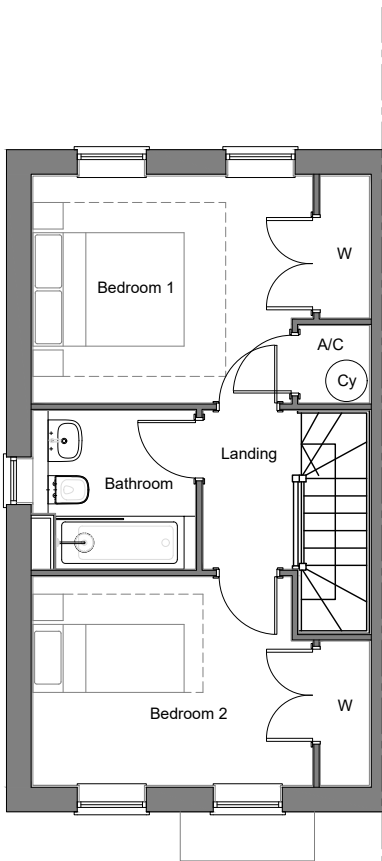


First Floor Plan
(Grafton 'End')

Note:
All rainwater goods to be black.
Fascia, soffits & bargeboards to be black.
Staffordshire Blue brick below DPC.

Floor Areas (Finished):
2 Bed, 3 Person
36.41m² Ground Floor
35.87m² First Floor
72.28m² Total

Rev	Date	Description
B	23.04.2026	Updated in accordance with latest clients comments.
A	20.04.2026	Updated in accordance with latest clients comments.

 


- All drawings are copyright - Report all discrepancies to project administrator - Do not scale drawing for construction purposes - All dimensions to be checked on site			
Project Title Uplands, West Ashton Road, Trowbridge, BA14 6DW			
Drawing Title HOUSETYPE - GRAFTON 'END' (brick) 'GR'			
Job No 3164	Drawing No 164	Rev B	
Client Hills Homes Ltd	Scale 1 : 100 @ A2	Drawn CE	Chkd ISA
		Date April 2026	

Plot Numbers:
AS: 3
OPP: 4




Front Elevation

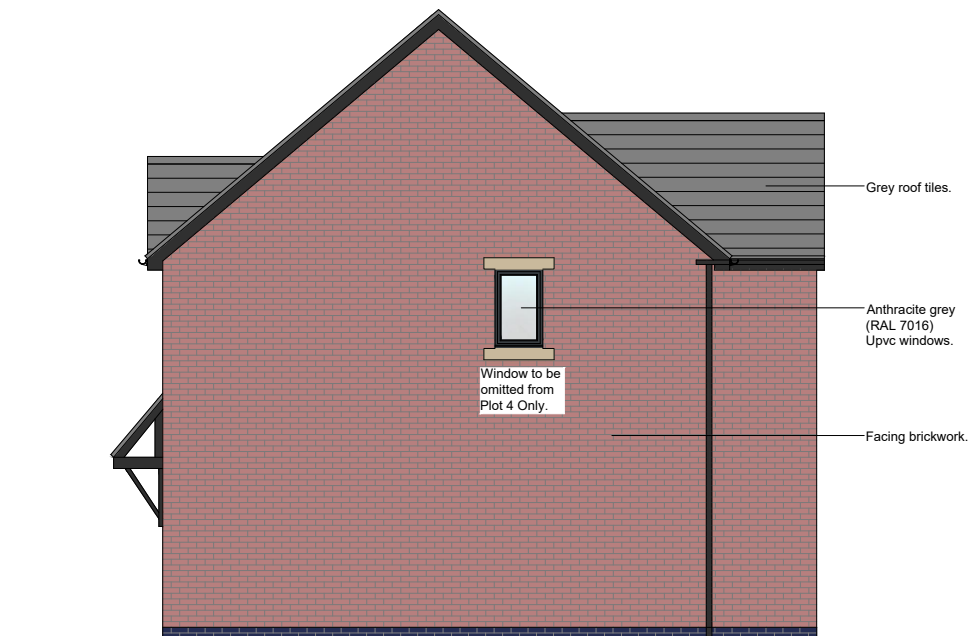


Side Elevation




Rear Elevation

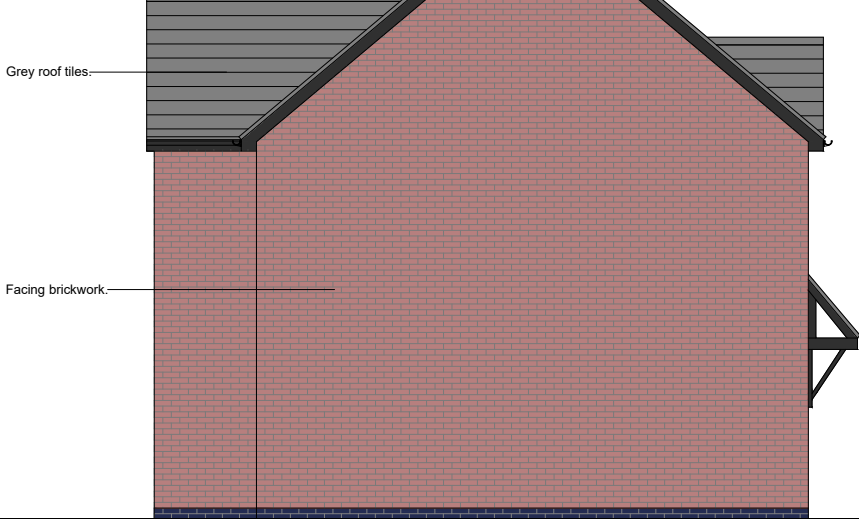

Side Elevation

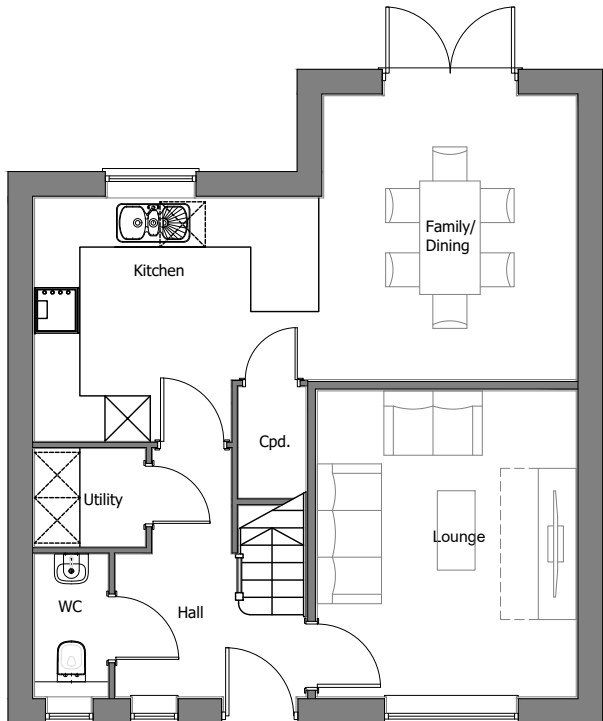

Ground Floor Plan (Milbourne)

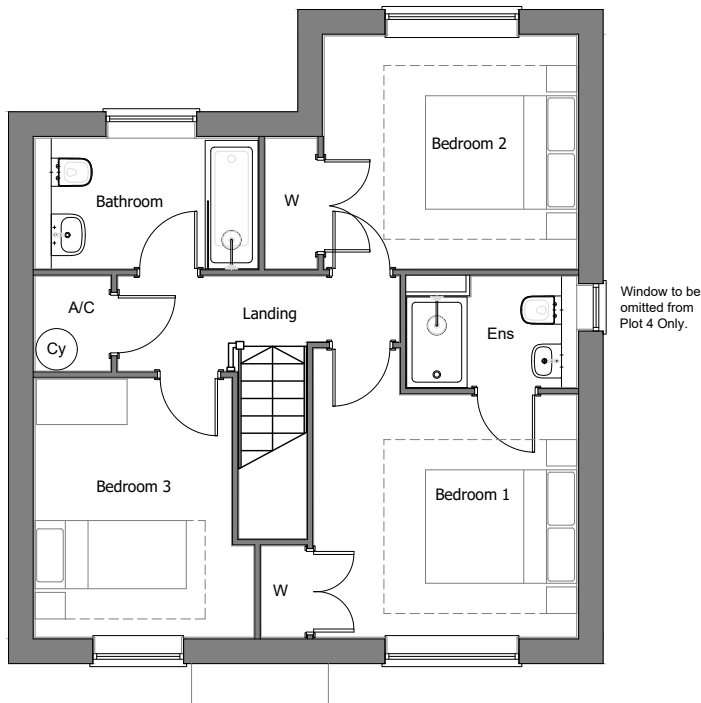

First Floor Plan
(Milbourne)

Note:
All rainwater goods to be black.
Fascia, soffits & bargeboards to be black.
Staffordshire Blue brick below DPC.

Floor Areas (Finished):
3 Bed, 5 Person
52.35m² Ground Floor
51.81m² First Floor
104.16m² Total

- All drawings are copyright
- Report all discrepancies to project administrator
- Do not scale drawing for construction purposes
- All dimensions to be checked on site

Ian Sullivan Architecture Ltd

Drawing Title
HOUSETYPE - MILBOURNE (brick) 'MI'

Job No	Drawing No	Rev
3164	165	B

Client
Hills Homes Ltd

Scale
1 : 100 @ A2


Drawn	Child	Date
CE	ISA	April 2026

B	23.04.2026	Updated in accordance with latest clients comments.
A	20.04.2026	Updated in accordance with latest clients comments.
Rate	Date	Description

Plot Numbers:
AS: 14, 15, 22 & 32
OPP: 16, 21 & 31




Front Elevation

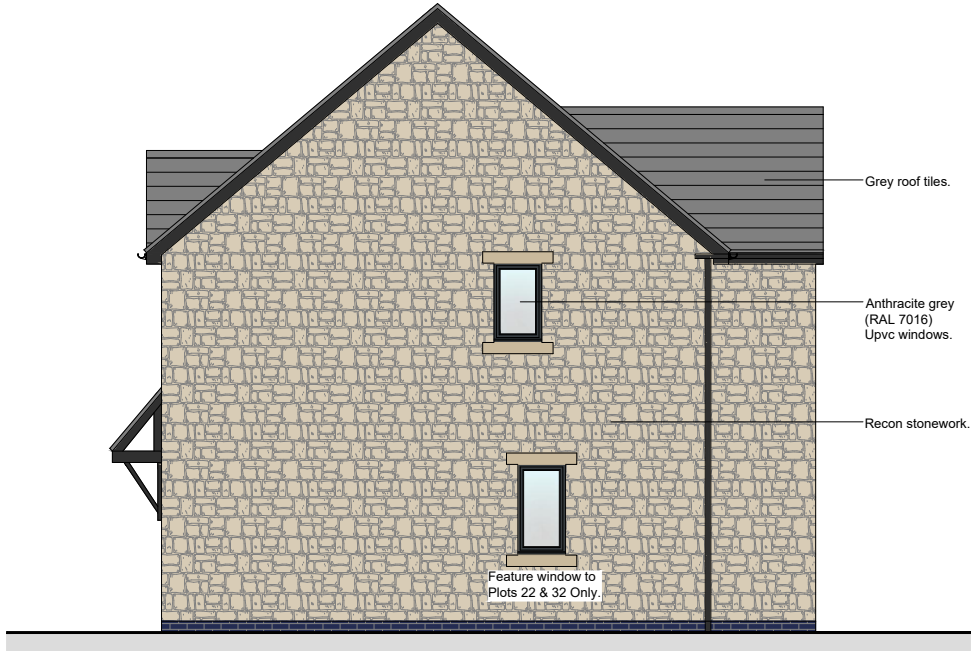


Side Elevation




Rear Elevation

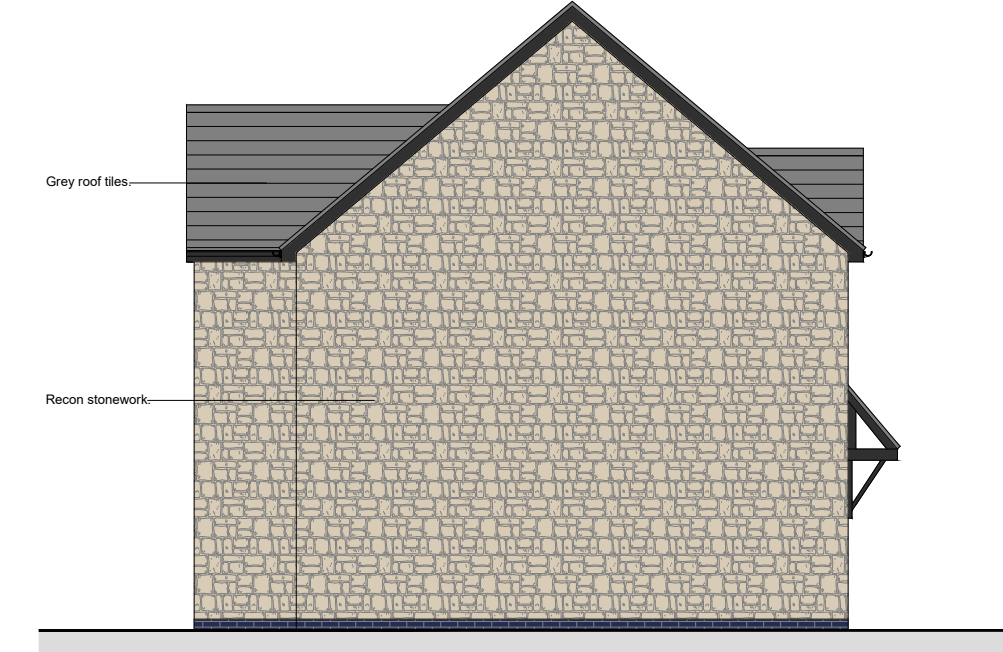

Side Elevation

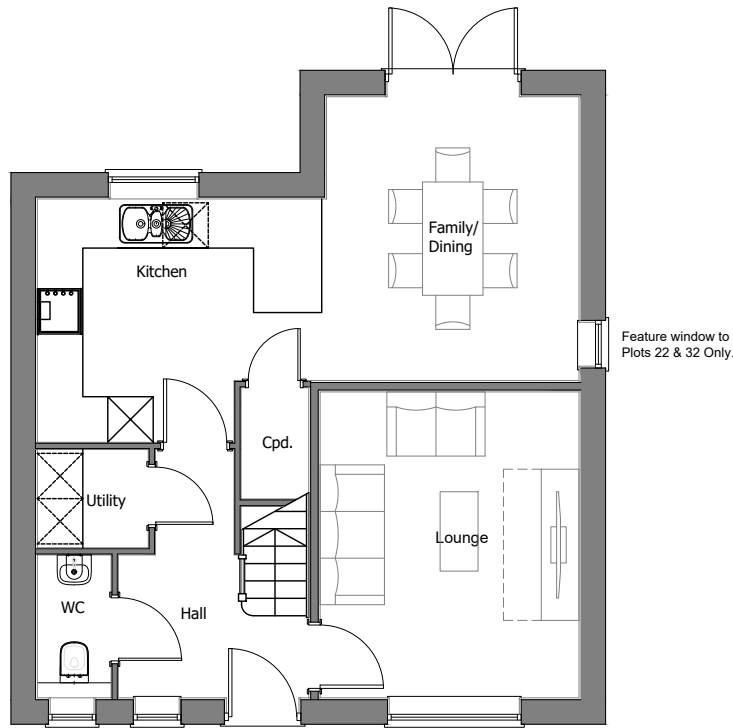

Ground Floor Plan
(Milbourne)

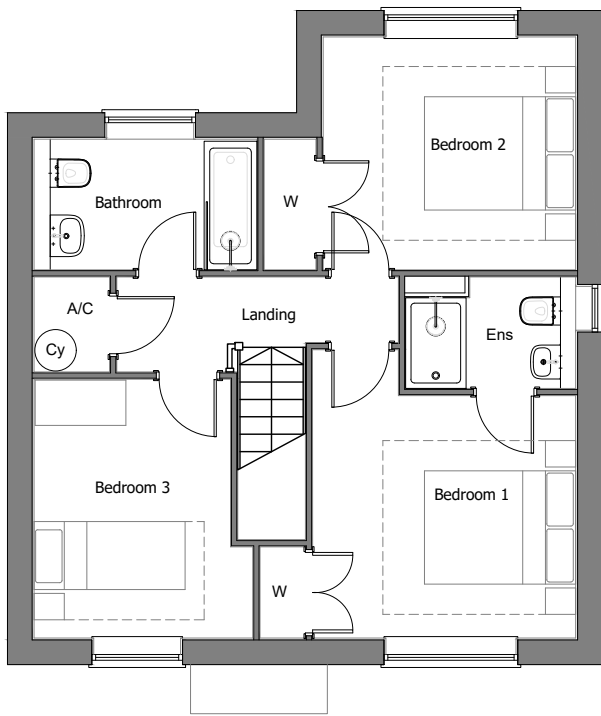


First Floor Plan
(Milbourne)

Note:
All rainwater goods to be black.
Fascia, soffits & bargeboards to be black.
Staffordshire Blue brick below DPC.

Floor Areas (Finished):
3 Bed, 5 Person
52.35m² Ground Floor
51.81m² First Floor
104.16m² Total


B	23.04.2026	Updated in accordance with latest clients comments.
A	20.04.2026	Updated in accordance with latest clients comments.
Rev	Date	Description

 

• All drawings are copyright • Report all discrepancies to project administrator • Do not scale drawing for construction purposes • All dimensions to be checked on site			
Project Title Uplands, West Ashton Road, Trowbridge, BA14 6DW			
Client Hills Homes Ltd			
Drawing Title HOUSETYPE - MILBOURNE (stone) 'MI'		Rev B	
Job No 3164	Drawing No 166	Drawn CE	Chkd ISA
Scale 1 : 100 @ A2		Date April 2026	



Front Elevation

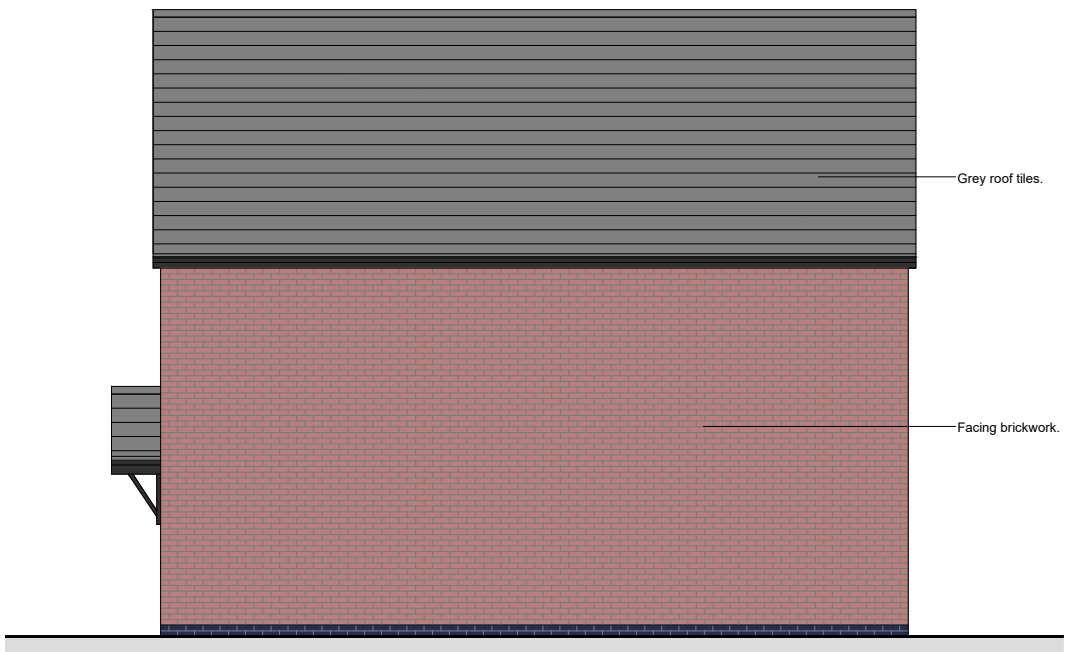


Side Elevation




Rear Elevation



Side Elevation

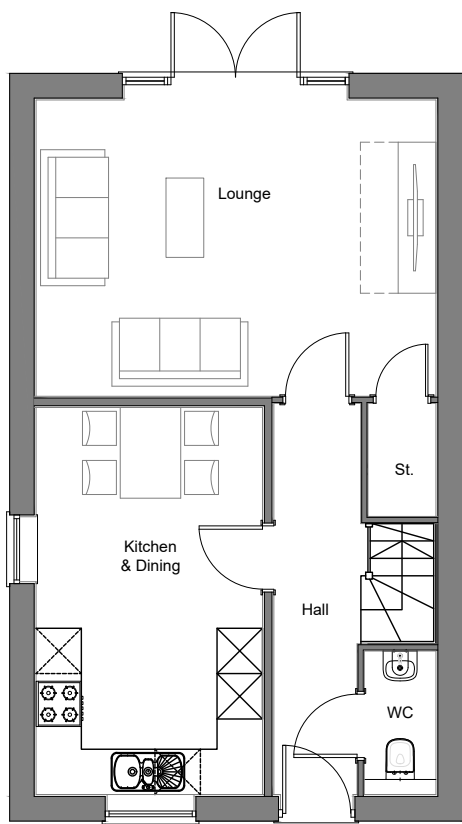

Ground Floor Plan
(Nettleton)

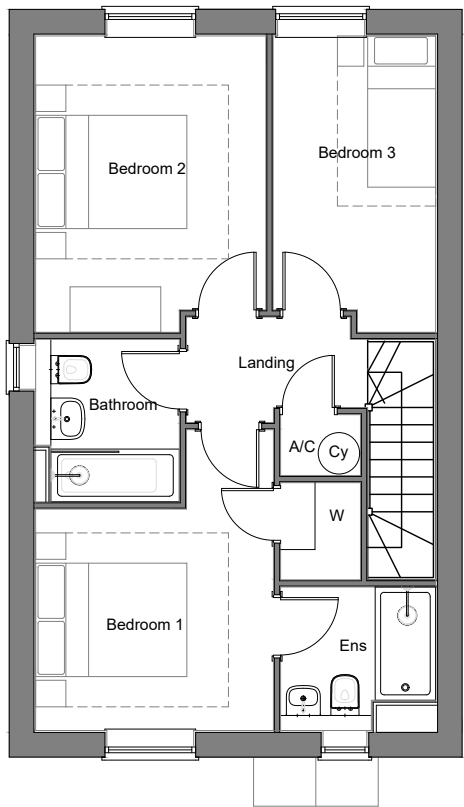


First Floor Plan
(Nettleton)

Note:
All rainwater goods to be black.
Fascia, soffits & bargeboards to be black.
Staffordshire Blue brick below DPC.

Floor Areas (Finished):
3 Bed, 5 Person
49.40m² Ground Floor
48.62m² First Floor
98.02m² Total

B	23.04.2026	Updated in accordance with latest clients comments.
A	20.04.2026	Updated in accordance with latest clients comments.
Rev	Date	Description

 


• All drawings are copyright • Report all discrepancies to project administrator • Do not scale drawing for construction purposes • All dimensions to be checked on site			
Project Title Uplands, West Ashton Road, Trowbridge, BA14 6DW			
Drawing Title HOUSETYPE - NETTLETON (BRICK) 'NE'			
Job No 3164	Drawing No 167	Rev B	
Client Hills Homes Ltd	Scale 1 : 100 @ A2	Drawn CE	Chkd ISA
		Date April 2026	


Plot Numbers:
AS: 13
OPP: 20



Front Elevation

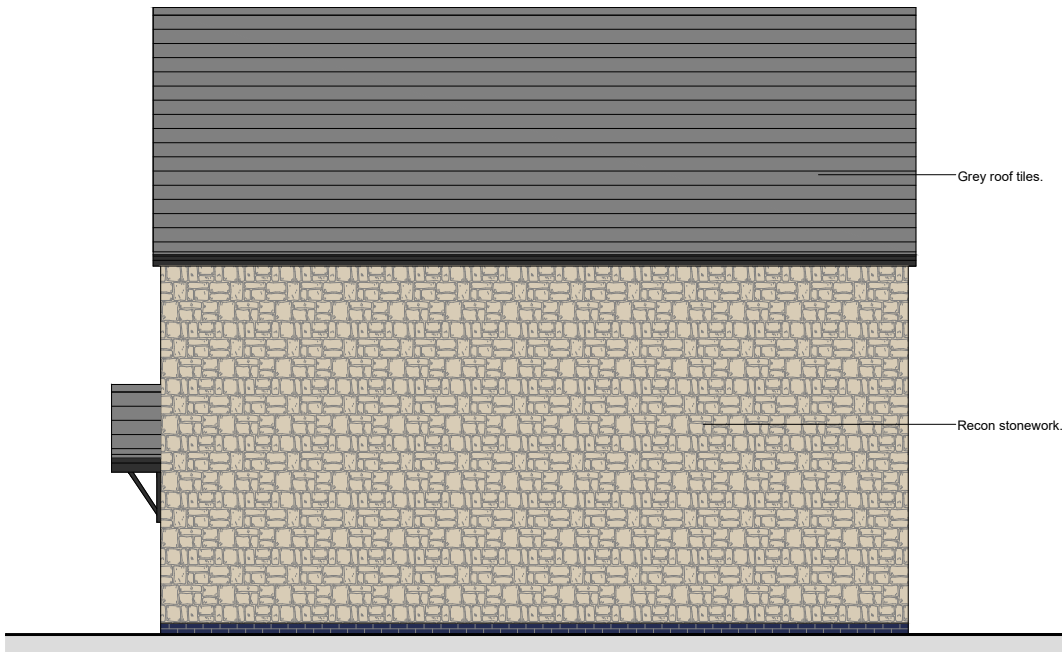


Side Elevation

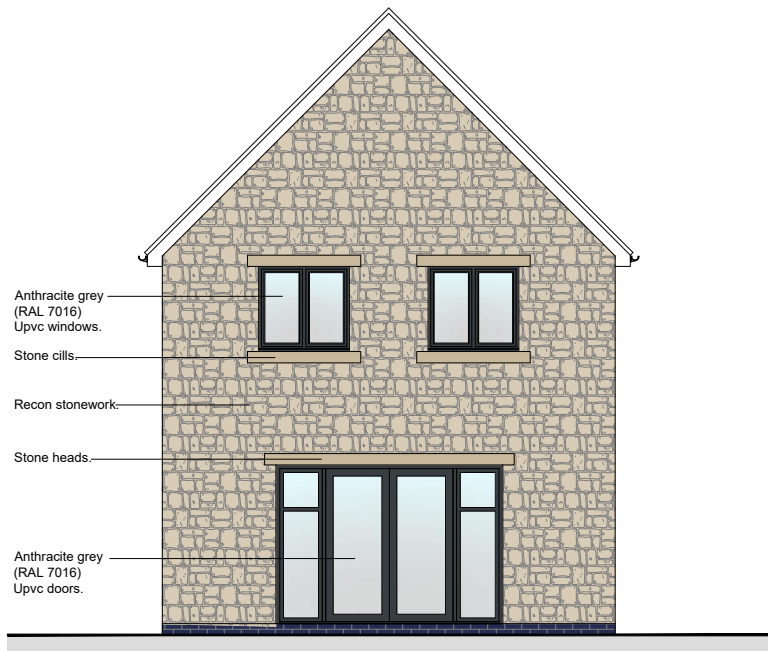


Rear Elevation



Side Elevation

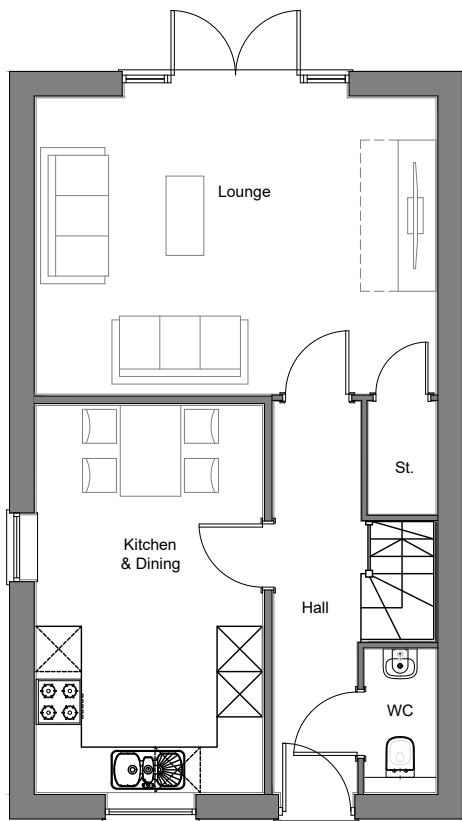

Ground Floor Plan
(Nettleton)

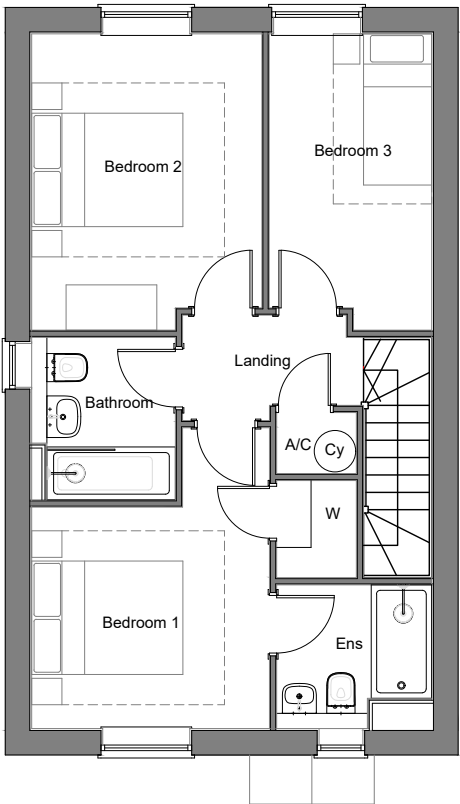


First Floor Plan
(Nettleton)

Note:
All rainwater goods to be black.
Fascia, soffits & bargeboards to be black.
Staffordshire Blue brick below DPC.

Floor Areas (Finished):
3 Bed, 5 Person
49.40m² Ground Floor
48.62m² First Floor
98.02m² Total

B	23.04.2026	Updated in accordance with latest clients comments.
A	20.04.2026	Updated in accordance with latest clients comments.
Rev	Date	Description

 


All drawings are copyright Report all discrepancies to project administrator Do not scale drawing for construction purposes All dimensions to be checked on site Ian Sullivan Architecture Ltd 101 Victoria Road, Swindon, Wiltshire SN1 3BD. Tel/Fax: 01793 612663 - E-mail:- ian.sullivan@btconnect.com			
Project Title Uplands, West Ashton Road, Trowbridge, BA14 6DW		Drawing Title HOUSETYPE - NETTLETON (STONE) 'NE'	
Client Hills Homes Ltd		Job No 3164	Rev B
Scale 1 : 100 @ A2		Drawing No 168	Date April 2026
Drawn CE		Chkd ISA	Date April 2026


Plot Numbers:
AS: 11 & 12
OPP:




Front Elevation

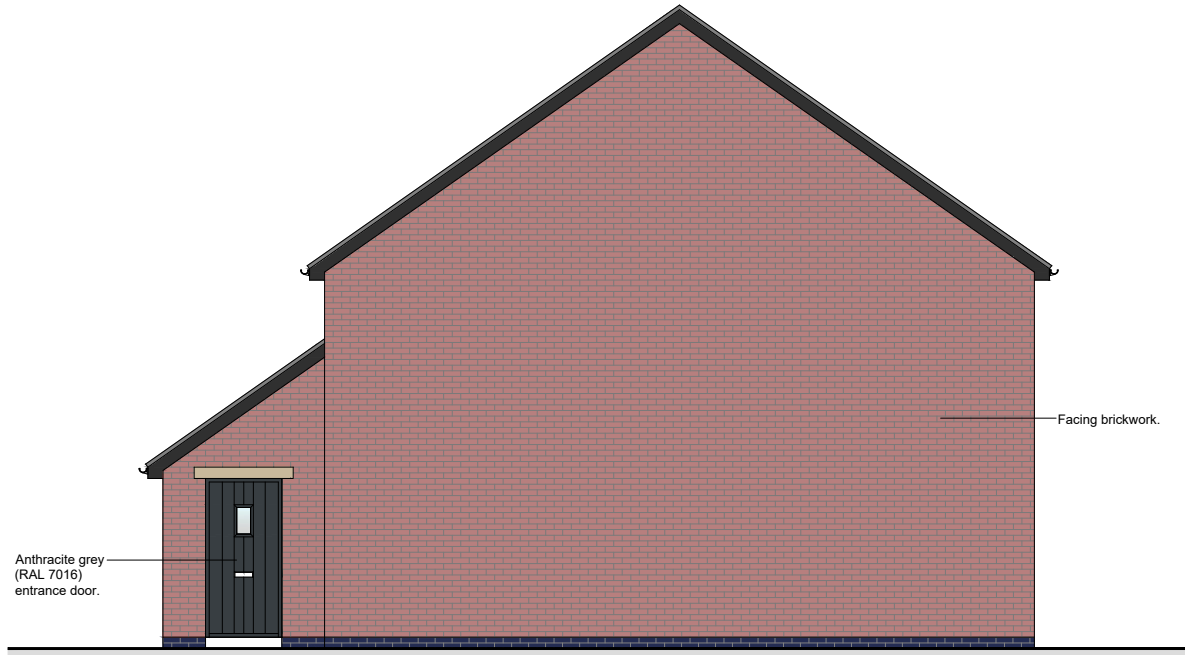


Side Elevation

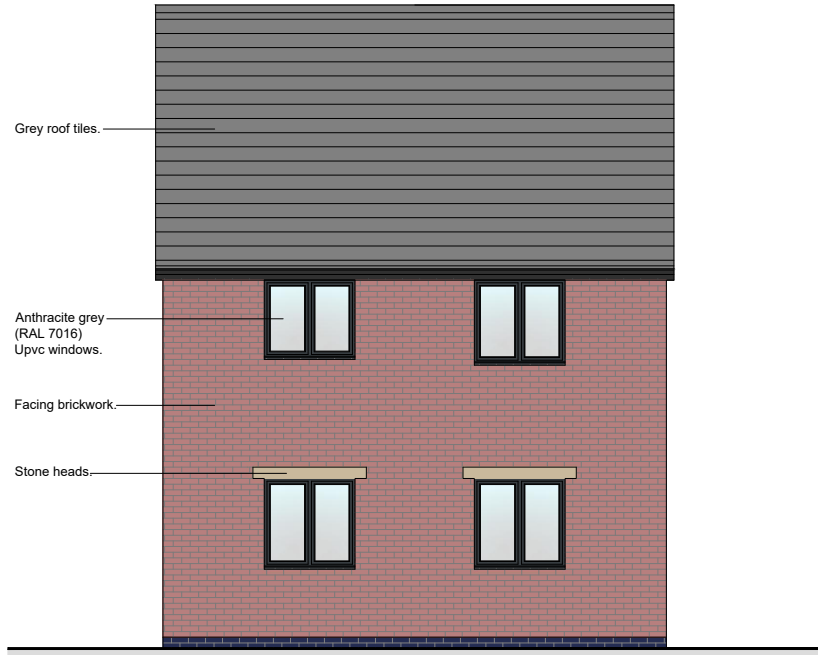

Rear Elevation

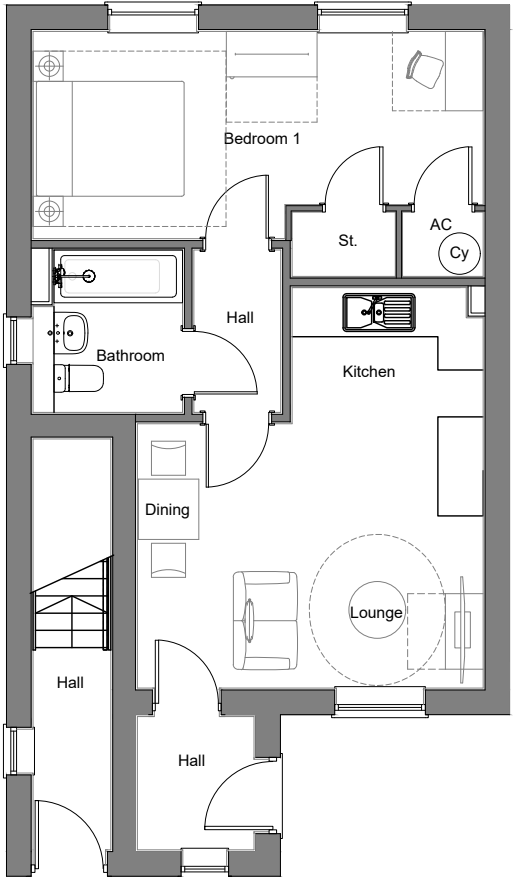


Ground Floor Plan (Maisonette 1BF)

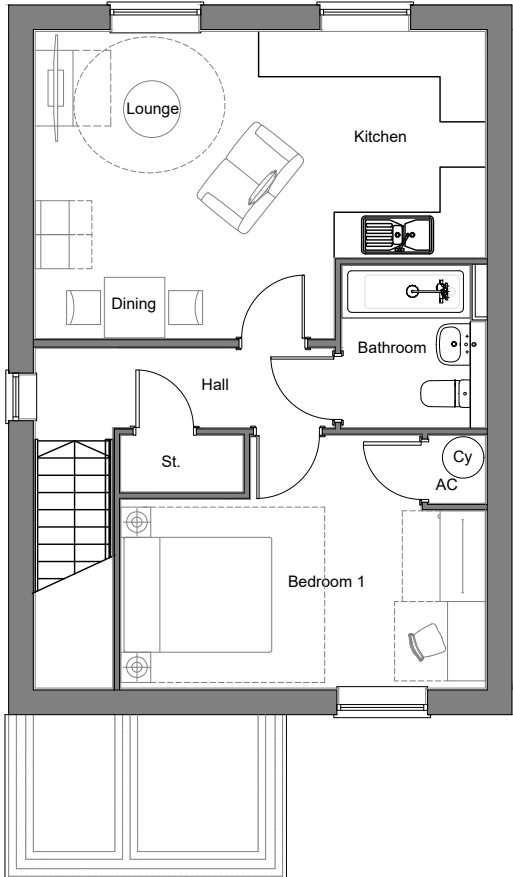

First Floor Plan

(Maisonette 1BF)

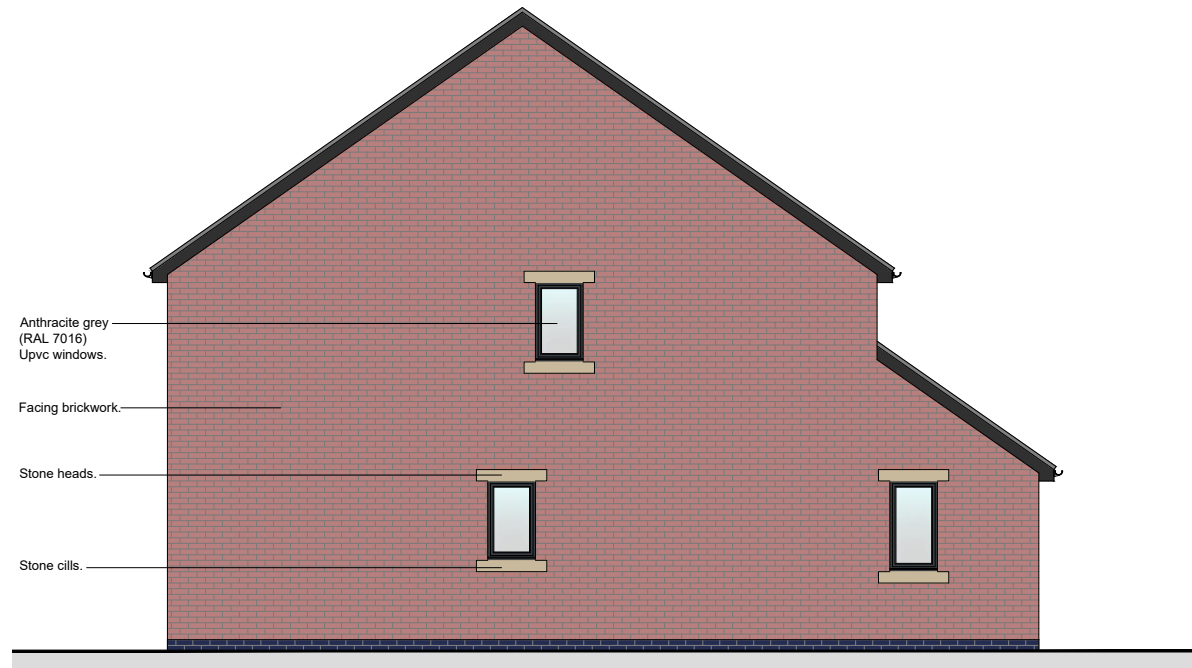

Side Elevation

Note:
All rainwater goods to be black.
Fascia, soffits & bargeboards to be black.
Staffordshire Blue brick below DPC.

Floor Areas (Finished):
1 Bed, 2 Person
50.20m² Ground Floor Flat
1 Bed, 2 Person
54.14m² First Floor Flat

B	23.04.2026	Updated in accordance with latest clients comments.
A	20.04.2026	Updated in accordance with latest clients comments.
Rev	Date	Description

- All drawings are copyright
- Report all discrepancies to project administrator
- Do not scale drawing for construction purposes
- All dimensions to be checked on site

Project Title
Uplands,
West Ashton Road,
Trowbridge,
BA14 6DW

Client
Hills Homes Ltd

Ian Sullivan Architecture Ltd

101 Victoria Road, Swindon, Wiltshire SN1 3BD.
Tel/Fax 01793 612663 - E-mail:- ian.sullivan@btconnect.com

Drawing Title		
HOUSETYPE - MAISONETTE (BRICK) '1BF'		
Job No	Drawing No	Rev
2104	170	0





Scale	Drawn	Chkd	Date
1 : 100 @ A2	CE	ISA	April 2026

SCALE 1:100



0 1m 2m 3m 4m 5m


Plot Numbers:
AS: 26
OPP: 28

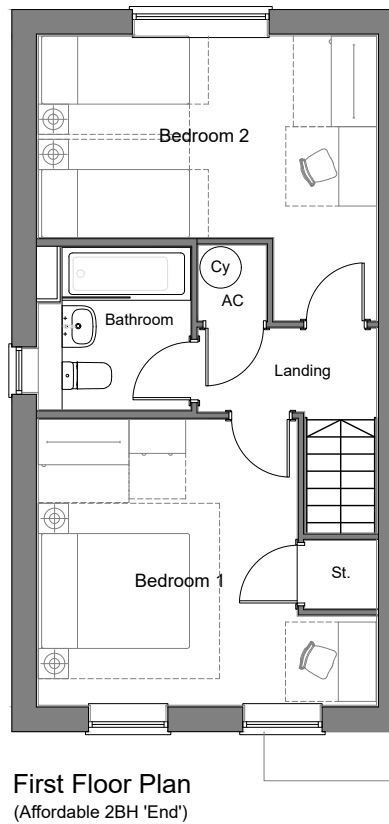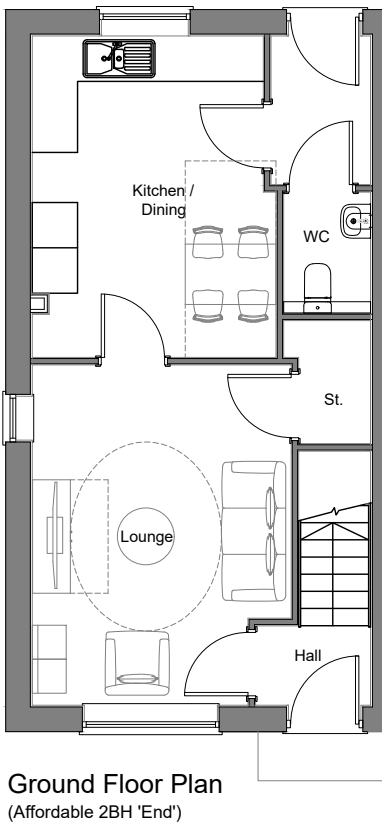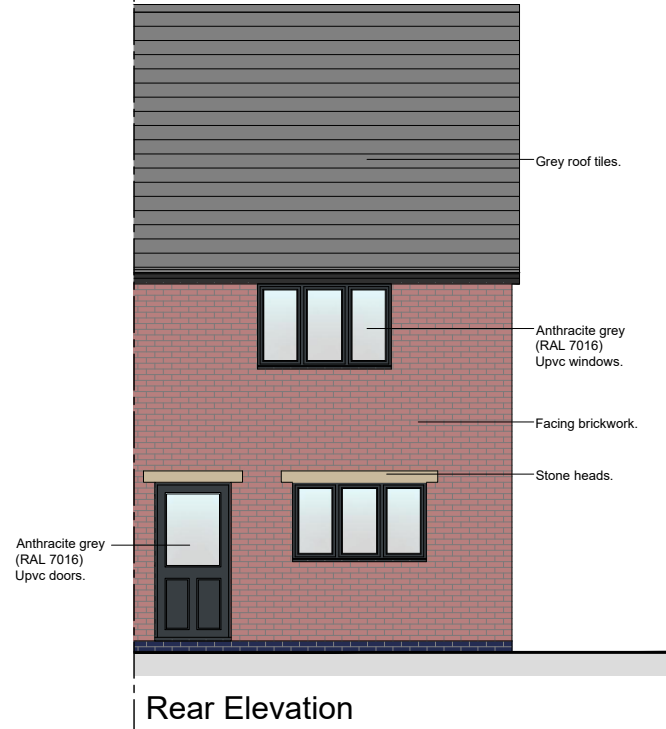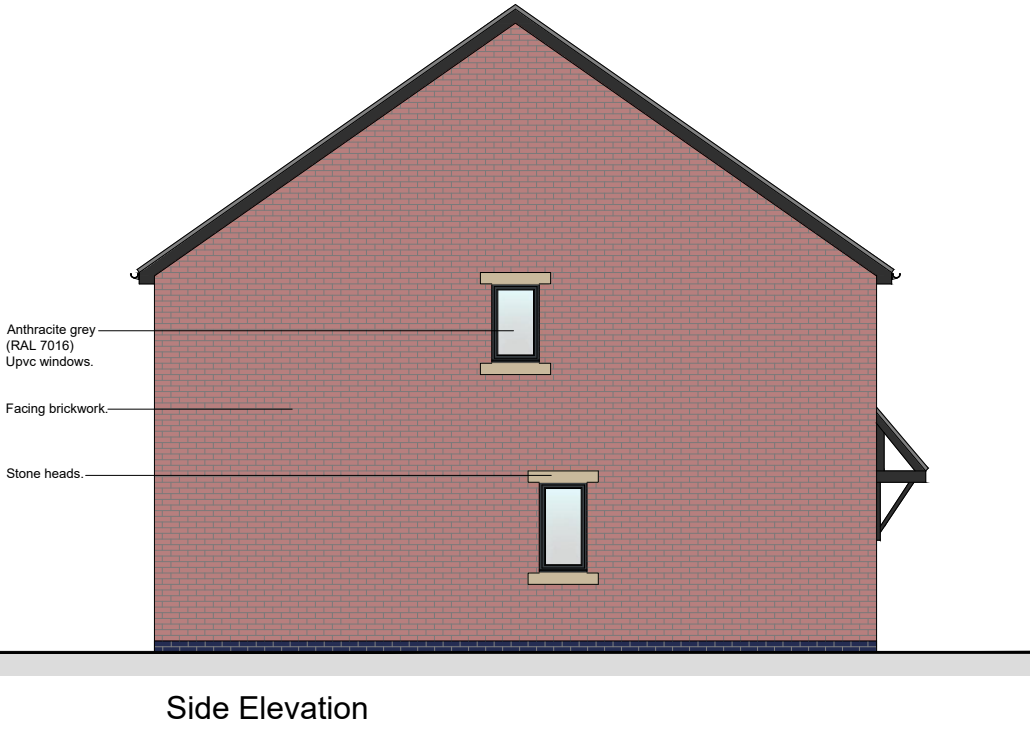

Note:
All rainwater goods to be black.
Fascia, soffits & bargeboards to be black.
Staffordshire Blue brick below DPC.

Floor Areas (Finished):
2 Bed, 4 Person
40.00m² Ground Floor
39.62m² First Floor
79.62m² Total

B	23.04.2026	Updated in accordance with latest clients comments.
A	20.04.2026	Updated in accordance with latest clients comments.
Rev	Date	Description

 

- All drawings are copyright
- Report all discrepancies to project administrator
- Do not scale drawing for construction purposes
- All dimensions to be checked on site

Project Title
Uplands,
West Ashton Road,
Trowbridge,
BA14 6DW


Client
Hills Homes Ltd

Drawing Title
HOUSETYPE - AFF 2 BED HOUSE (BRICK) '2BH'

Job No 3164	Drawing No 171	Rev B
-----------------------	--------------------------	-----------------

Scale	Drawn	Child	Date
1 : 100 @ A2	CE	ISA	April 2026


Plot Numbers:
AS:
OPP: 27

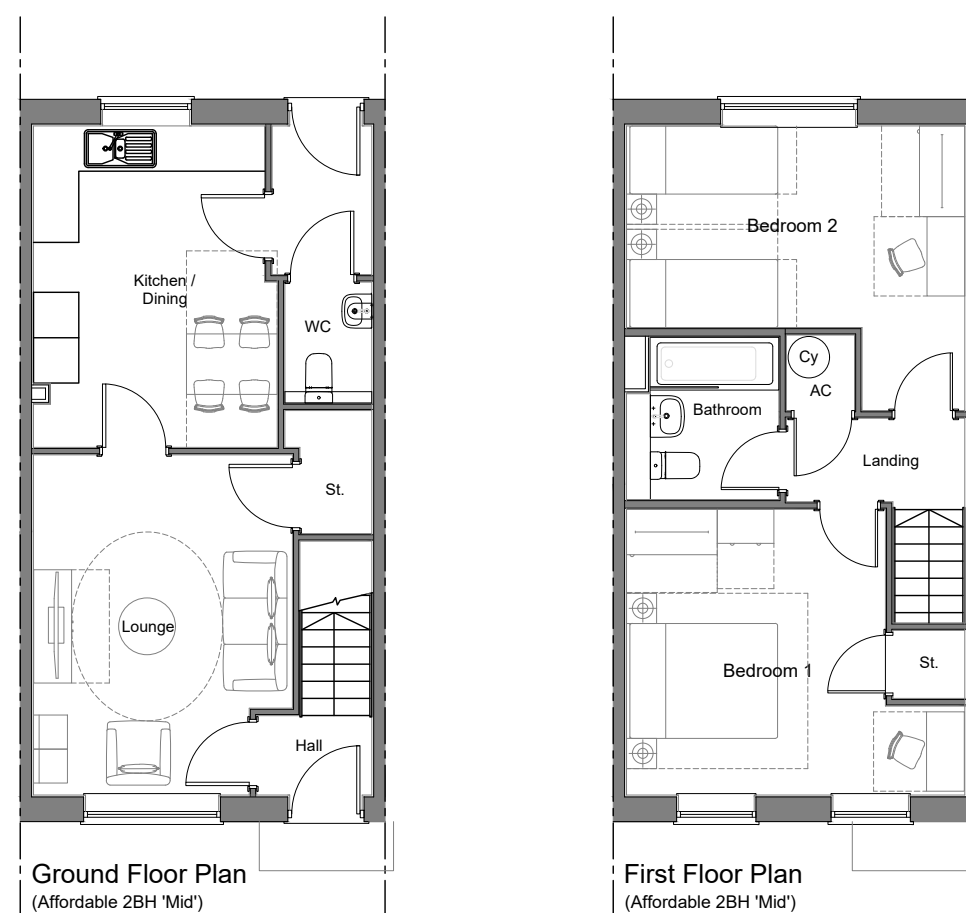

Note:
All rainwater goods to be black.
Fascia, soffits & bargeboards to be black.
Staffordshire Blue brick below DPC.




Floor Areas (Finished):
2 Bed, 4 Person
40.00m² Ground Floor
39.62m² First Floor
79.62m² Total

B	23.04.2026	Updated in accordance with latest clients comments.
A	20.04.2026	Updated in accordance with latest clients comments.
Rev	Date	Description

 

• All drawings are copyright • Report all discrepancies to project administrator • Do not scale drawing for construction purposes • All dimensions to be checked on site.		Ian Sullivan Architecture Ltd 101 Victoria Road, Swindon, Wiltshire SN1 3BD Tel/Fax 01793 612663 - E-mail- ian.sullivan@btconnect.com	
Project Title		Drawing Title	
Uplands, West Ashton Road, Trowbridge, BA14 6DW		HOUSETYPE - AFF 2 BED HOUSE (BRICK) '2BH'	
	Job No 3164	Drawing No 172	Rev B
Client	Scale	Drawn	Date
Hills Homes Ltd	1 : 100 @ A2	CE ISA	April 2026

Plot Numbers:
AS: 10 & 23
OPP: 8 & 25

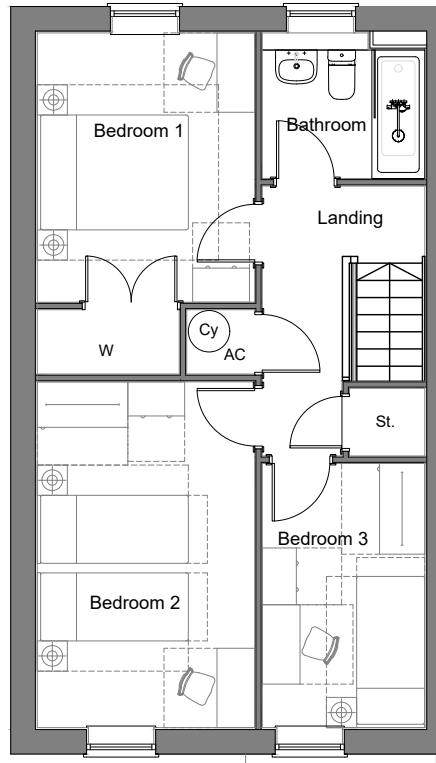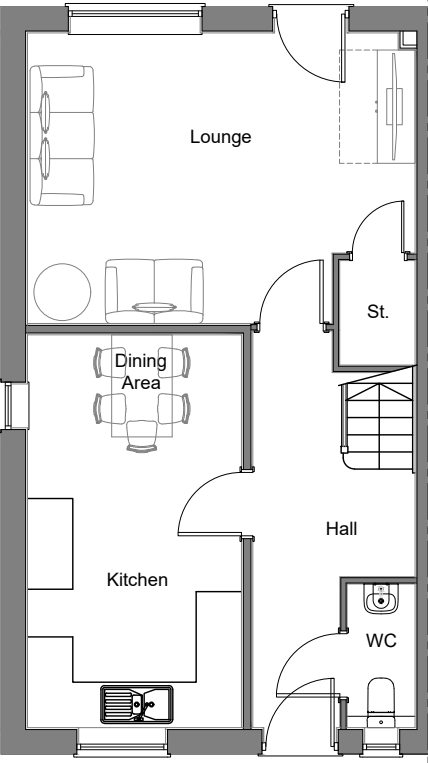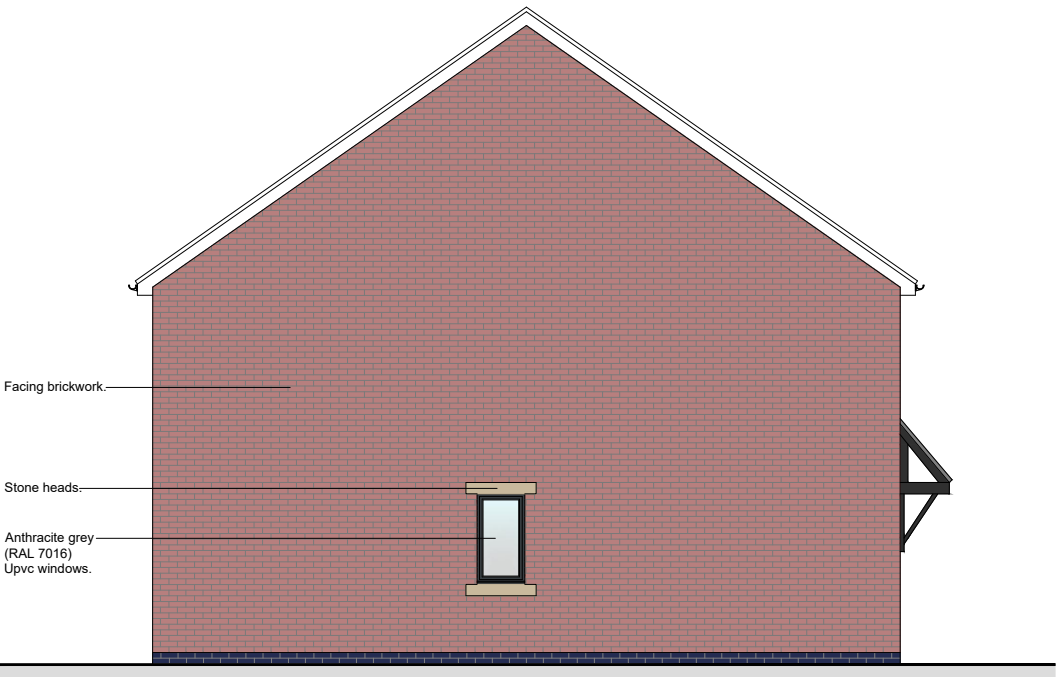

Note:
All rainwater goods to be black.
Fascia, soffits & bargeboards to be black.
Staffordshire Blue brick below DPC.

Floor Areas (Finished):
3 Bed, 5 Person
47.51m² Ground Floor
47.12m² First Floor
94.63m² Total

B	23.04.2026	Updated in accordance with latest clients comments.
A	20.04.2026	Updated in accordance with latest clients comments.
Rev	Date	Description

- All drawings are copyright
- Report all discrepancies to project administrator
- Do not scale drawing for construction purposes
- All dimensions to be checked on site

Project Title

Uplands,
West Ashton Road,
Trowbridge,
BA14 6DW

Client
Hills Homes Ltd

Ian Sullivan Architecture Ltd

101 Victoria Road, Swindon, Wiltshire SN1 3BD.
Tel/Fax 01793 612663 - E-mail:- ian.sullivan@btconnect.com

Drawing Title
HOUSETYPE - AFF 3 BED HOUSE (BRICK) '3BH'

Job No	Drawing No	Re
3164	173	B



Scale	Drawn	Chkd	Date
1 : 100 @ A2	CE	ISA	April 2026

SCALE 1:100



0 1m 2m 3m 4m 5m


Plot Numbers:
AS: 9 & 24
OPP:

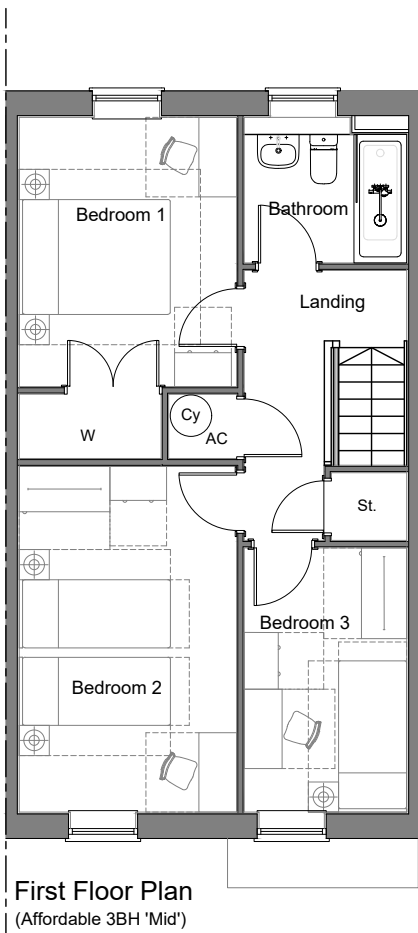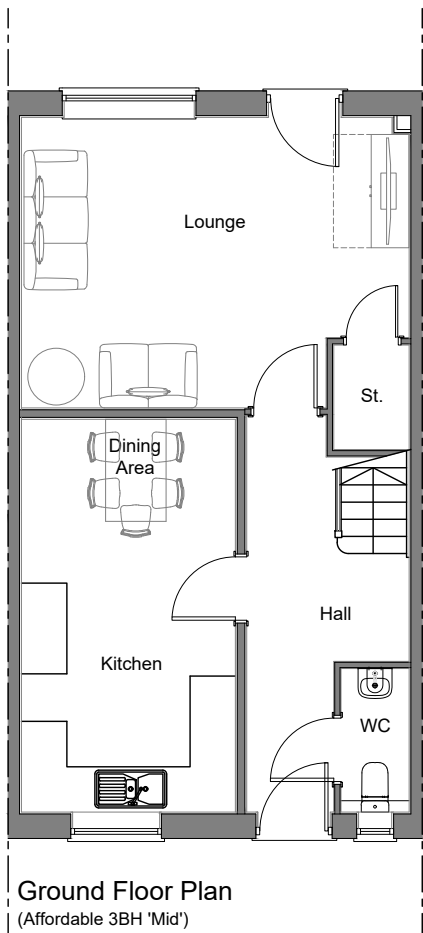

Note:
All rainwater goods to be black.
Fascia, soffits & bargeboards to be black.
Staffordshire Blue brick below DPC.

Floor Areas (Finished):
3 Bed, 5 Person
47.51m² Ground Floor
47.12m² First Floor
94.63m² Total

Rev	Date	Description
B	23.04.2026	Updated in accordance with latest clients comments.
A	20.04.2026	Updated in accordance with latest clients comments.

 


• All drawings are copyright • Report all discrepancies to project administrator • Do not scale drawing for construction purposes • All dimensions to be checked on site			
Project Title Uplands, West Ashton Road, Trowbridge, BA14 6DW			
Drawing Title HOUSETYPE - AFF 3 BED HOUSE (BRICK) '3BH'		Rev B	
Job No 3164	Drawing No 174		
Client Hills Homes Ltd	Scale 1 : 100 @ A2	Drawn CE	Chkd ISA Date April 2026

Plot Numbers:
AS: 40
OPP:




Front Elevation

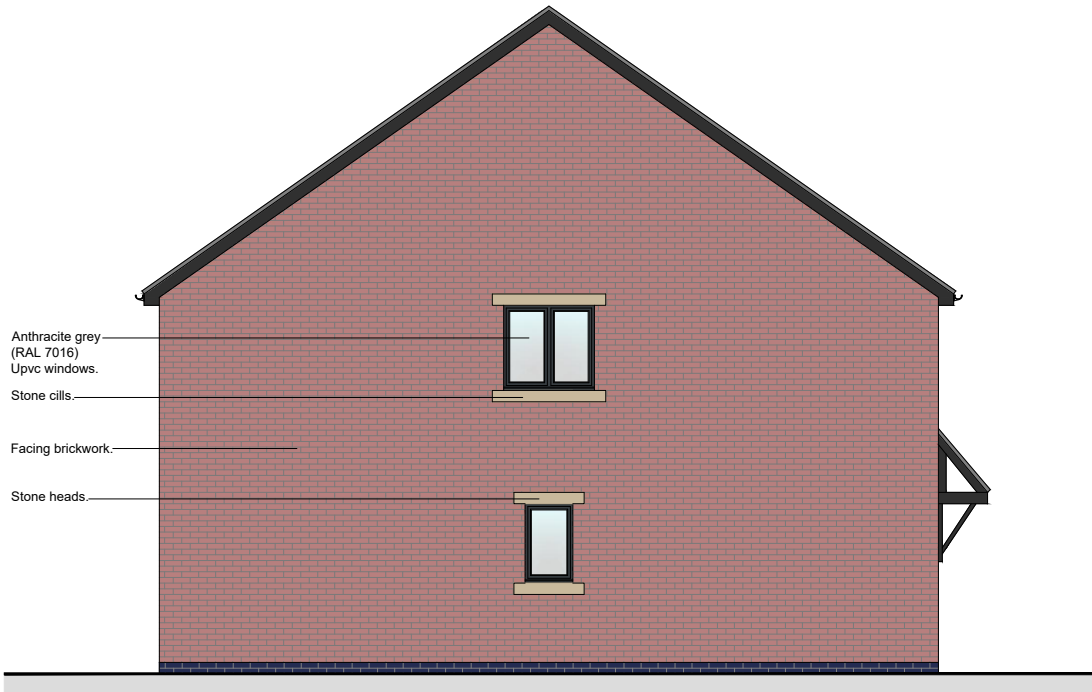


Side Elevation




Rear Elevation

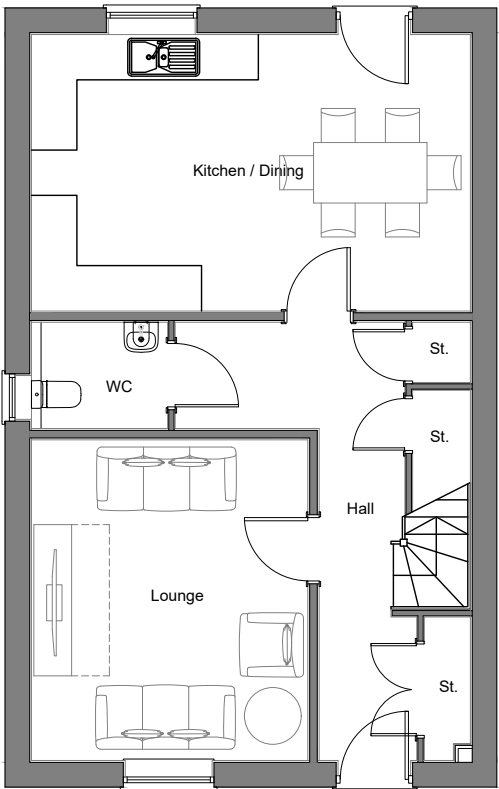

Ground Floor Plan
(Affordable 4BH)

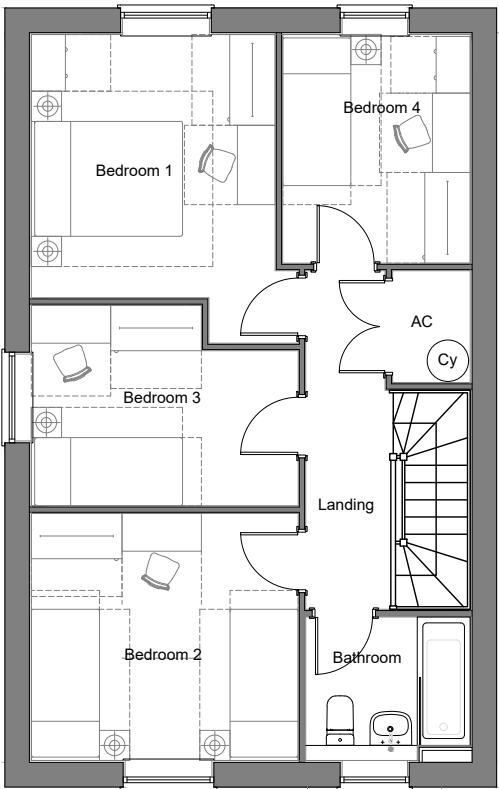

First Floor Plan
(Affordable 4BH)

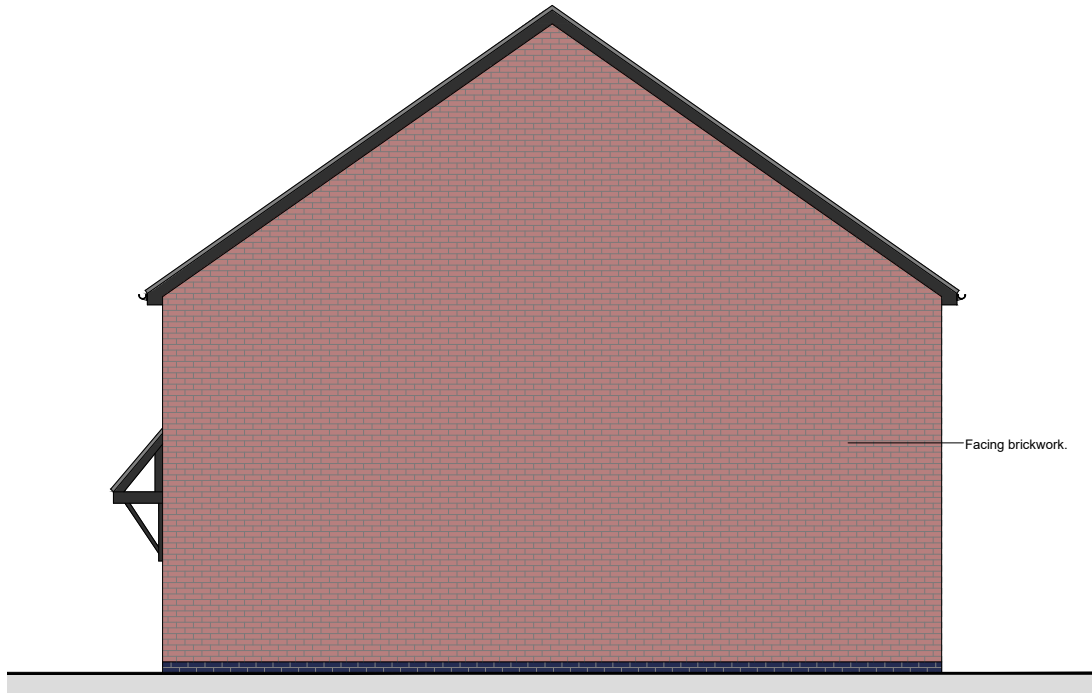


Side Elevation

Note:
All rainwater goods to be black.
Fascia, soffits & bargeboards to be black.
Staffordshire Blue brick below DPC.

Floor Areas (Finished):
4 Bed, 6 Person
56.14m² Ground Floor
55.76m² First Floor
111.90m² Total

Rev	Date	Description
B	23.04.2026	Updated in accordance with latest clients comments.
A	20.04.2026	Updated in accordance with latest clients comments.

 

- All drawings are copyright
- Report all discrepancies to project administrator
- Do not scale drawing for construction purposes
- All dimensions to be checked on site

Project Title
Uplands,
West Ashton Road,
Trowbridge,
BA14 6DW

Client
Hills Homes Ltd

Ian Sullivan Architecture Ltd

101 Victoria Road, Swindon, Wiltshire SN1 3BD.
Tel/Fax: 01793 612663 - E-mail: ian.sullivan@btconnect.com

Drawing Title
HOUSETYPE - AFF 4 BED HOUSE (BRICK) '4BH'

Job No
3164

Drawing No
175


Scale
1 : 100 @ A2

Drawn
CE

Chkd
ISA

Date
April 2026


Single Garage - stone
Plots 15, 16, 22, 31 & 32

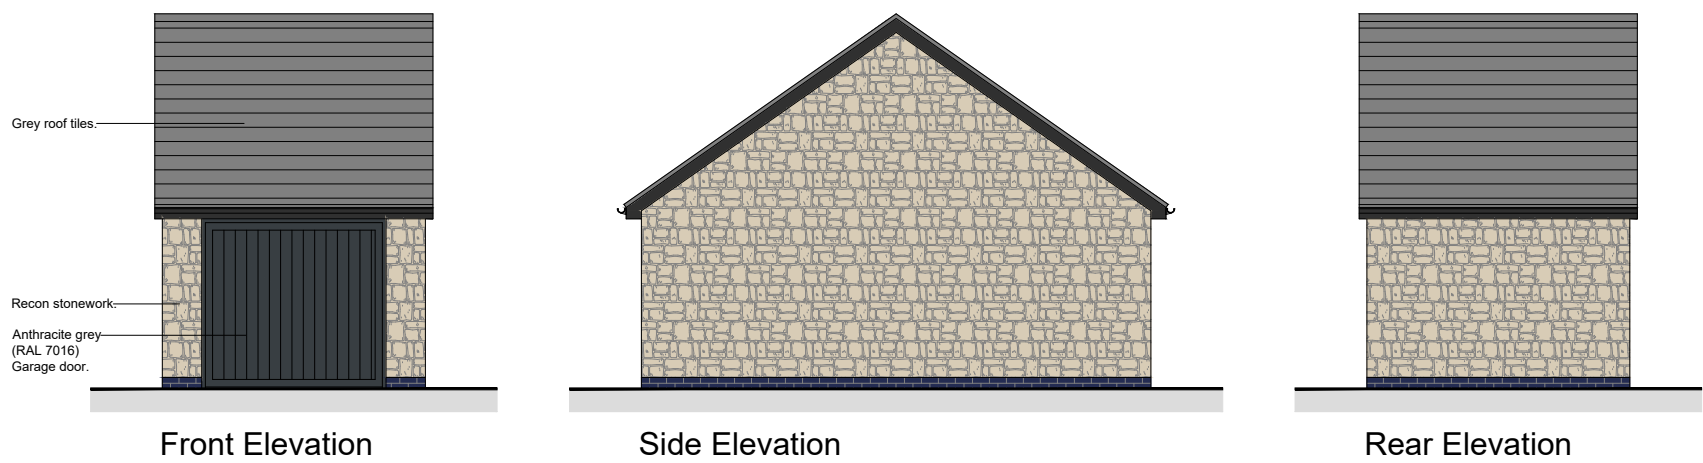

Double Garage - stone
Plots 17, 18, 19, 29, 33 & 34



Single Garage - brick
Plots 3, 4, 5 & 39

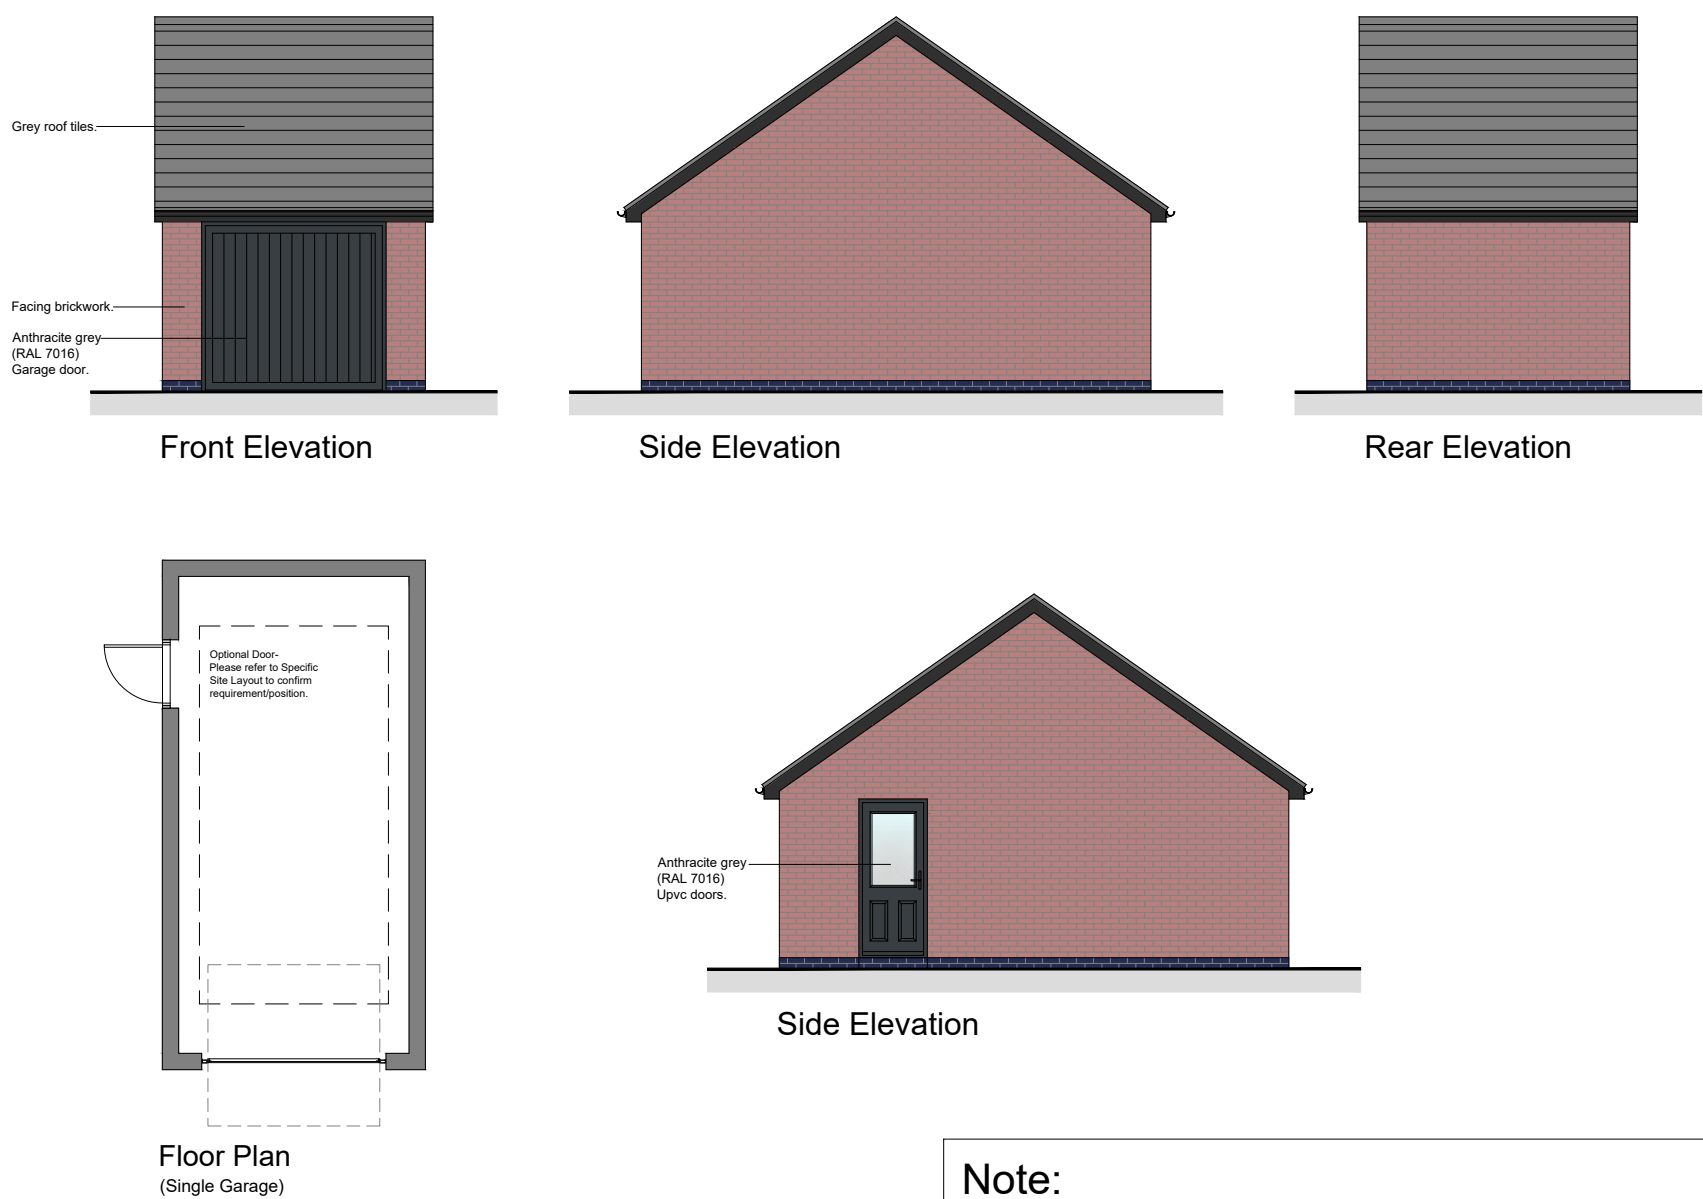


Shared Double Garage - stone
Plots 13-14 & 20-21



Note:
All rainwater goods to be black.
Fascia, soffits & bargeboards to be black.
Staffordshire Blue brick below DPC.

B	23.04.2026	Updated in accordance with latest clients comments.
A	20.04.2026	Updated in accordance with latest clients comments.
Rev	Date	Description

 


- All drawings are copyright
- Report all discrepancies to project administrator
- Do not scale drawing for construction purposes
- All dimensions to be checked on site

Project Title
**Uplands,
West Ashton Road,
Trowbridge,
BA14 6DW**

Client
Hills Homes Ltd


Ian Sullivan Architecture Ltd
101 Victoria Road, Swindon, Wiltshire SN1 3BD.
Tel/Fax 01793 612663 - E-mail- ian.sullivan@btconnect.com

Drawing Title GARAGES		Rev B
Job No 3164	Drawing No 180	
Scale 1 : 100 @ A2	Drawn CE	Chkd ISA
		Date April 2026

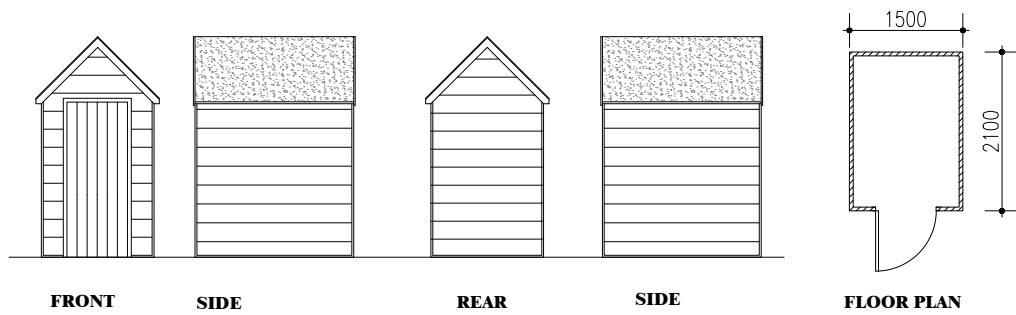

TIMBER CYCLE STORE / SHED

TO BE PROVIDED WITHIN THE HOUSE GARDENS WHERE SHOWN ON LAYOUT.
BINS FOR HOUSES TO BE RETAINED WITHIN GARDENS AND BROUGHT
TO THE FRONT OF THE PROPERTY ON BIN COLLECTION DAY.

 

Rev	Date	Description

• All drawings are copyright • Report all discrepancies to project administrator • Do not scale drawing for construction purposes • All dimensions to be checked on site				Ian Sullivan Architecture Ltd			
Project Title Uplands, West Ashton Road, Trowbridge, BA14 6DW				101 Victoria Road, Swindon, Wiltshire SN1 3BD. Tel/Fax 01793 612663 - E-mail: info@iansullivanarchitecture.co.uk			
Drawing Title CYCLE STORAGE				Job No 3164			
Client Hills Homes Ltd				Drawing No 181		Rev -	
Scale 1 : 100 @ A4				Drawn CE	Chd ISA	Date April 2026	