


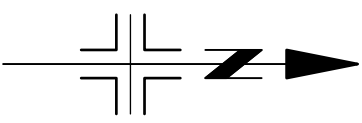

West Facing Elevation (Scale 1:50 @ A1):




South Facing Elevation (Scale 1:50 @ A1):



East Facing Elevation (Scale 1:50 @ A1):



North Facing Elevation (Scale 1:50 @ A1):

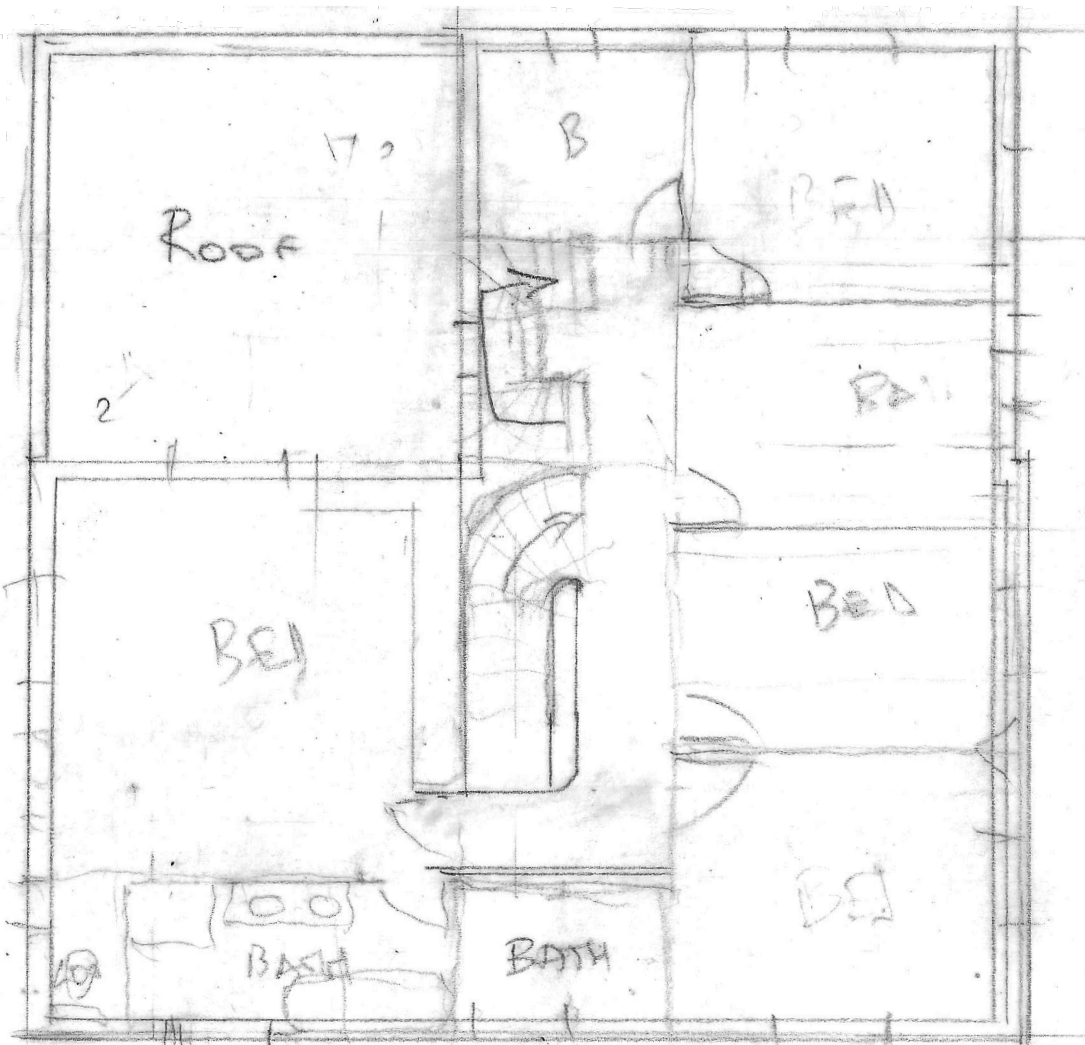


First Floor Plan (Scale 1:100 @ A1):



Ground Floor Plan (Scale 1:100 @ A1):



Scale 1:50 @ A1

 

Scale 1:100 @ A1

THESE DRAWINGS ARE FOR PLANNING PURPOSES ONLY
ALL MEASUREMENTS MUST BE CHECKED ON SITE.
THESE DRAWINGS ARE NOT FOR CONSTRUCTION



TFH REEVE

ARCHITECTURAL DESIGN · CONSULTANCY
SURVEYS · RESTORATION
CONSERVATION EXPERTISE
Tel: 01747 828677

DONHEAD MILL
DONHEAD ST ANDREW
SHAFTESBURY
DORSET SP7 9EP

FAX: 01747 829205
e-mail: mail@dalbyreeve.co.uk

CLIENT: Ms S Dineley
JOB: Picketts Yard, Woodland Lane, Berwick St John,
Salisbury, Wiltshire, SP7 0EX

SCALE: as shown
DATE: 05/2024
DRAWN: TFR
CHECKED: TFR

DWG: Proposed Plans and Elevations

DWG N°: 1524/07A