

 
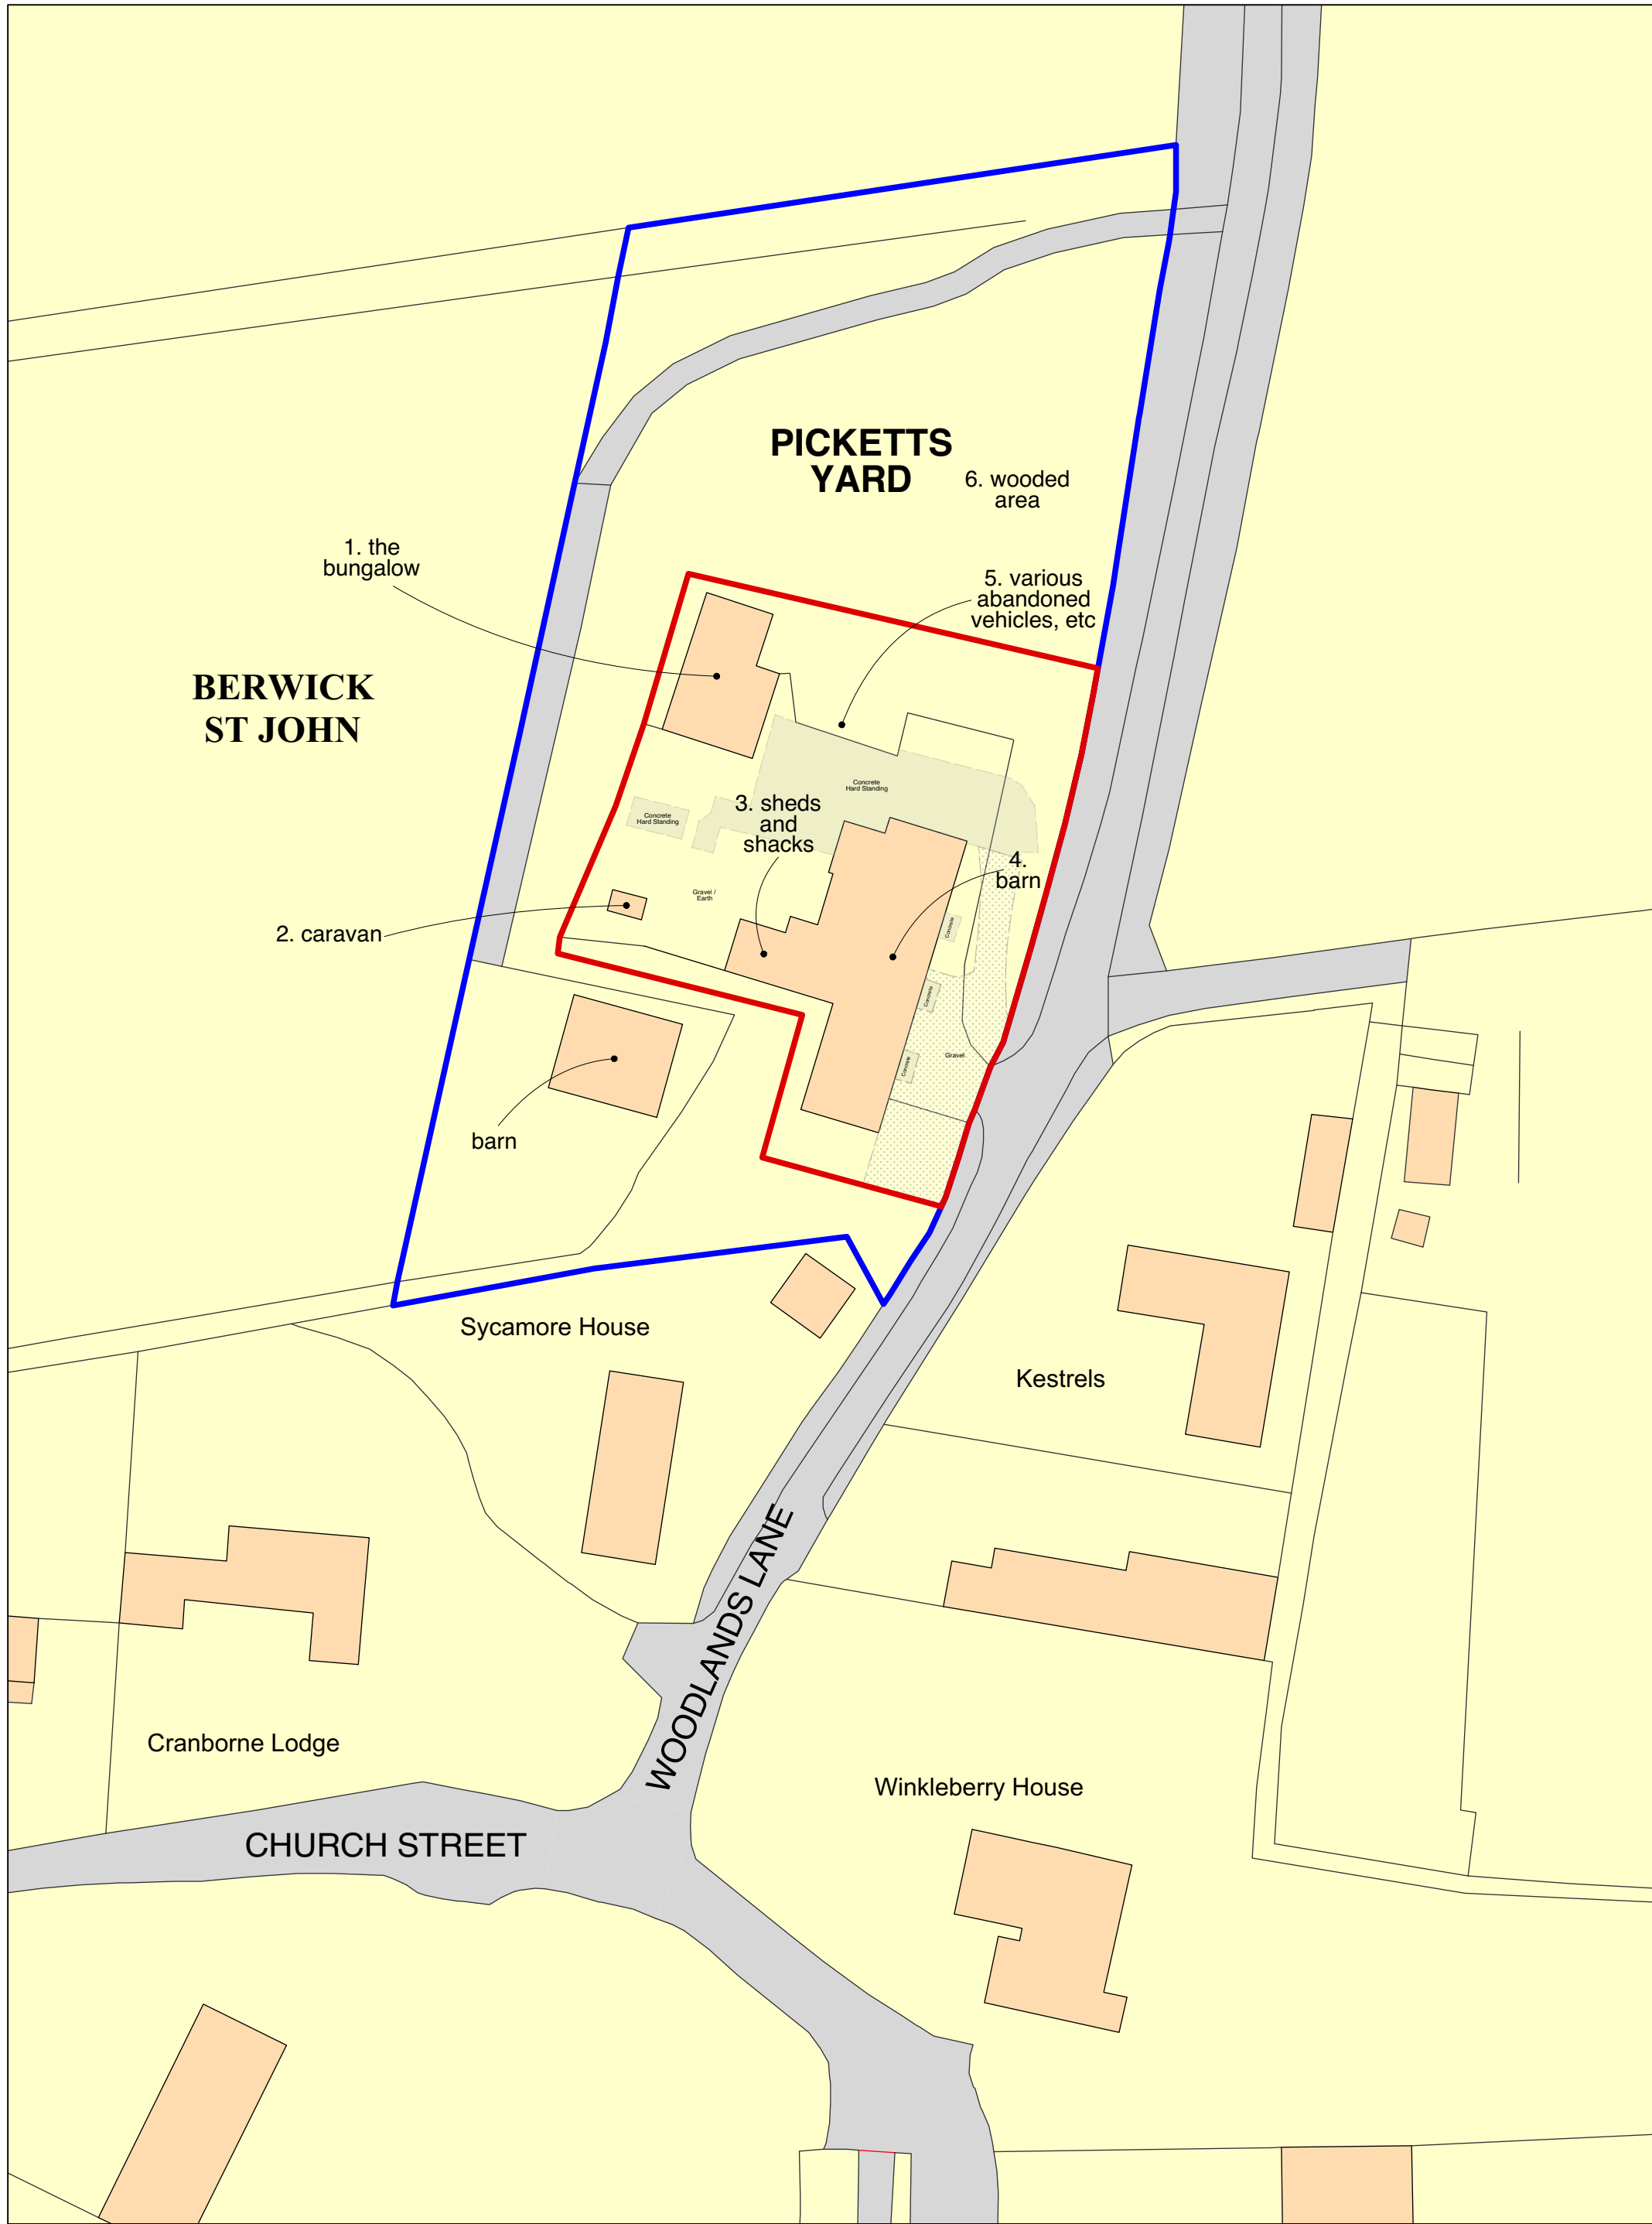
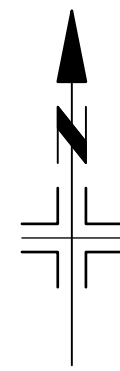


Site Plan (Scale 1:500 @ A1):

 

Location Map (Scale 1:1250 @ A1):

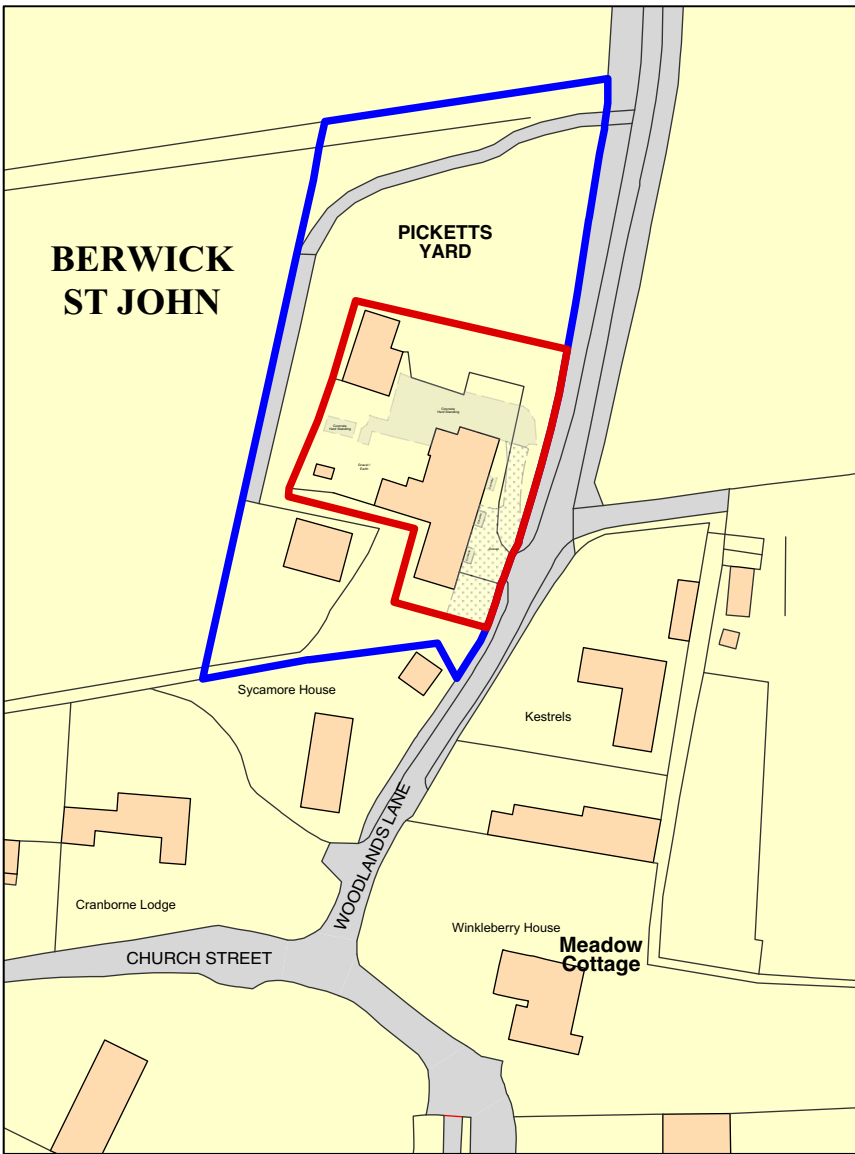

THESE DRAWINGS ARE FOR PLANNING PURPOSES ONLY
ALL MEASUREMENTS MUST BE CHECKED ON SITE.
THESE DRAWINGS ARE NOT FOR CONSTRUCTION



TFH REEVE

ARCHITECTURAL DESIGN · CONSULTANCY
SURVEYS · RESTORATION
CONSERVATION EXPERTISE

Tel: 01747 828677

DONHEAD MILL
DONHEAD ST ANDREW
SHAFTESBURY
DORSET SP7 9EP

FAX: 01747 829205
e-mail: mail@dalbyreeve.co.uk

CLIENT: Ms S Dineley
JOB: Picketts Yard, Woodland Lane, Berwick St John,
Salisbury, Wiltshire, SP7 0EX

SCALE: as shown
DATE: 05/2024
DRAWN:
CHECKED: TFR

DWG: Site Plan and Location Map - revised

DWG N°: 1524/02B