






EXISTING WEST ELEVATION_PLANNING

1 : 50

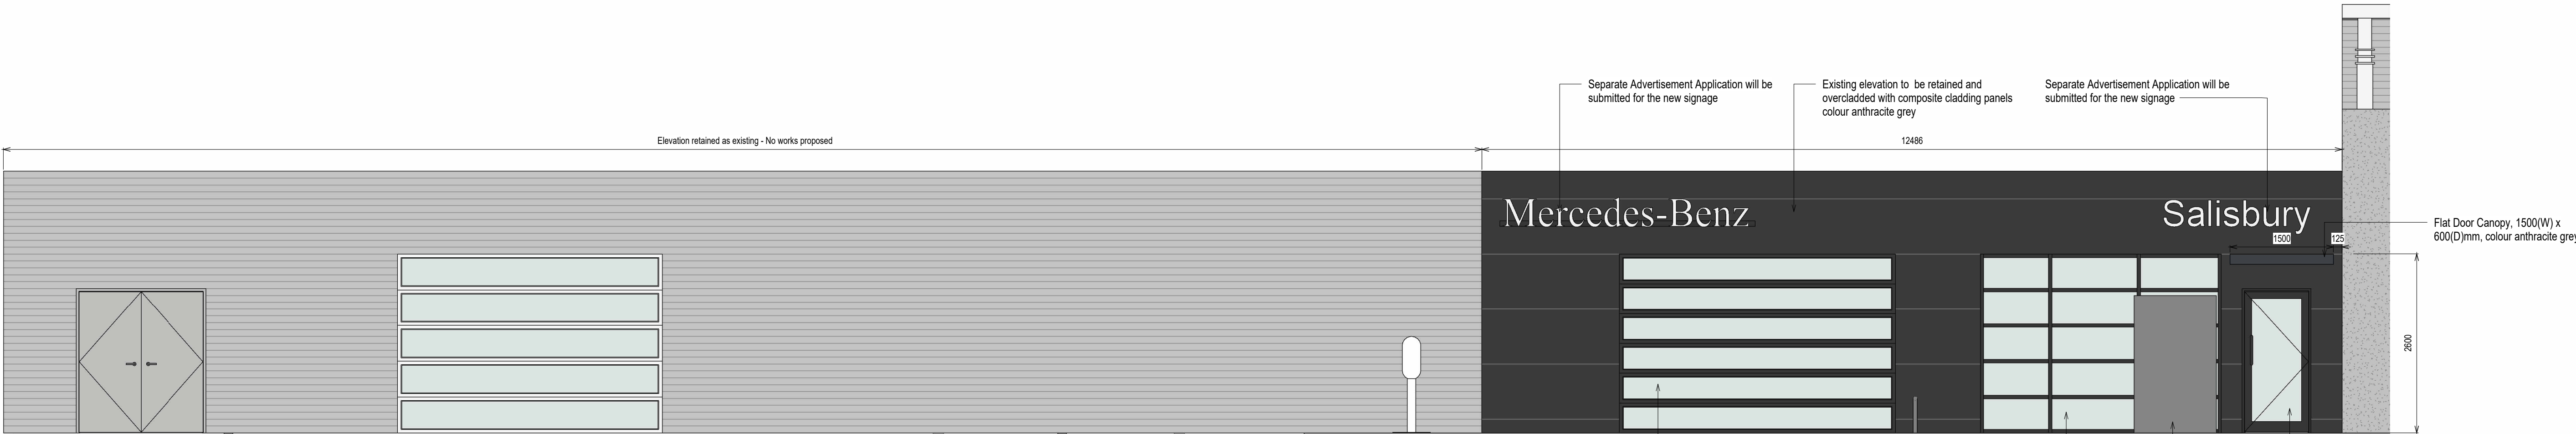

PROPOSED WEST ELEVATION_PLANNING

1 : 50

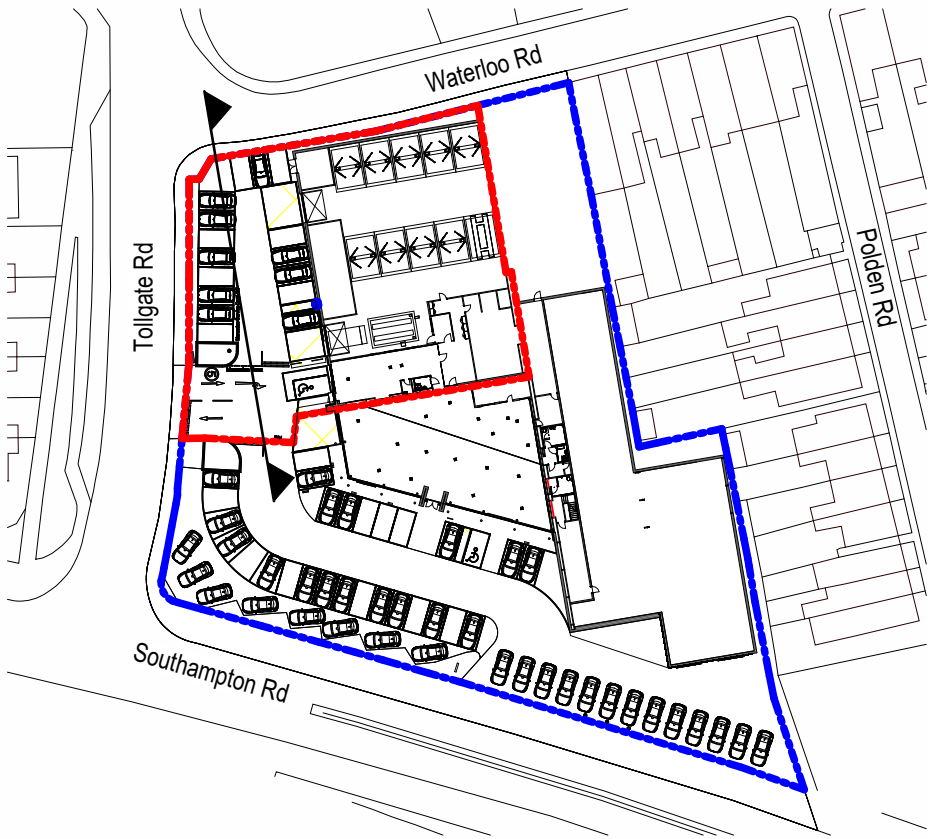 

P1	PLANNING ISSUE	FT		03/07/26
No.	Description	Prep	Chk	Date

Do not scale this drawing
All given dimensions are in millimetres
Architect to be notified of discrepancies in figured dimensions
Contractors must check all dimensions from site

This drawing is copyright and is for use on this site only

Project Sandown KIA - Mercedes Benz Salisbury		
Title Existing/Proposed Elevations		
Job No. 6668_02	Drawing No. 300	Revision P1
Scale @ A1: As indicated		

Status:	PLANNING	
Auth:	ROR	Date: JUNE 26

TAYLORDESIGN
architects

www.taylor-design.co.uk
Nascliffe House, Station Road, Wincobur, Cheshire, SK9 1BU
t: 01293 221181
e: office@taylor-design.co.uk