


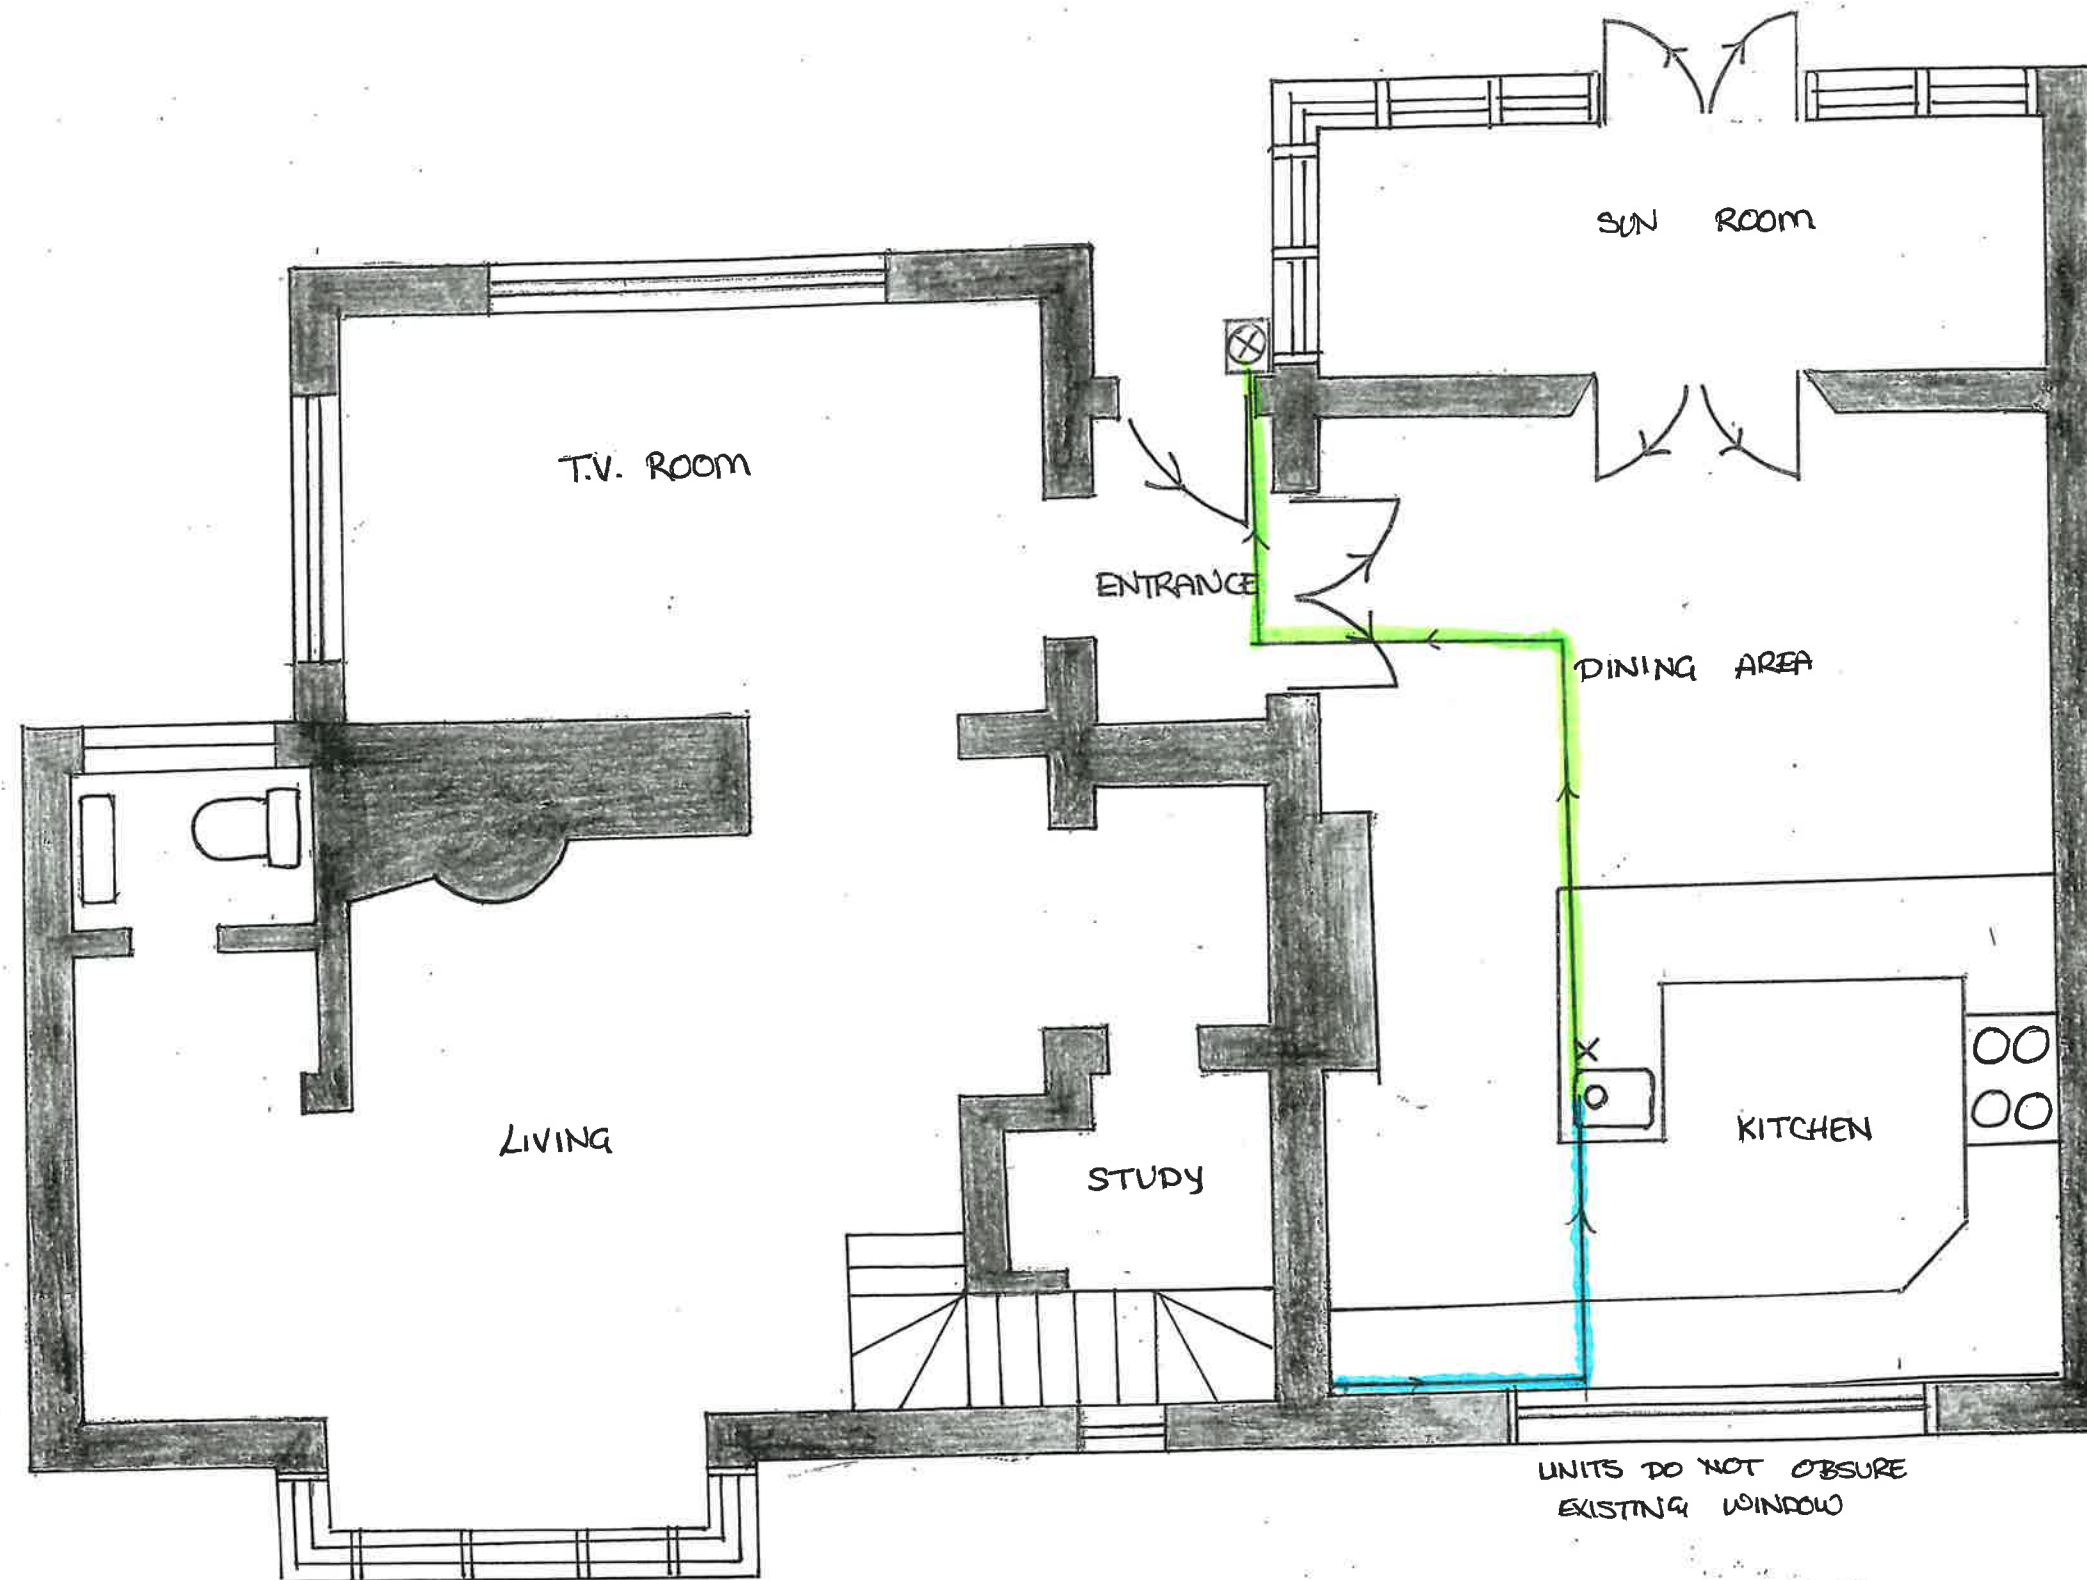

PROPOSED LOCATION OF
NEW KITCHEN UNITS

UNITS DO NOT OBSCURE
EXISTING WINDOW

— WASTE WATER EXIT
— WATER FEED INTO KITCHEN

CROSSWAYS SP5 3HP
SCALE 1:50

0 1 2 3

PROPOSED KITCHEN DRAINAGE FLOOR PLAN

PAPER SIZE A3

JUNE 2026