




PROPOSED LOCATION OF
NEW KITCHEN UNITS

CROSSWAYS SP5 3HP

SCALE 1:50

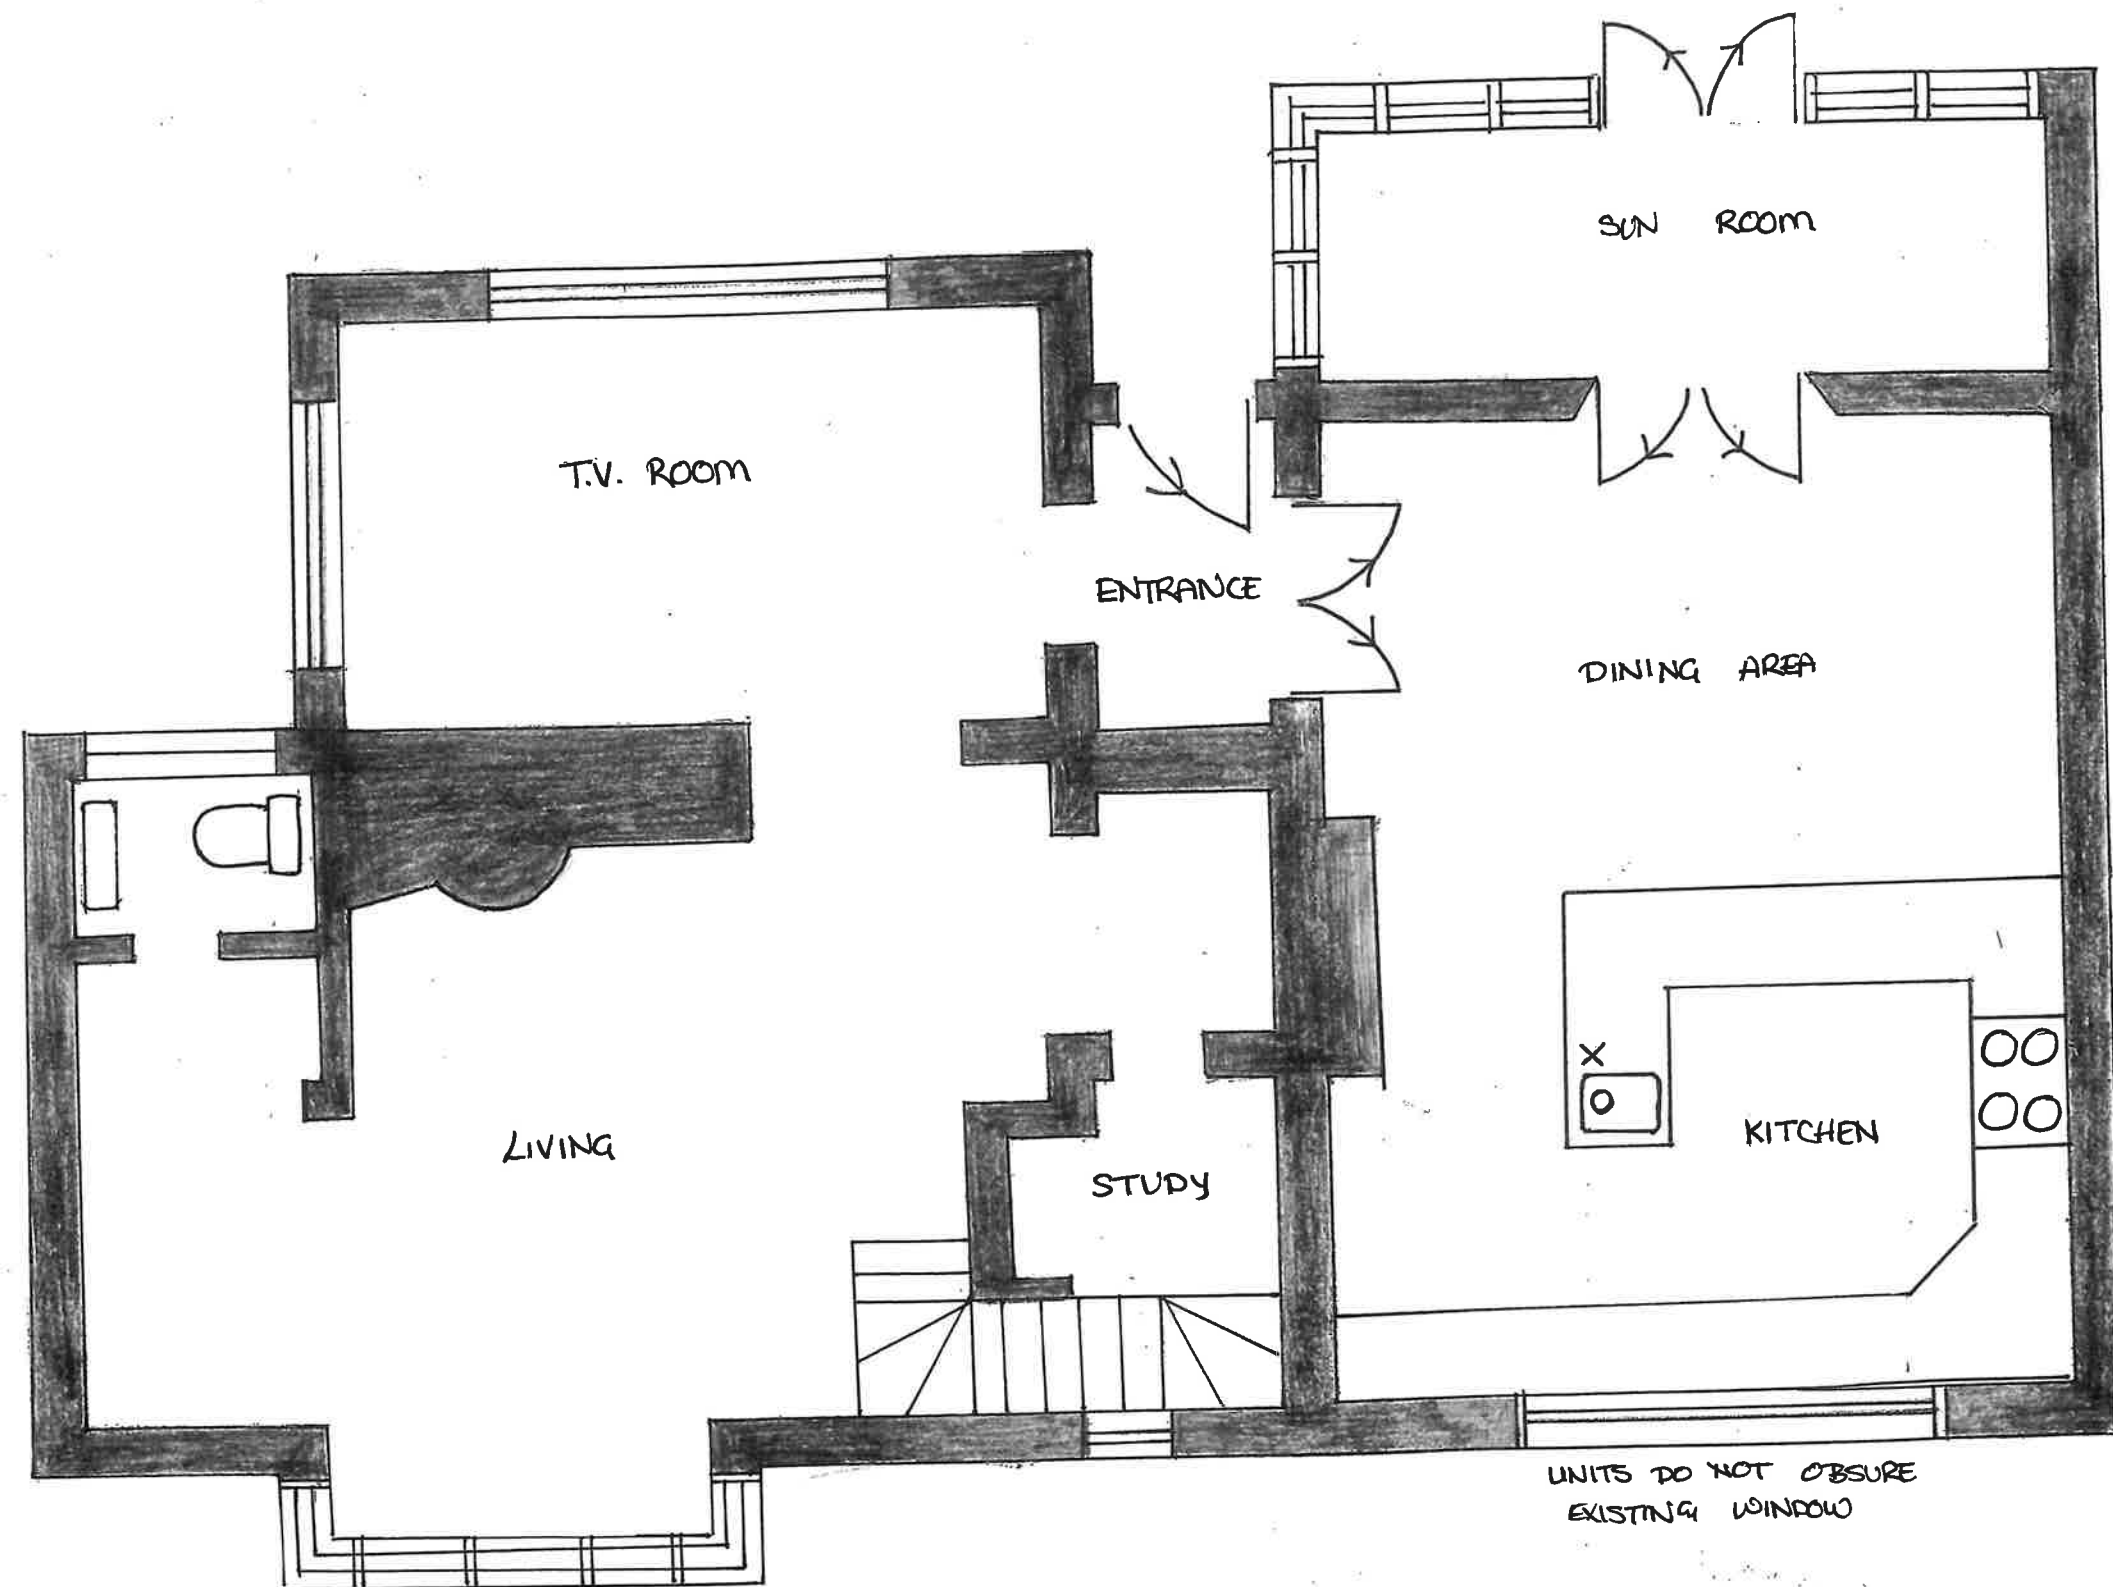

PROPOSED KITCHEN LOCATION FLOOR PLAN

PAPER SIZE A3

JUNE 2026