


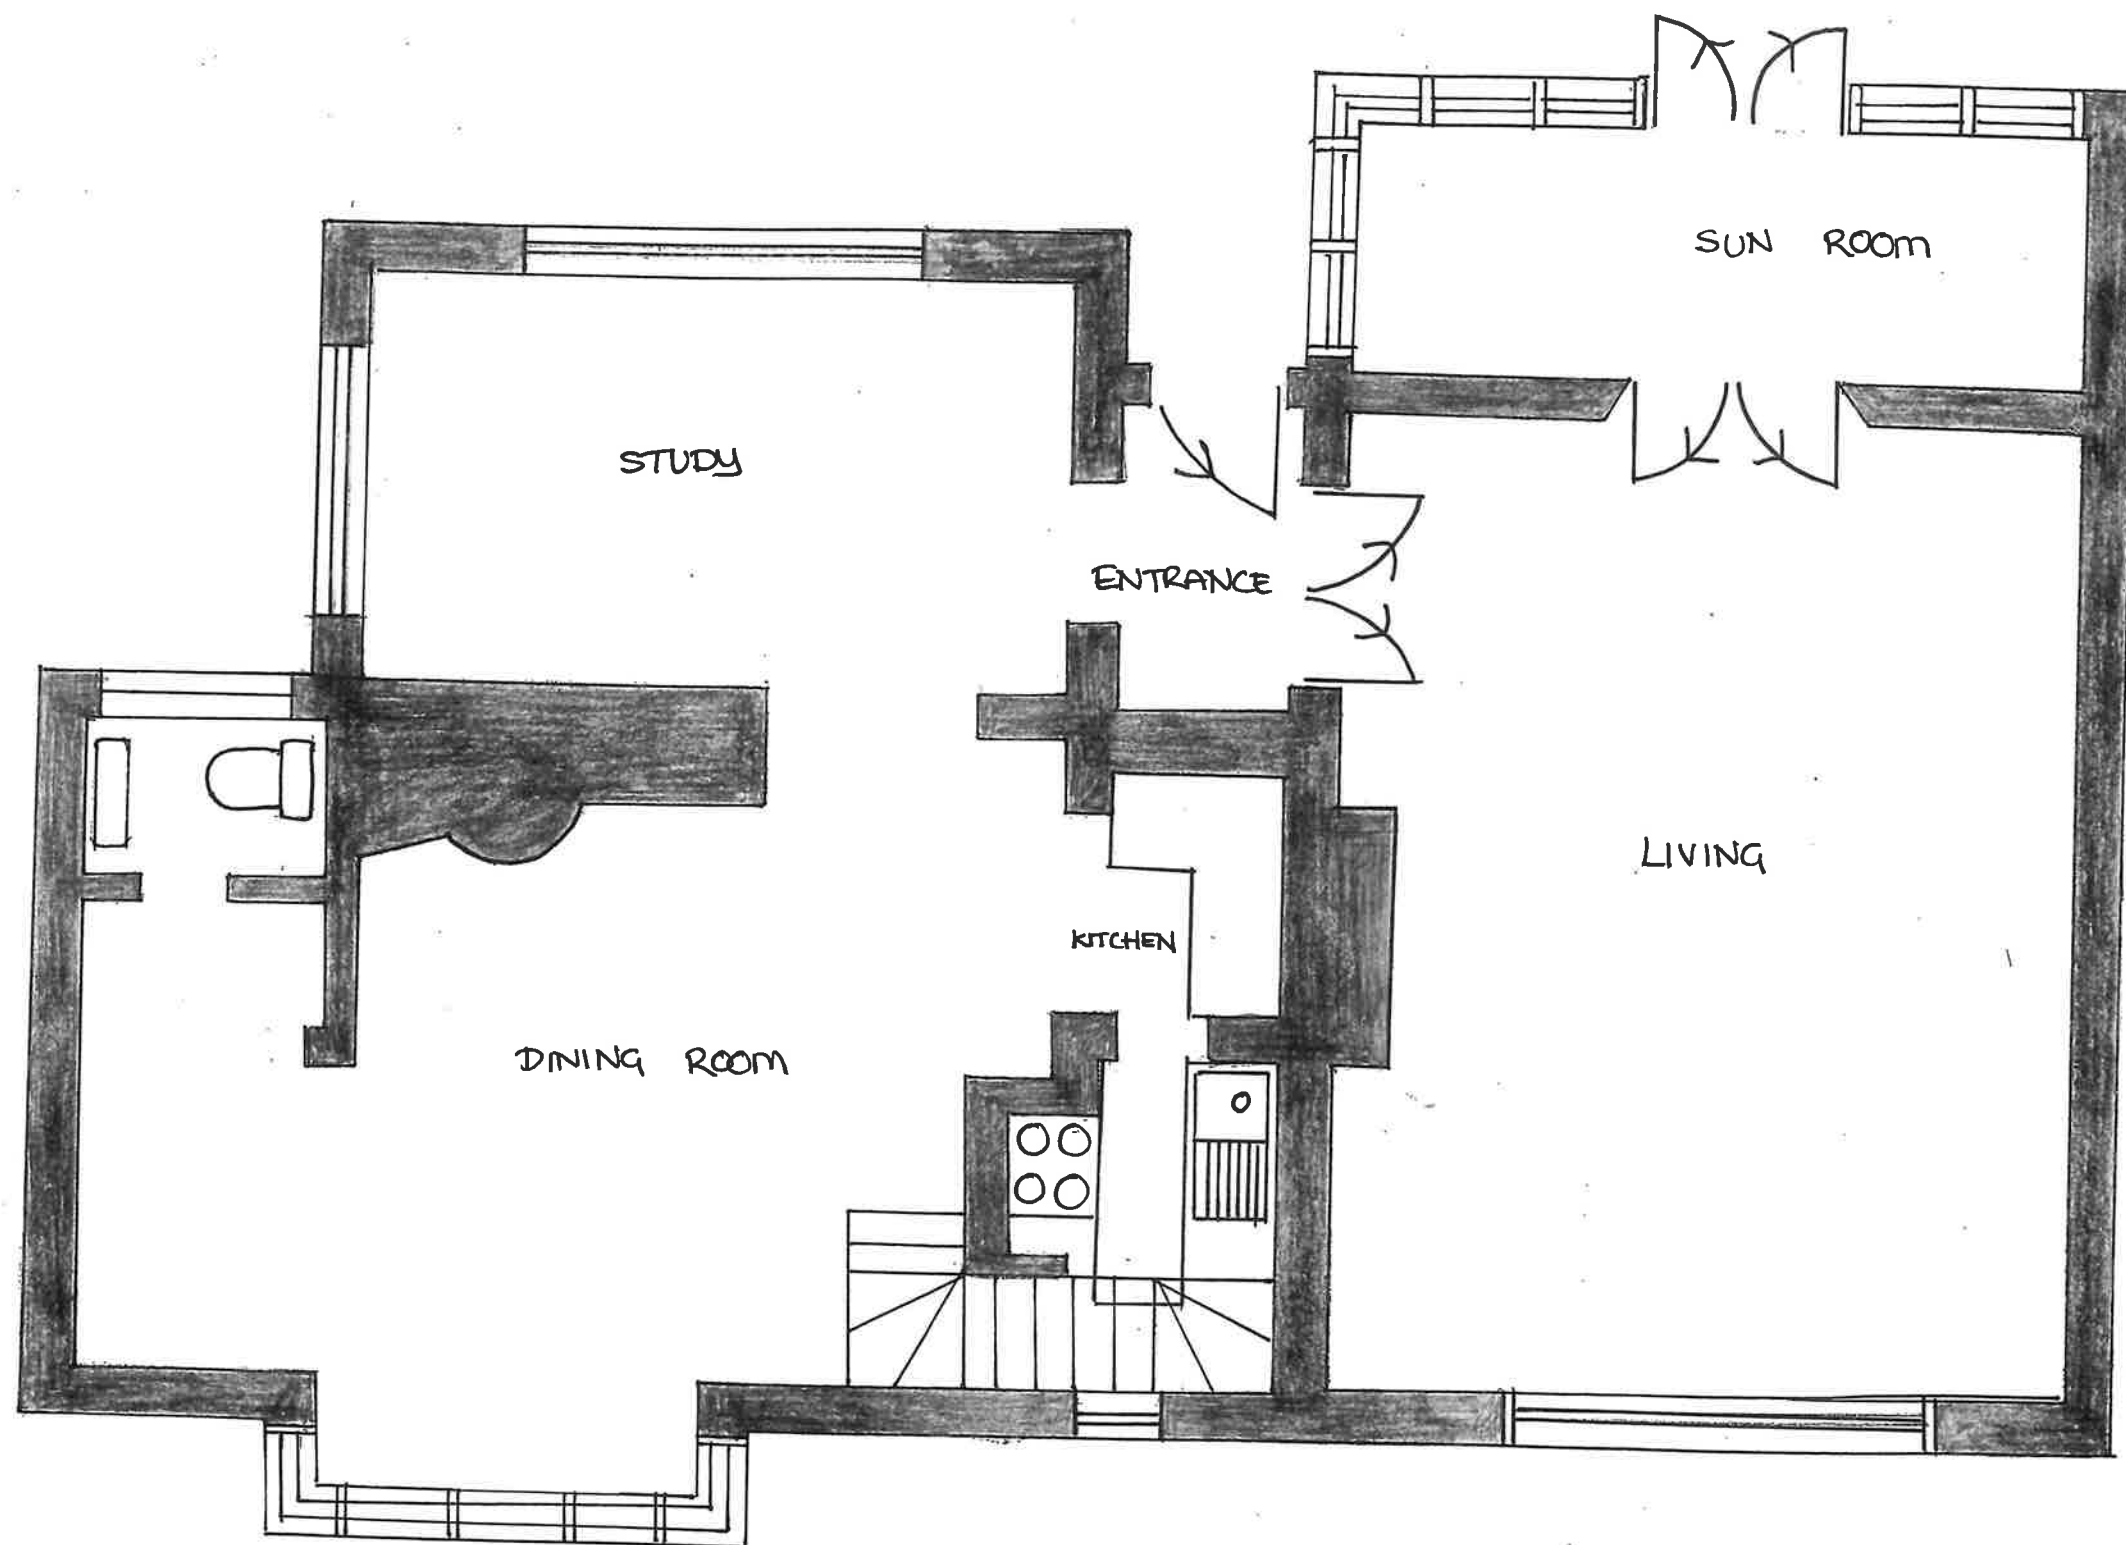

CROSSWAYS SP5 3HP
SCALE 1:50
0 1 2 3
EXISTING FLOOR PLAN
A3 PAPER SIZE JUNE 2026