

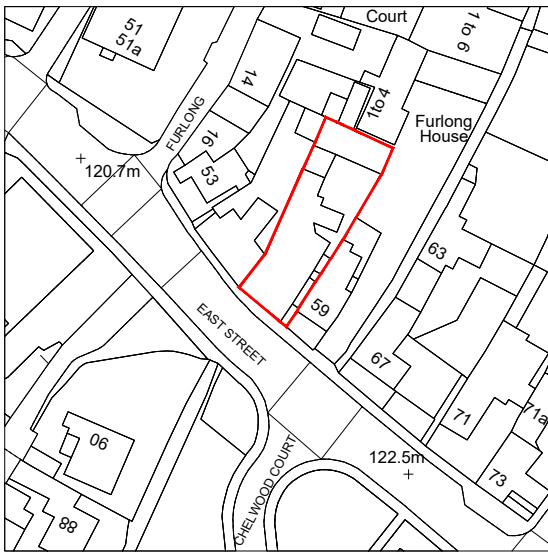
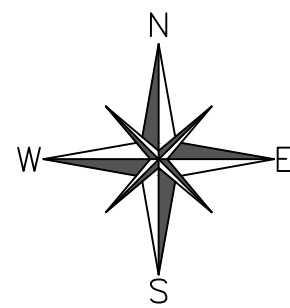
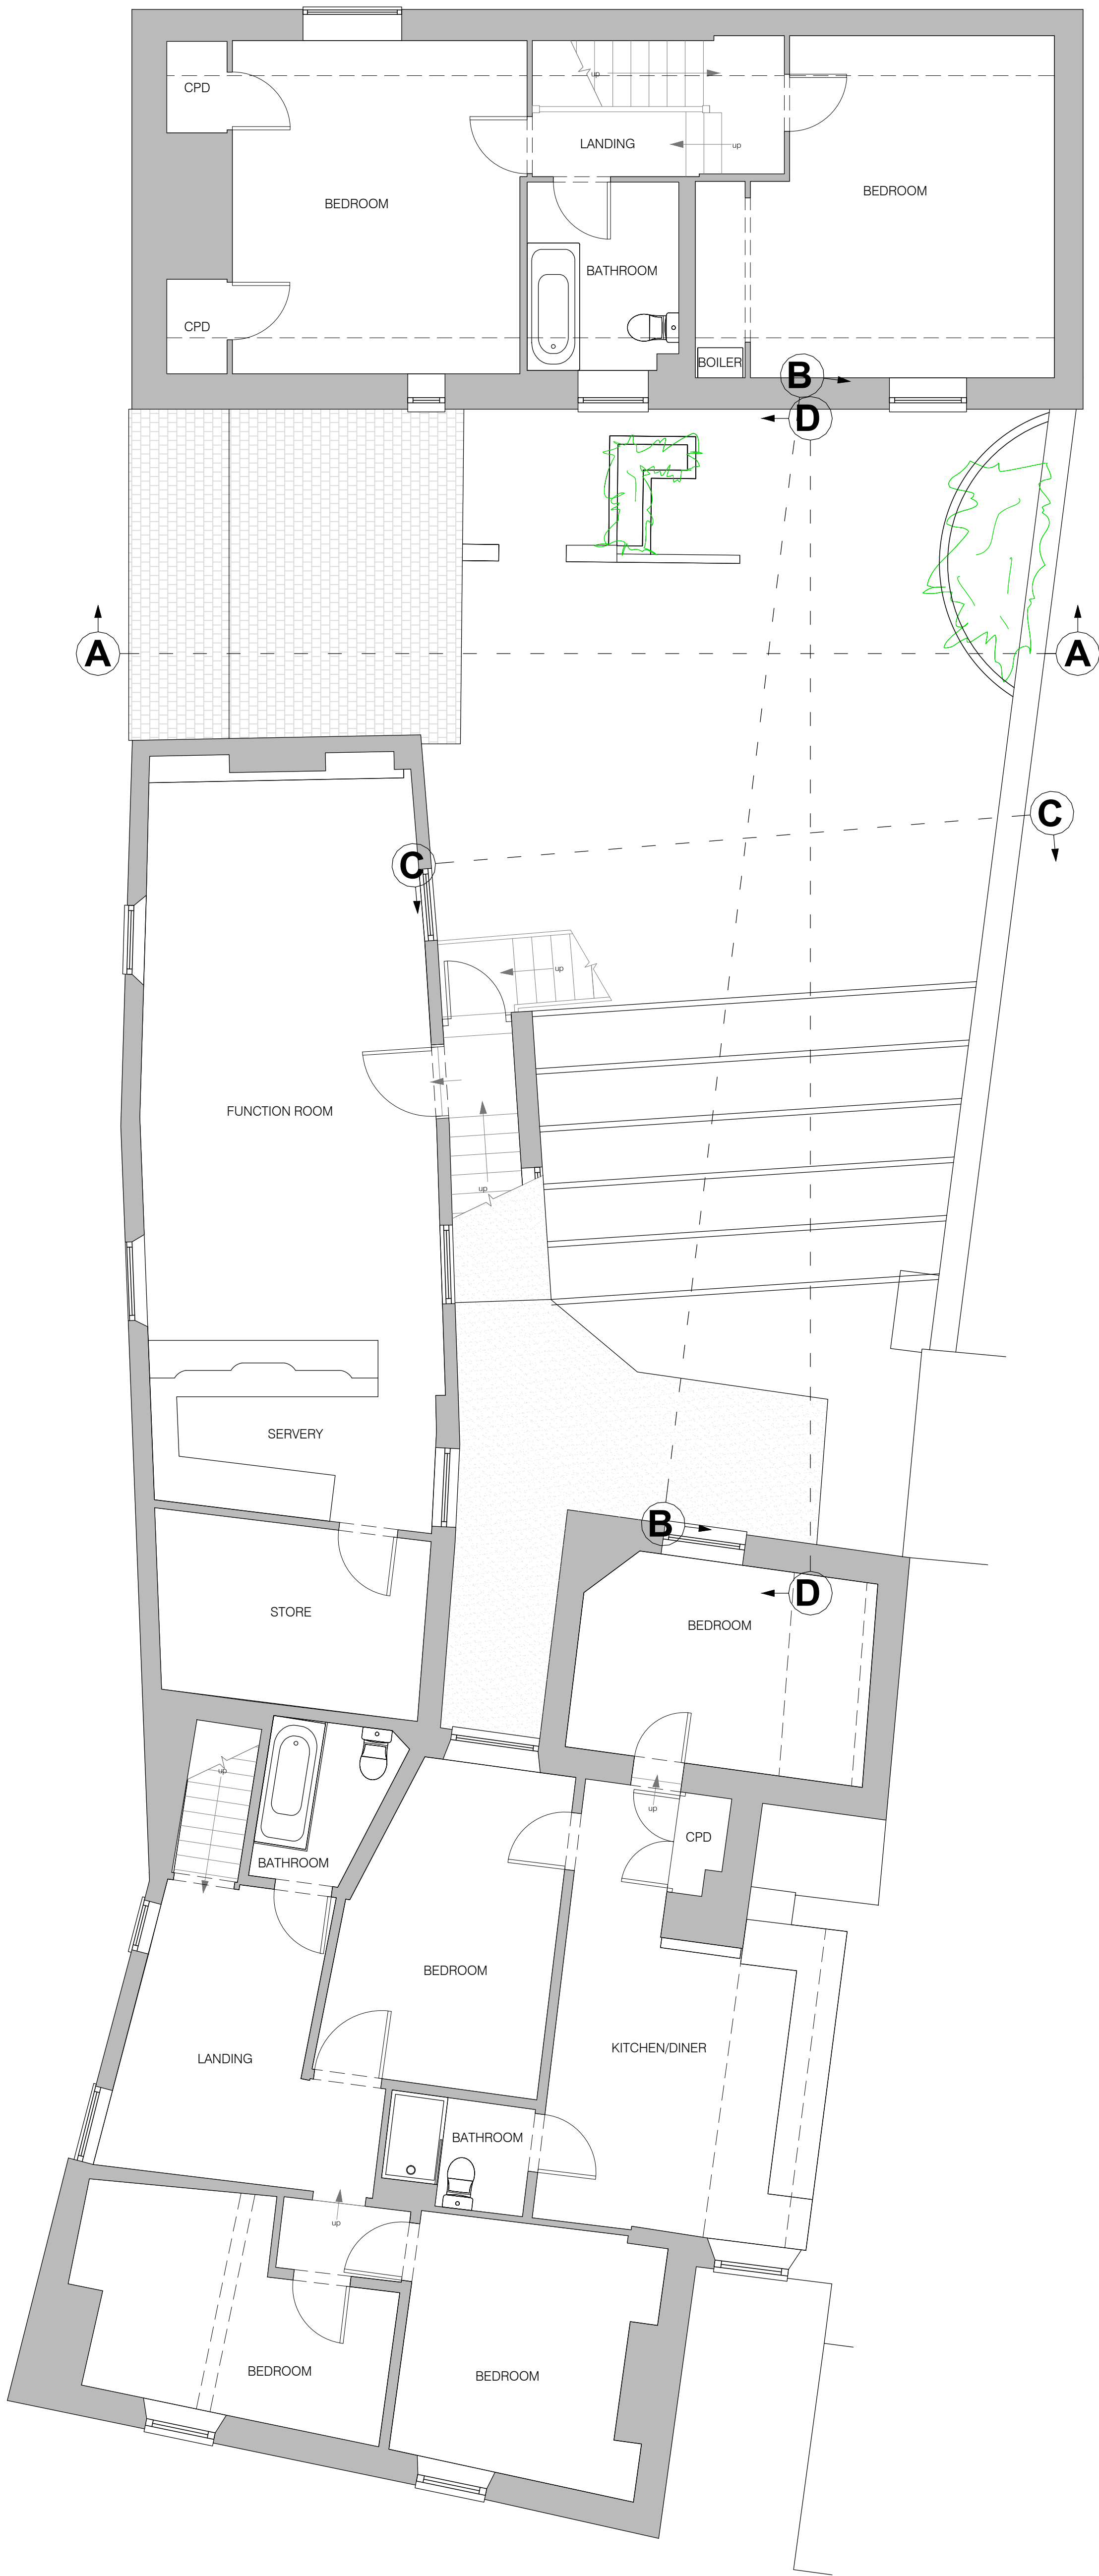


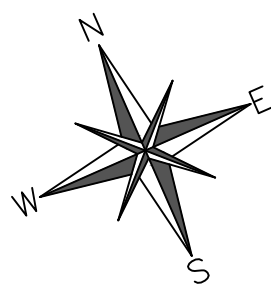

LOCATION PLAN
Scale 1:1250
OS 100047474

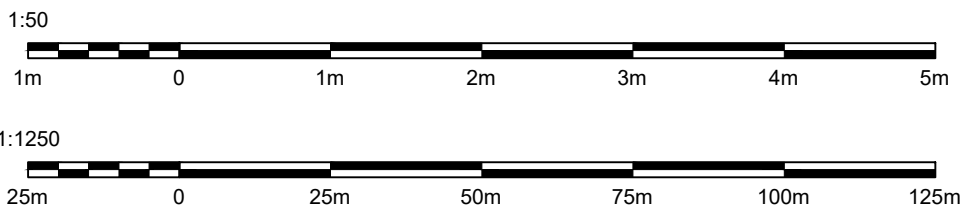

EXISTING FIRST FLOOR PLAN
Scale 1:50

General Notes

The contents of this drawing are copyright to RTSAN and may not be altered, copied or reproduced without written consent.

Contractor must verify all dimensions and report any discrepancies before putting work in hand.

Drawings for PLANNING purpose only and hence do not scale from this drawing.

Rev	Initials	Description	Date

RTSAN

ricci@rt-san.com

07753 231265

Site Address:

ROSE & CROWN
57 EAST STREET
WARMINSTER
BA12 9BZ

Drawing Title:

EXISTING FIRST FLOOR PLAN

Client Name:

ADMIRAL TAVERNS

Project	Scale	Date
383	A1	JUN26
Revision	Drawing No.	Drawn By
	383P-102	LA