




Scale 1:50

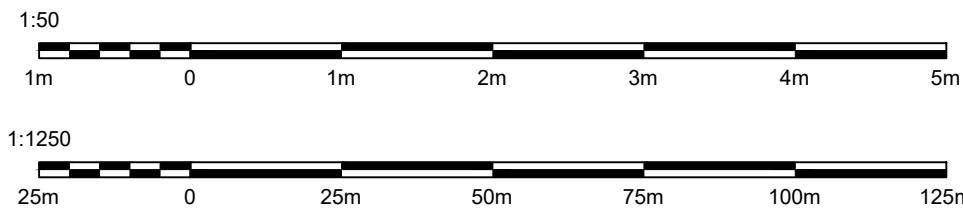

General Notes			
The contents of this drawing are copyright to RTSAN and may not be altered, copied or reproduced without written consent.			
Contractor must verify all dimensions and report any discrepancies before putting work in hand.			
Drawings for PLANNING purpose only and hence do not scale from this drawing.			
Rev	Initials	Description	Date
			
ricci@rt-san.com 07753 231265			
Site Address:		ROSE & CROWN 57 EAST STREET WARMINSTER BA12 9BZ	
Drawing Title: PROPOSED GROUND FLOOR PLAN			
Client Name:		ADMIRAL TAVERNS	
Project	Scale	Date	
383	A1	JUN26	
Revision	Drawing No.	Drawn By	
	383P-106	LA	