


33 Gainsborough Avenue, Royal Wootton Bassett, Swindon, SN4 8JW



© Crown copyright and database rights 2026 OS 100054135. Map area bounded by: 407434,183196 407634,183396. Produced on 08 July 2026 from the OS National Geographic Database. Supplied by UKPlanningMaps.com. Unique plan reference: p4f/uk/1443369/1932276



SITE PLAN

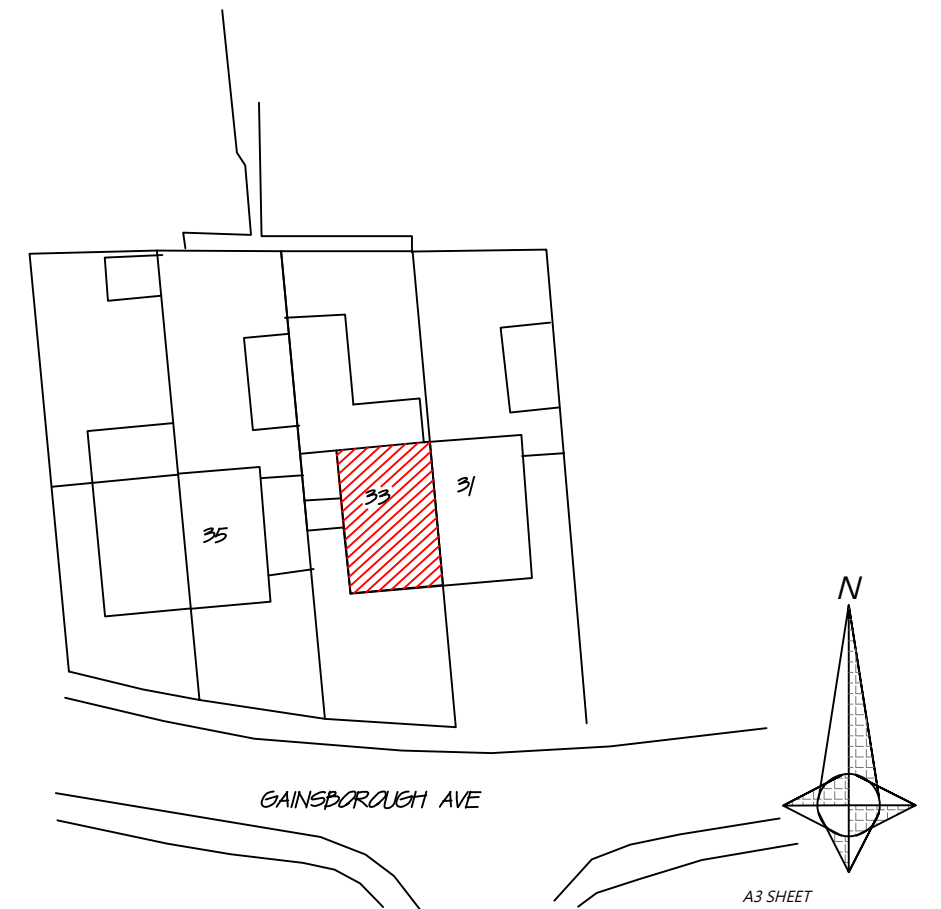

SCALE 1:500

0 10 20 30 40 50 METRES

BK Architectural
Flat 6 George Tweed Gardens
Shaw
Swindon, SN5 5XE
Tel: 07918 617992
e mail: pgkerry556@gmail.com

Drawn by:
Patrick Blake-Kerry

Project Address
33 Gainsborough Ave
Royal Wootton Bassett
Swindon

Loft Conversion With Dormer

Location Map and Block Plan

Scale:
1:1250, 1:500

© 2026
This drawing remains the copyright
of Patrick Blake-Kerry. Reproduction
without permission is expressly forbidden