




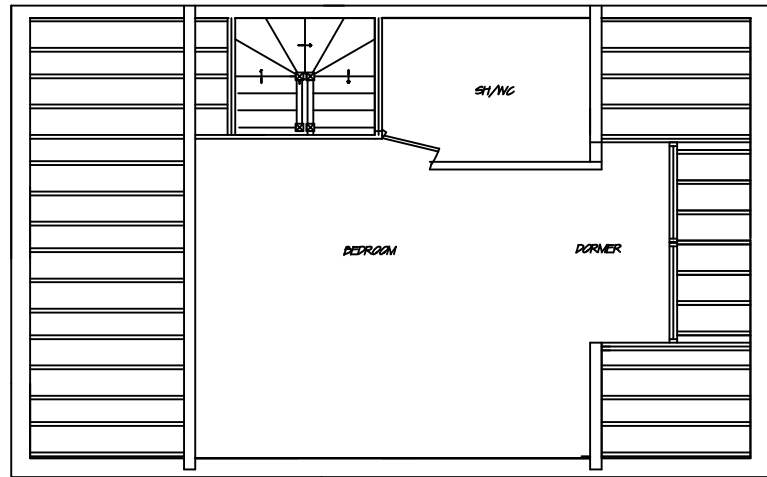


1ST FLOOR PLAN
(PROPOSED)

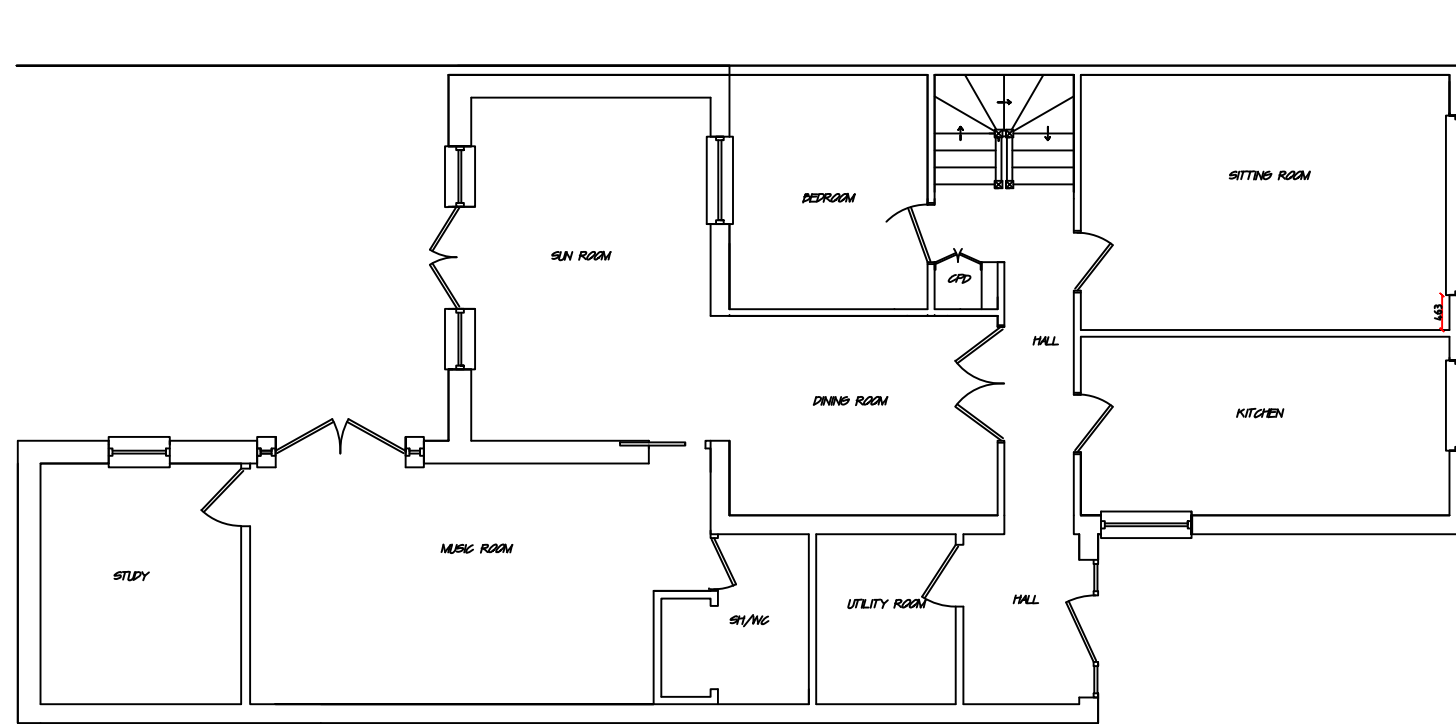

GROUND FLOOR PLAN
(PROPOSED)

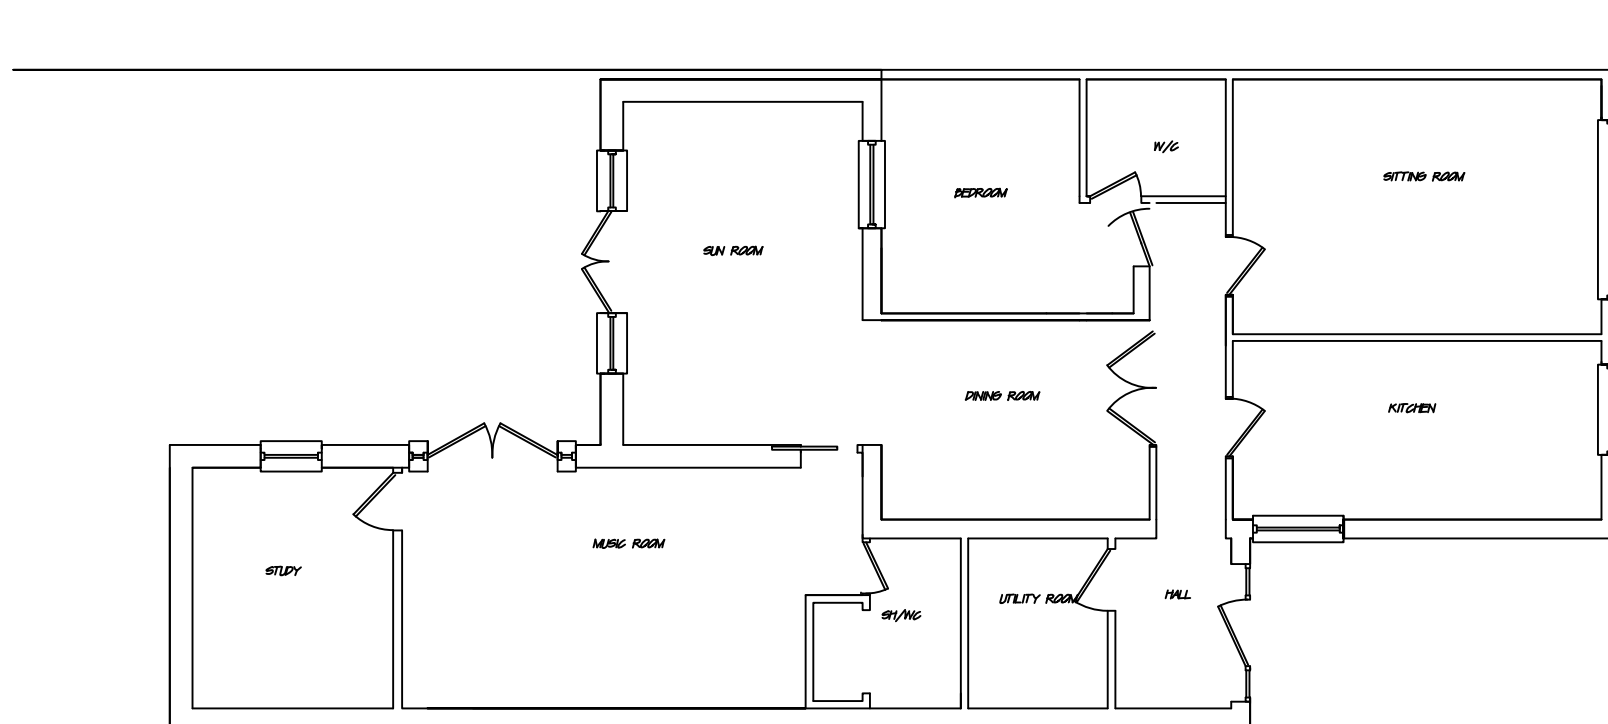

GROUND FLOOR PLAN
(EXISTING)

 

BK Architectural
Flat 6 George Tweed Gardens
Shaw
Swindon, SN5 5XE
Tel: 07918 617992
e mail: pgkerry556@gmail.com

Drawn by:
Patrick Blake-Kerry

Project Address
33 Gainsborough Ave
Royal Wootton Bassett
Swindon

Loft Conversion With Dormer

Floor Plans

Scale:
1:100

© 2026
This drawing remains the copyright
of Patrick Blake-Kerry. Reproduction
without permission is expressly forbidden