


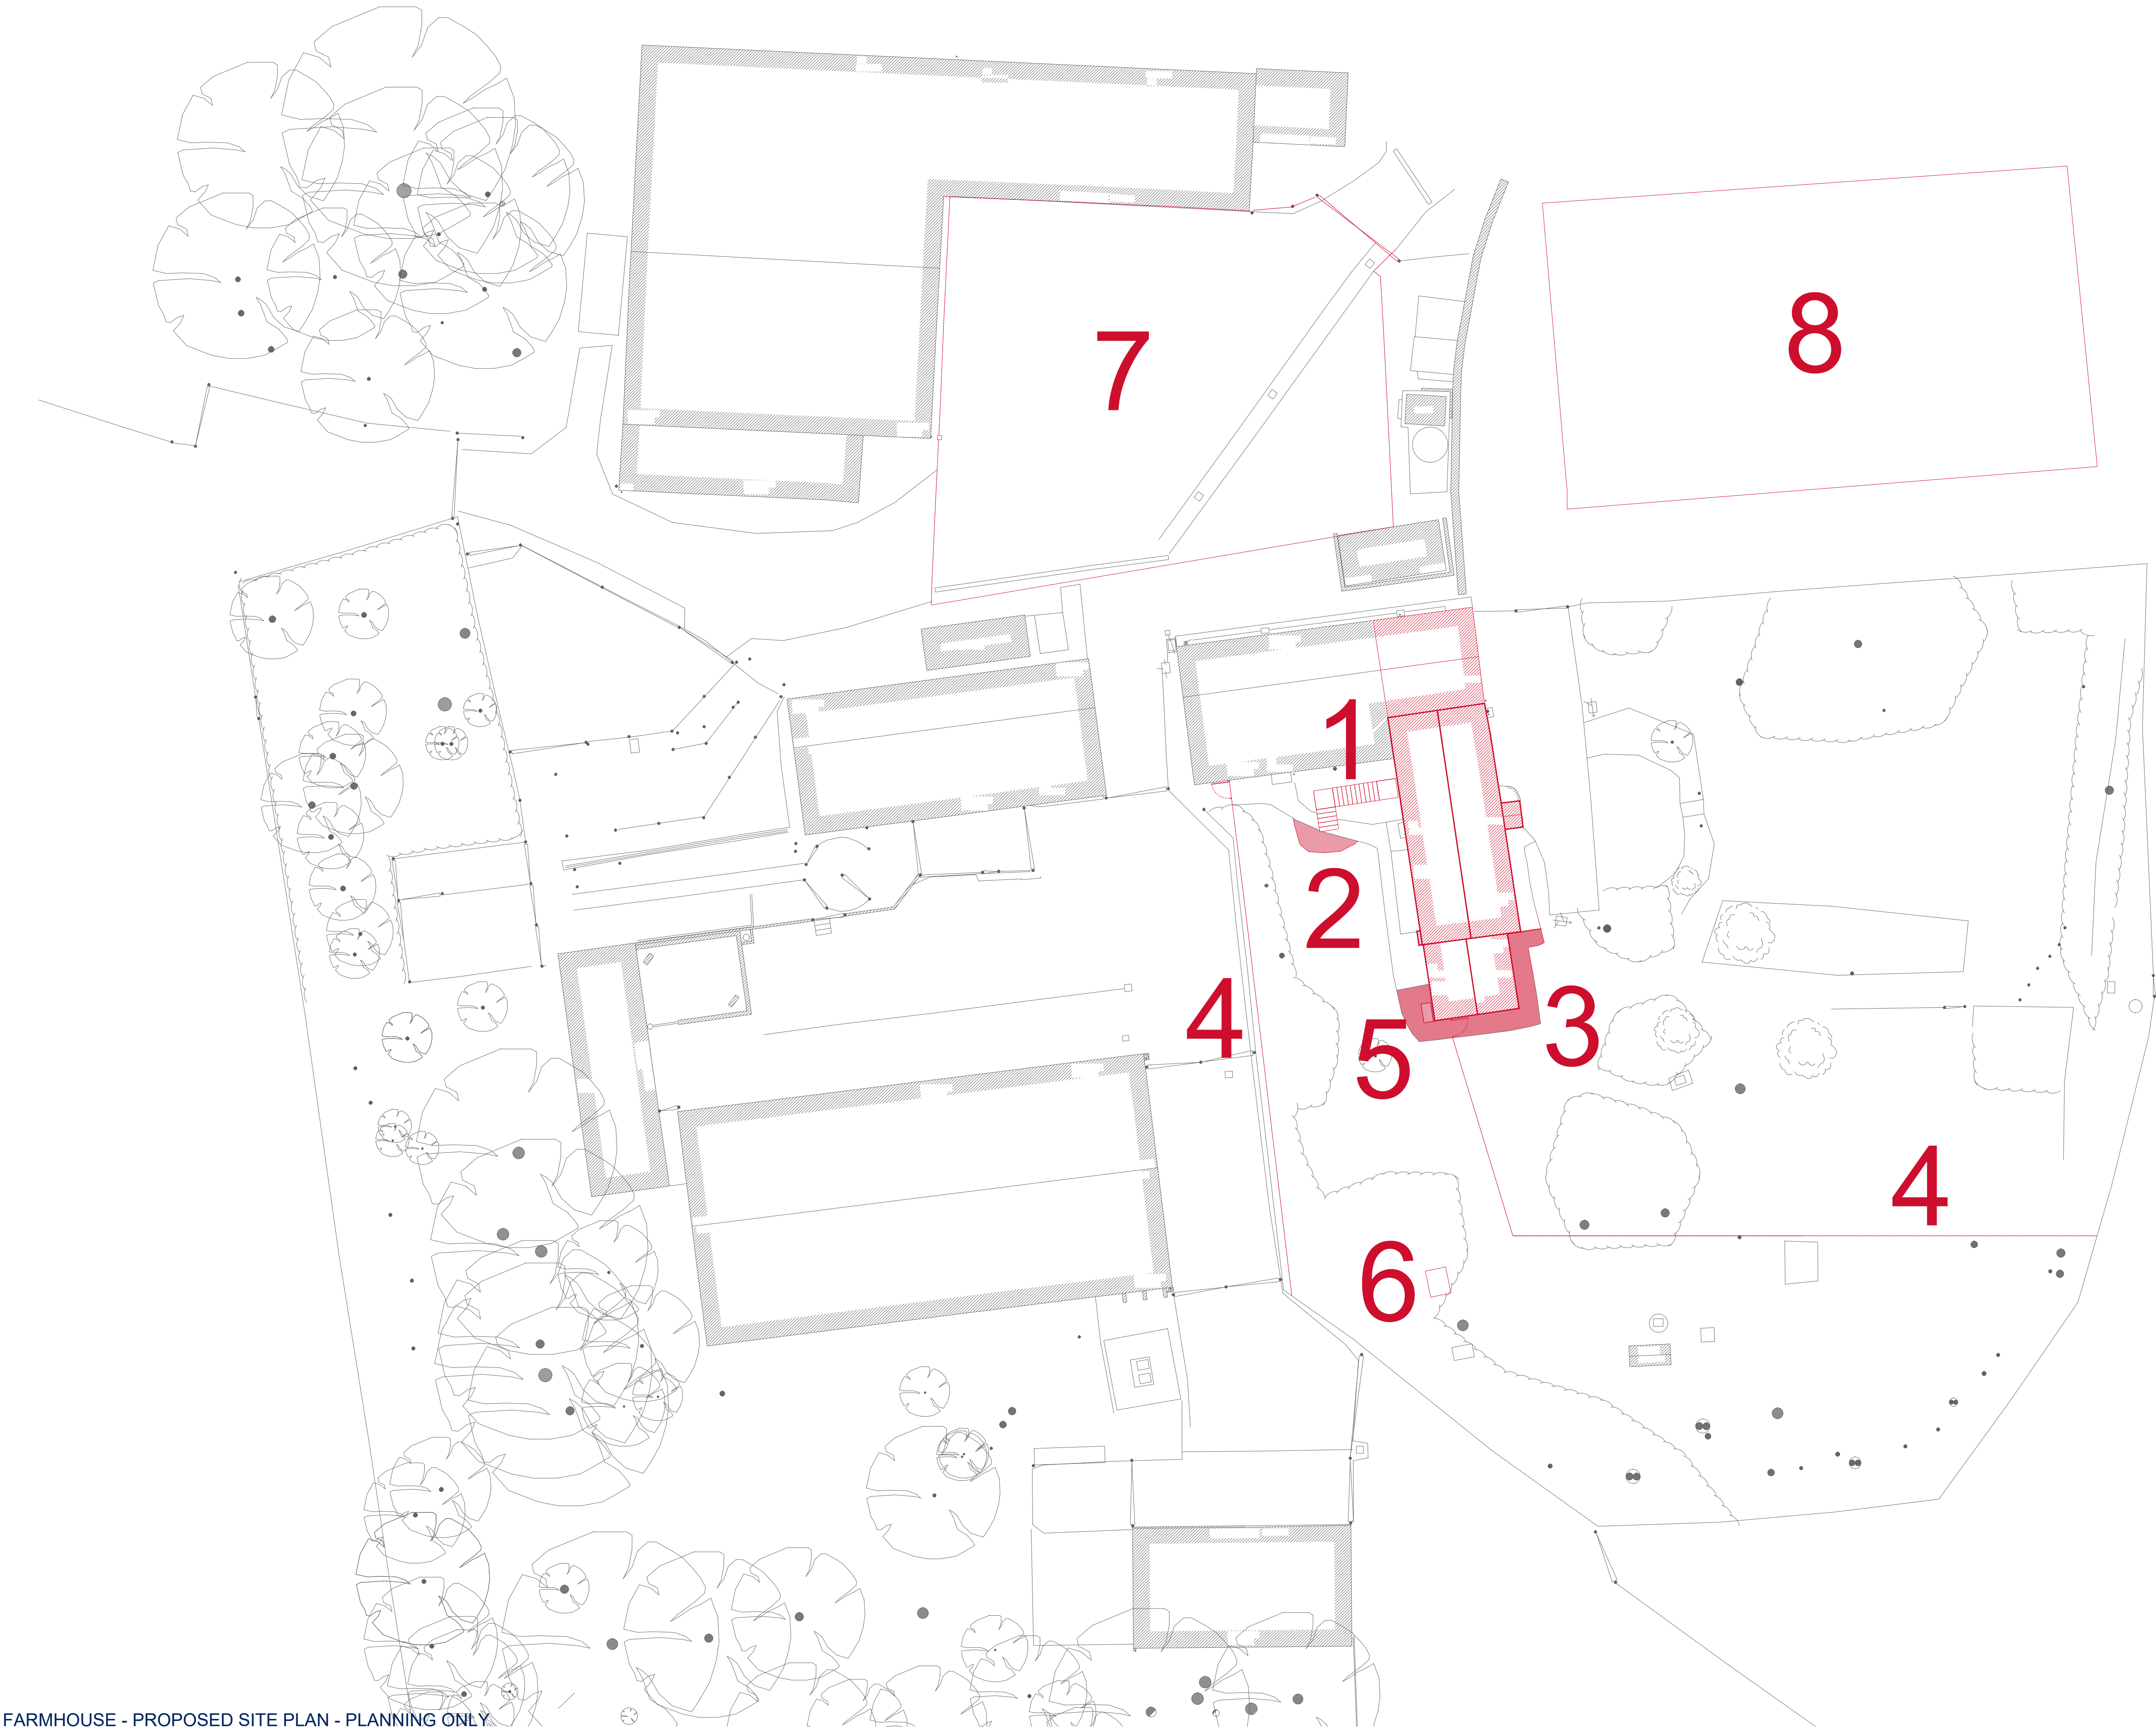

Notes	
1	PROPOSED FIRE ESCAPE STAIRS
2	PROPOSED CONCRETE FOOTPATH TO BASE OF FIRE ESCAPE STAIRS
3	PROPOSED CONCRETE FOOTPATH
4	PROPOSED FENCE & GATES - 1800mm HIGH - FEATHER EDGED GREEN TREATED BOARDS WITH CONCRETE POSTS
5	PROPOSED AIR SOURCE HEAT PUMP
6	EXISTING KEROSENE TANK TO BE REMOVED
7	EXISTING PARKING
8	APPROXIMATE POSITION OF EXISTING PARKING

Rev	Description	Date
S04	First Issue:	17/07/26

Client:
NATURAL ENGLAND / ISS

Project Title:
PARSONAGE FARM HOUSE

RLB ID:	Drawing Number:
015060	06

Drawing Title:
PROPOSED SITE PLAN - PLANNING

Stage:	Status:	Revision:
RIBA 4	S4	P01

Date:	Size	Scale:
08/07/2026	A1	1:200



🏠 Broad Quay House, Bristol, UK, BS1 4DJ
☎ +44 (0) 117 974 1122 🌐 RLB_UK 🌐 RLB.com

Contact: Mark.Hughes@uk.rlb.com
Author: Mark.Hughes@uk.rlb.com
QA: Bradley.Mayes@uk.rlb.com

This drawing is to be read in conjunction with all other associated specifications, schedules, drawings and information issued.
Do NOT scale this drawing. Check and verify ALL dimensions and levels and on site before work commences. For discrepancies or omissions contact Rider Levett Bucknall.
All work and materials to conform with current applicable statutory legislation and regulations.
All work to comply with Construction Design Management (CDM) 2015.
Drawings to be printed in colour, to the scale stated in the title block.
Print colour check (CMYK) Print size check 15mm
This information is not to be shared or replicated without permission from RLB. Copyright © 2021 Rider Levett Bucknall UK Limited.
0 2m 4m 6m 8m 10m 16m
1:200

FARMHOUSE - PROPOSED SITE PLAN - PLANNING ONLY

SCALE : 1:200