

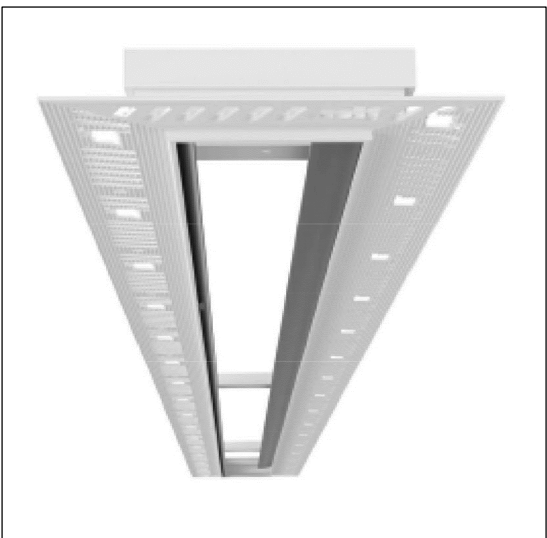


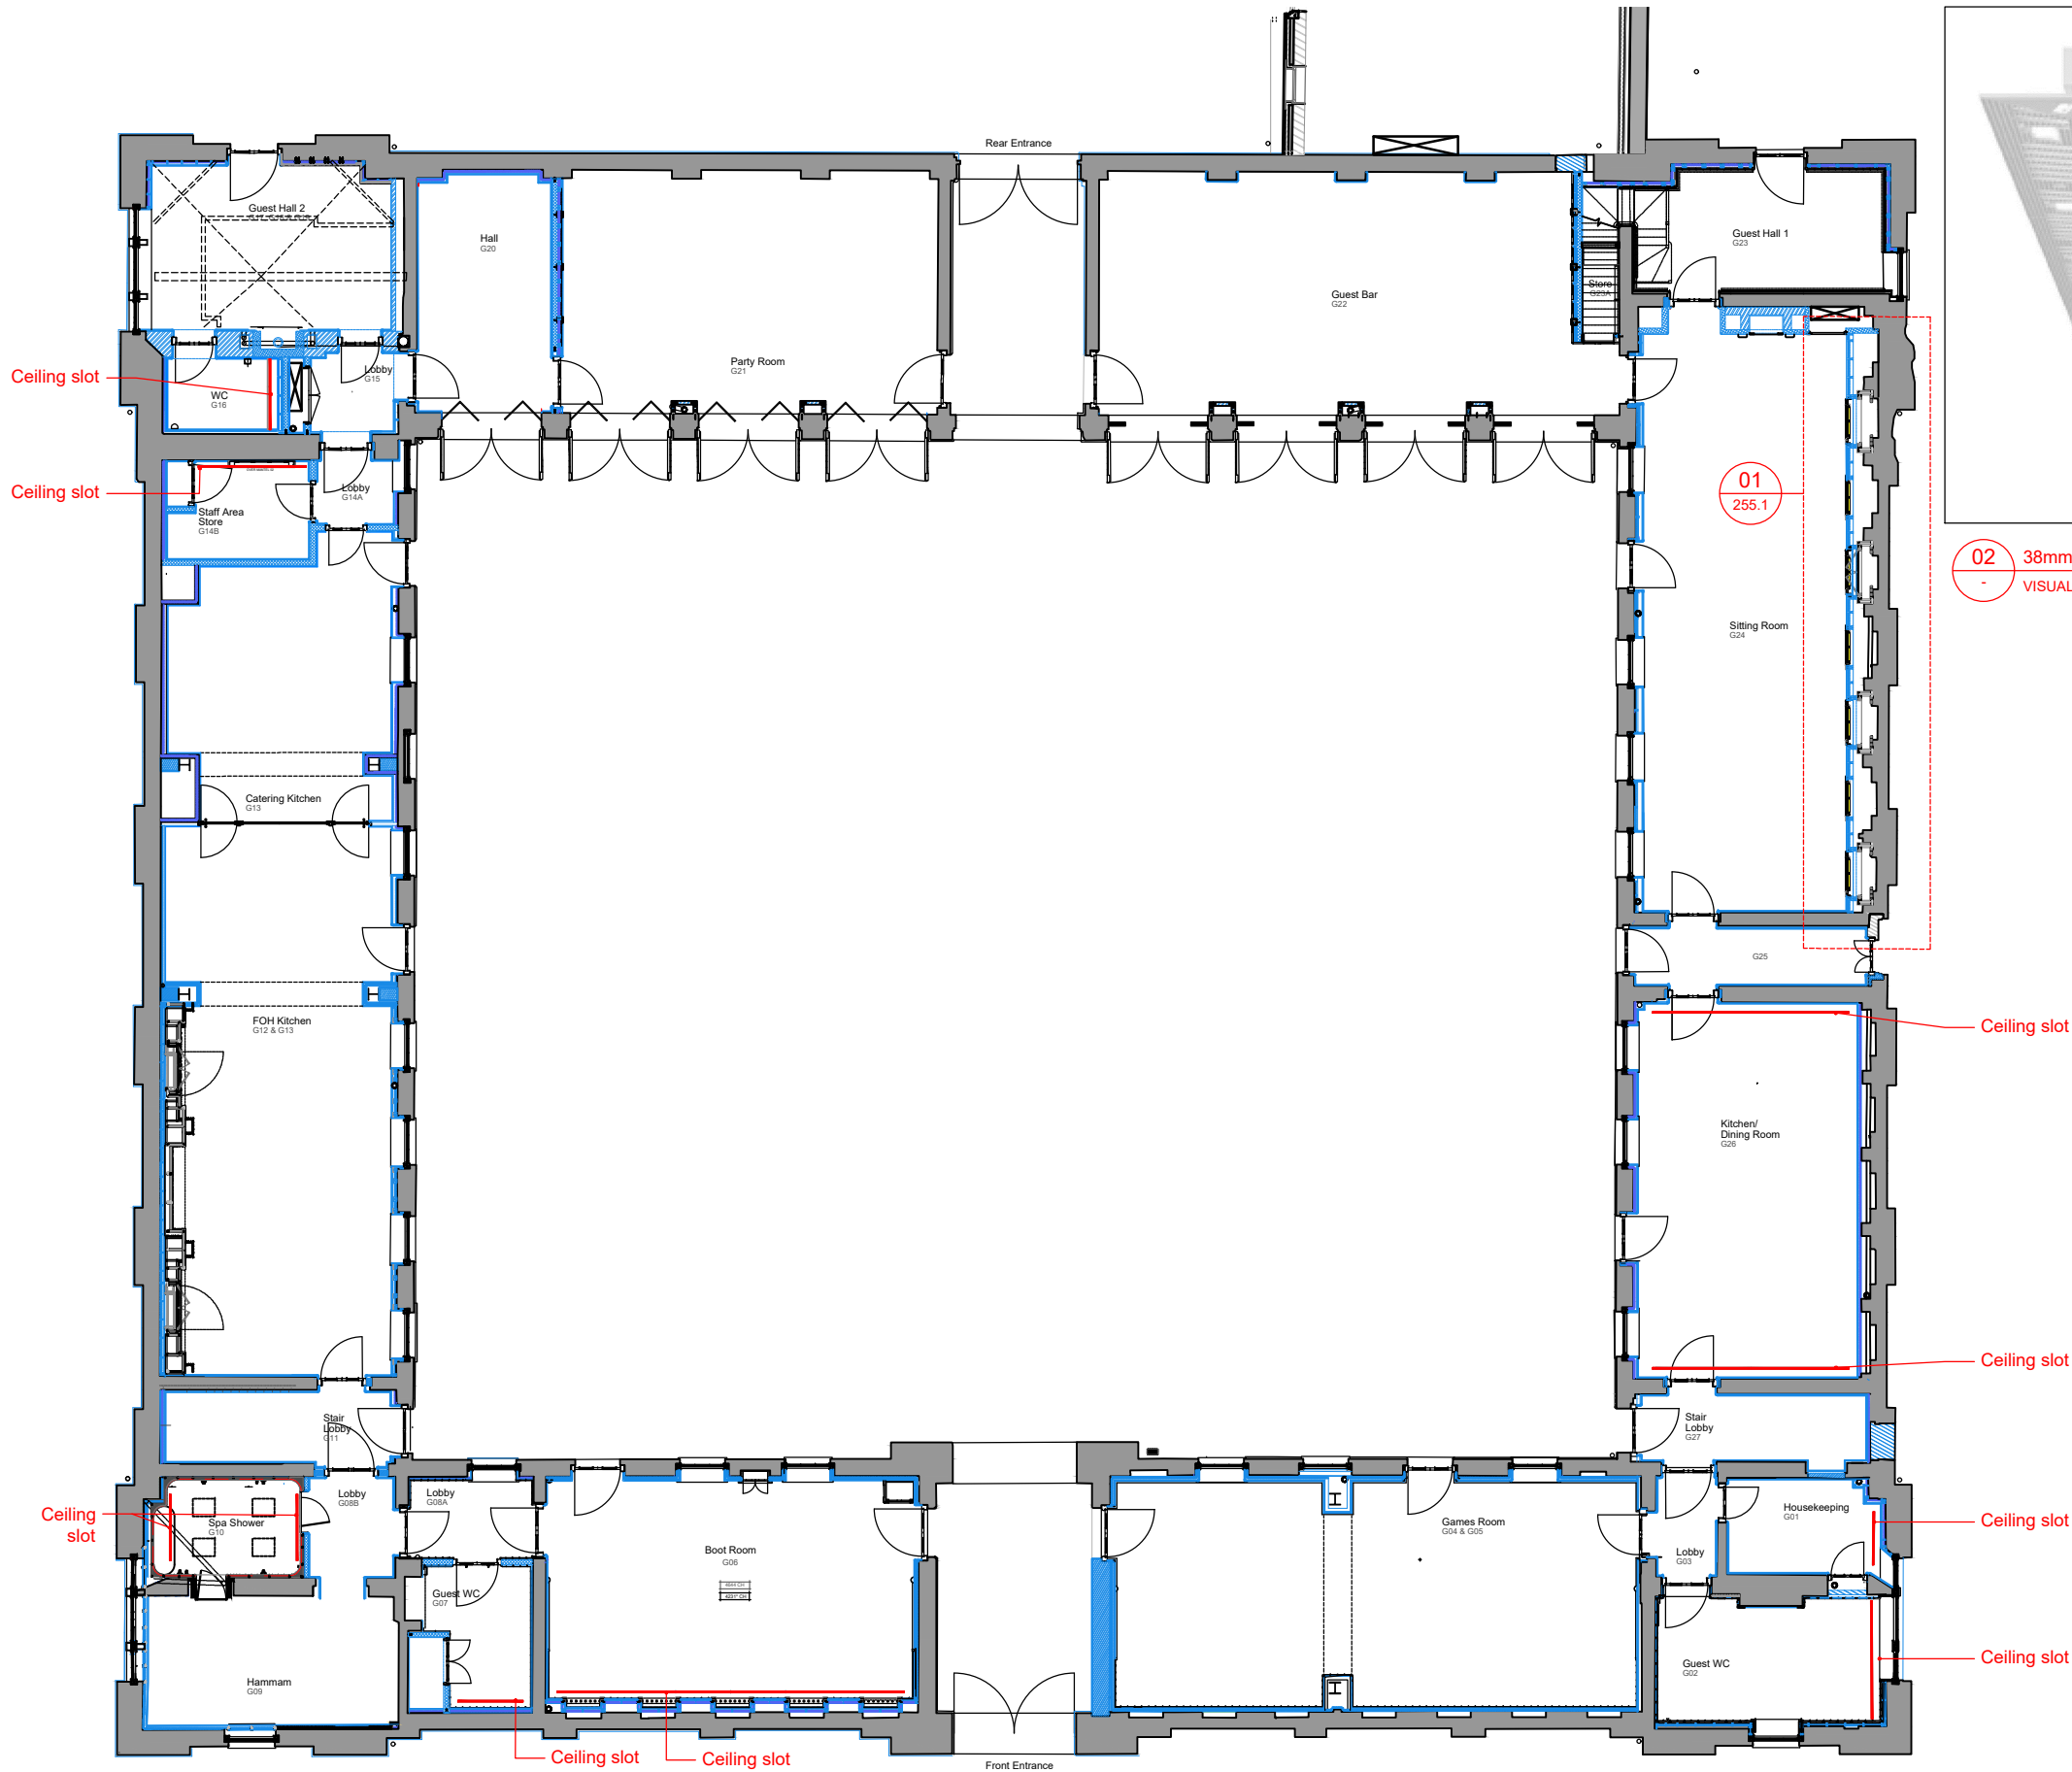

- No. Notes
1. Dimensions to be verified on site. Only figured dimensions to be used and any discrepancies in dimensions are to be reported to the architect. No dimensions are to be scaled from printed drawings. Any areas indicated on this drawing are for guidance only. No responsibility is taken for their accuracy.
 2. There is a risk of injury or death in construction if the works are not properly planned and supervised. The contractor must not undertake any element of the work without first having carried out the necessary risk assessments and prepared detailed method statements.

0 5 10
Scale in Metres @ 1:100

 

02 38mm linear in plaster slot diffuser
VISUAL AID - NTS

* Initial Release 06/07/26
no. revision. date.



RIBA Chartered Practice 211 Design Centre East Chelsea Harbour London, SW10 0XF mail@blda.co.uk www.blda.co.uk t +44 (0) 20 7838 5555 f +44 (0) 20 7838 5556

Job: Tottenham House - The Old Stables
Title: PLANNING
Ground Floor RCP
Ceiling slots locations

Type: 200 Planning
Status: FOR PLANNING
drawn by JMH checked by RM approved by ---
scale 1:100 @ A1 size A1 date 06/07/26
job number drawing number revision
3123 255 *

01 Ground Floor Plan RCP
R401 1:100 @ A1 / 1:200 @ A3