



PROPOSAL


SIDE ELEVATION - SOUTH

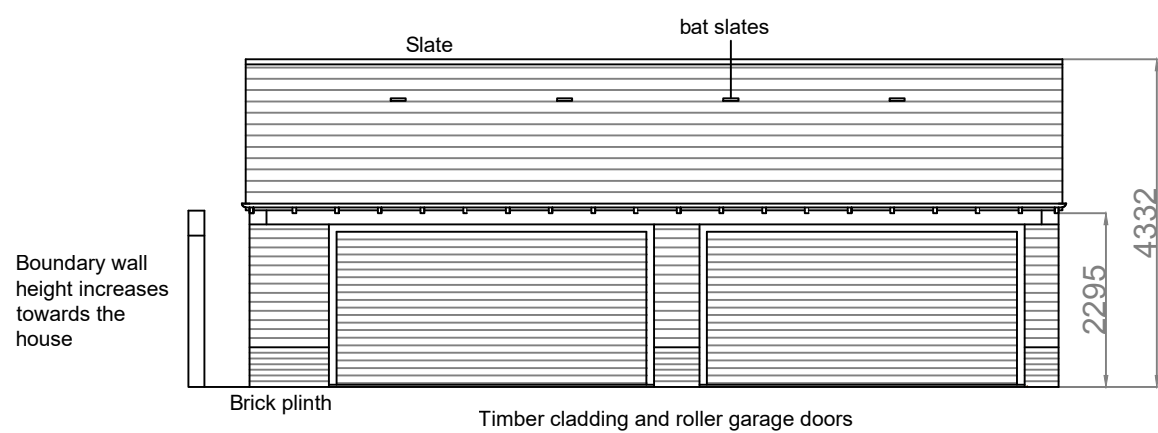




FRONT ELEVATION - EAST

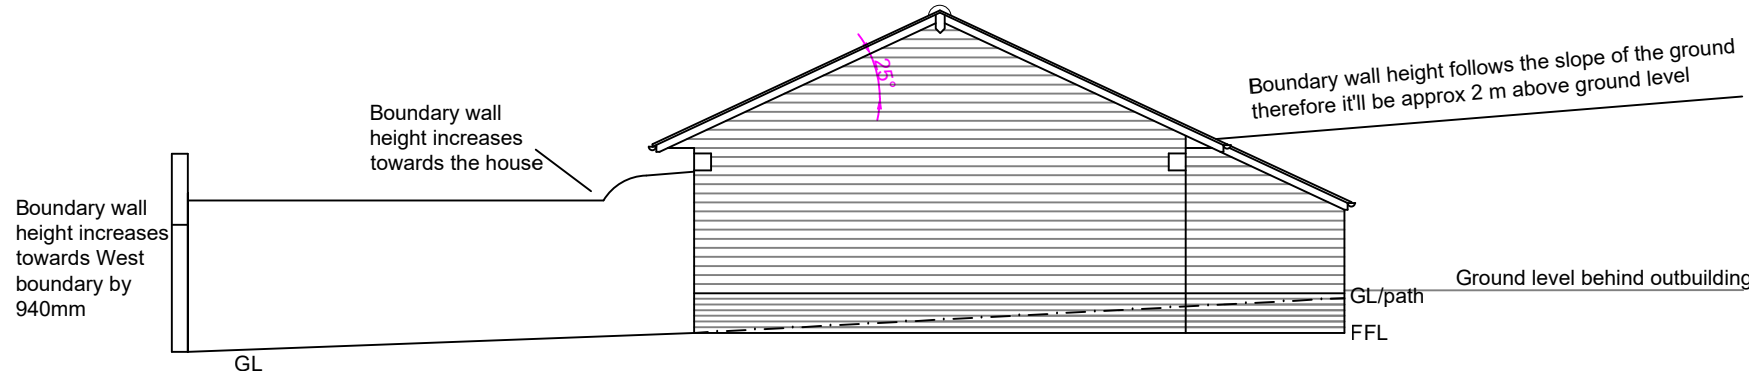



SIDE ELEVATION - NORTH

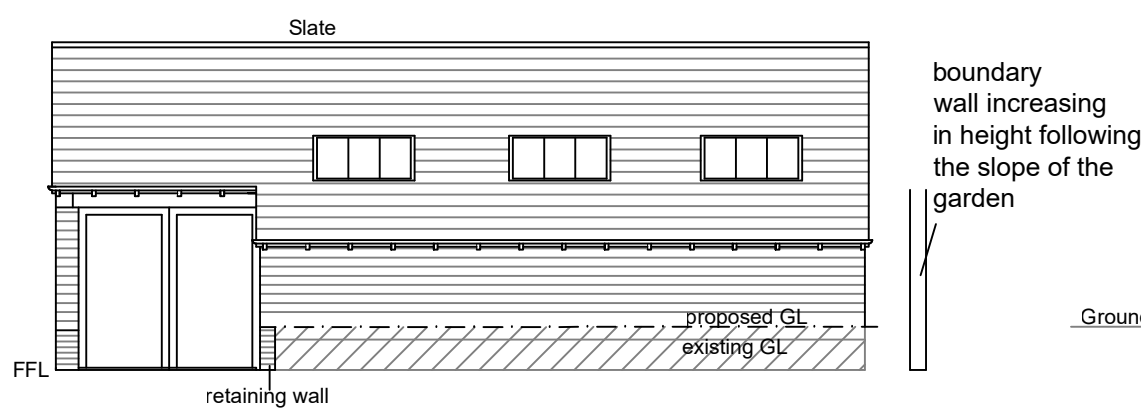

REAR ELEVATION - WEST

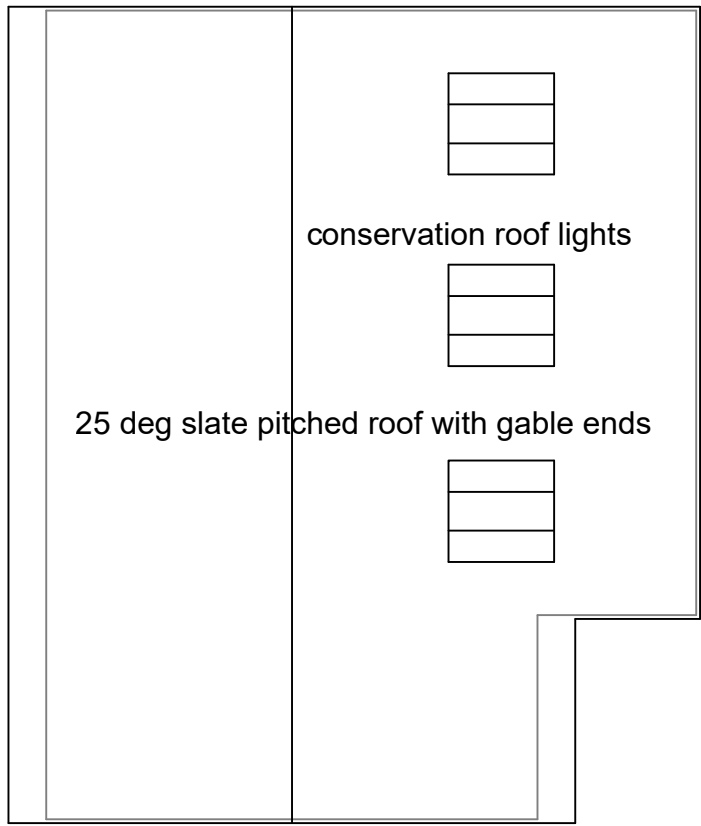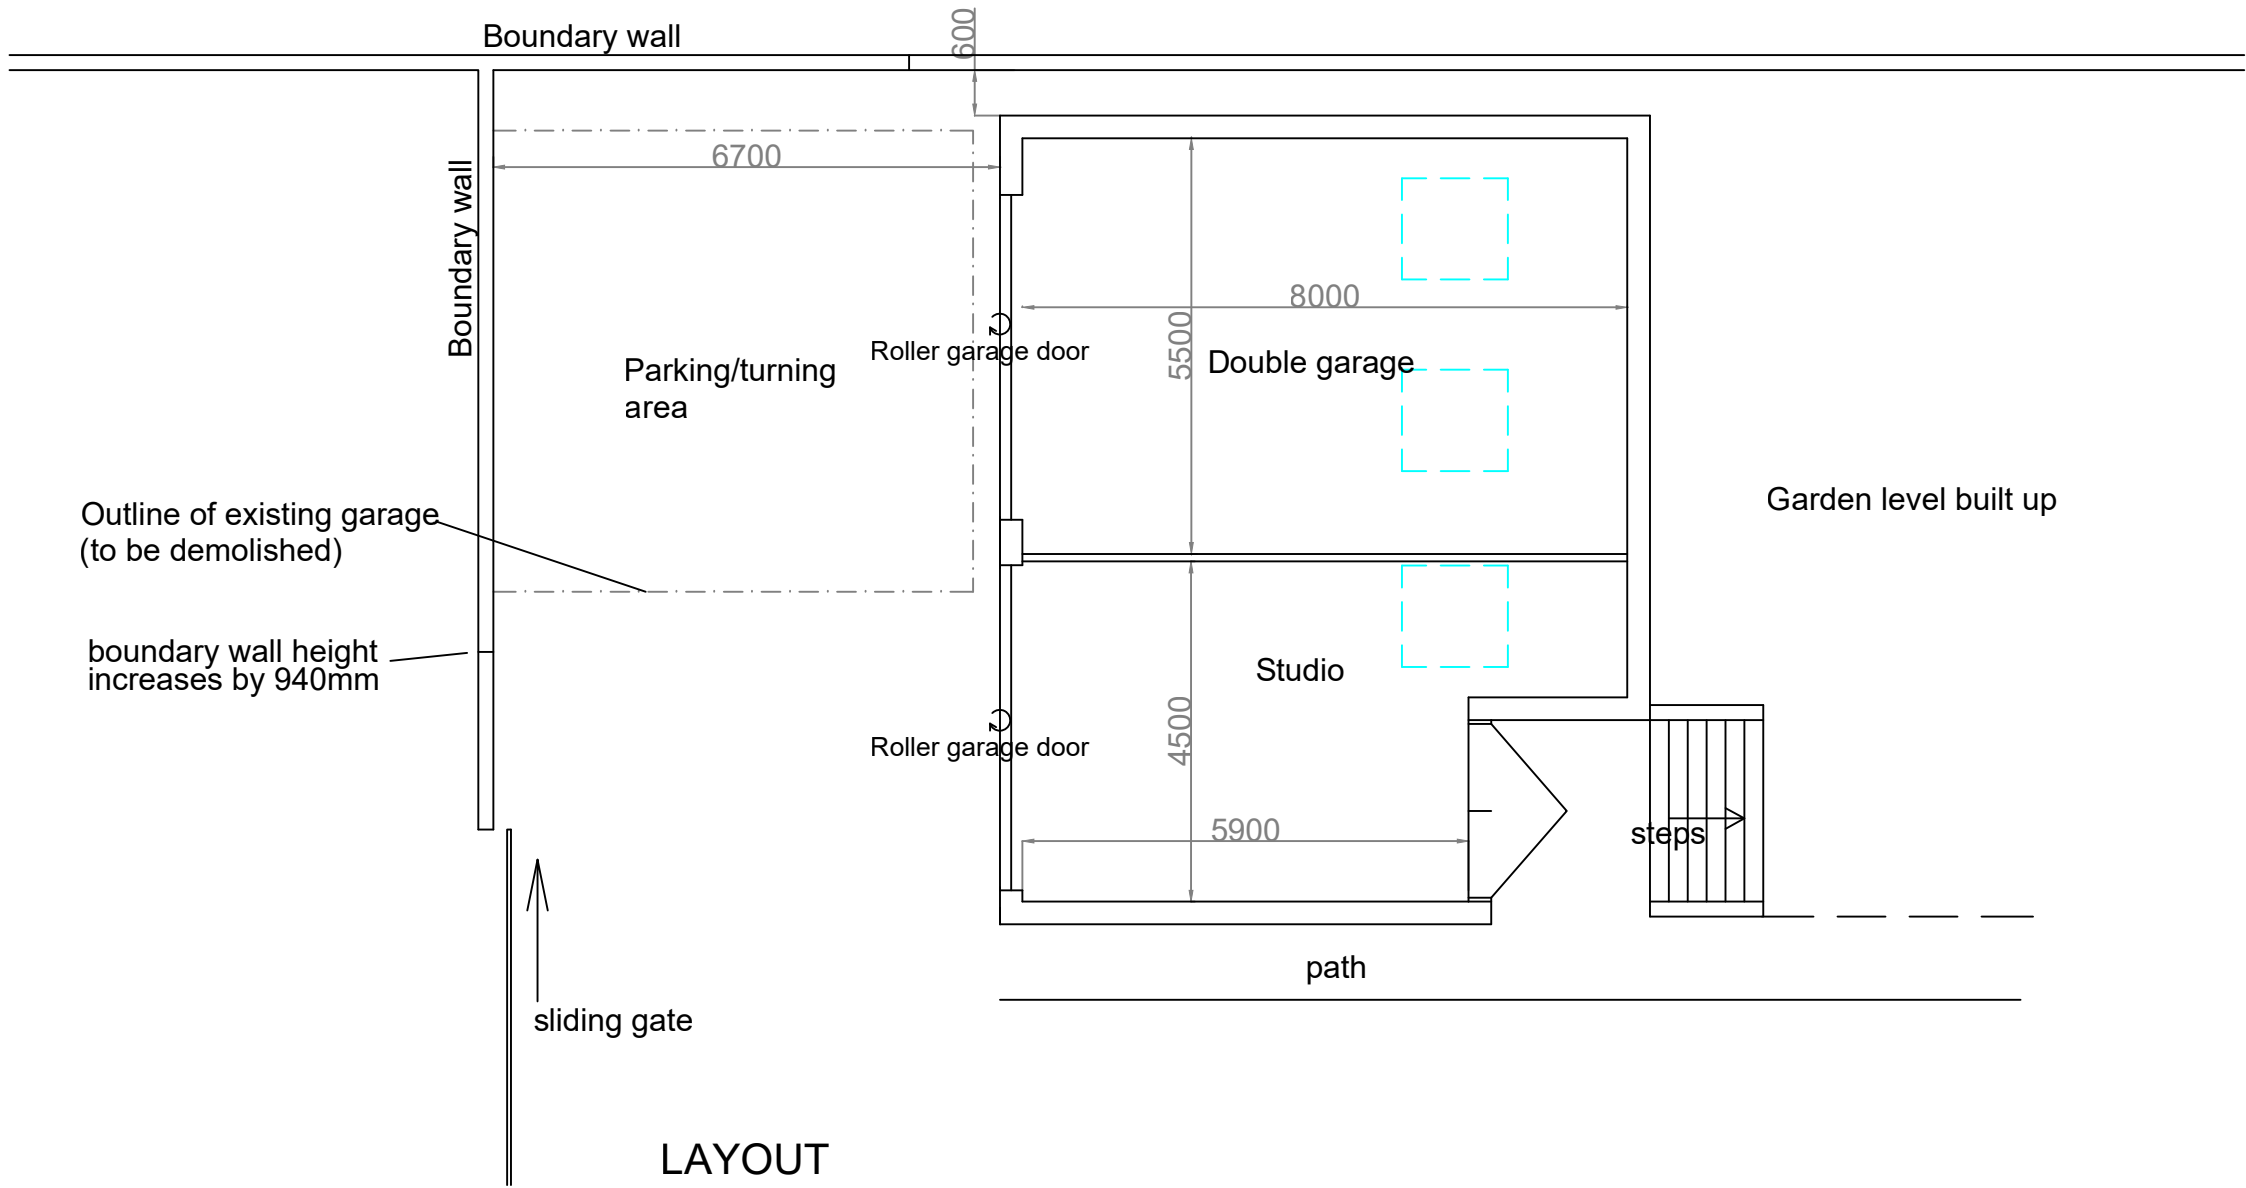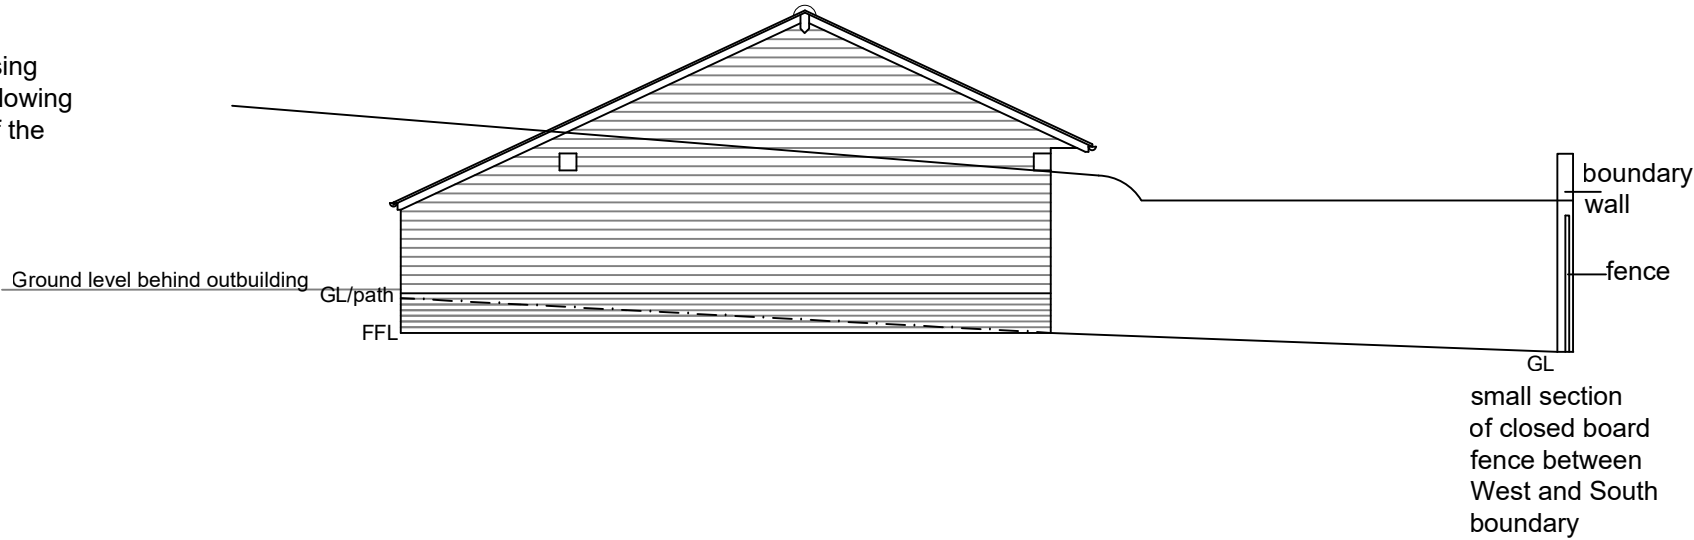

ROOF PLAN

 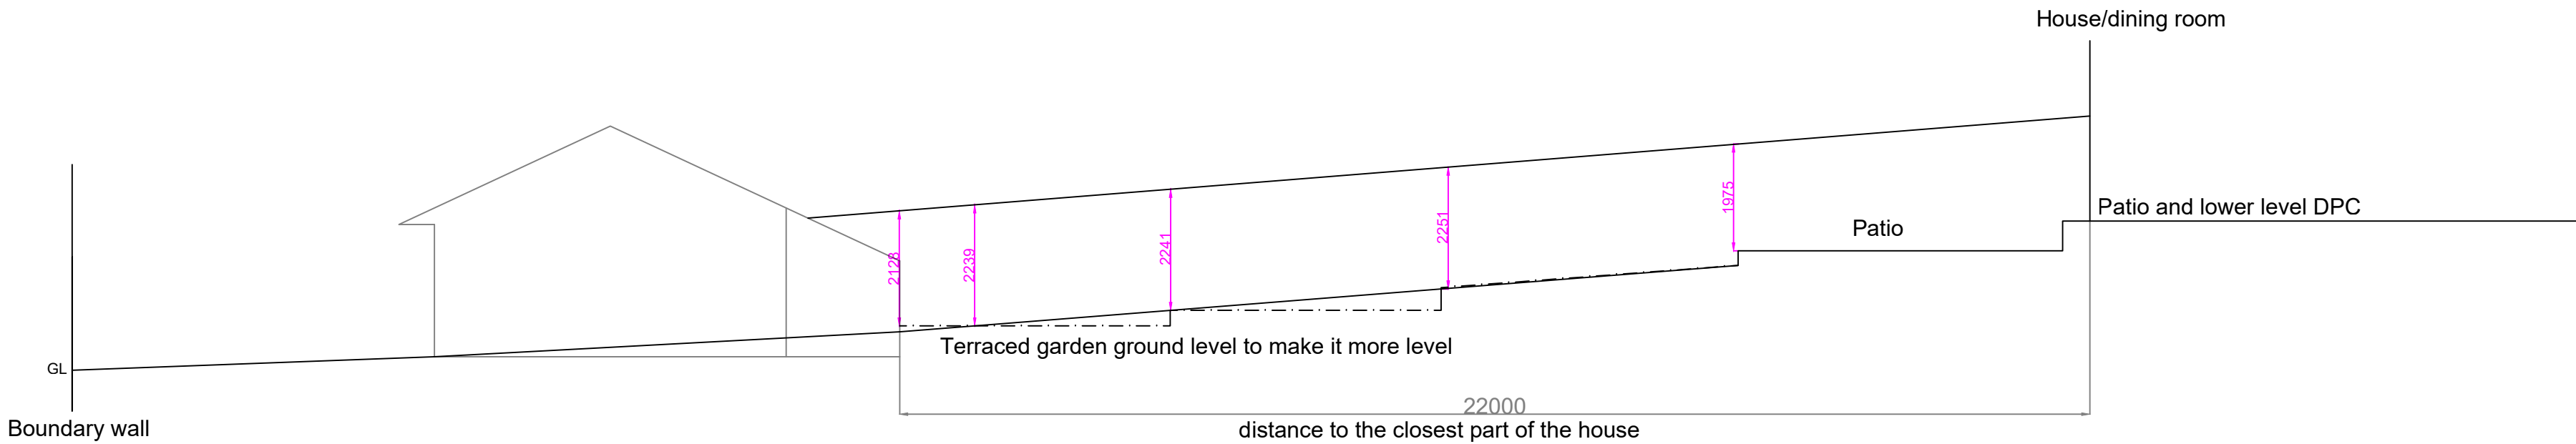

POPE
plan build

Address: Mr and Mrs Phillipson
82 St Ann Street
Salisbury
SP1 2DX

Title:
Proposed double garage and studio

Date: July 2026	Scale: 1:100	Drawing no: P/02C	Drawn by: Rita Pope
-----------------------	-----------------	----------------------	------------------------