




proposed new ridge line

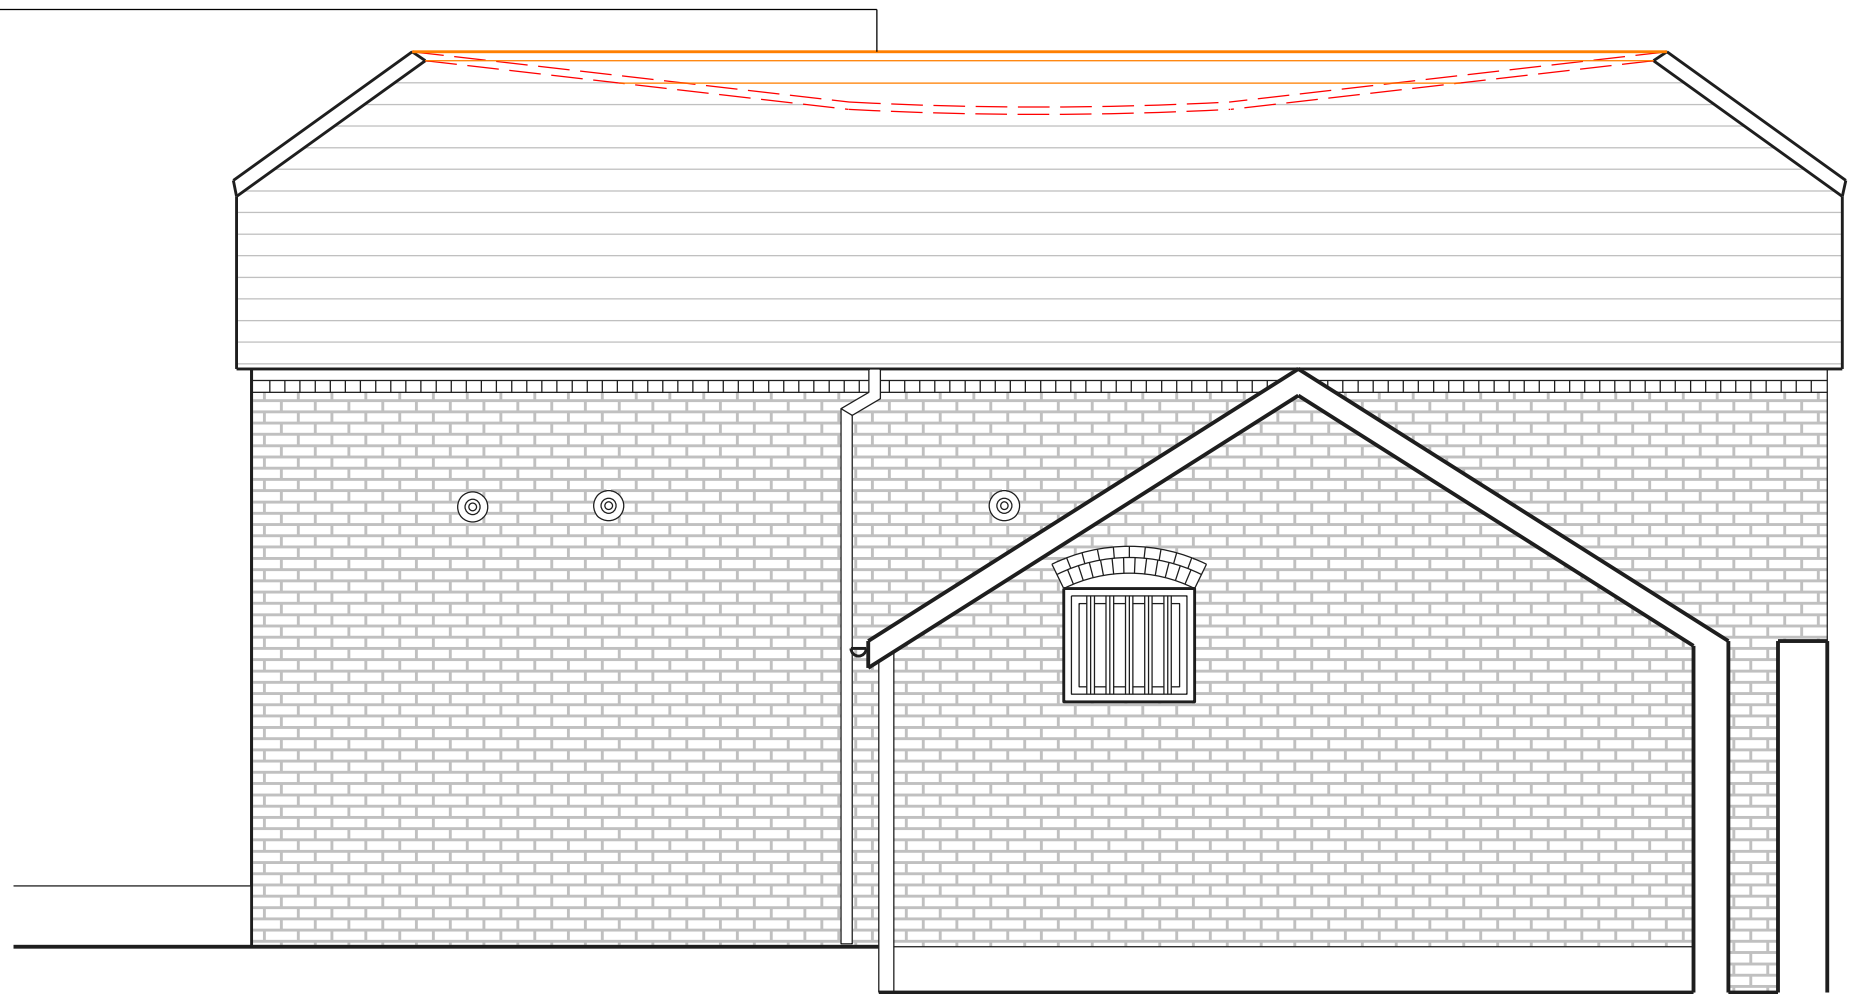

PROPOSED NORTH ELEVATION

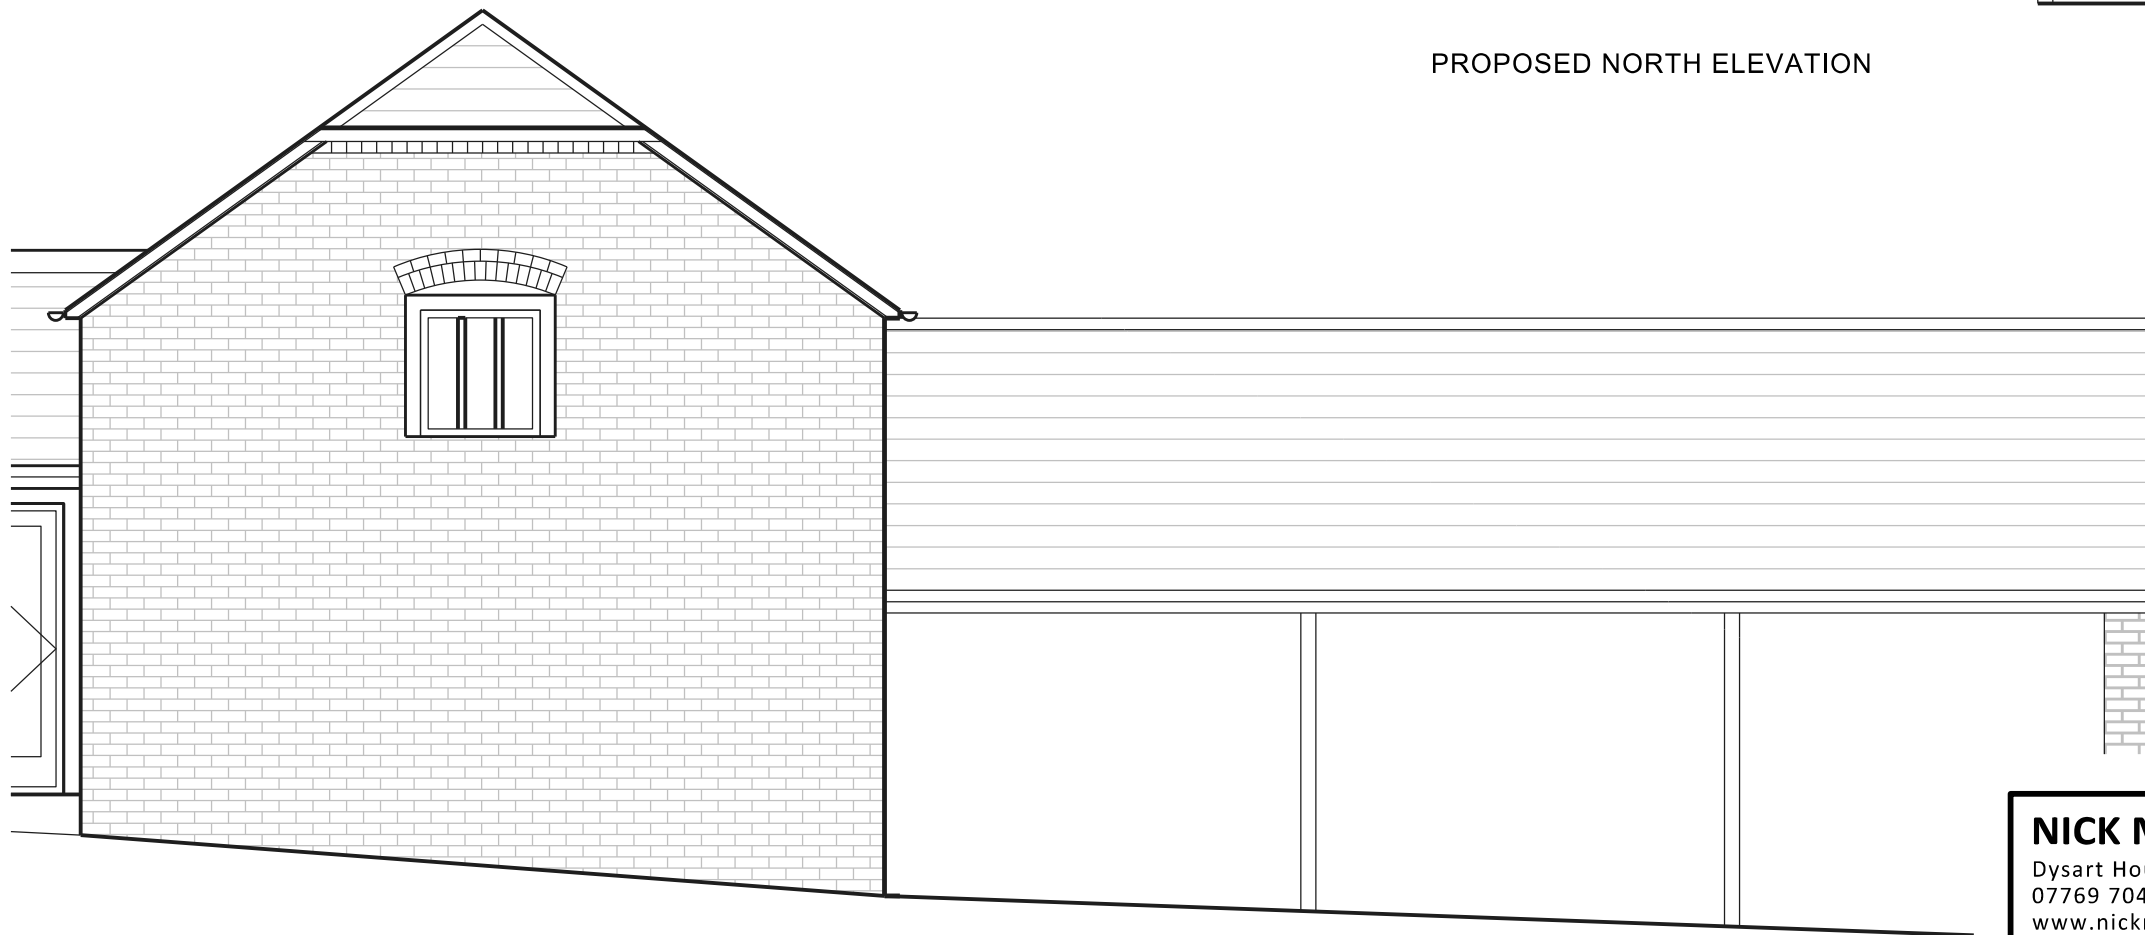

PROPOSED EAST SIDE ELEVATION

 

NICK MATTHEWS Surveying Ltd	Chartered Building Surveyor
Dysart House Church Lane Worton Devizes SN10 5SH	
07769 704733 hello@nickmatthewssurveying.co.uk	
www.nickmatthewssurveying.co.uk	

Rev	Date	Details
MANOR HOUSE FARM HIGH STREET WORTON SN10 5RU		
Proposed works to Barn for Anthony and Sue Foster		
Proposed North and East Elevations		
date	July 2026	scale 1:50
drawn	NM	checked NM
status	planning	

2607
P/11
▪ ©