



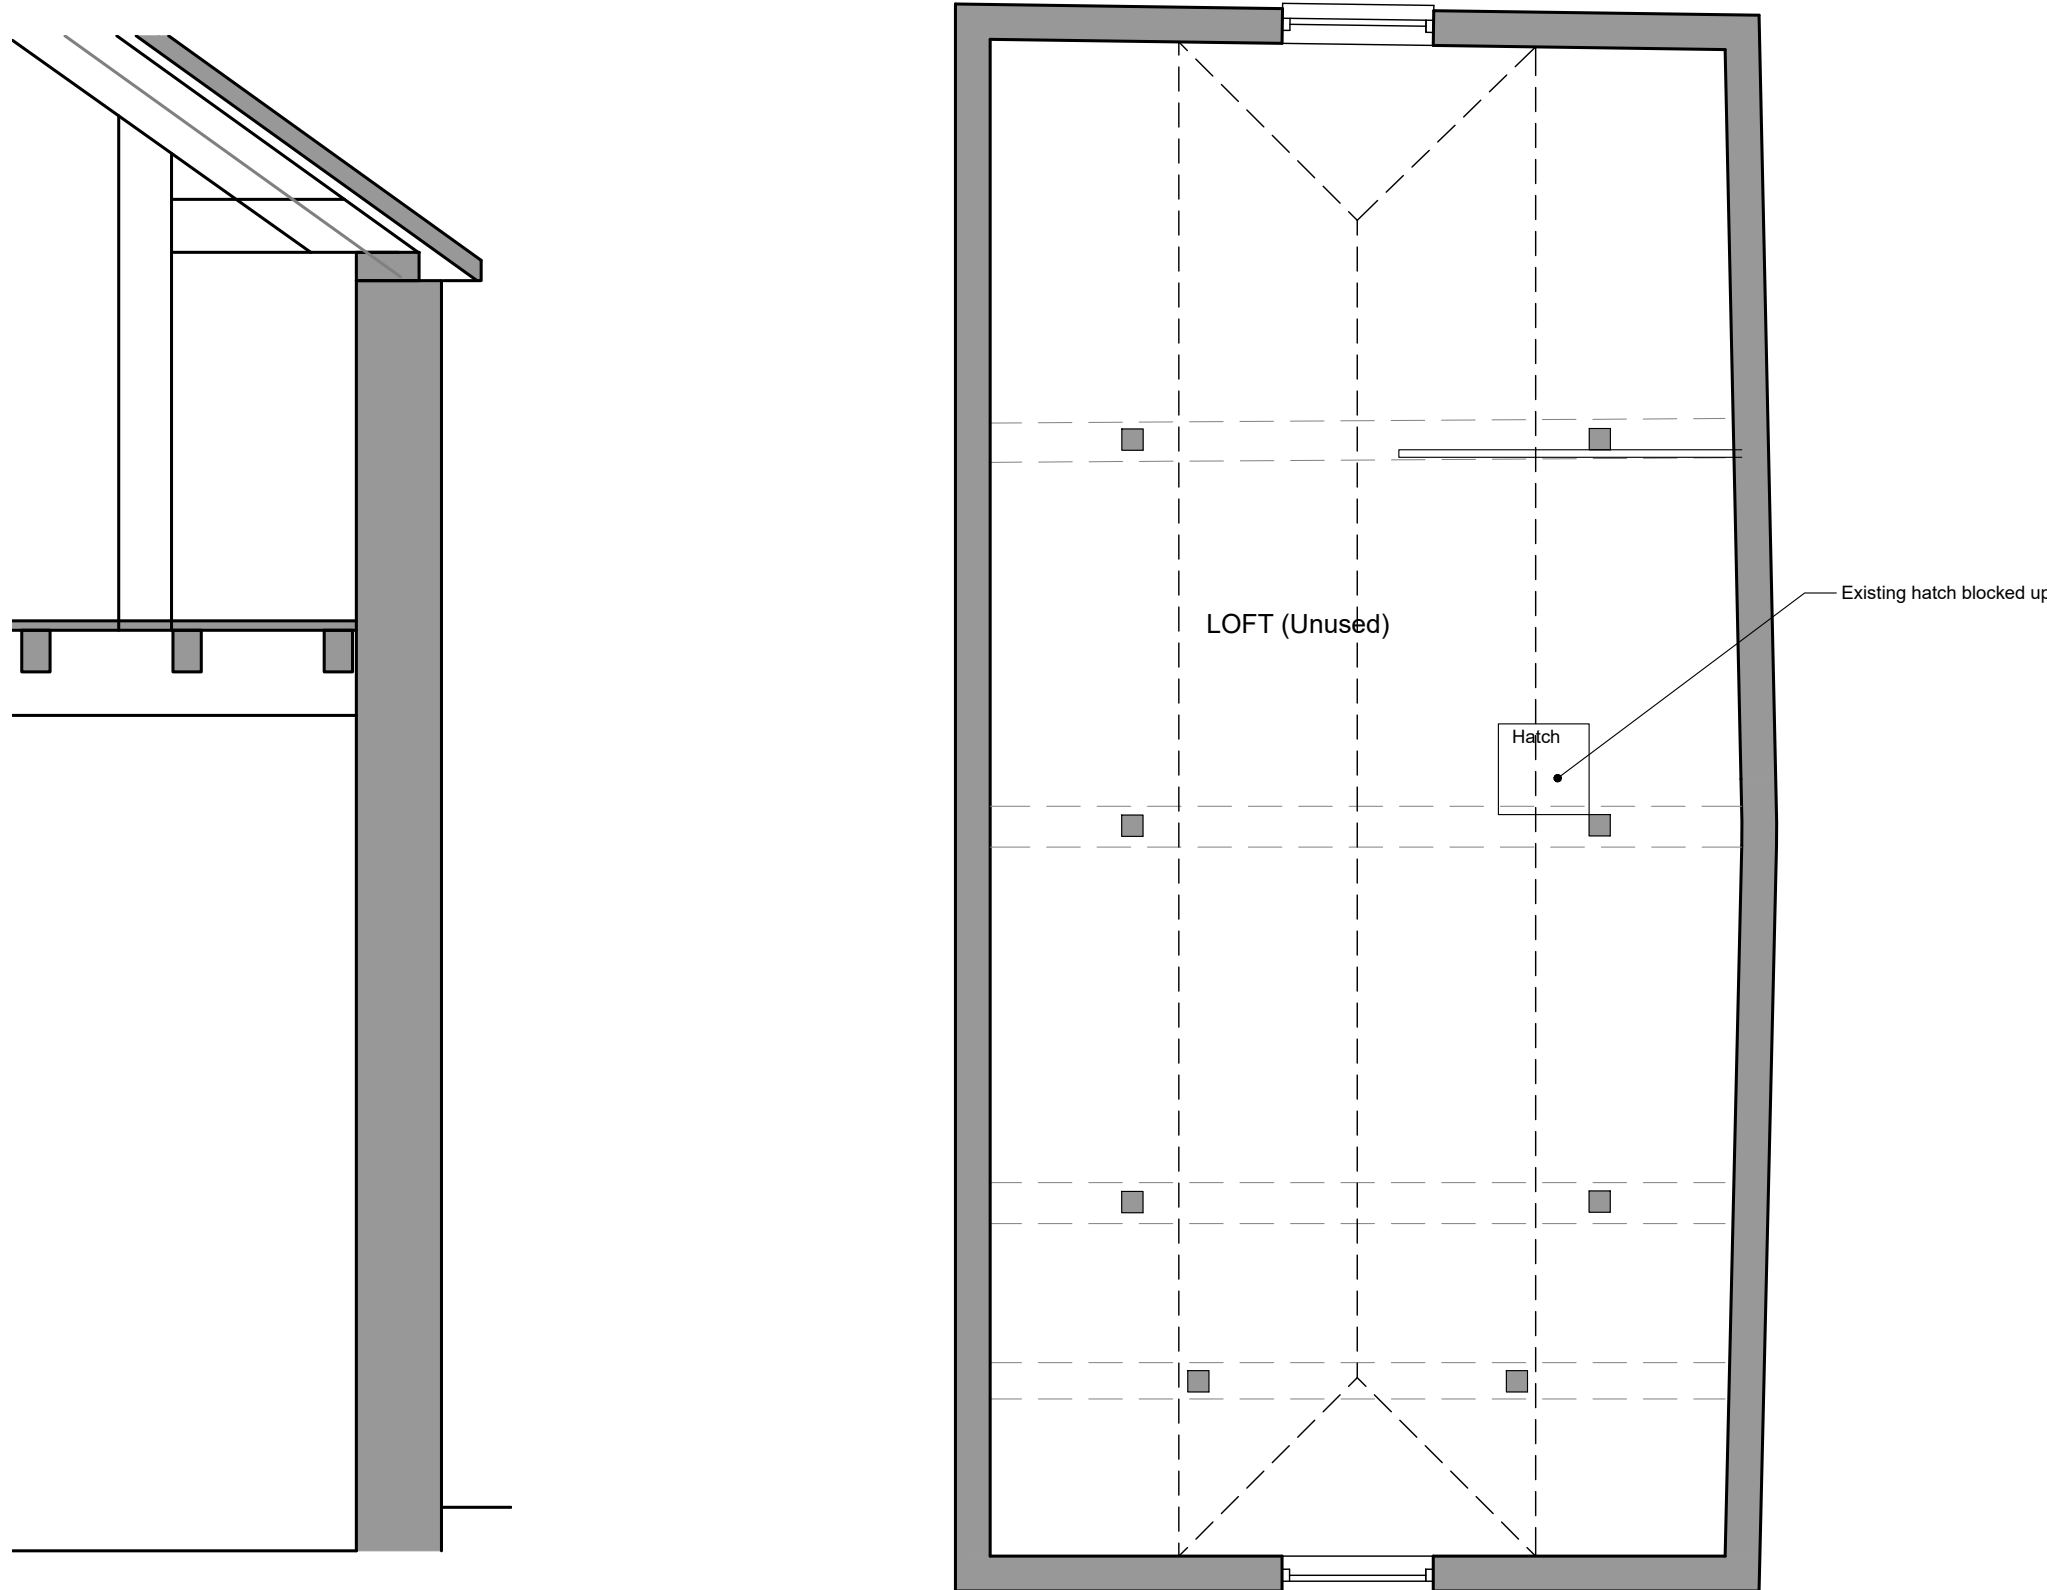

EXISTING PART TYPICAL SECTION
SCALE 1:20


EXISTING FIRST FLOOR PLAN
SCALE 1:50

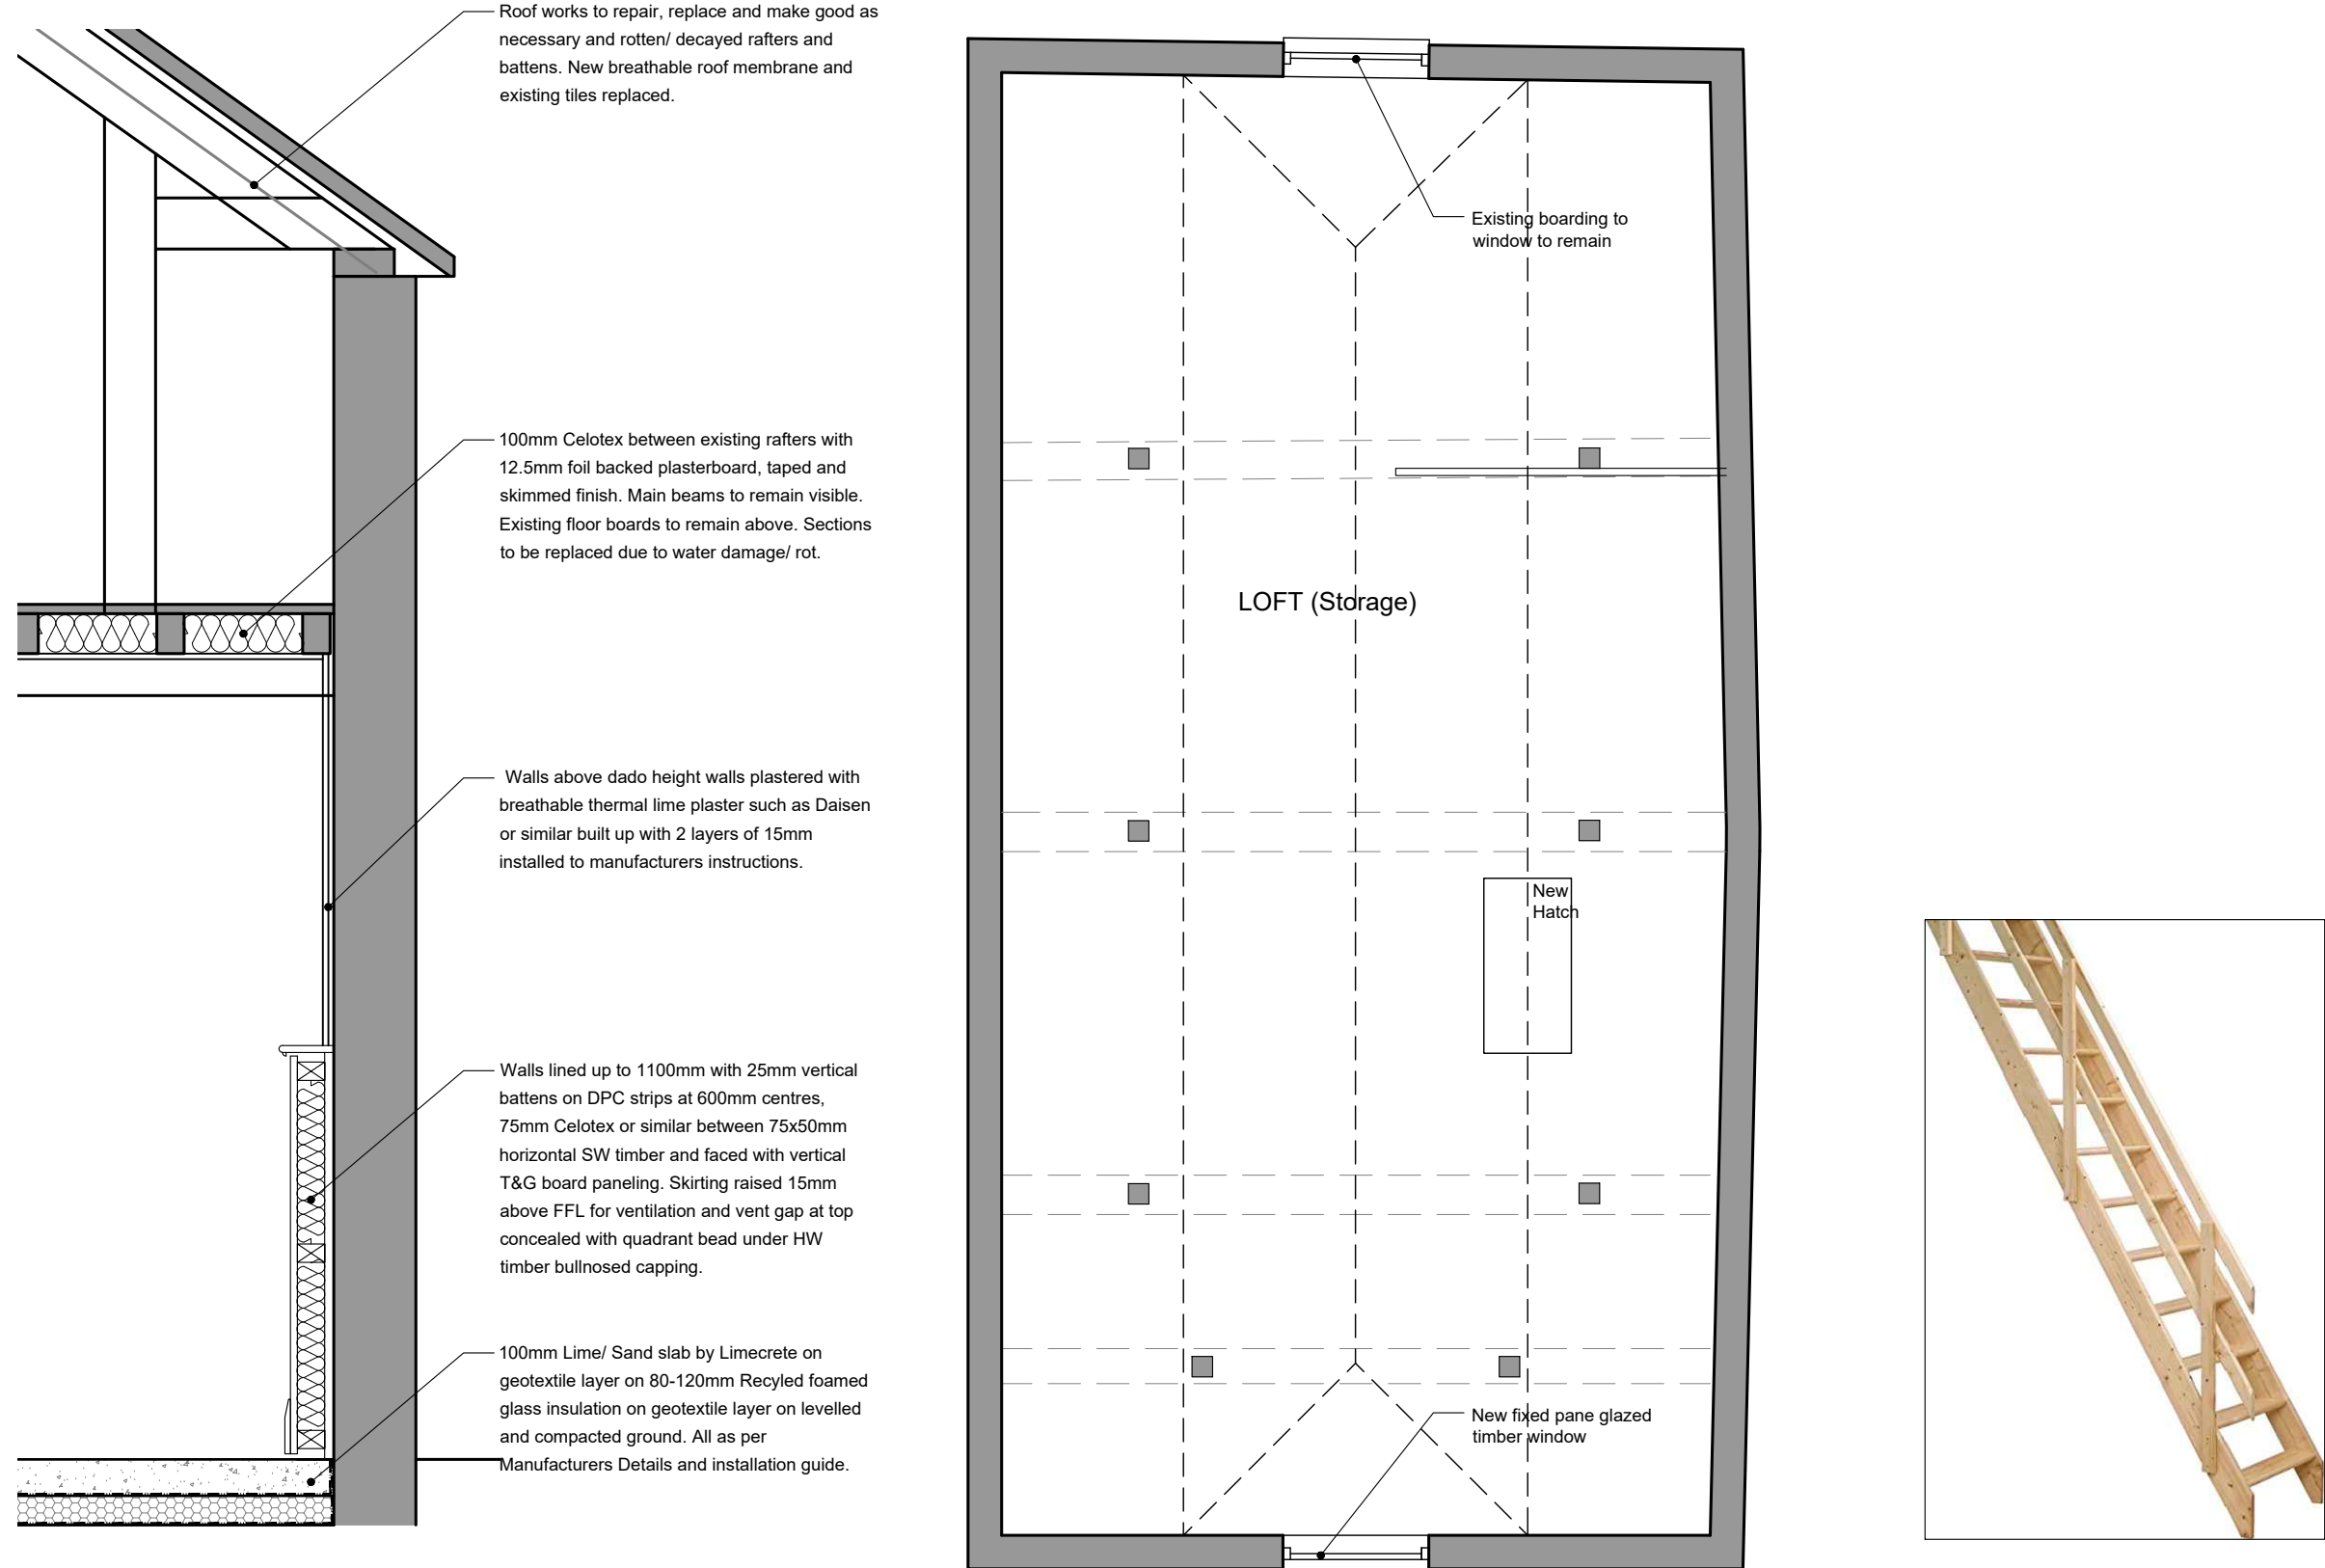


PROPOSED PART TYPICAL SECTION
SCALE 1:20

PROPOSED FIRST FLOOR PLAN
SCALE 1:50

EXAMPLE OF SPACE SAVING LADDER/ STAIR

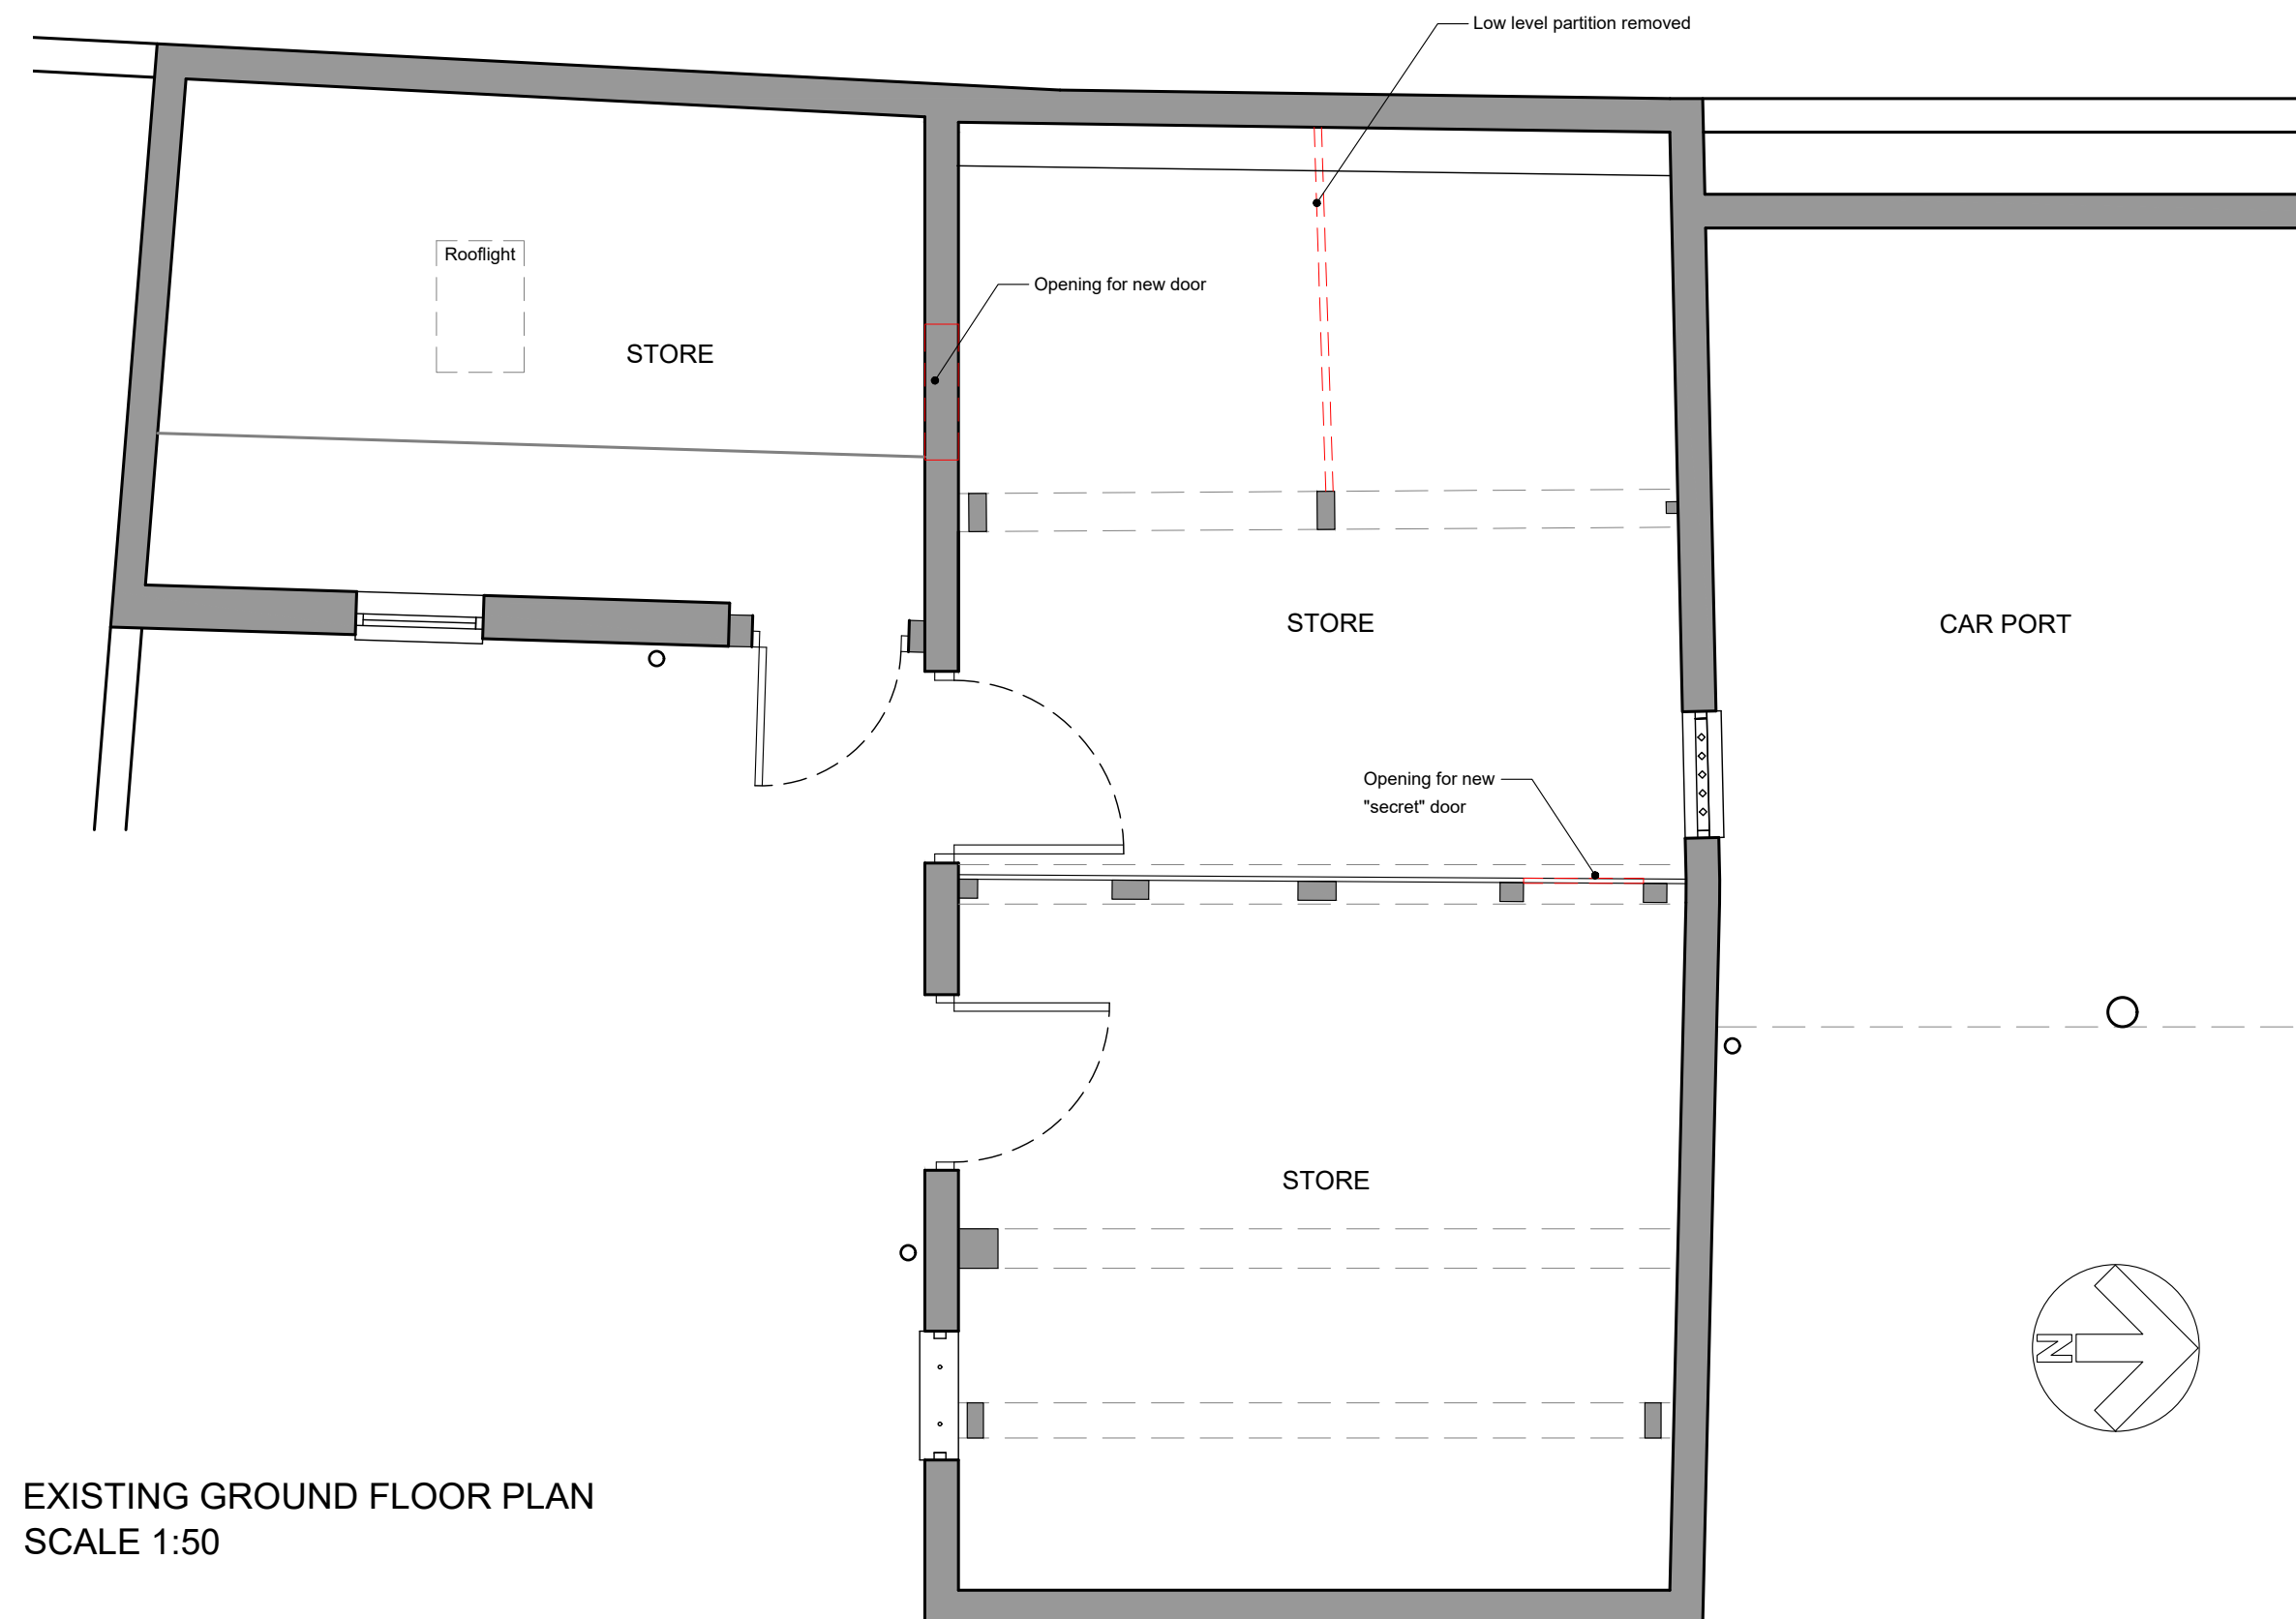


EXISTING GROUND FLOOR PLAN
SCALE 1:50

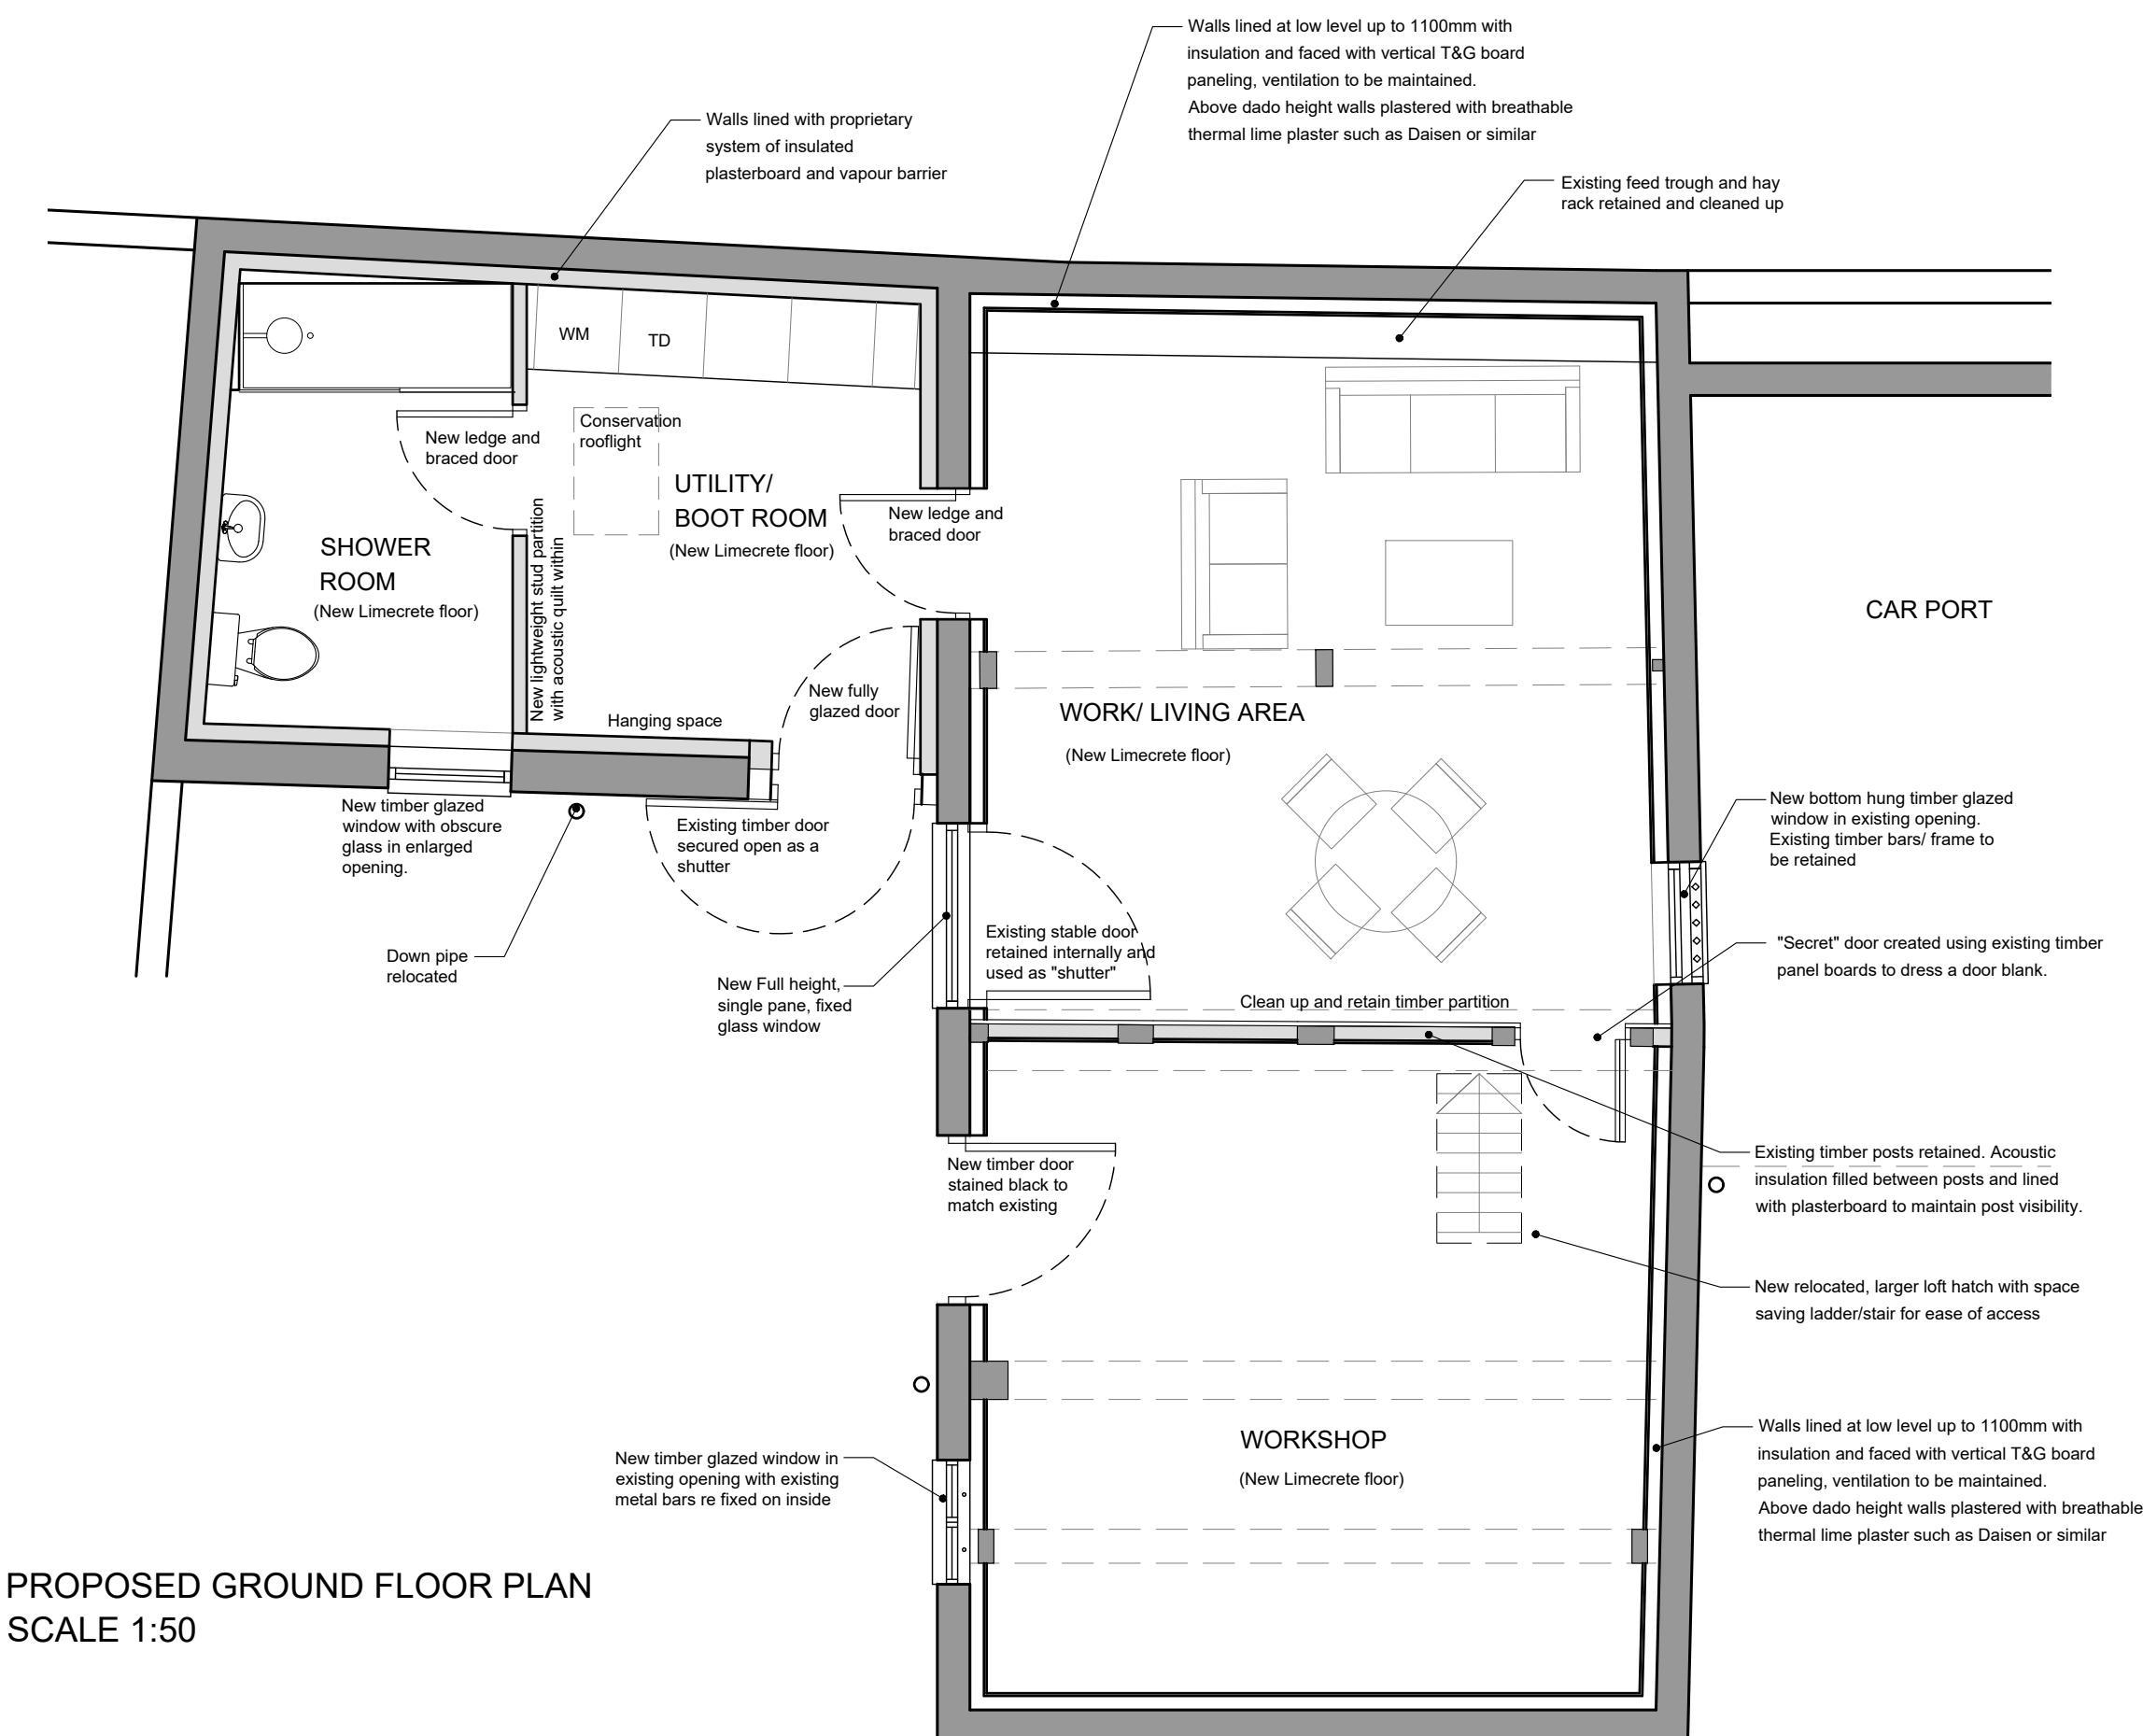


PROPOSED GROUND FLOOR PLAN
SCALE 1:50

THIS DRAWING IS COPYRIGHT
Contractor must take site sizes

 


Scale bar (1:50)

 

Scale bar (1:20)

KEY:

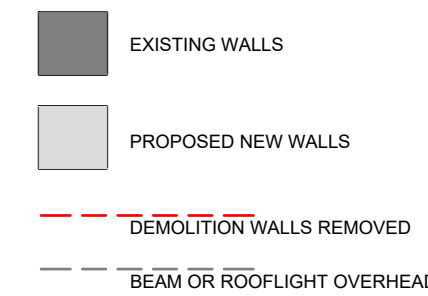

A	07/03/2023	Amendments following Heritage report. Prepared for planning application.	KEPS
Rev.	Date		Init
CLIENT			
Mr A. & Mrs S. Foster			
PROJECT			
Outbuildings at Manor Farm House, Worton			
DRAWING			
Existing & Proposed Plans and Sections			
DRAWN:	Date:	Scale:	
KEPS	07/02/2023	1:50	
Drawing number:		@ A1	
		Rev.	A
3901-05			
DOLMAN			
ARCHITECTURAL DESIGNERS		BUILDING SURVEYORS	
COST CONSULTANTS		CDM PRINCIPAL DESIGNERS	
Sussex House		Tel: 01380 729456	
Bath Road		Web: www.dolmansurveyors.co.uk	
Devizes		Email: info@dolmansurveyors.co.uk	
Wiltshire SN10 2AF			