



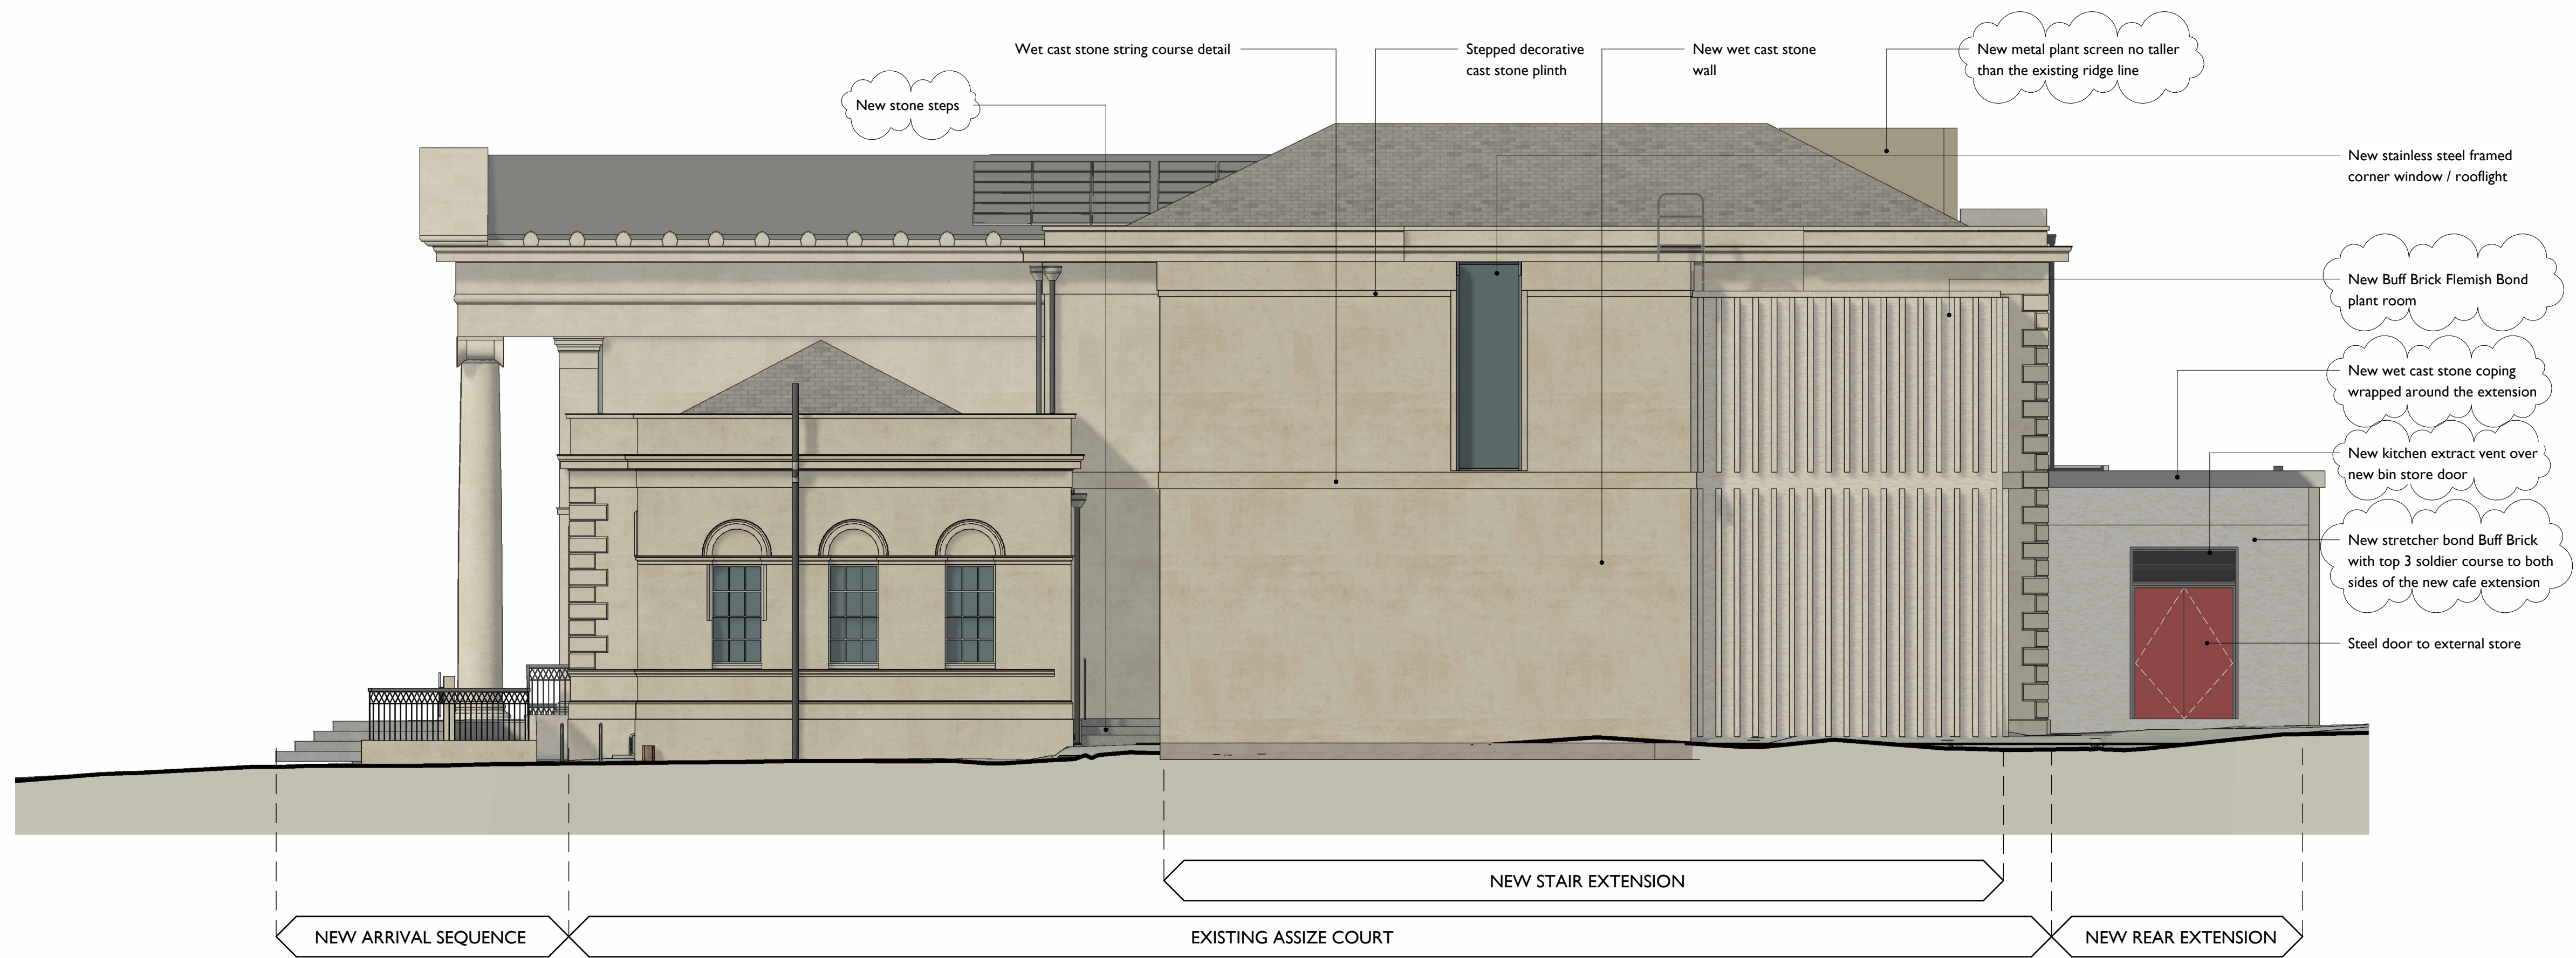

1 Proposed East Elevation
1:75

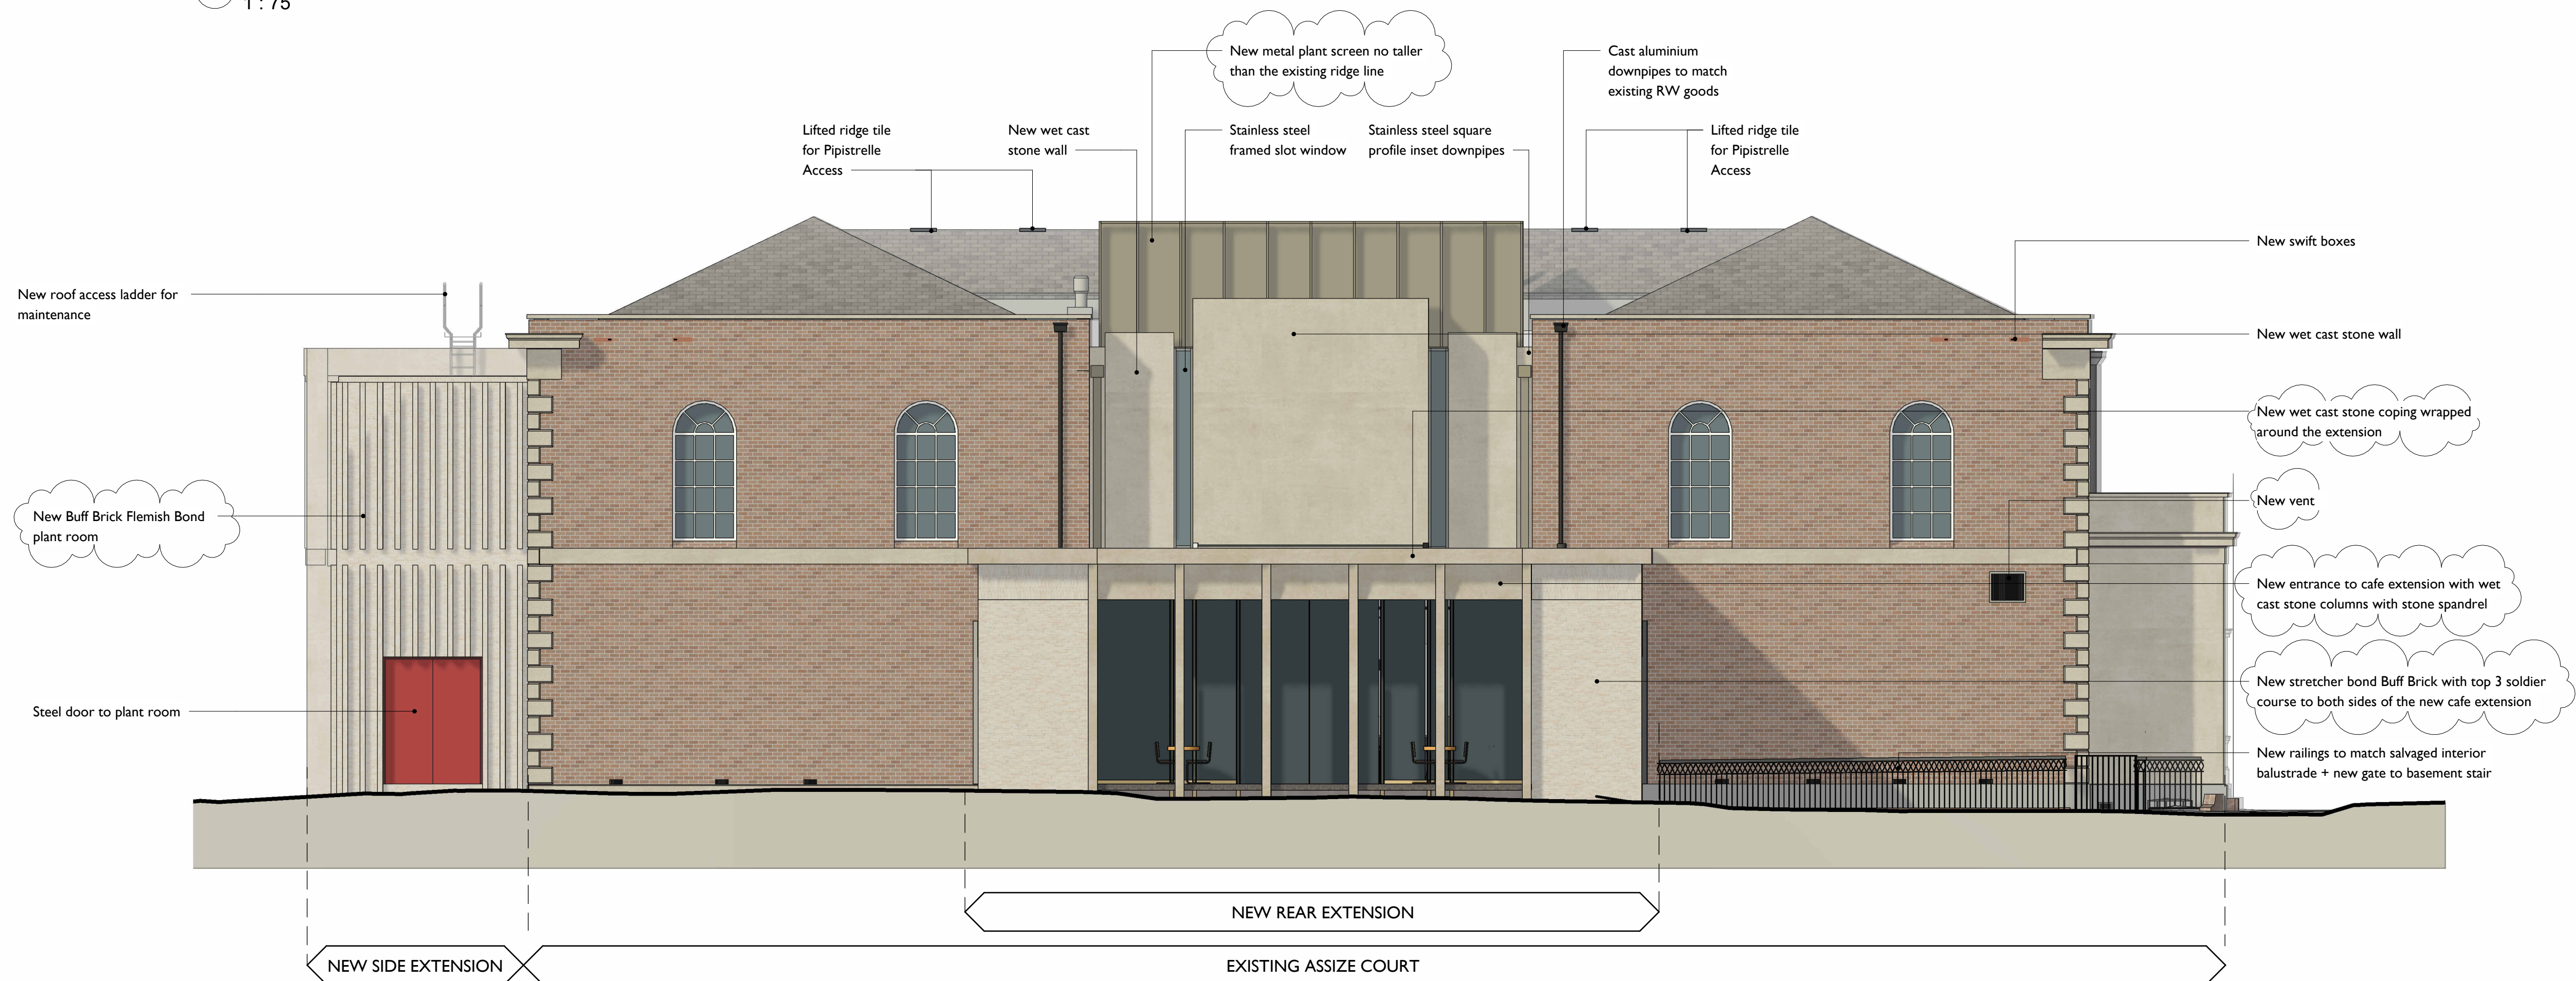

2 Proposed North Elevation
1:75

Notes:


Drawings are based on survey data and may not accurately represent what is physically present.

Do not scale from this drawing. All dimensions are to be verified on site before proceeding with the work.

All dimensions are in millimeters unless noted otherwise.


Purcell shall be notified in writing of any discrepancies.

Key Plan not to scale

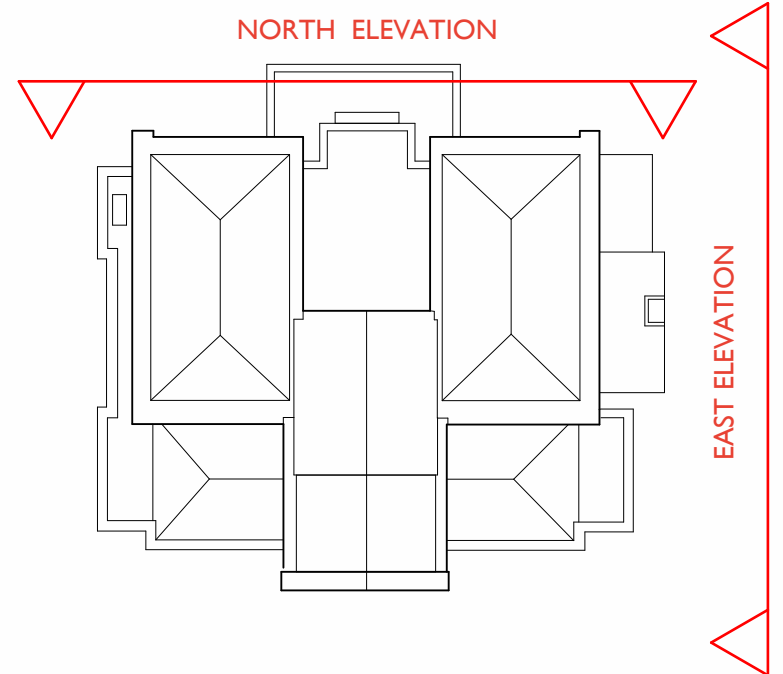

KEY

- Existing walls
- Proposed walls (or insulated lining)

 

P04	20/07/2026	PLANNING		PLANNING LBC
P03	30/06/2025	PLANNING	AF	PLANNING UPDATE
P02	10/01/2025	PLANNING	AF	PLANNING UPDATE
P01	25/11/2024	PLANNING	AF	PLANNING

REV	DATE	ISSUED TO	BY	DESCRIPTION
-----	------	-----------	----	-------------

CLIENT


Devizes Assize Court Trust

PROJECT

Devizes Assize Court

JOB NUMBER

239982

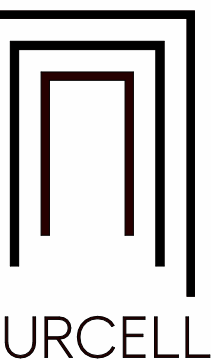

TITLE

Proposed North and East Elevation -
PLANNING

SIZE	SCALE	LAST REVISED	DRAWN	CHECKED
A1L	As indicated	20/07/2026	AF	AF

REV P04 S2 - Suitable for Information

DRAWING NUMBER
239982-PUR-00-ZZ-DR-A-0211