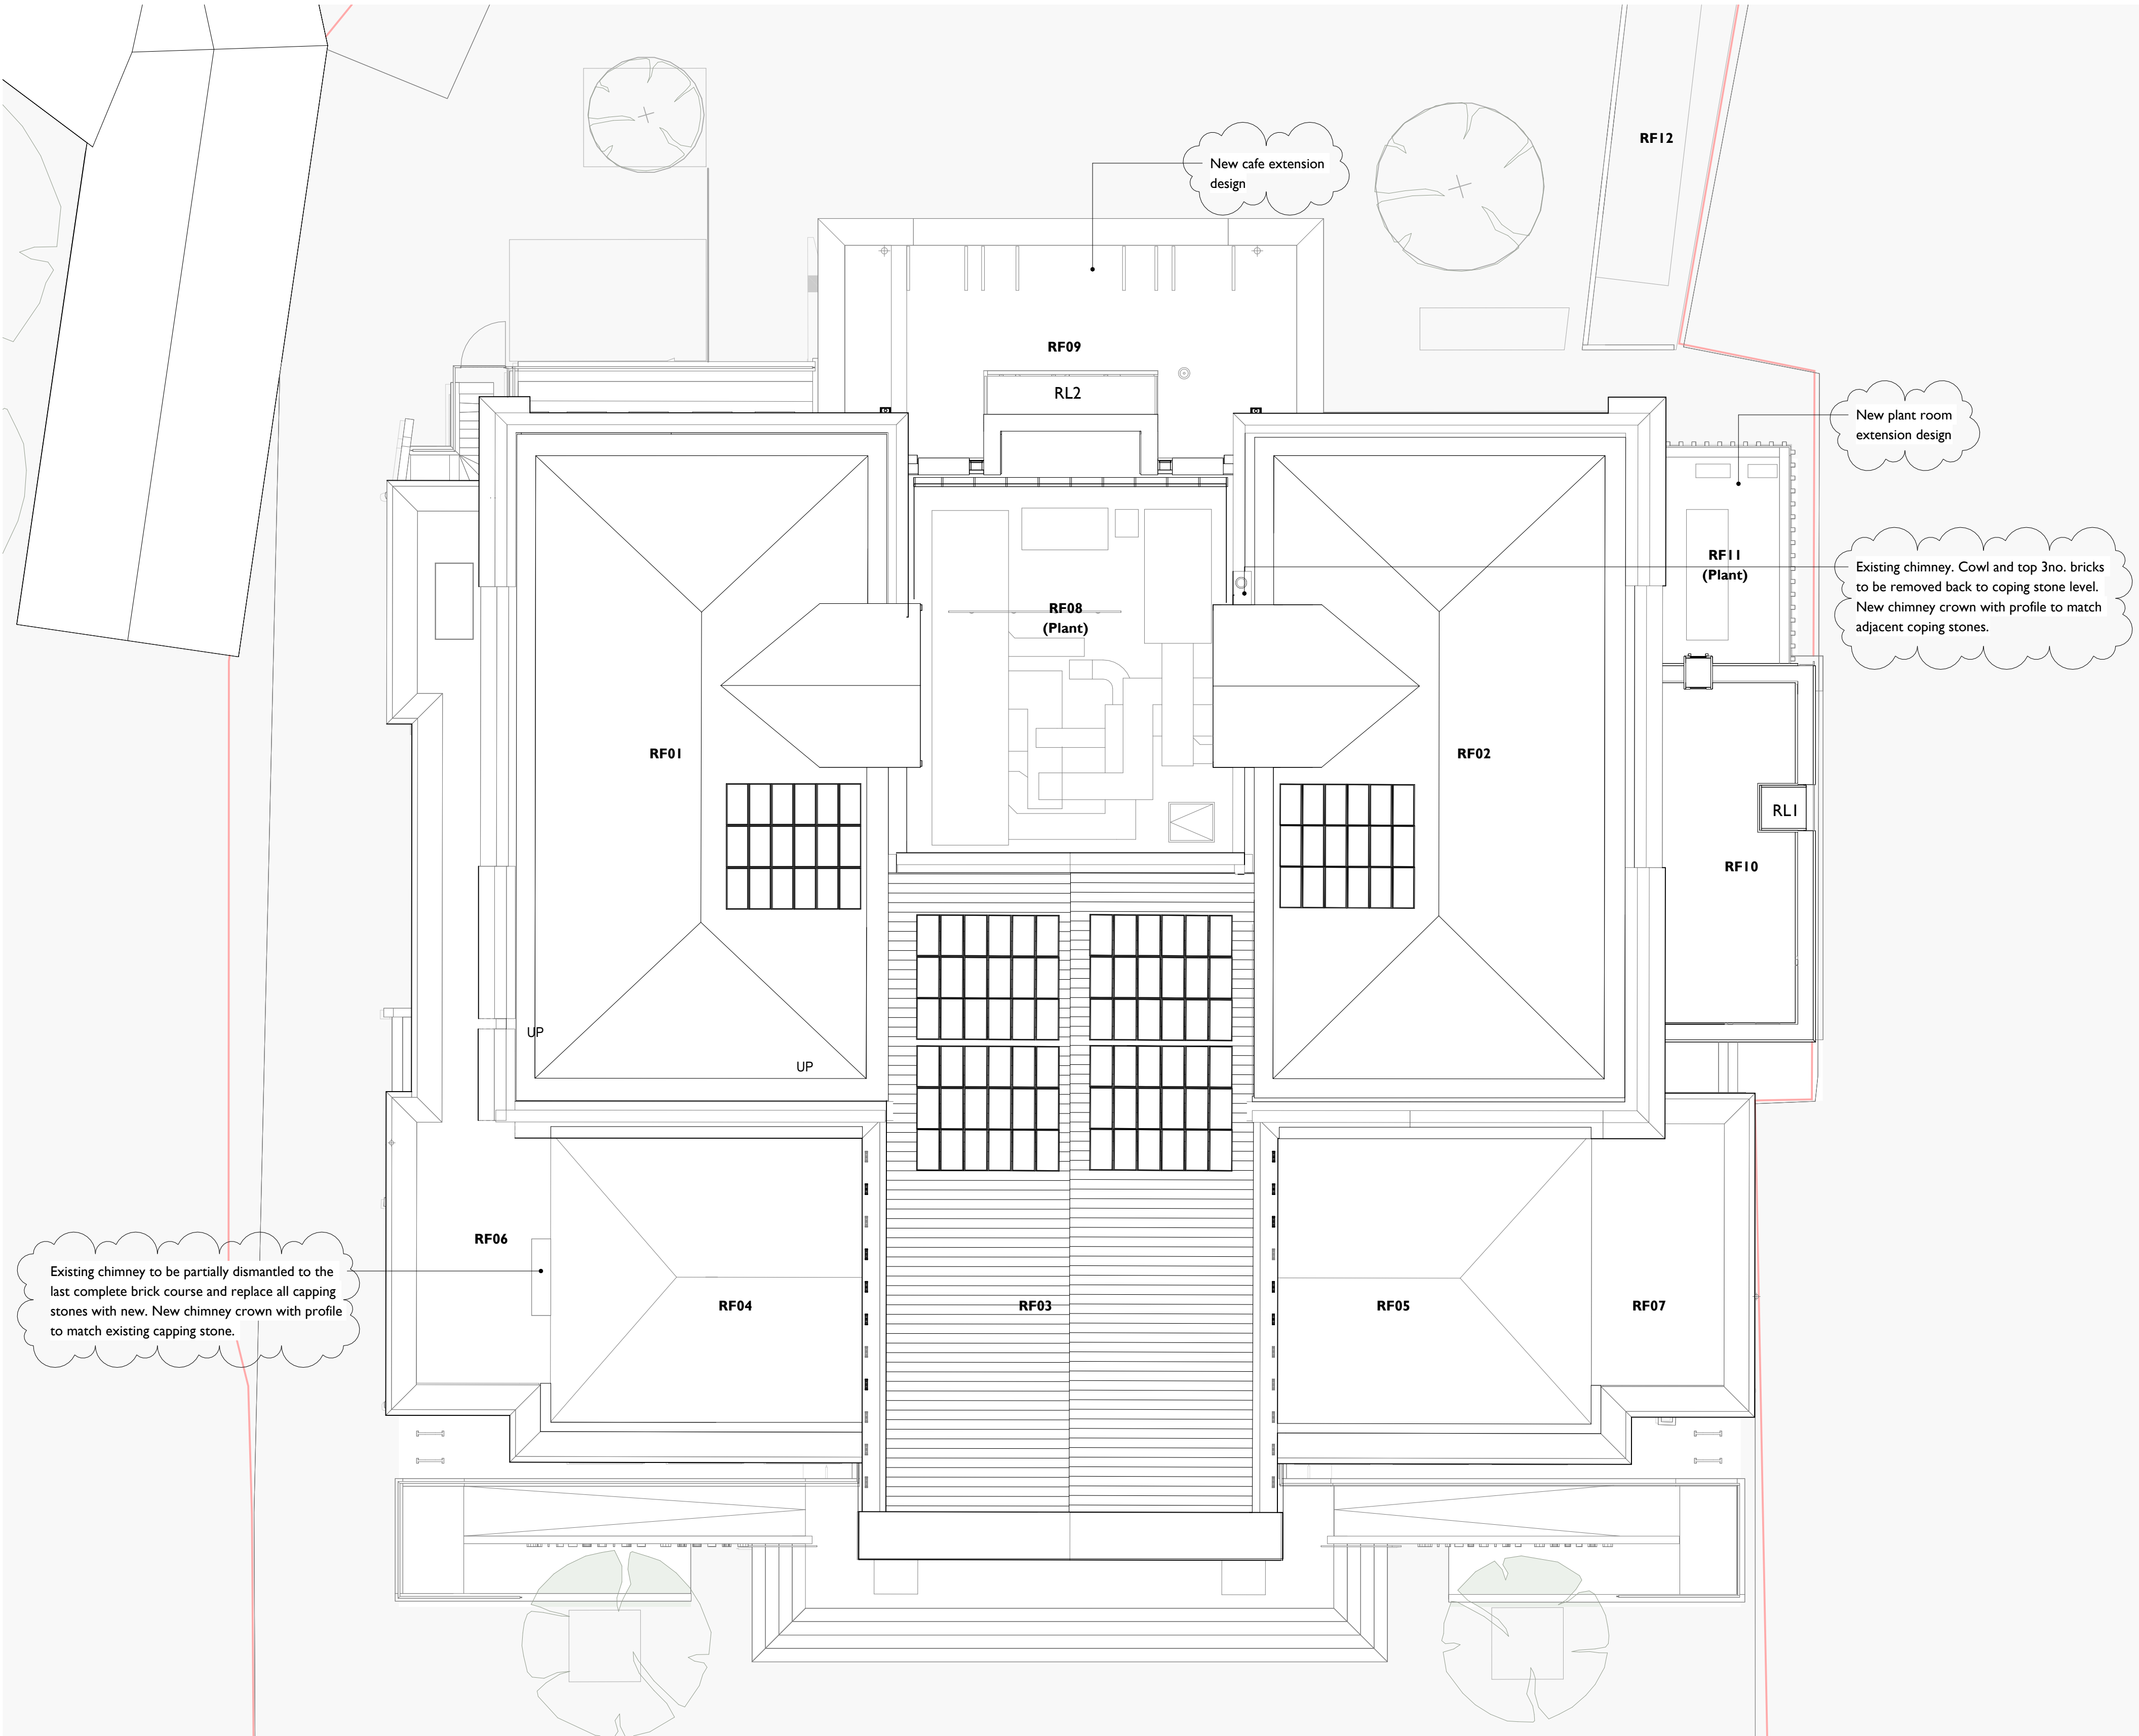


Notes:

Drawings are based on survey data and may not accurately represent what is physically present.

Do not scale from this drawing. All dimensions are to be verified on site before proceeding with the work.

All dimensions are in millimeters unless noted otherwise.

Purcell shall be notified in writing of any discrepancies.

Key Plan
not to scale

KEY

- Existing walls
- Proposed walls (or insulated lining)



Scale 1 : 100

P02	20/07/2026	PLANNING		PLANNING LBC
P01	25/11/2024	PLANNING	AF	PLANNING
REV	DATE	ISSUED TO	BY	DESCRIPTION

CLIENT


Devizes Assize Court Trust

PROJECT

Devizes Assize Court

JOB NUMBER

239982

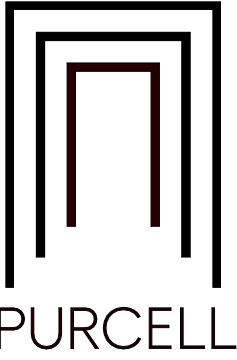

TITLE

Proposed Roof Plan - PLANNING

SIZE	SCALE	LAST REVISED	DRAWN	CHECKED
A1L	1 : 100	20/07/2026	AF	AF

REV P02 SUITABILITY/REASON FOR ISSUE

DRAWING NUMBER

239982-PUR-00-XX-DR-A-0203