


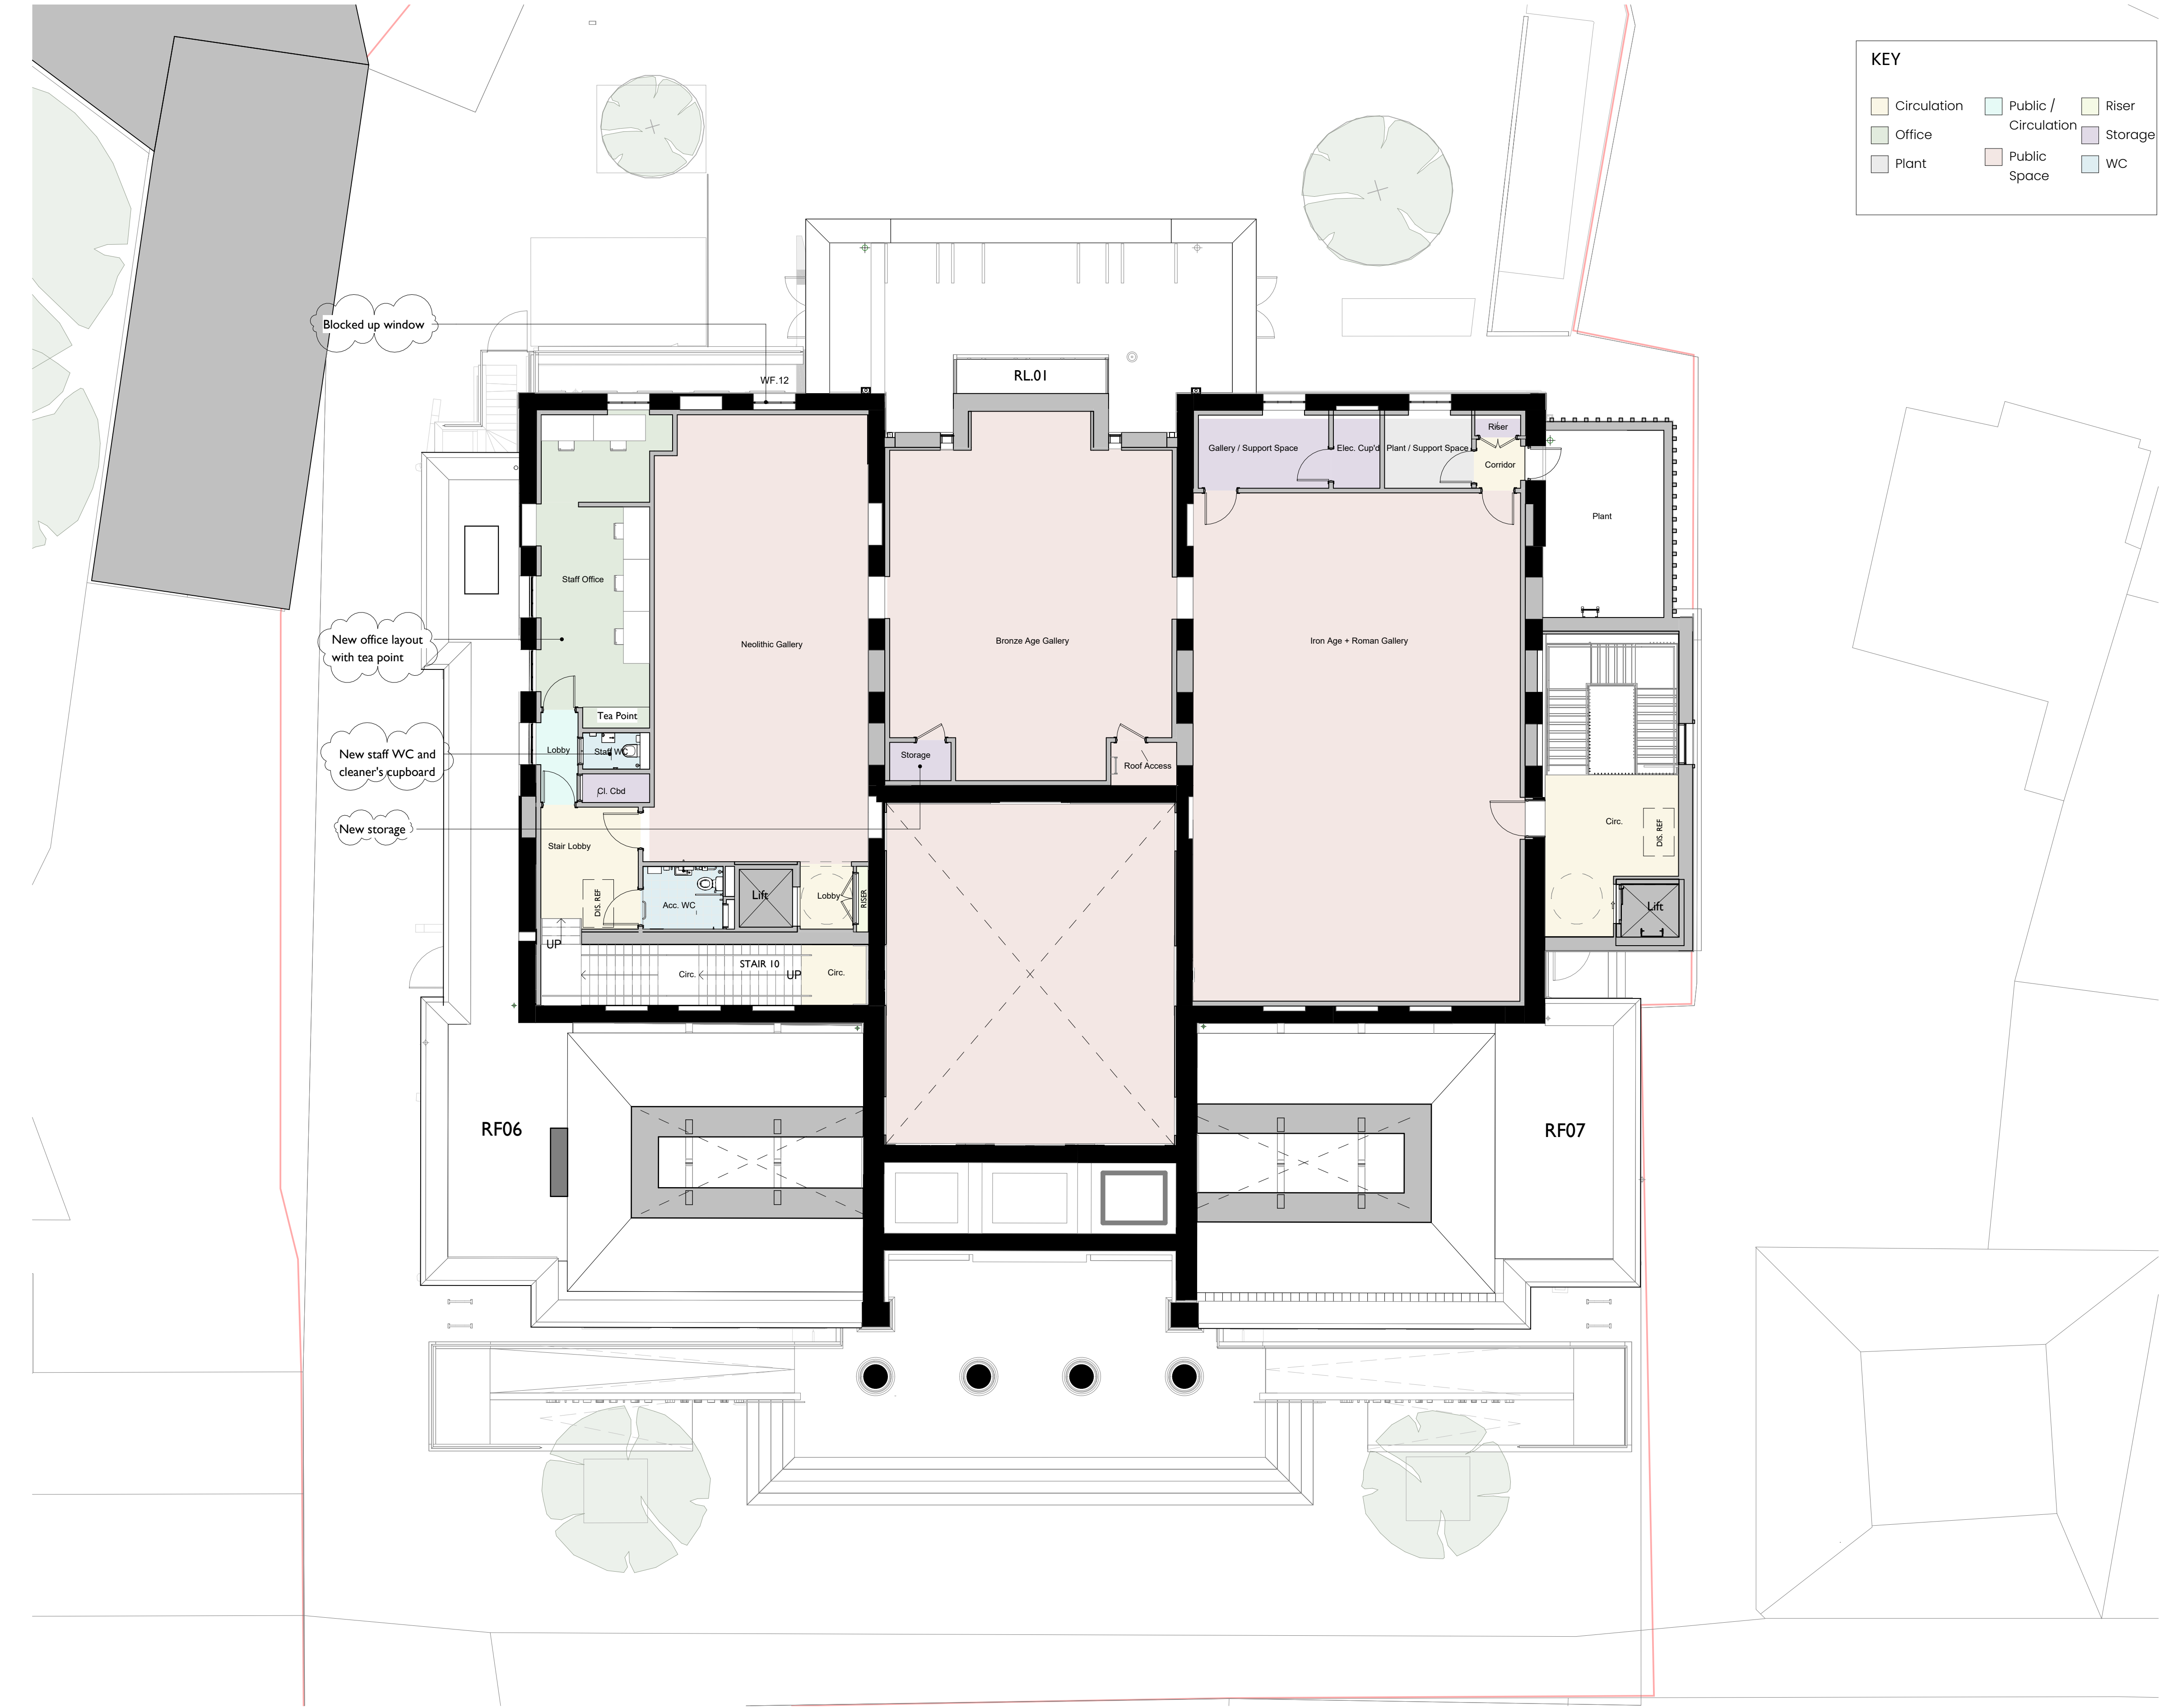

1 Proposed First Floor Plan
1 : 100

KEY

Circulation	Public / Circulation	Riser
Office	Storage	
Plant	Public Space	WC

Notes:

Drawings are based on survey data and may not accurately represent what is physically present.

Do not scale from this drawing. All dimensions are to be verified on site before proceeding with the work.


All dimensions are in millimeters unless noted otherwise.

Purcell shall be notified in writing of any discrepancies.

Key Plan
not to scale

KEY

Existing walls
Proposed walls (or insulated lining)

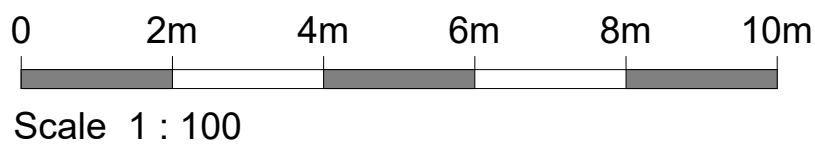

P04	20/07/2026	PLANNING		PLANNING LBC
P03	25/11/2024	PLANNING	AF	PLANNING
P02	24/05/2024	VM	CP	For Information
P01	09/10/2023	XX	YY	As last issued
REV	DATE	ISSUED TO	BY	DESCRIPTION

CLIENT
Devizes Assize Court Trust

PROJECT
Devizes Assize Court

JOB NUMBER
239982

PURCELL

TITLE
Proposed First Floor Plan - PLANNING

SIZE	SCALE	LAST REVISED	DRAWN	CHECKED
A1L	1 : 100	20/07/2026	AF	AF

REV
P04

SUITABILITY/REASON FOR ISSUE

DRAWING NUMBER
239982-PUR-00-01-DR-A-0202