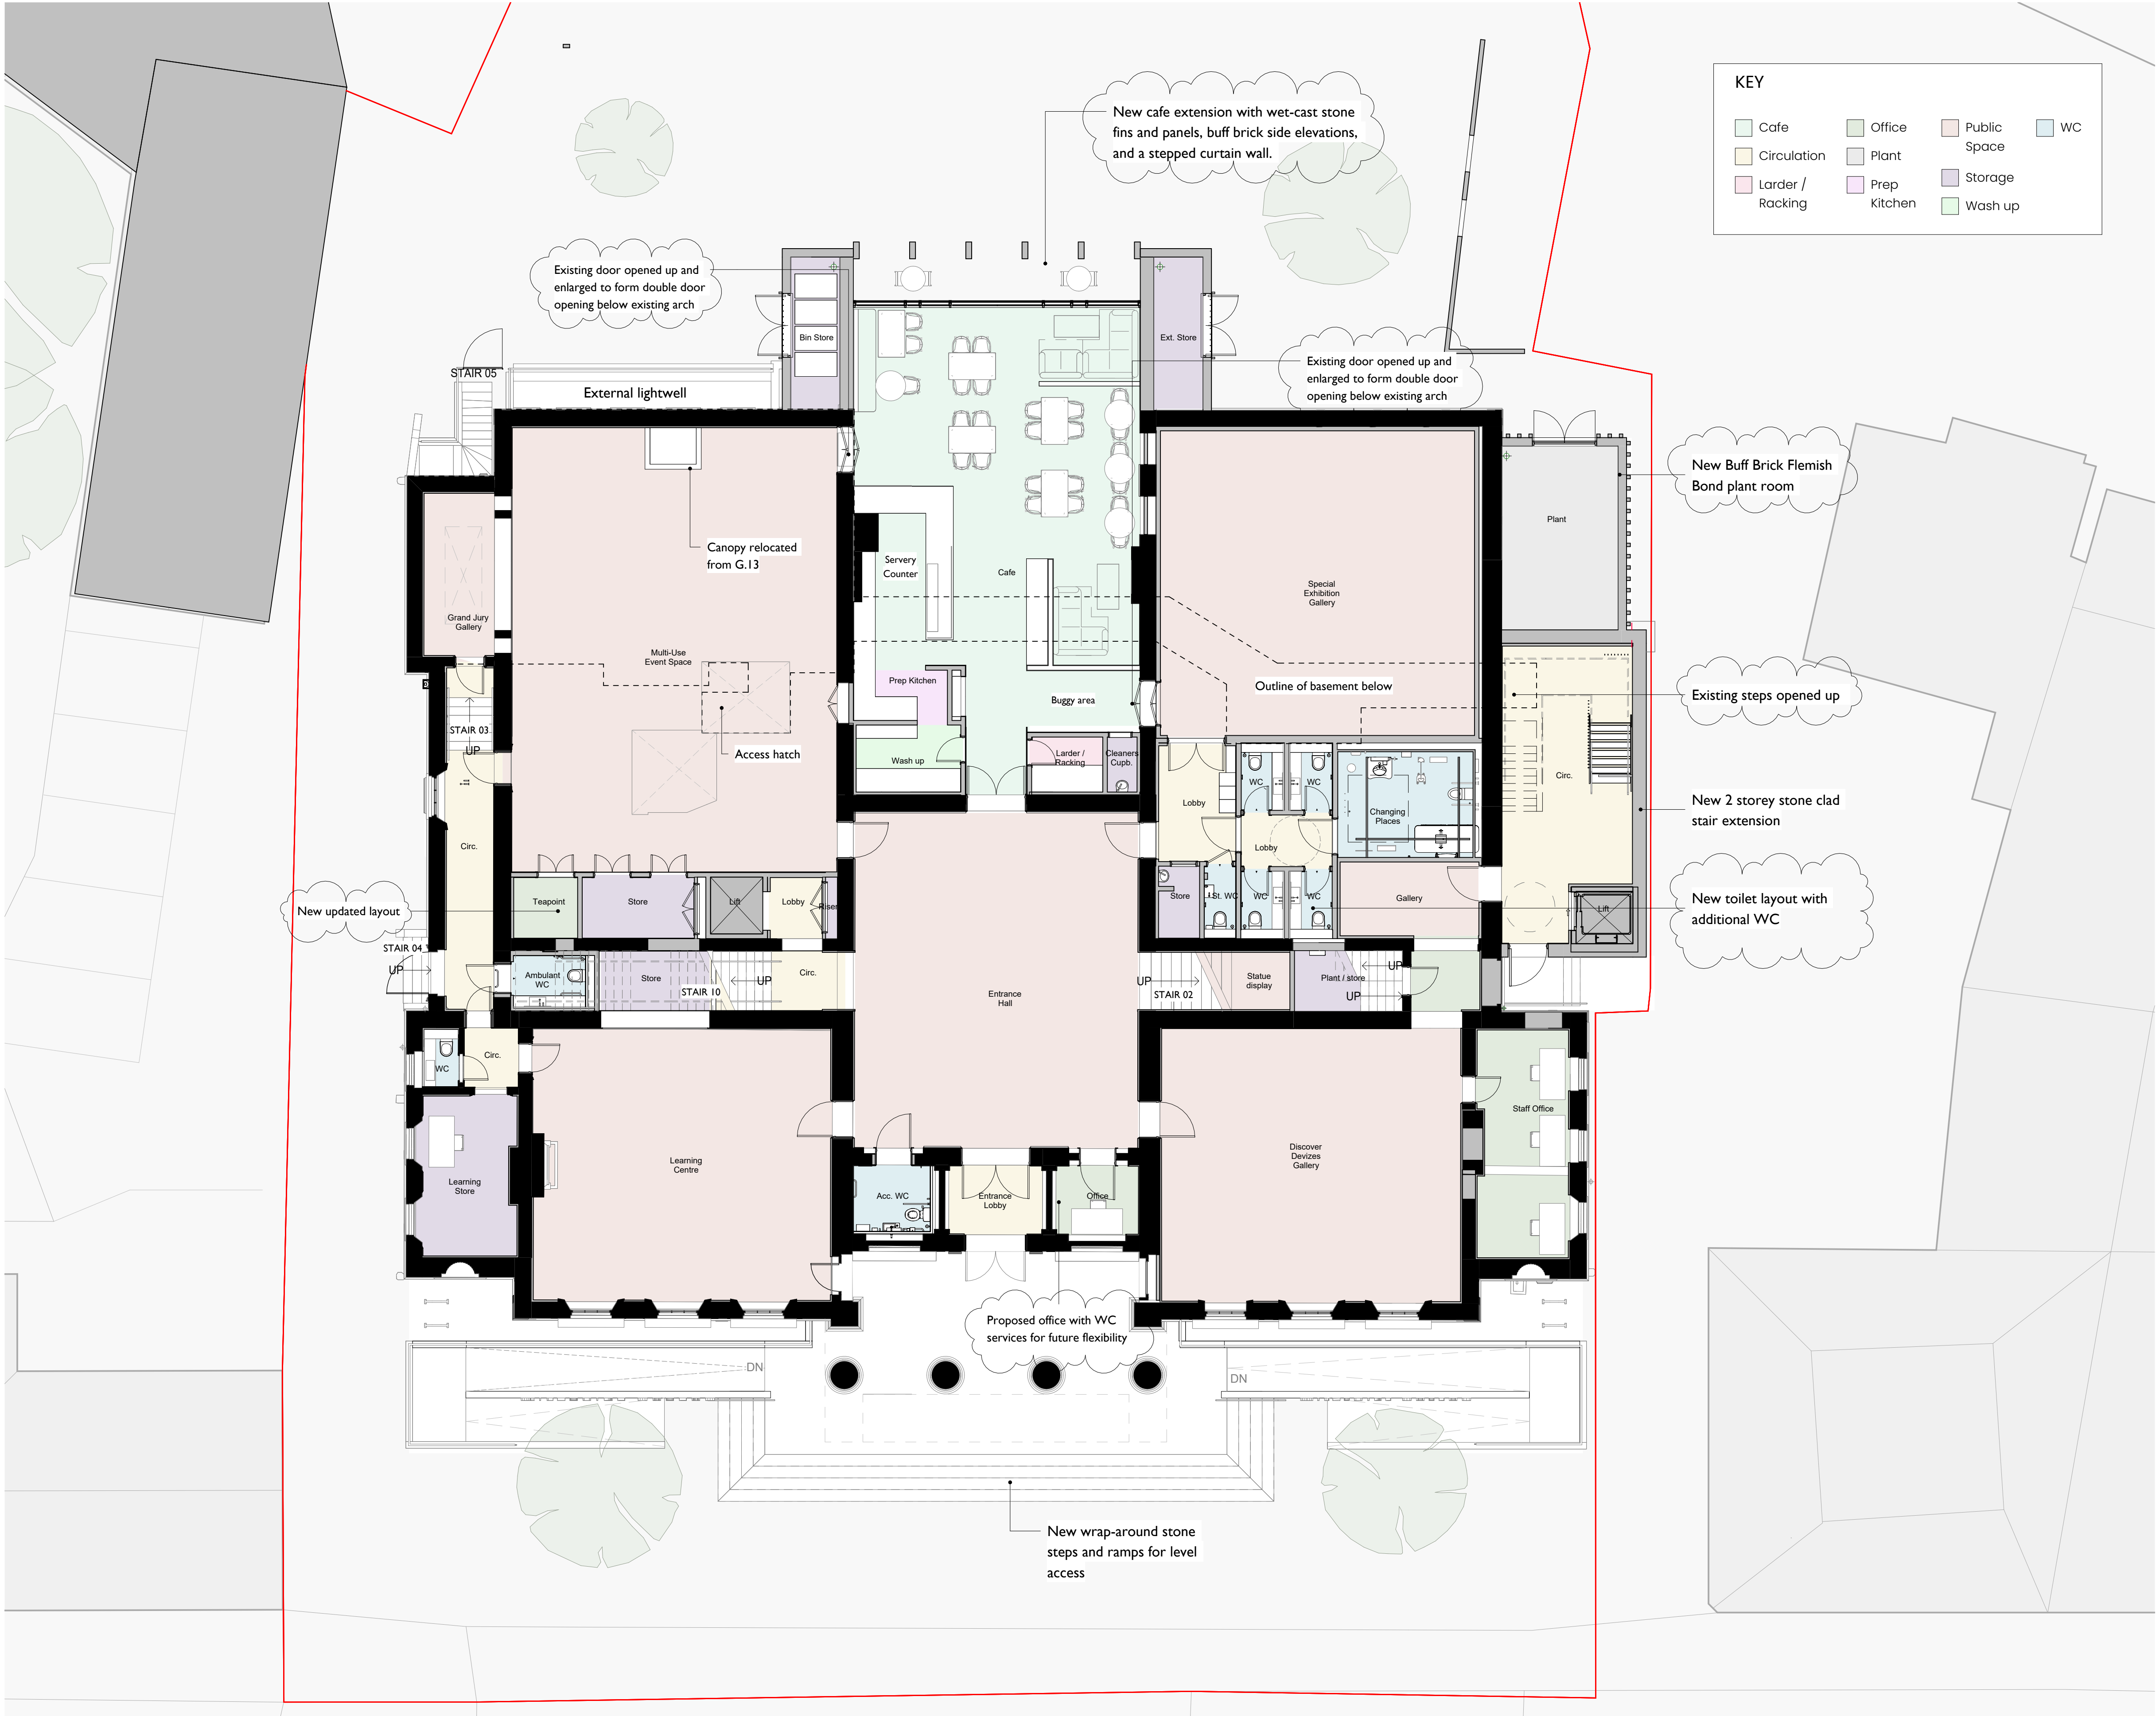


Notes:

Drawings are based on survey data and may not accurately represent what is physically present.


Do not scale from this drawing. All dimensions are to be verified on site before proceeding with the work.

All dimensions are in millimeters unless noted otherwise.

Purcell shall be notified in writing of any discrepancies.

Key Plan
not to scale
KEY

- Existing walls
- Proposed walls (or insulated lining)

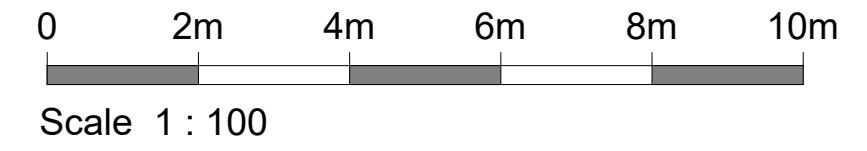


P06	20/07/2026	PLANNING		PLANNING LBC
P05	30/06/2025	PLANNING	AF	PLANNING UPDATE
P04	28/04/2025	PLANNING	AF	PLANNING UPDATE
P03	25/11/2024	PLANNING	AF	PLANNING
P02	24/05/2024	VM	CP	For Information
P01	09/10/2023	XX	YY	As last issued

REV	DATE	ISSUED TO	BY	DESCRIPTION
-----	------	-----------	----	-------------

CLIENT
Devizes Assize Court Trust

PROJECT
Devizes Assize Court

JOB NUMBER
239982

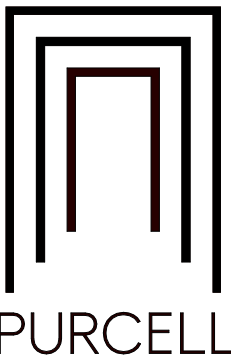

TITLE
Proposed Ground Floor Plan - PLANNING

SIZE	SCALE	LAST REVISED	DRAWN	CHECKED
A1L	1 : 100	20/07/2026	AF	AF

REV	SUITABILITY/REASON FOR ISSUE
-----	------------------------------

DRAWING NUMBER
239982-PUR-00-00-DR-A-0201

1 Floor Plan : Proposed Ground Floor Plan
1 : 100