



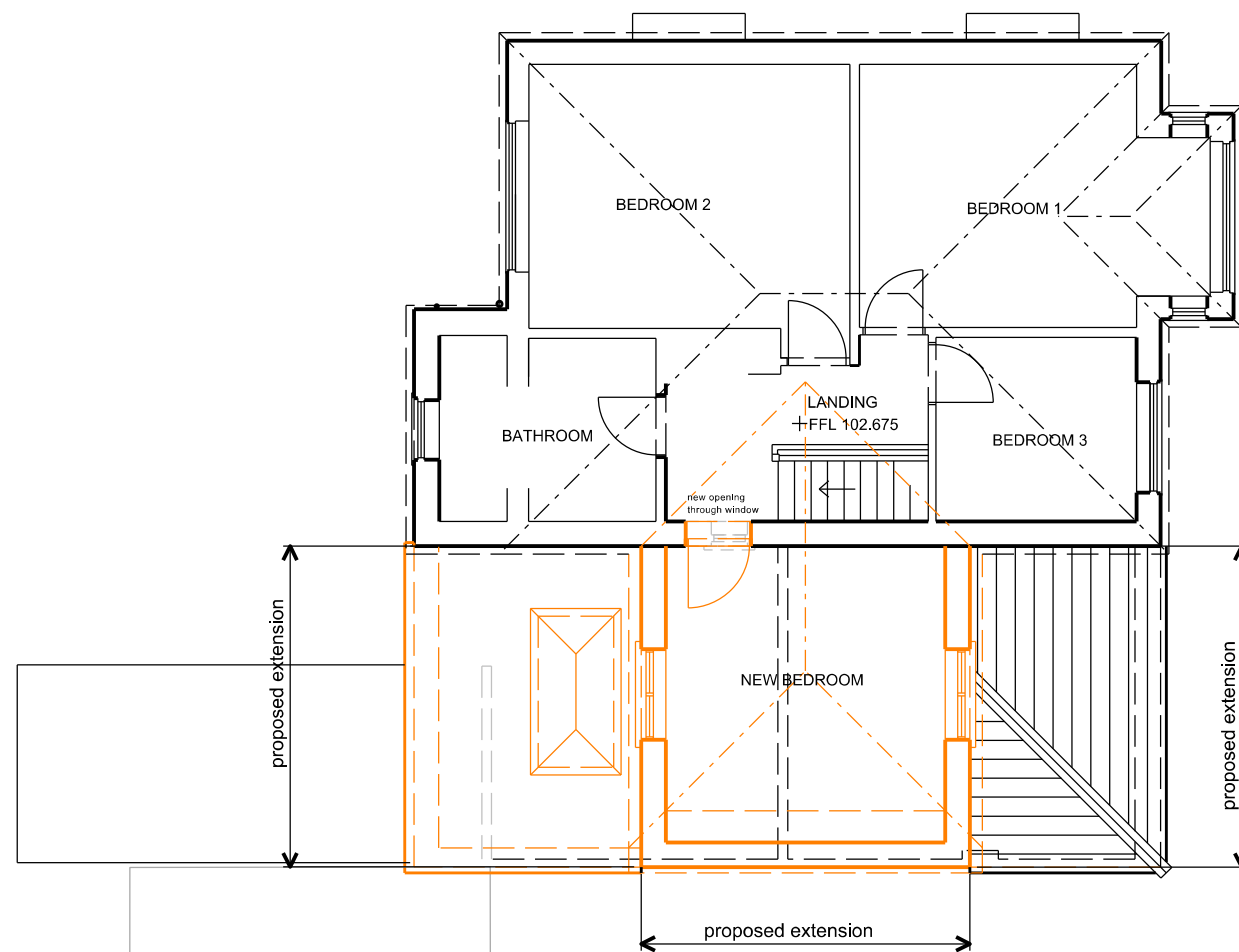

FIRST FLOOR PLAN

 

NICK MATTHEWS Surveying Ltd Dysart House Church Lane Worton Devizes SN10 5SH 07769 704733 hello@nickmatthewssurveying.co.uk www.nickmatthewssurveying.co.uk	Chartered Building Surveyor
---	---------------------------------

28 LICKHILL ROAD CALNE WILTS SN11 9DE Proposed works for Jack and Hannah Boarer Proposed First Floor Plan date June 2026 scale 1:100 @ A3 drawn NM checked NM status survey	2608 P/02 • ©
--	-----------------------------------