



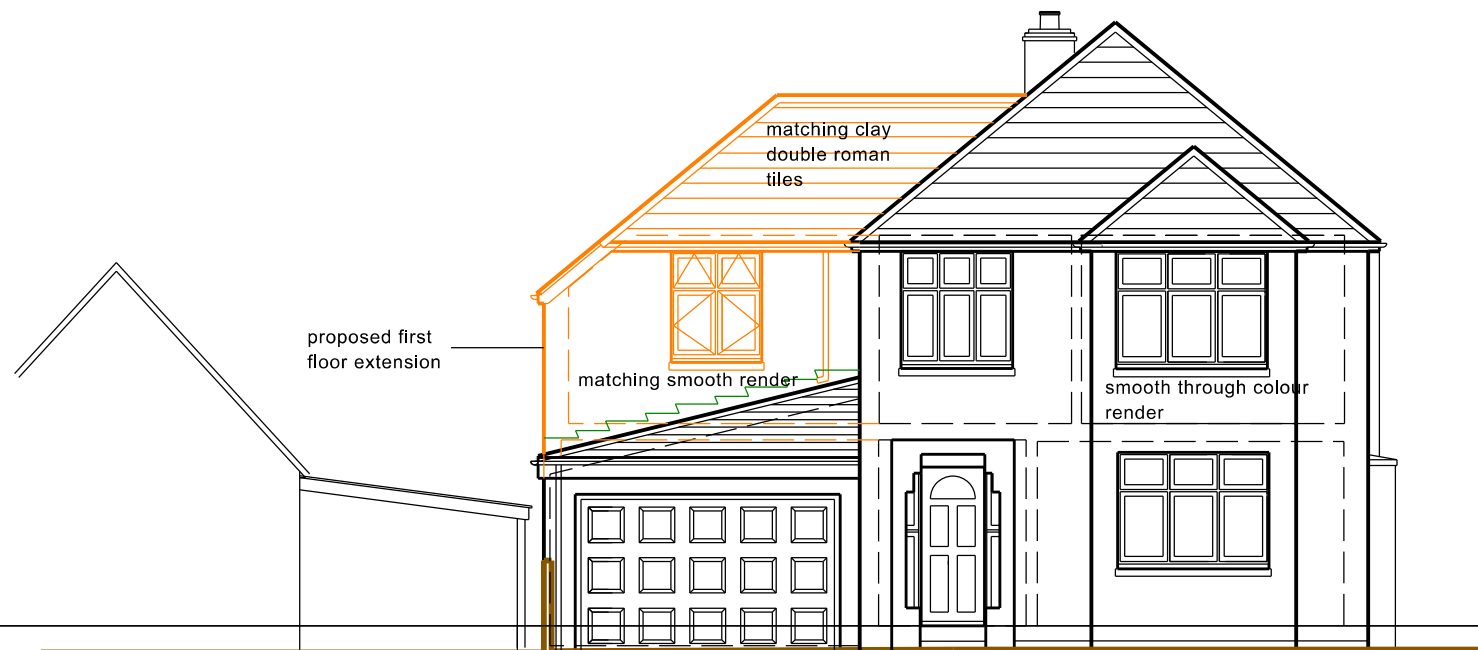

FRONT SOUTH WEST ELEVATION

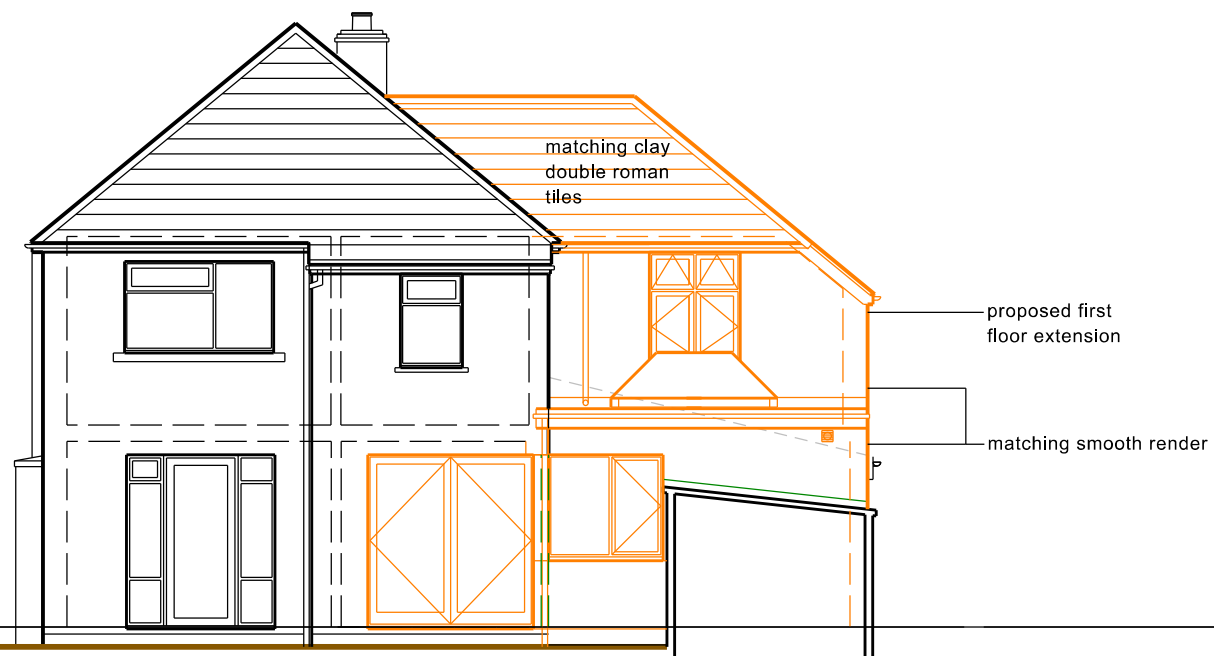

REAR NORTH EAST ELEVATION

0 1 2 3 4 5 10m

Scale 1:100

NICK MATTHEWS Surveying Ltd Dysart House Church Lane Worton Devizes SN10 5SH 07769 704733 hello@nickmatthewssurveying.co.uk www.nickmatthewssurveying.co.uk	Chartered Building Surveyor 
---	--

28 LICKHILL ROAD CALNE WILTS SN11 9DE Proposed works for Jack and Hannah Boarer Proposed Front and Rear Elevations date June 2026 scale 1:100 @ A3 drawn NM checked NM status survey	2608 P/11 . ©
---	-----------------------------------