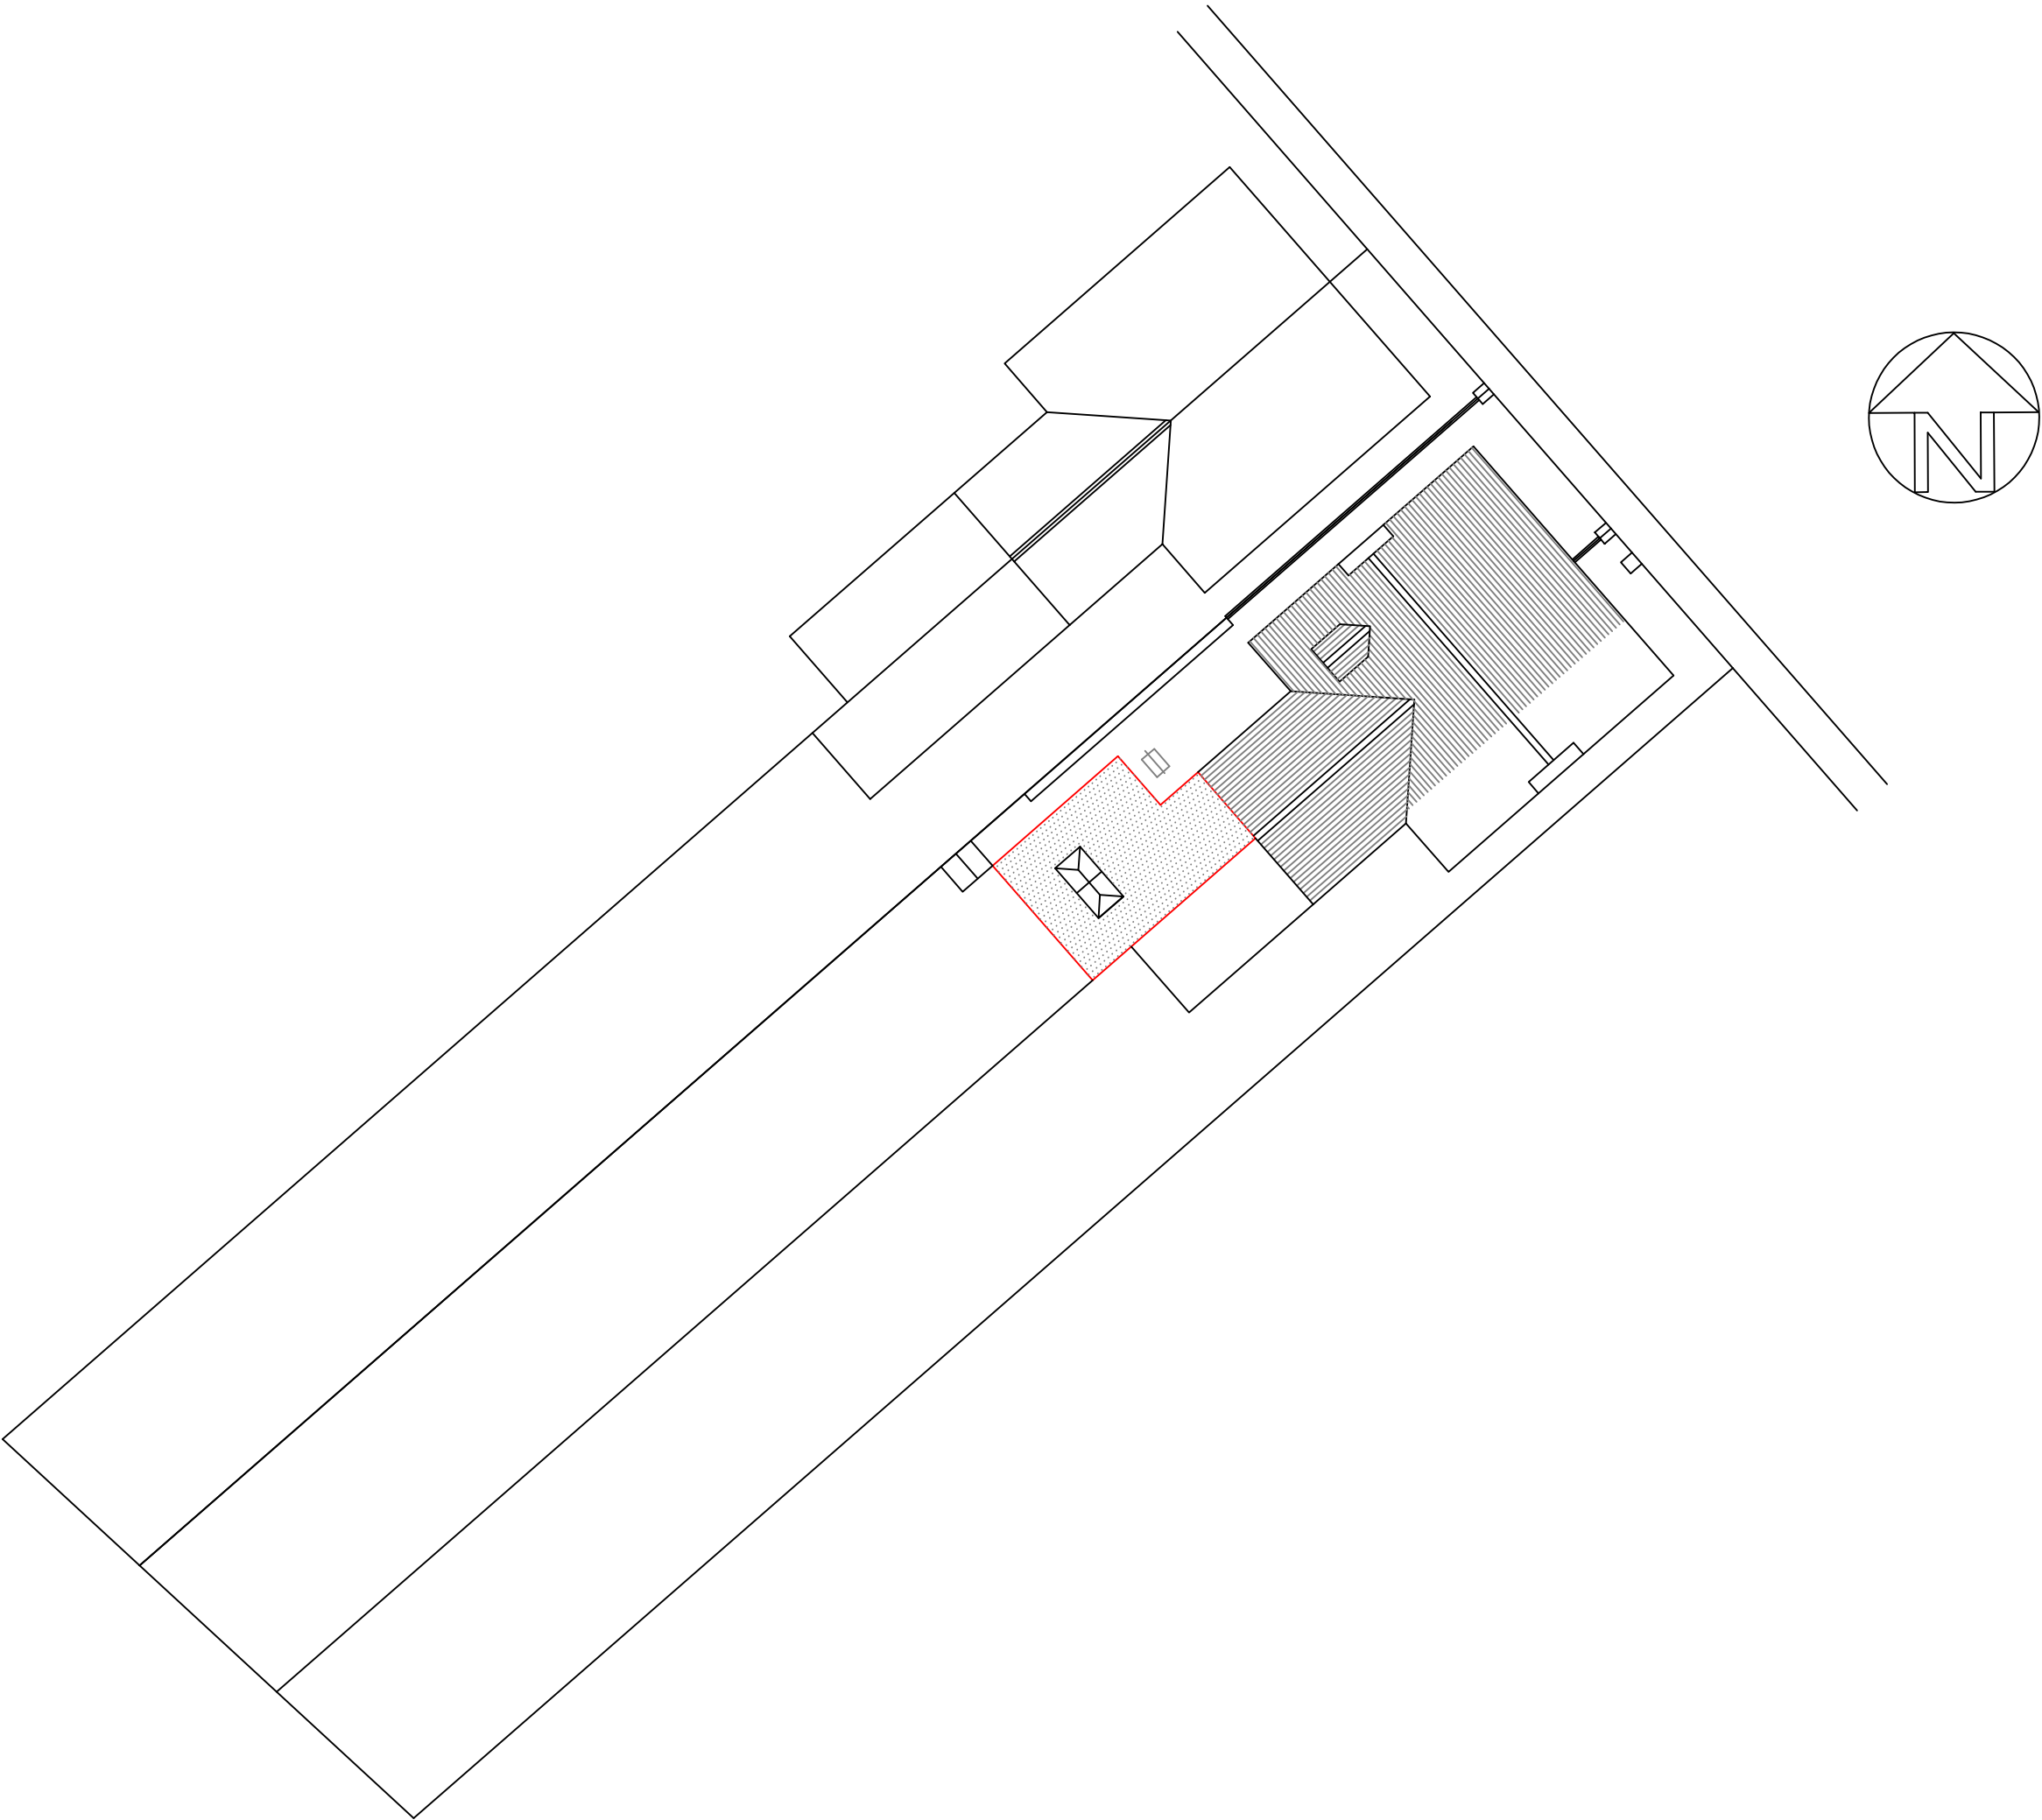


SITE PLAN 1:200

SJF PLANNING & DESIGN SERVICE 01225 782078 simonnearthebell@gmail.com		
PROPOSED	SINGLE STOREY REAR SUNLOUNGE EXTENSION	
CLIENT	MRS M HAFFENDEN	
LOCATION	13 WEST STREET TROWBRIDGE BA1 4 OAH	
TITLE	PROPOSED BLOCK PLAN 1:200	
DRG NO	ISSUE	DATE
2611-2	1	MARCH 2026