


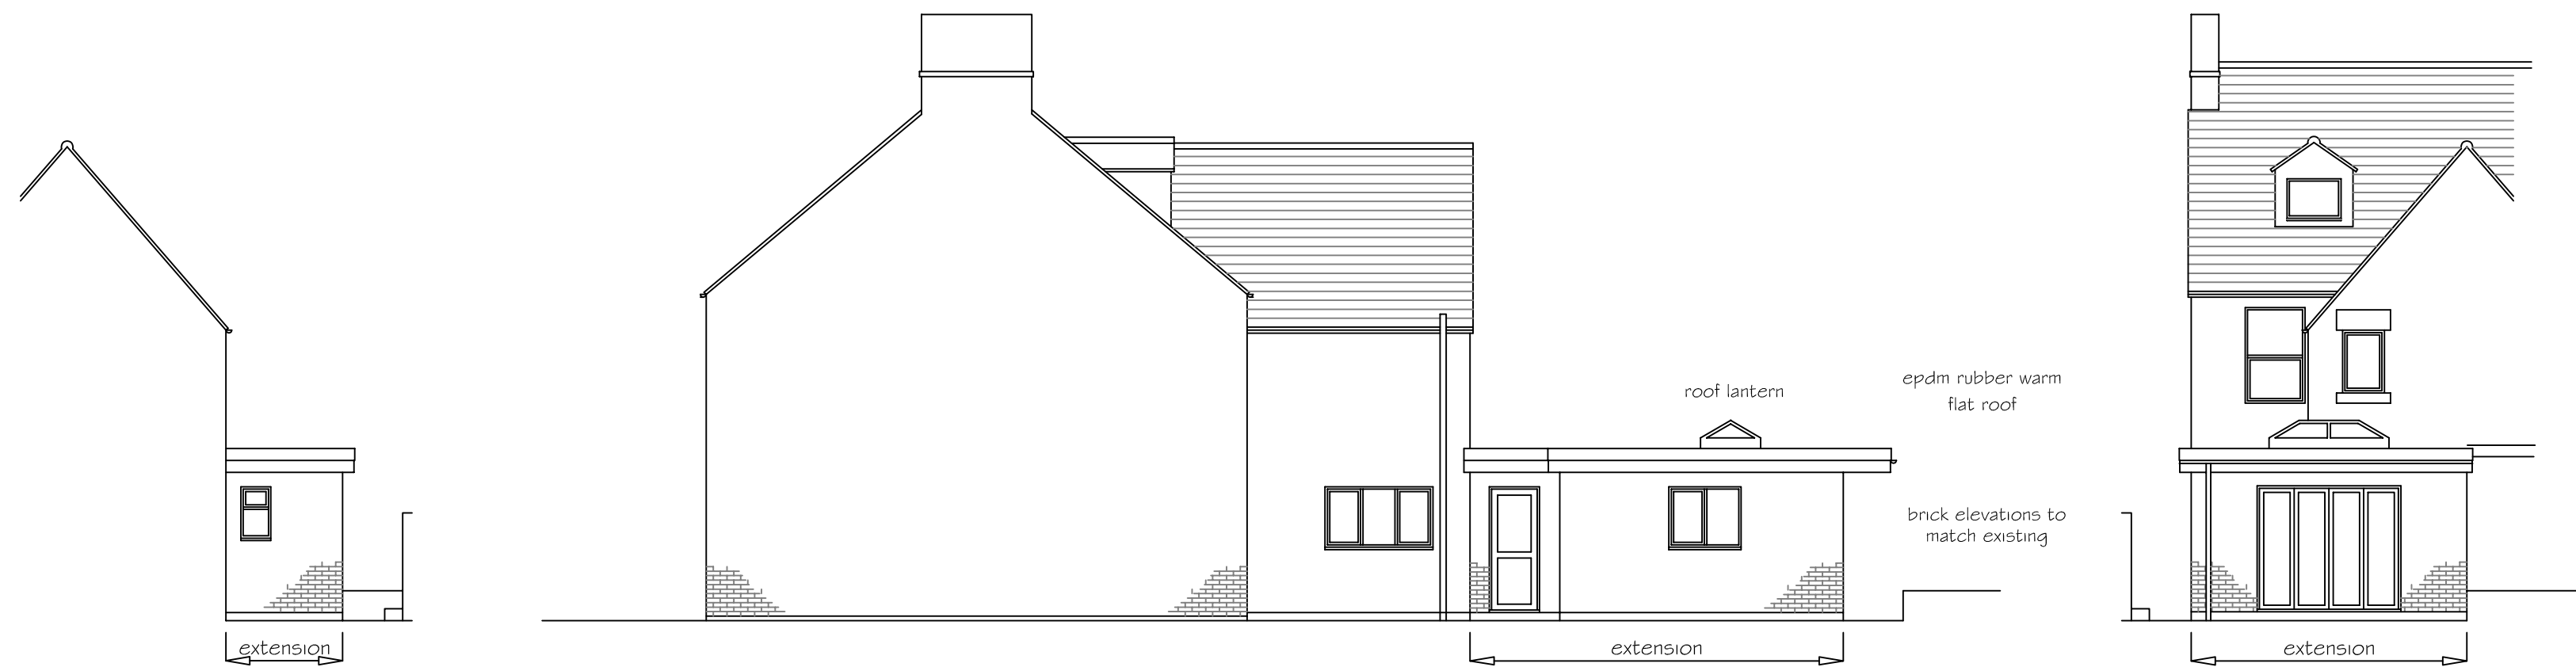

PROPOSED FRONT (NORTH EAST) ELEVATION 1:100

PROPOSED SIDE (NORTH WEST) ELEVATION 1:100


PROPOSED REAR (SOUTH WEST) ELEVATION 1:100



EXISTING FRONT (NORTH EAST) ELEVATION 1:100



EXISTING SIDE (NORTH WEST) ELEVATION 1:100

EXISTING REAR (SOUTH WEST) ELEVATION 1:100

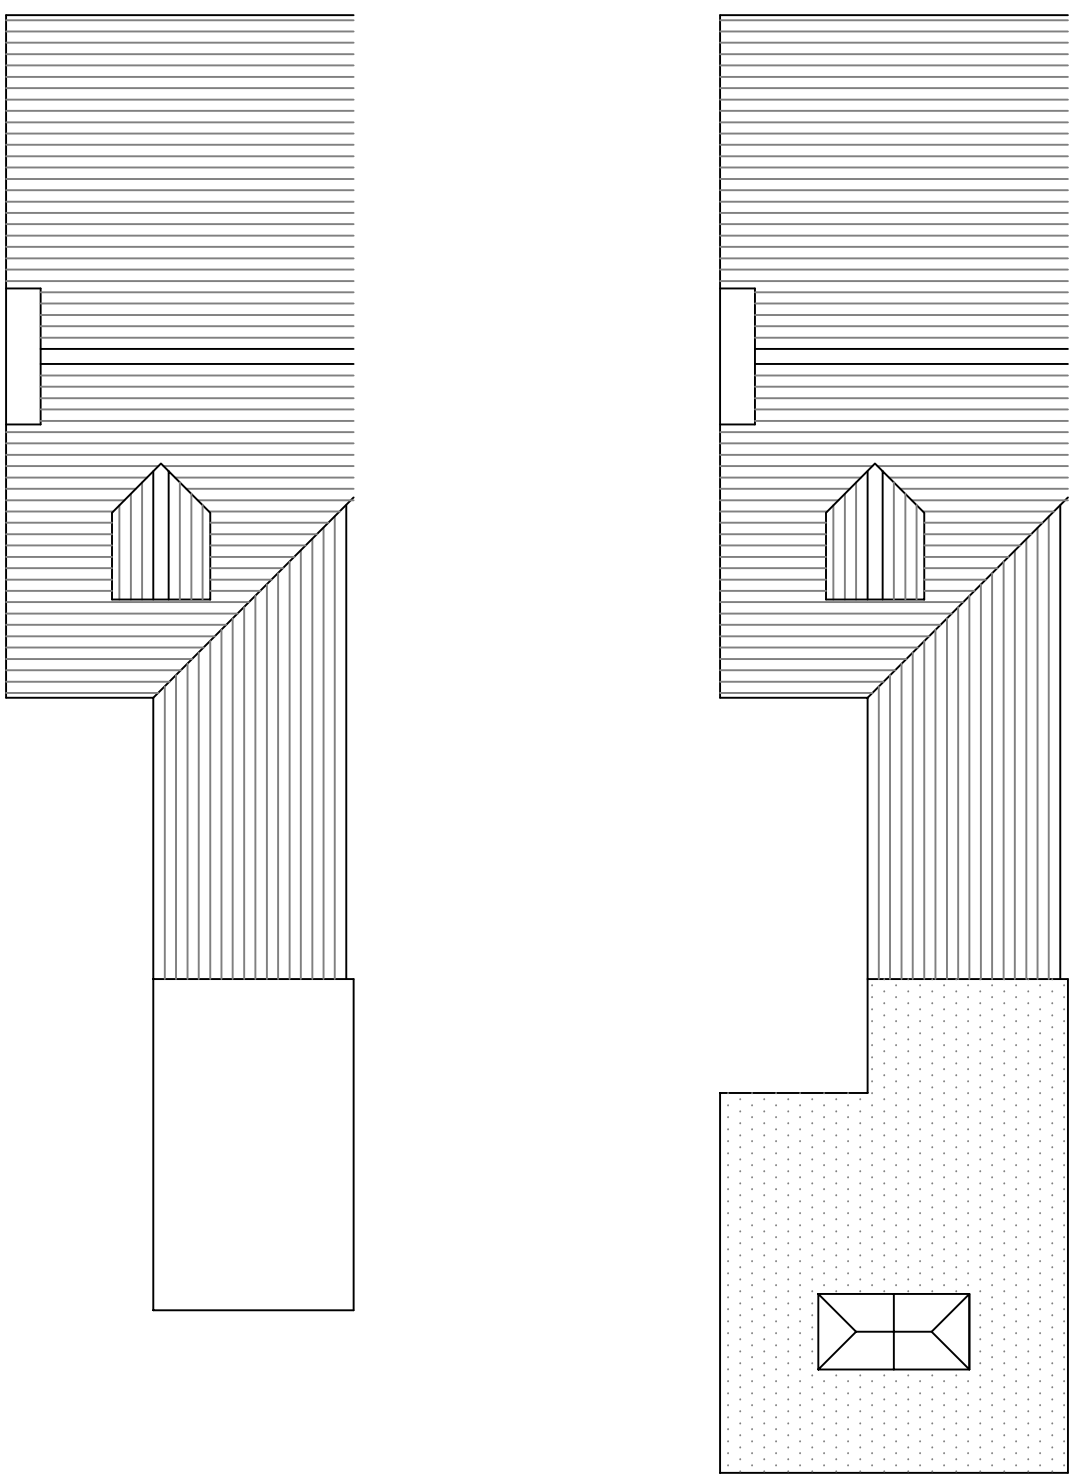


EXISTING ROOF PLAN 1:50



PROPOSED ROOF PLAN 1:50

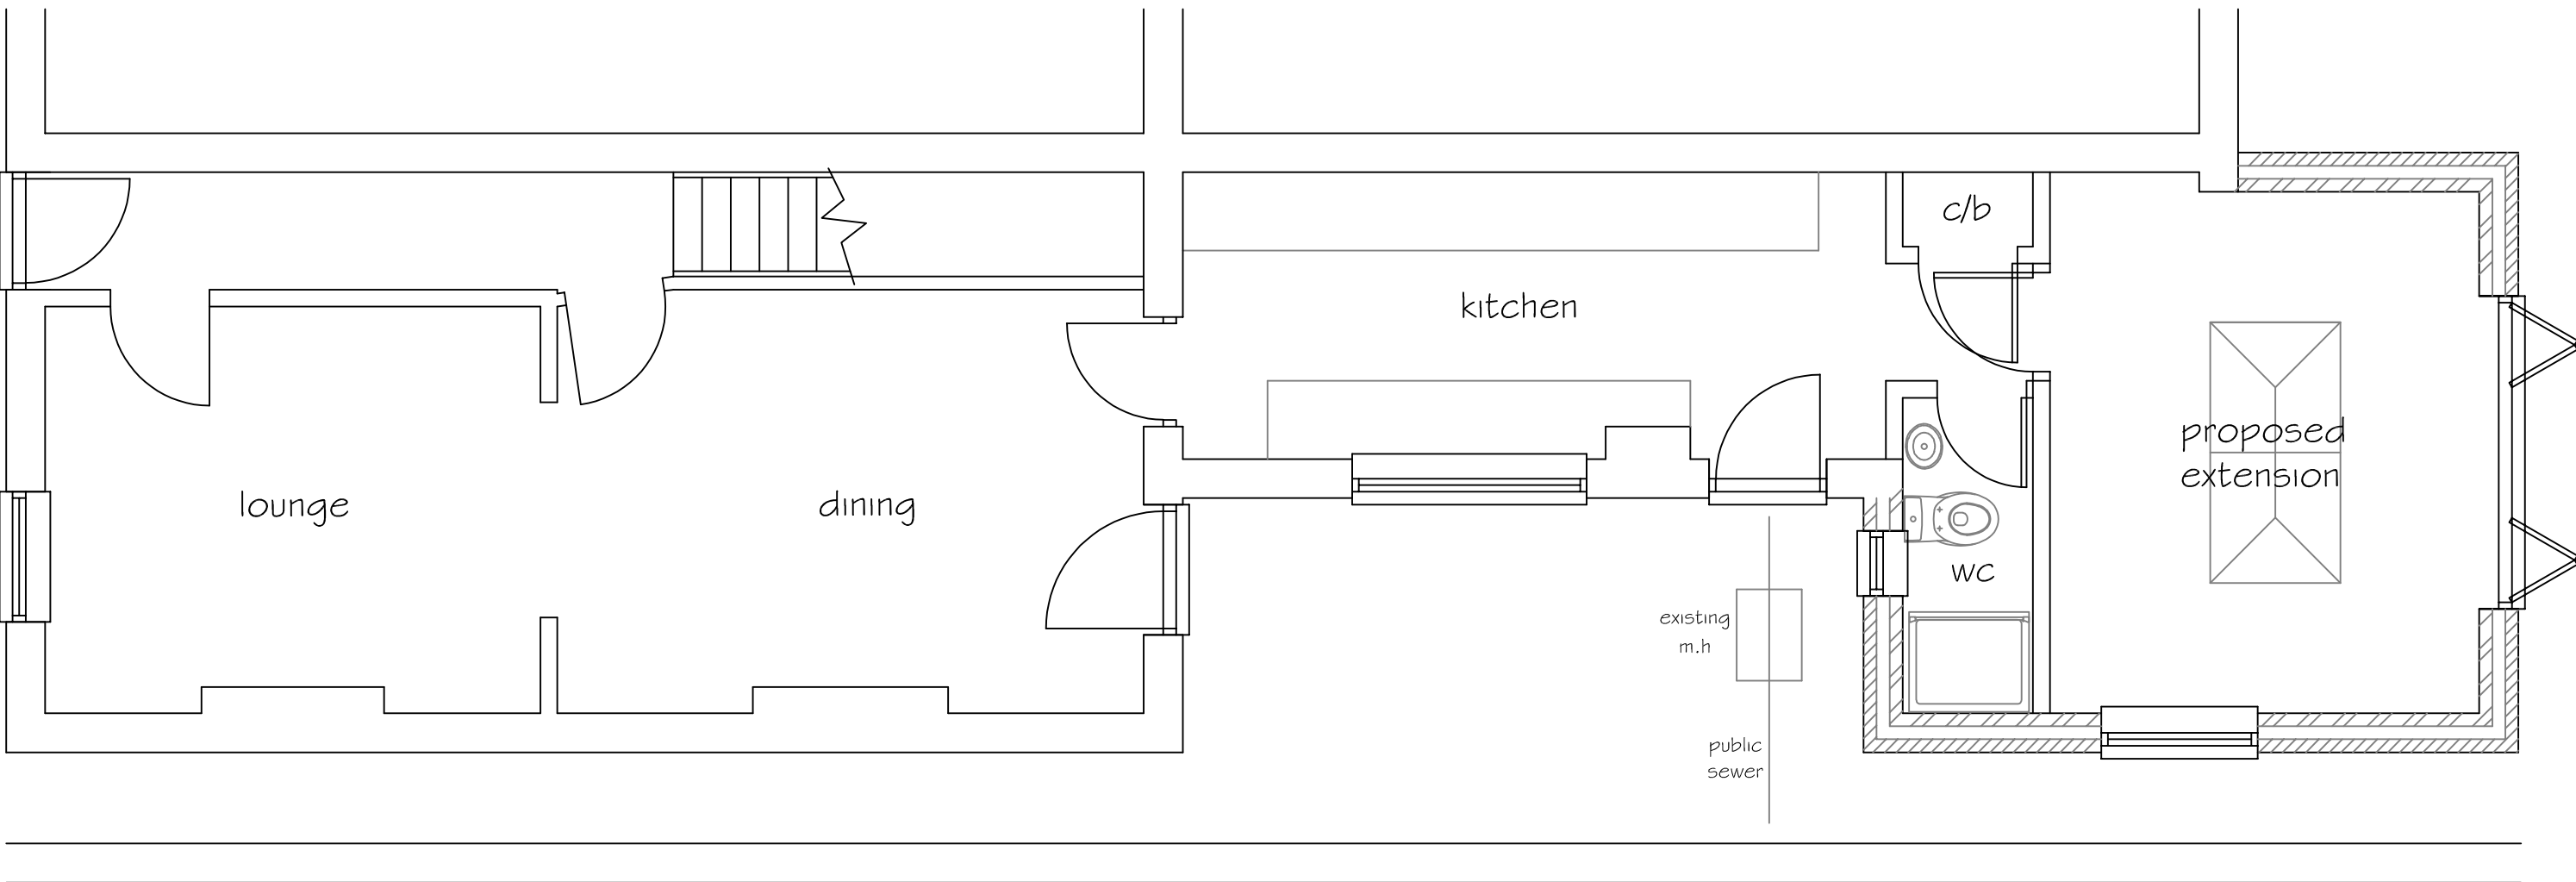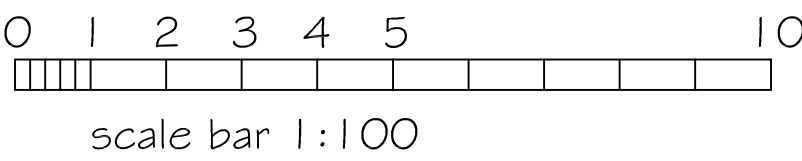

PROPOSED GROUND FLOOR PLAN 1:50

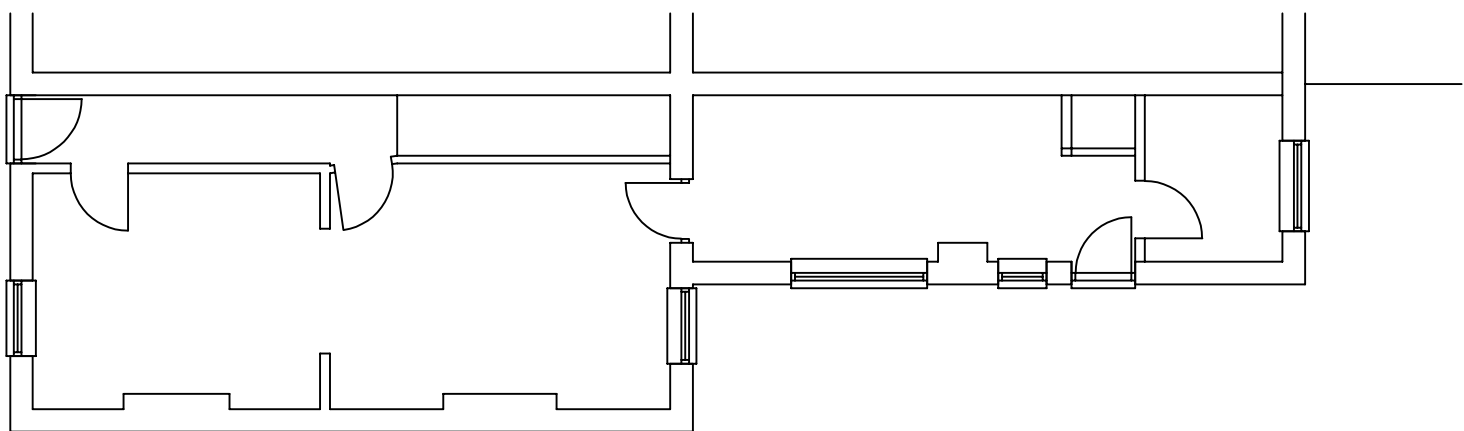

EXISTING GROUND FLOOR PLAN 1:100

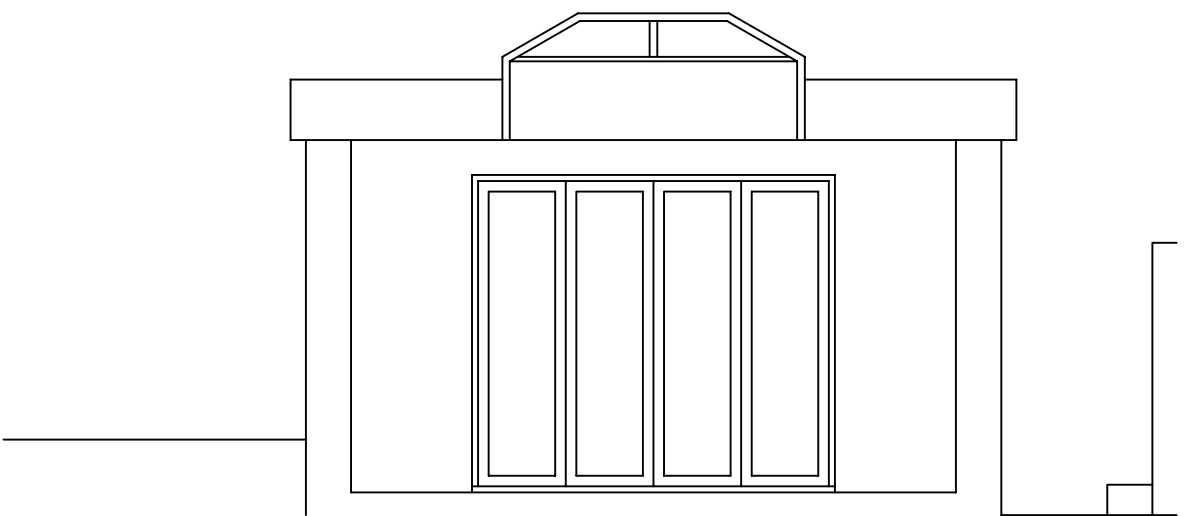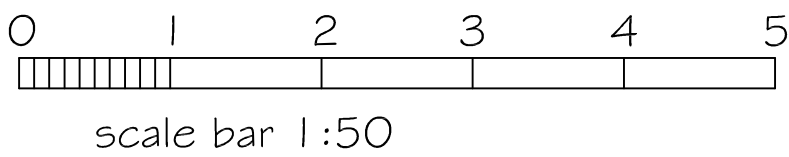

SECTION LOOKING THROUGH DOORS TO GARDEN 1:50

SJF PLANNING & DESIGN SERVICE 01225 782078 simonnearthebell@gmail.com		
PROPOSED	SINGLE STOREY REAR SUNLOUNGE EXTENSION	
CLIENT	MRS M HAFFENDEN	
LOCATION	13 WEST STREET TROWBRIDGE BA1 4 OAH	
TITLE	PROPOSED PLANS	
DRG NO	ISSUE	DATE
2611-1	1	MARCH 2026