


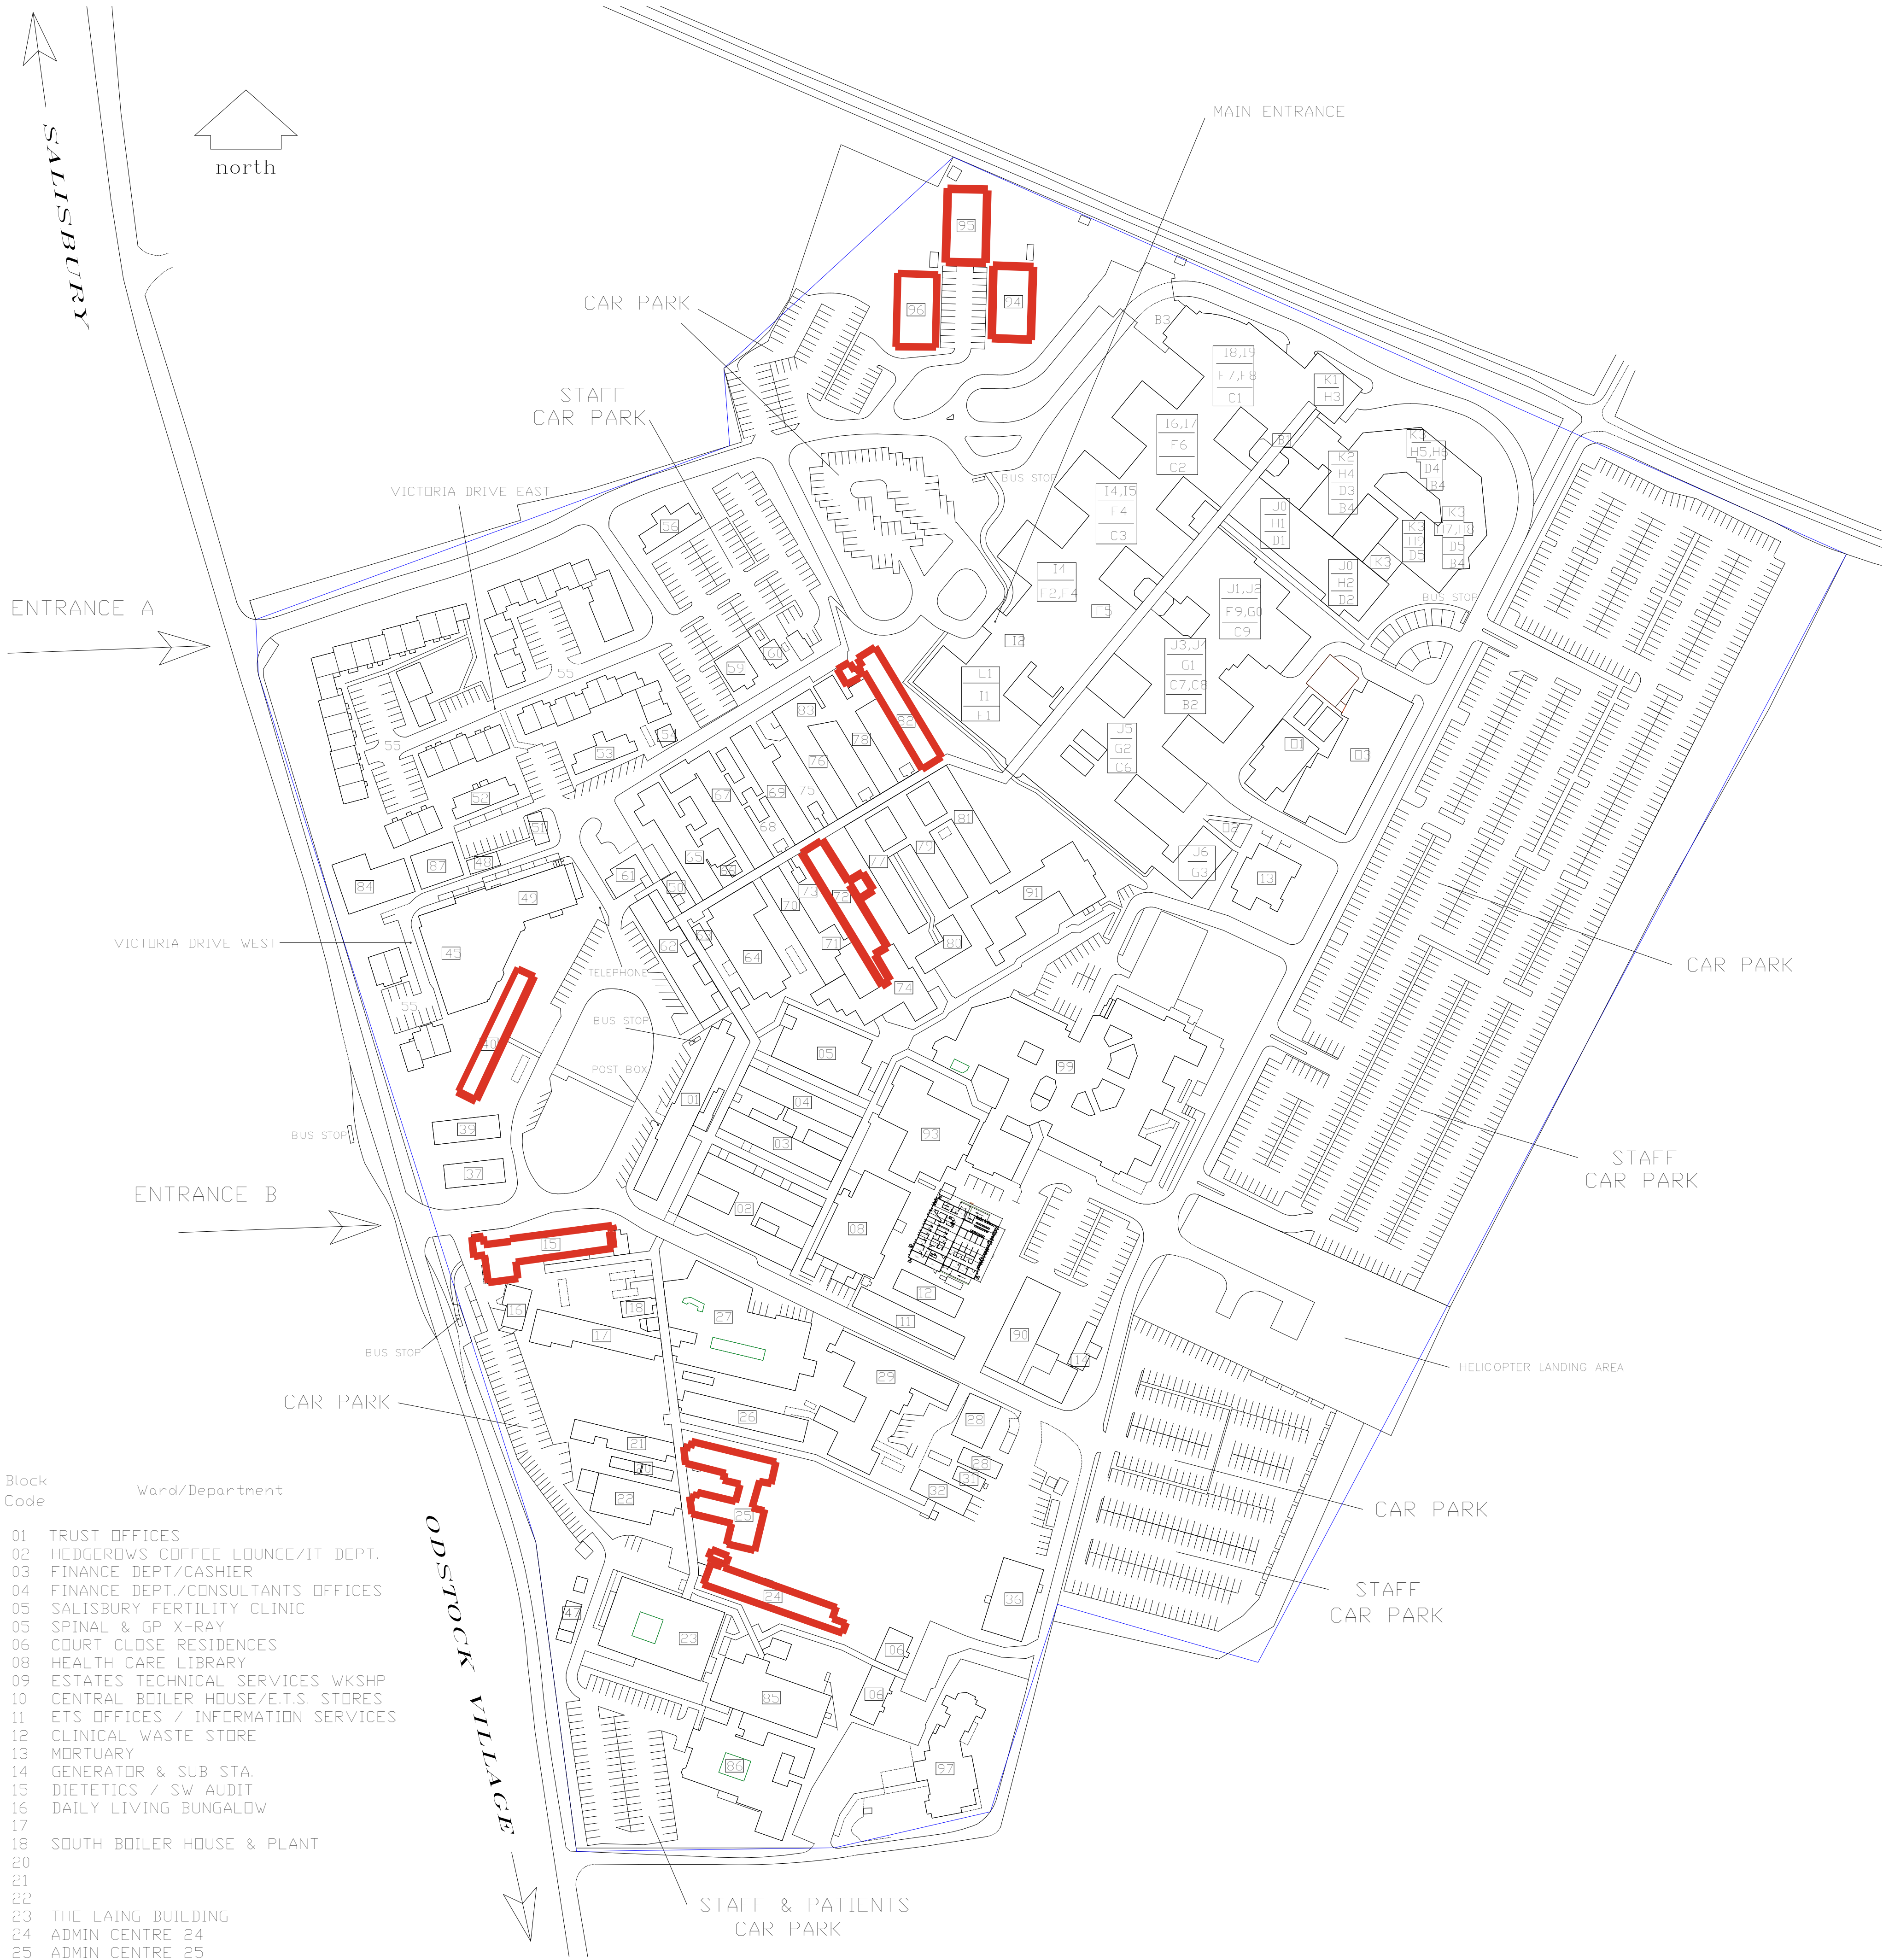

Block Code	Ward/Department
01	TRUST OFFICES
02	HEDGEROWS COFFEE LOUNGE/IT DEPT.
03	FINANCE DEPT/CASHIER
04	FINANCE DEPT./CONSULTANTS OFFICES
05	SALISBURY FERTILITY CLINIC
05	SPINAL & GP X-RAY
06	COURT CLOSE RESIDENCES
08	HEALTH CARE LIBRARY
09	ESTATES TECHNICAL SERVICES WKSH
10	CENTRAL BOILER HOUSE/E.T.S. STORES
11	ETS OFFICES / INFORMATION SERVICES
12	CLINICAL WASTE STORE
13	MORTUARY
14	GENERATOR & SUB STA.
15	DIETETICS / SW AUDIT
16	DAILY LIVING BUNGALOW
17	
18	SOUTH BOILER HOUSE & PLANT
20	
21	
22	
23	THE LAING BUILDING
24	ADMIN CENTRE 24
25	ADMIN CENTRE 25
26	ADMIN CENTRE 26
27	REHAB/PHYSIO/HOME AIDS
28	CARPENTERS WORKSHOP & STORE
29	FACILITIES DIR/OCCUPATIONAL HEALTH
29	PERSONNEL DEPT./STAFF DEVELOPMENT
31	BOILER HOUSE (exPLASTICS)
32	COMMUNITY CHILD HEALTH
33	
34	
35	ORTHOTICS
36	MEDICAL ENGINEERING
37	LEAGUE OF FRIENDS BUNGALOW (2nd)
38	
39	LEAGUE OF FRIENDS BUNGALOW (1st)
40	SOCIAL WORK / CHILD & FAMILY
41	
42	
43	
44	
46	
47	BOILER HOUSE (OLD BURNS)
48	
49	LEISURE CENTRE
50	HOUSEKEEPING OFFICES
51	STARS APPEAL OFFICE
52	AVON HOUSE
53	BOURNE HOUSE
54	RADIO ODSTOCK
55	VICTORIA DRIVE EAST & WEST
56	WYLYE HOUSE
57	
59	DIABETIC EDUCATION/SIGHT CENTRE
60	BOILER HOUSE (SIGHT CENTRE)
61	POST ROOM/PORTERS LODGE
62	SEXUAL HEALTH/HAIRDRESSER/FLOREST
63	CONSULTANTS OFFICES
64	CONSULTANTS OFFICES
64	HOUSEKEEPING STORES
65	DECANT WARD
66	VACUUM PLANT ROOM

Block Code	Ward/Department
67	BEATRICE POST NATAL
68	BEATRICE ANTE NATAL
69	BEATRICE ANTE NATAL
70	MEDICAL DEVICES
71	MEDICAL ELECTRONICS
72	
73	STORE
74	CLINICAL PSYCHOLOGY/UROLOGY
75	STORE
76	BEATRICE ADMIN
77	N.I.C.U.
78	BEATRICE LABOUR WARD
79	WILTON WARD
80	N.I.C.U. ACCOMMODATION
81	PRE-OP ASSESSMENT
82	BENSON SUITE
83	O & G THEATRE
84	DAY NURSERY
85	THE GLANVILLE CENTRE
86	THE SALISBURY HOSPICE
87	BABY DAY NURSERY
88	
89	
90	PROCUREMENT DEPT
91	O & G UNIT
92	
93	DAY SURGERY UNIT
94	LANGLEY HOUSE
95	COMPTON HOUSE
96	GROVELY HOUSE
97	DOUGLAS ARTER CENTRE
99	SPINAL TREATMENT CENTRE
99	CLARENDON PPU

Block Code	Ward/Department
B1	LEVEL 1 SECTOR 1 STORE
B2	LEVEL 1 ENERGY CENTRE
B3	GENERATOR/SWITCH ROOM UNDER RAMP
B4	ADMINISTRATION/MED RECORDS STORE
C1	NUNTON UNIT/THE LOUNGE
C2	ALDERBURY WARD & FARLEY SUITE
C3	S.D.U.
C6	PATHOLOGY STORE
C7	PLANT
C8	EME WORKSHOP
C9	MAIN KITCHEN/DINING ROOM
D1	MEDICAL RECORDS
D2	DERMATOLOGY TREATMENT CENTRE
D3	ROCKBOURNE UNIT
D4	DURRINGTON SUITE
D5	WINTERSLOW SUITE
F1	CHILDRENS UNIT
F2	MAIN ENTRANCE/RECPTN & HOSP. SHOPS
F4	MEDICAL/SURGICAL/ENT OUTPATIENTS
F5	OPHTHALMOLOGY OUTPATIENTS
F6	XRAY/CLINICAL RADIOLOGY
F7	ACCIDENT & EMERGENCY
F8	SHORT STAY EMERGENCY UNIT
F9	CHAPEL
G0	PHARMACY
G1	OUTPATIENTS - PHYSIO.
G2	PATHOLOGY/CYTOGENETICS
G3	RESPIRATORY DEPARTMENT
H1	MRI/CT SCANNER
H2	ENDOSCOPY
H3	FRACTURE CLINIC\ORTHOPAEDIC OP
H4	PLASTIC SURGERY
H5	ORAL SURGERY

Block Code	Ward/Department
H6	MAXILLO FACIAL LABORATORY
H7	LASER CLINIC
H8	MEDICAL PHOTOGRAPHY
H9	SPEECH THERAPY/ORTHOPAEDIC OPD 2
I1	SARUM WARD
I2	ANAESTHETICS
I4	OPERATING THEATRES/S.A.L.
I5	CONSULTANTS
I6	RADNOR WARD
I7	LAVERSTOCK WARD
I8	WHITEPARISH AMU
I9	TISBURY WARD/HIGH CARDIAC CARE UNIT
J0	BURNS UNIT
J1	PITTON WARD
J2	REDLYNCH WARD
J3	DOWNTON WARD
J4	BRITFORD WARD
J5	PATHOLOGY & CYTOGENETICS
J6	GENETICS
K1	SALISBURY CARDIAC SUITE
K2	CHILMARK SUITE
K3	AMESBURY SUITE
L1	EDUCATION CENTRE
O1	EXTERNAL SERVICES COMPOUND
O2	PATHOLOGY GAS STORE
O3	LAUNDRY

Title:
**SALISBURY NHS
FOUNDATION TRUST
SITE PLAN
SHOWING PROPOSED
BLOCK PLAN**

Drawing No:
G0210PLANBLOCKPROP-003
Scale:
1 : 1250 @ A1

Produced by Salisbury NHS Foundation Trust
Estates Technical Services, January 2014