

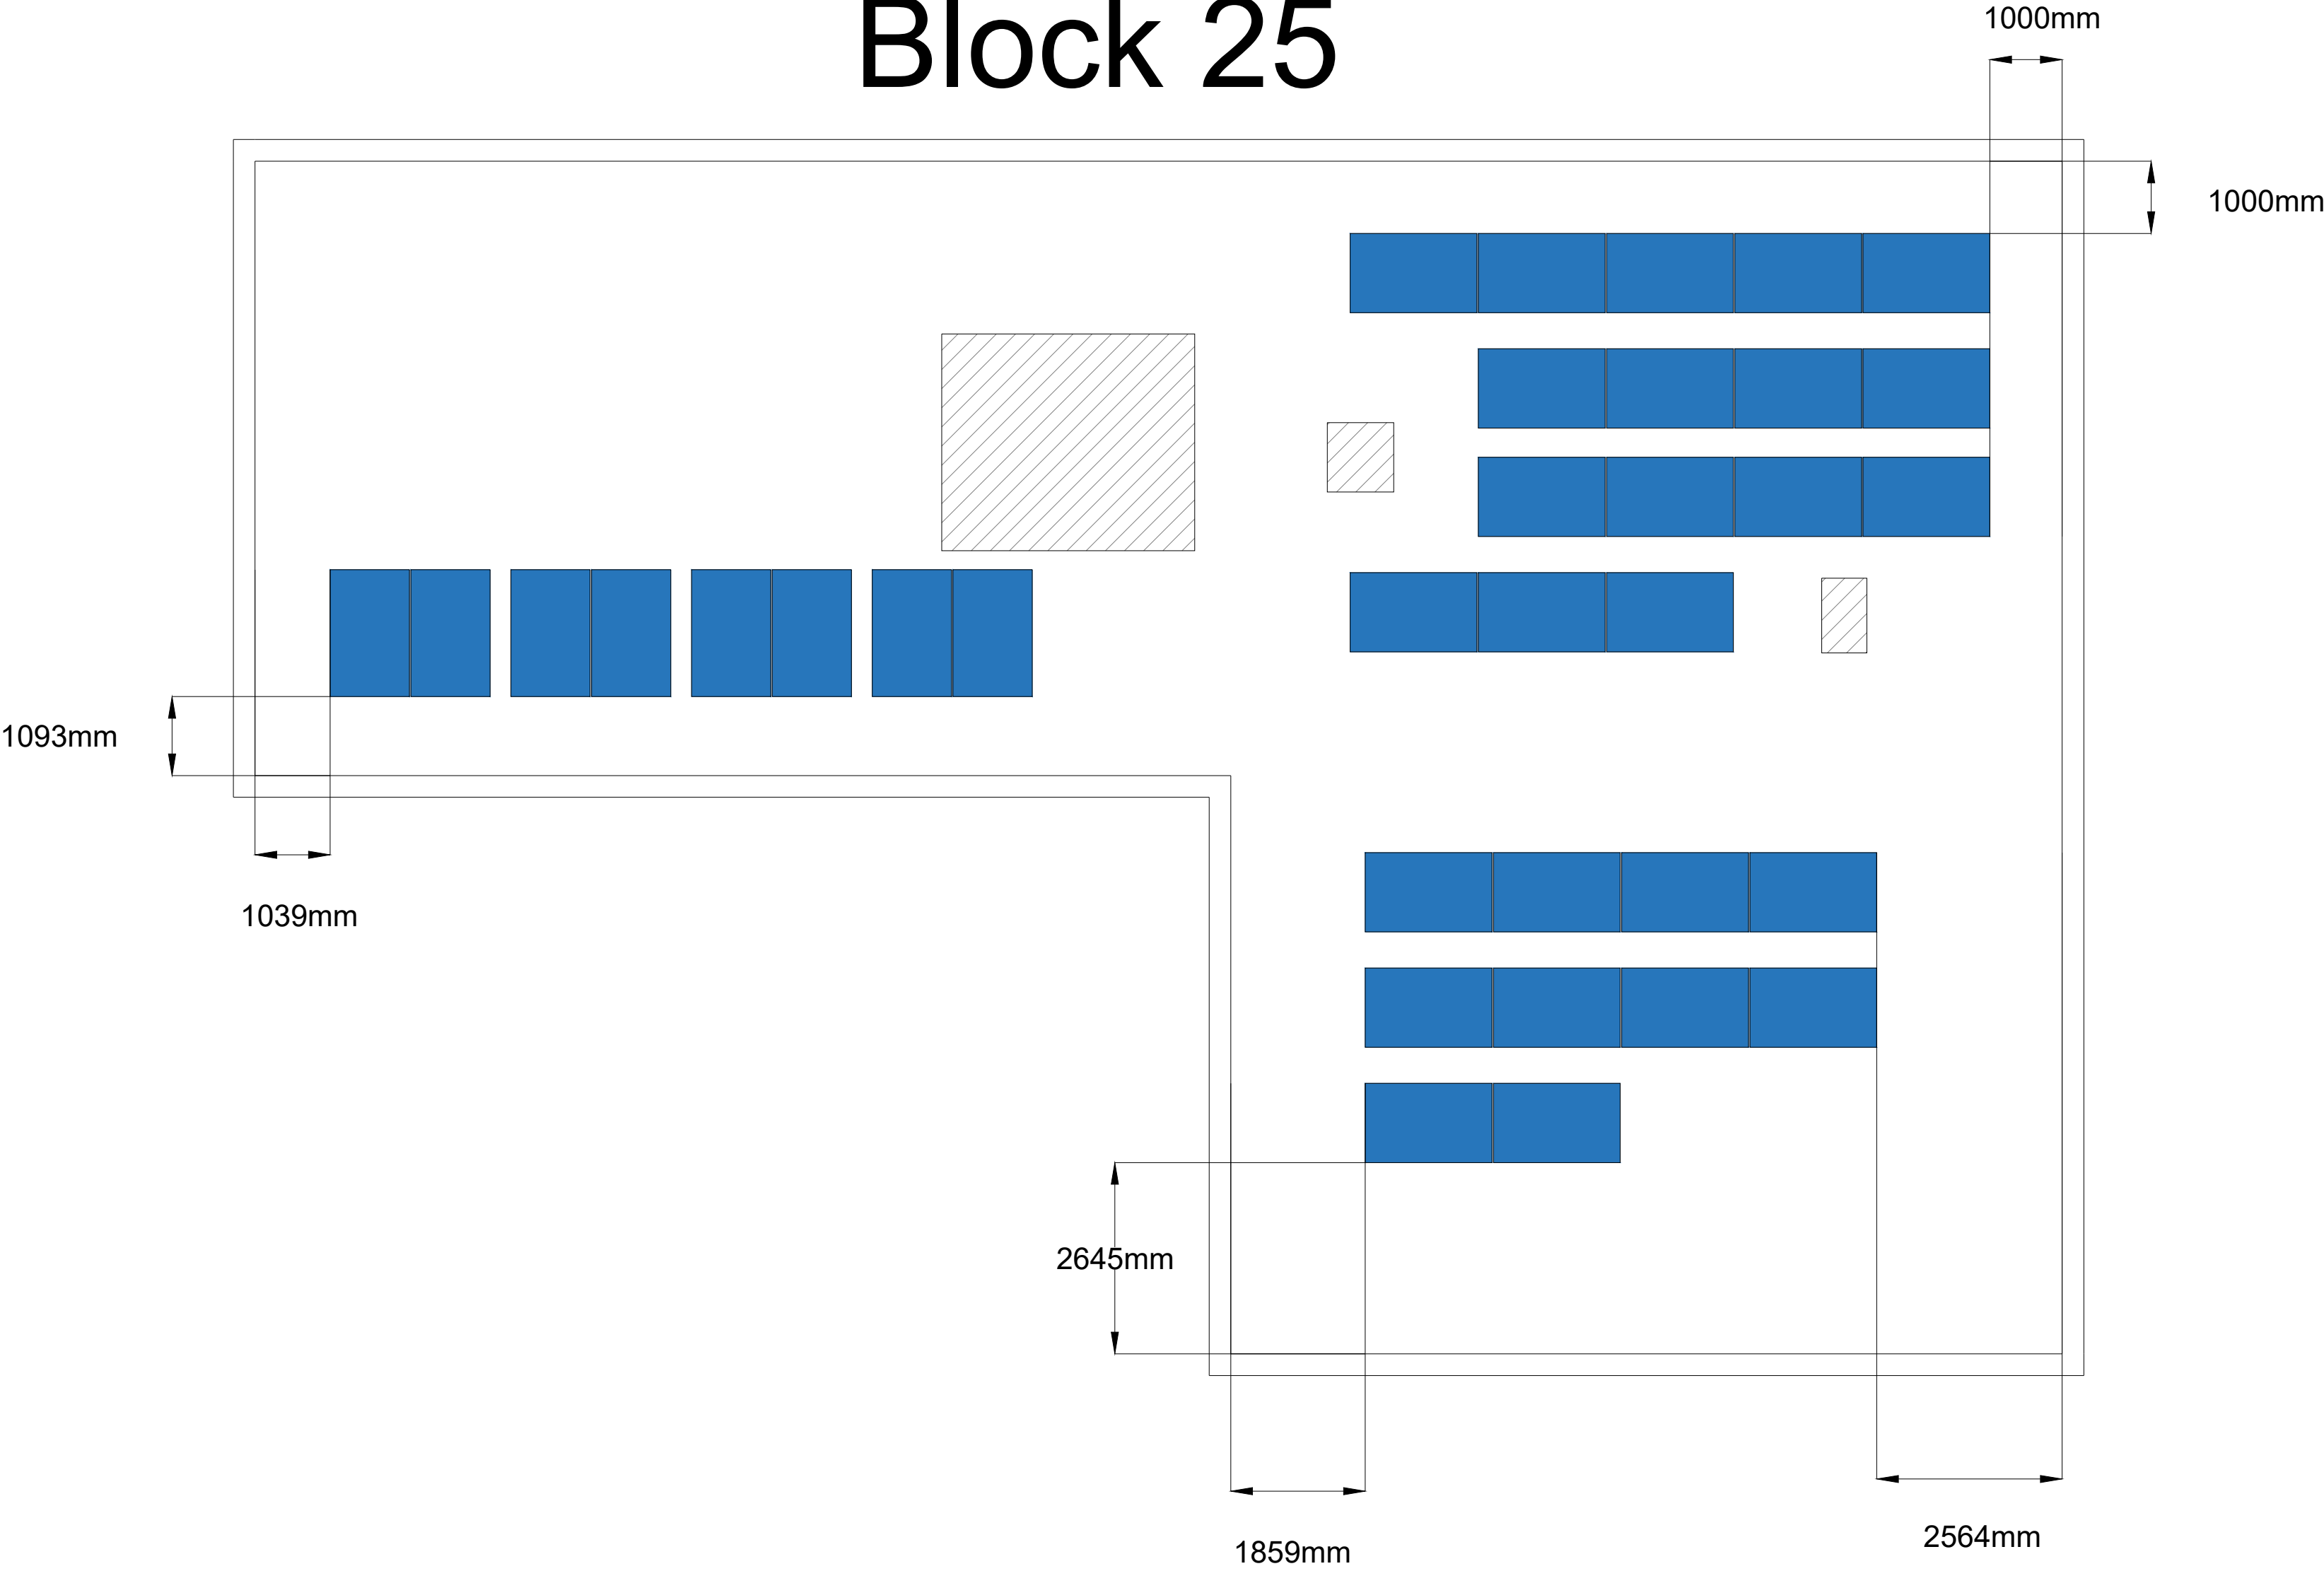


ROOF PLAN : TOP VIEW

Block 25

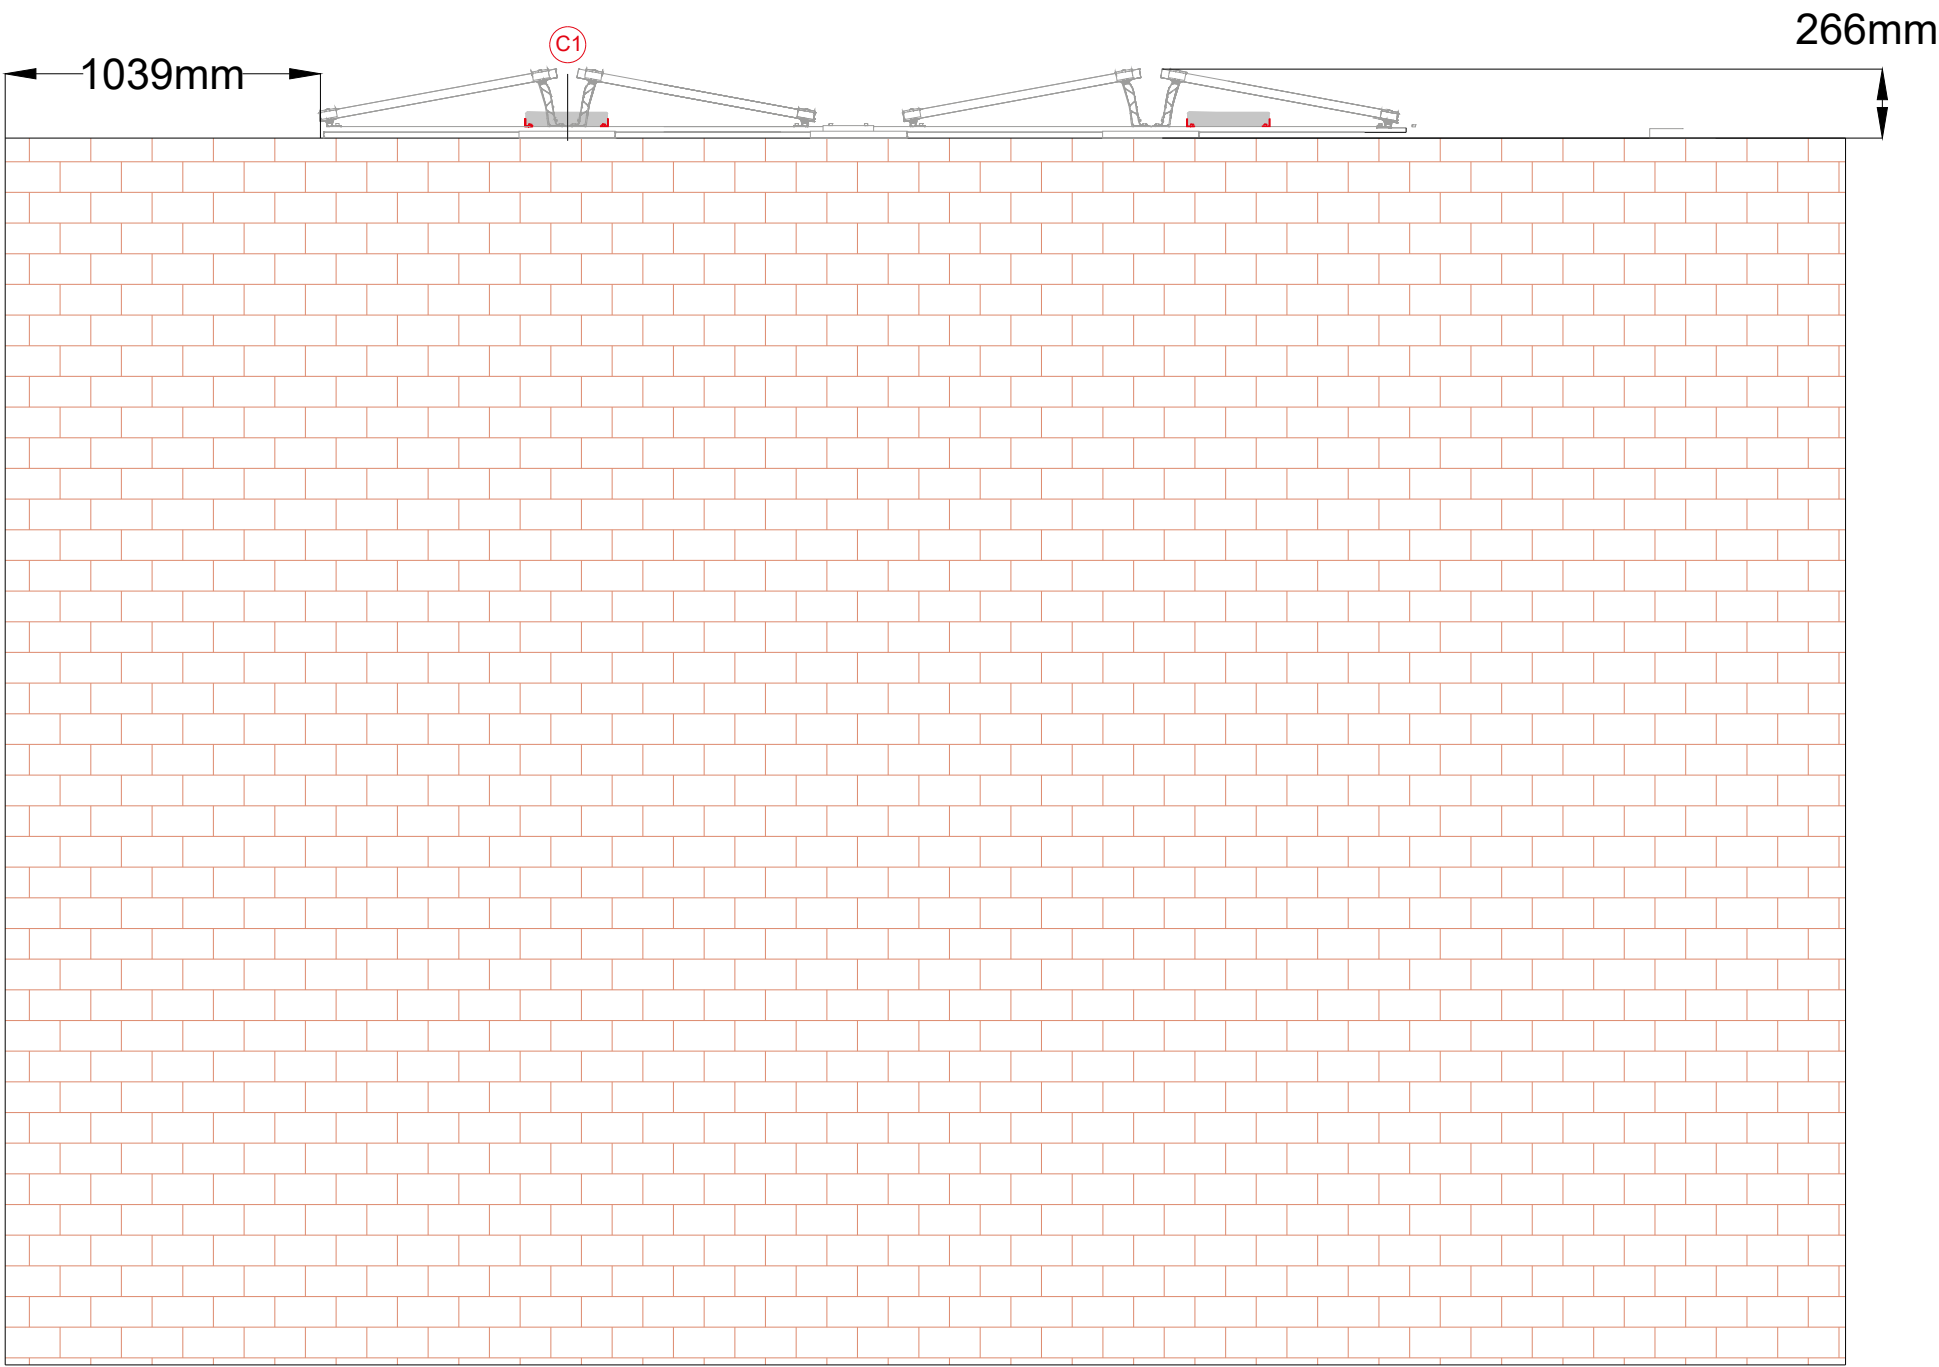

S-Dome 6.10 Xpress K2 Mounting system

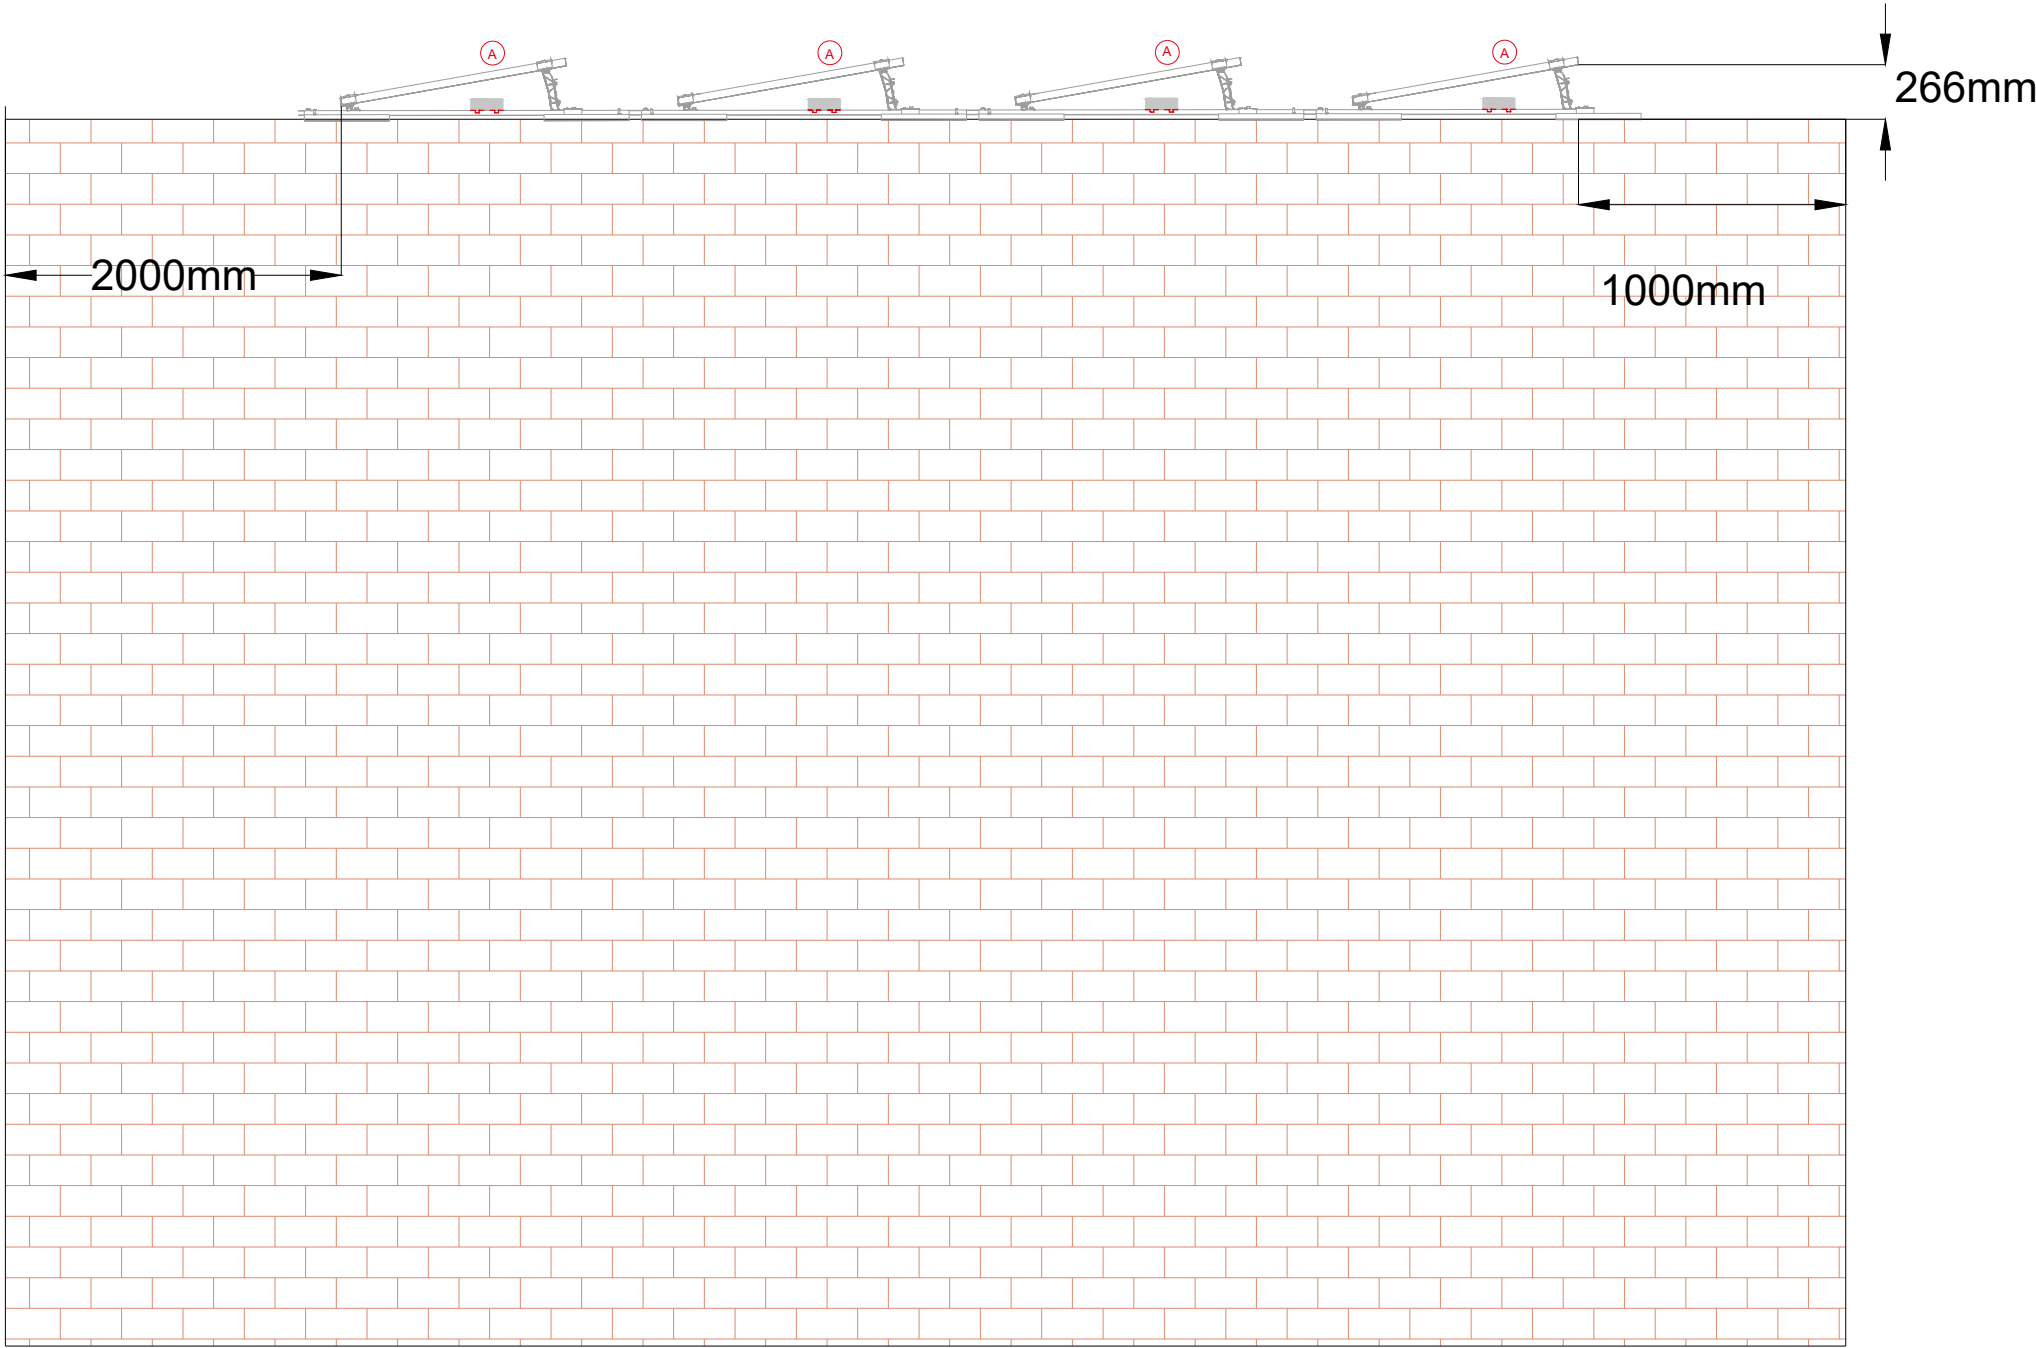

This drawing contains proprietary information belonging to Revolution Energy Services Ltd and may not wholly or partially be reproduced or disclosed without prior written permission of Revolution Energy Services Ltd
DO NOT SCALE FROM THIS DRAWING

LEGEND:



Revisions:

Rev Date	Comments	Drawn
15/06/26	FIRST ISSUE	SP

Client: SALISBURY HOSPITAL
Location: ODSTOCK ROAD 16
SALISBURY, SP2 8BJH

Title: PHASE 3 - BLOCK 25 PV
ROOF LAYOUT
SHEET 1 OF 1
Drawn: RES
Scale: NTS@A1
Drawing No: RES00371-3
Checked: BS
Date: 15/06/26
Rev: 00

Unit L3 Deacon Trading
Estate, Morley Road,
Tonbridge, Kent,
TN9 1RA
www.revolutionenergyservices.co.uk

Do not scale from this drawing. Site verify all dimensions prior to construction. Report all discrepancies to the drawing originator immediately. This drawing is to be read in conjunction with all relevant documents and drawings.

